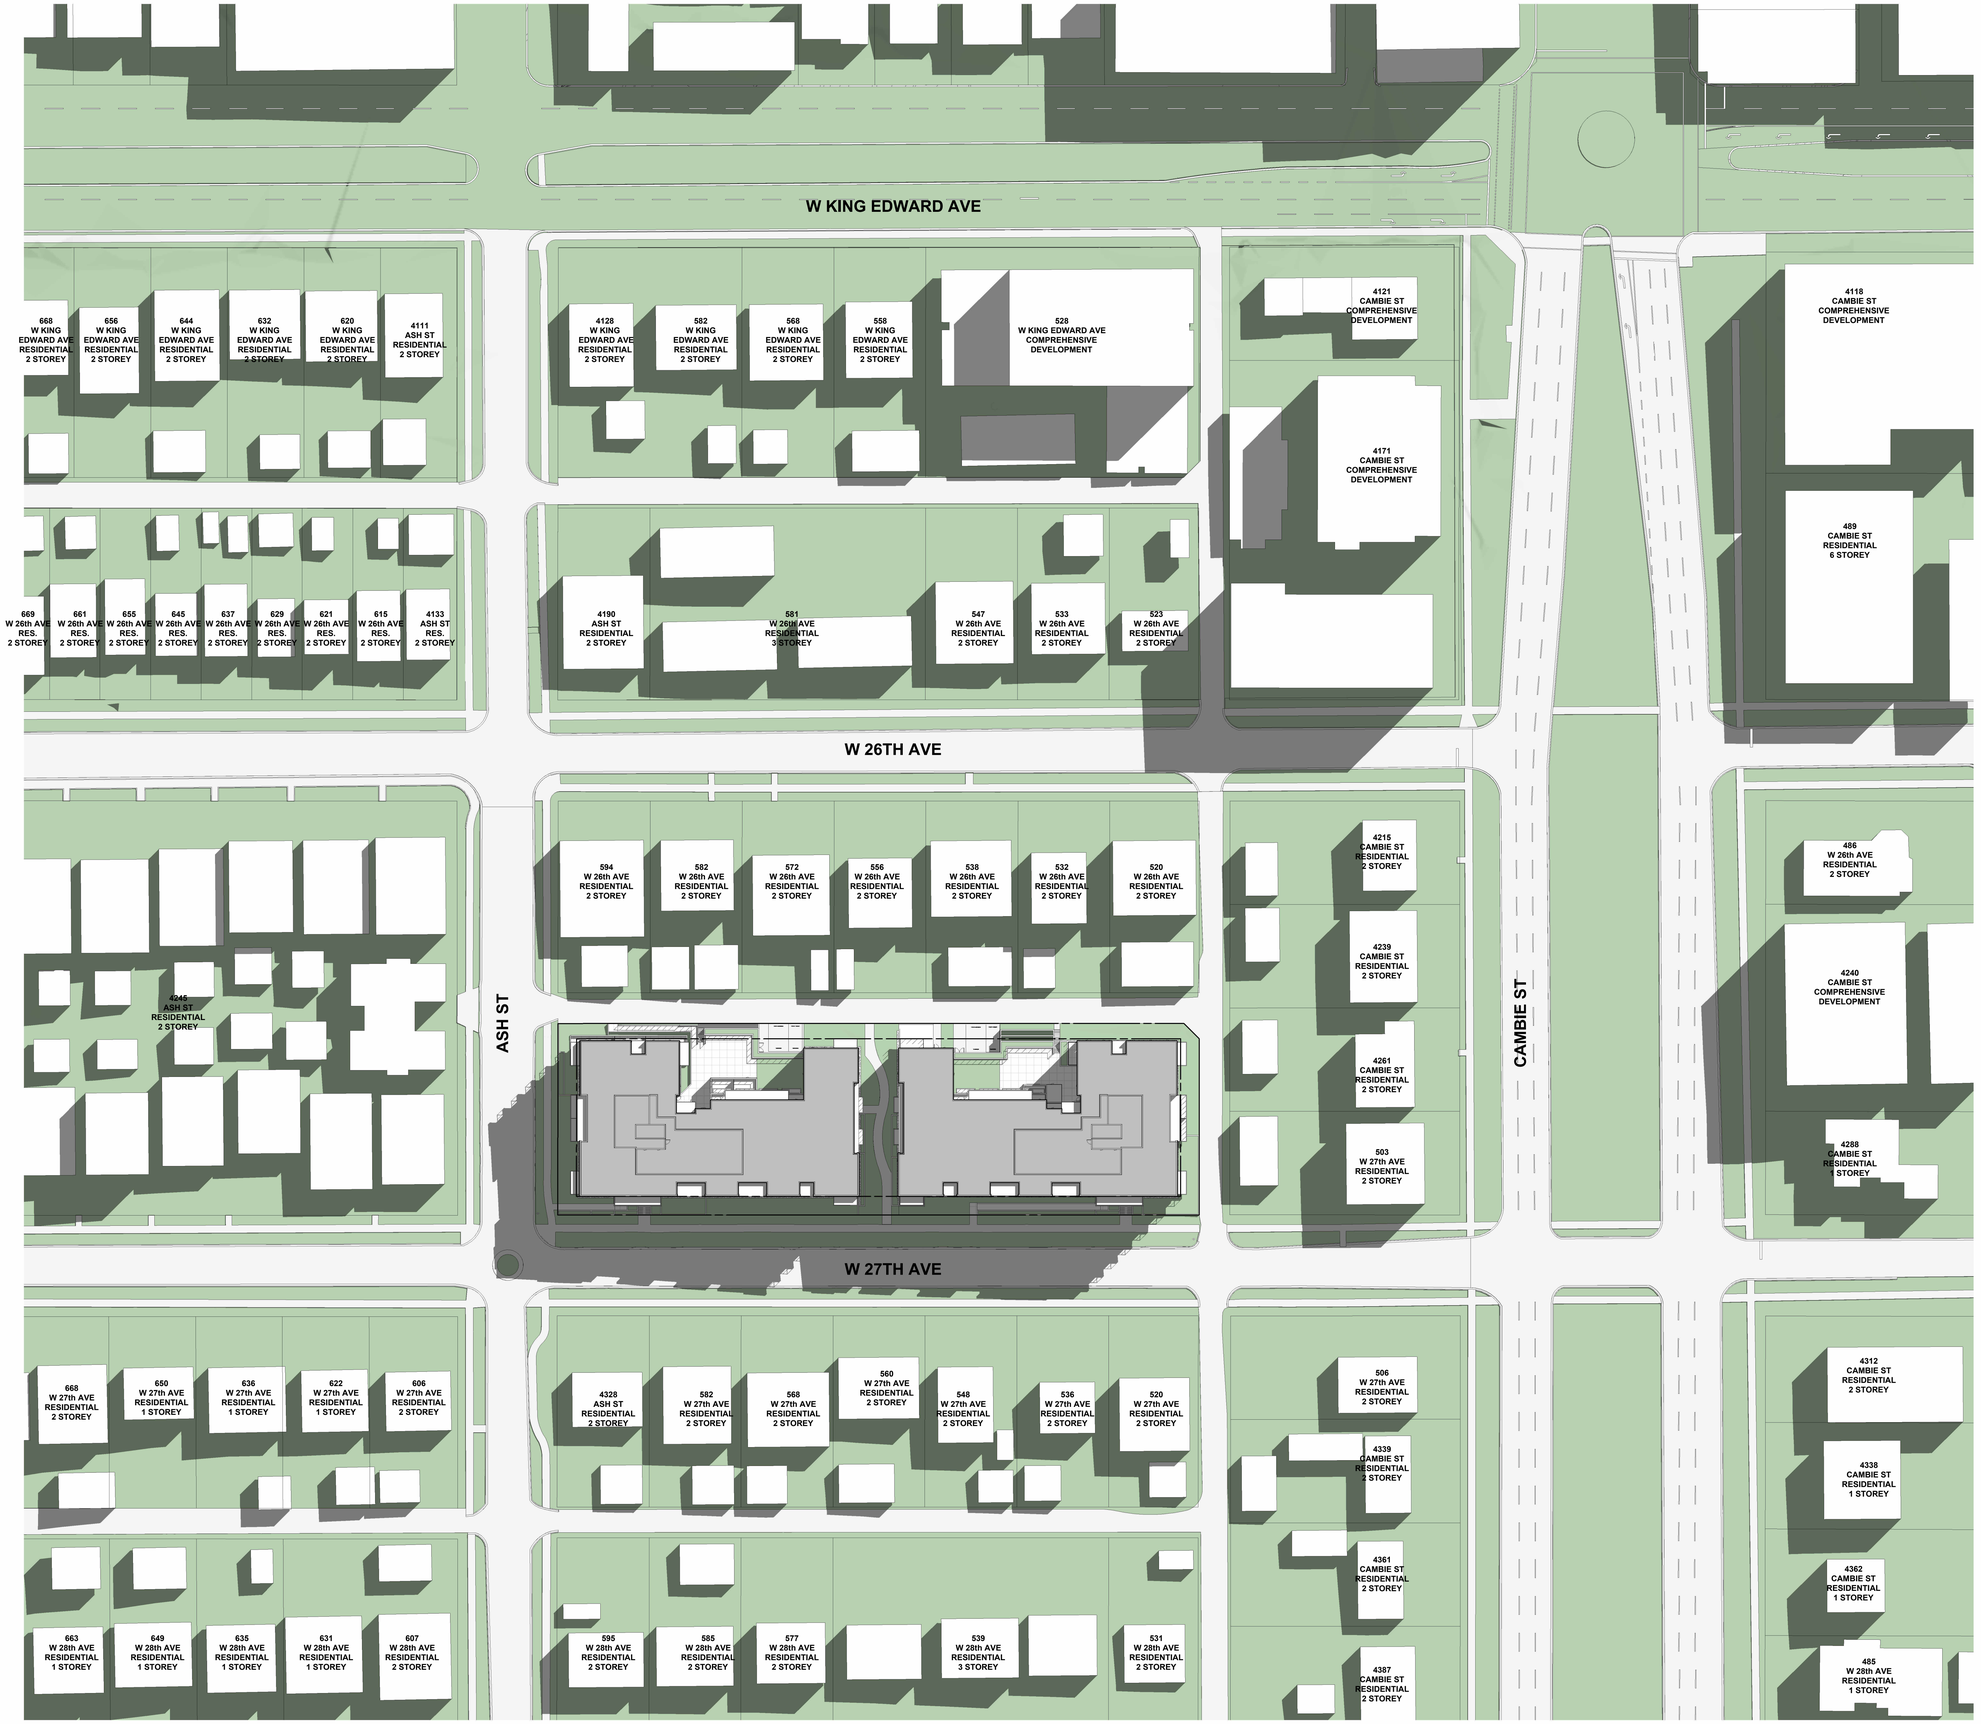


2026-08-11 3:42:27 PM

CICCOZZI ARCHITECTURE

zail properties

AUGUST 11, 2026

REGISTERED ARCHITECT ROBERT CARL CICCOZZI BRITISH COLUMBIA

2026-08-11 **ISSUED**

2025-07-08	REZONING SUBMISSION
2026-01-13	REZONING RE-SUBMISSION
2026-08-11	DEVELOPMENT PERMIT SUBMISSION

PROJECT

W27TH + ASH

VANCOUVER, BC

KEY PLAN

REVISIONS

TITLE

CONTEXT PLAN

A0.08

Copyright © 2026 Ciccozzi Architecture