


Existing Streetscape – (North of West 28th Avenue)

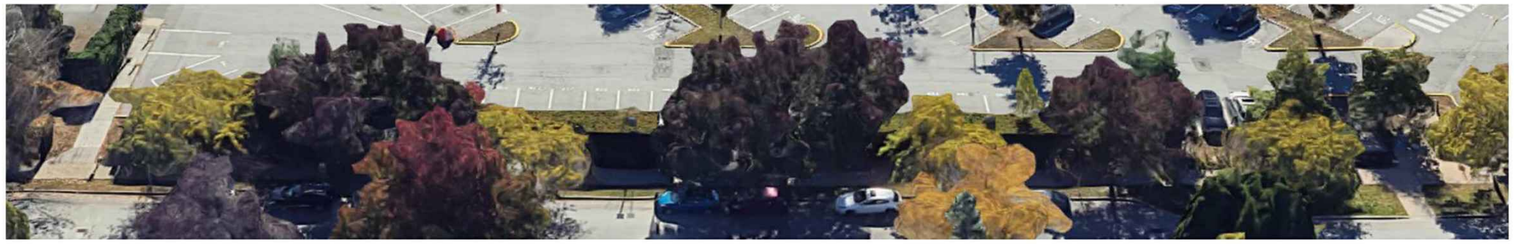



Existing Streetscape – (Southof West 28th Avenue)



ARCHITECT:

SOHEIL KHOSRAVI KERMANI ARCHITECTURE INC.

SOHEIL KHOSRAVI KERMANI ARCHITECTURE

W: www.skkarchitecture.com
E: Info@skkarchitecture.com
C: 604 722 1359

CLIENT:

CIELLE PROPERTIES

PROJECT:

PROPOSED 6-STOREY BUILDING

ADDRESS:

717 West 28th Avenue
Vancouver, BC

ISSUE FOR:

DP SUBMISSION

ISSUE DATE:

AUGUST 2026

REVISIONS:

ISSUE:	DATE:	DESCRIPTION:

SIGN & SEAL"

REGISTERED ARCHITECT
SOHEIL KHOSRAVI KERMANI
PROVINCE OF BRITISH COLUMBIA

2026-08-25

THE CONTRACTOR SHALL VERIFY ALL DIMENSIONS ON THE DRAWING AND SPECIFICATION AND REPORT ANY DISCREPANCIES TO THE ARCHITECT PRIOR TO COMMENCEMENT OF THE PROJECT. VARIATIONS AND MODIFICATIONS TO WORK SHOWN ON THESE DRAWINGS SHALL NOT BE CARRIED OUT WITHOUT WRITTEN PERMISSION FROM THE ARCHITECT. COPYRIGHT RESERVED.
THIS DRAWING, AS AN INSTRUMENT OF SERVICE, IS THE EXCLUSIVE PROPERTY OF SOHEIL KHOSRAVI KERMANI ARCHITECTURE AND MAY NOT BE REPRODUCED AND/OR COPIED WITHOUT PERMISSION. THE INFORMATION SHOWN ON THIS DRAWING IS FOR USE ON THE SPECIFIED PROJECT ONLY, AND SHALL NOT BE USED OTHERWISE.

SCALE:

N/A

DRAWING:

EXISTING STREETSCAPE

DWG No:

A-007