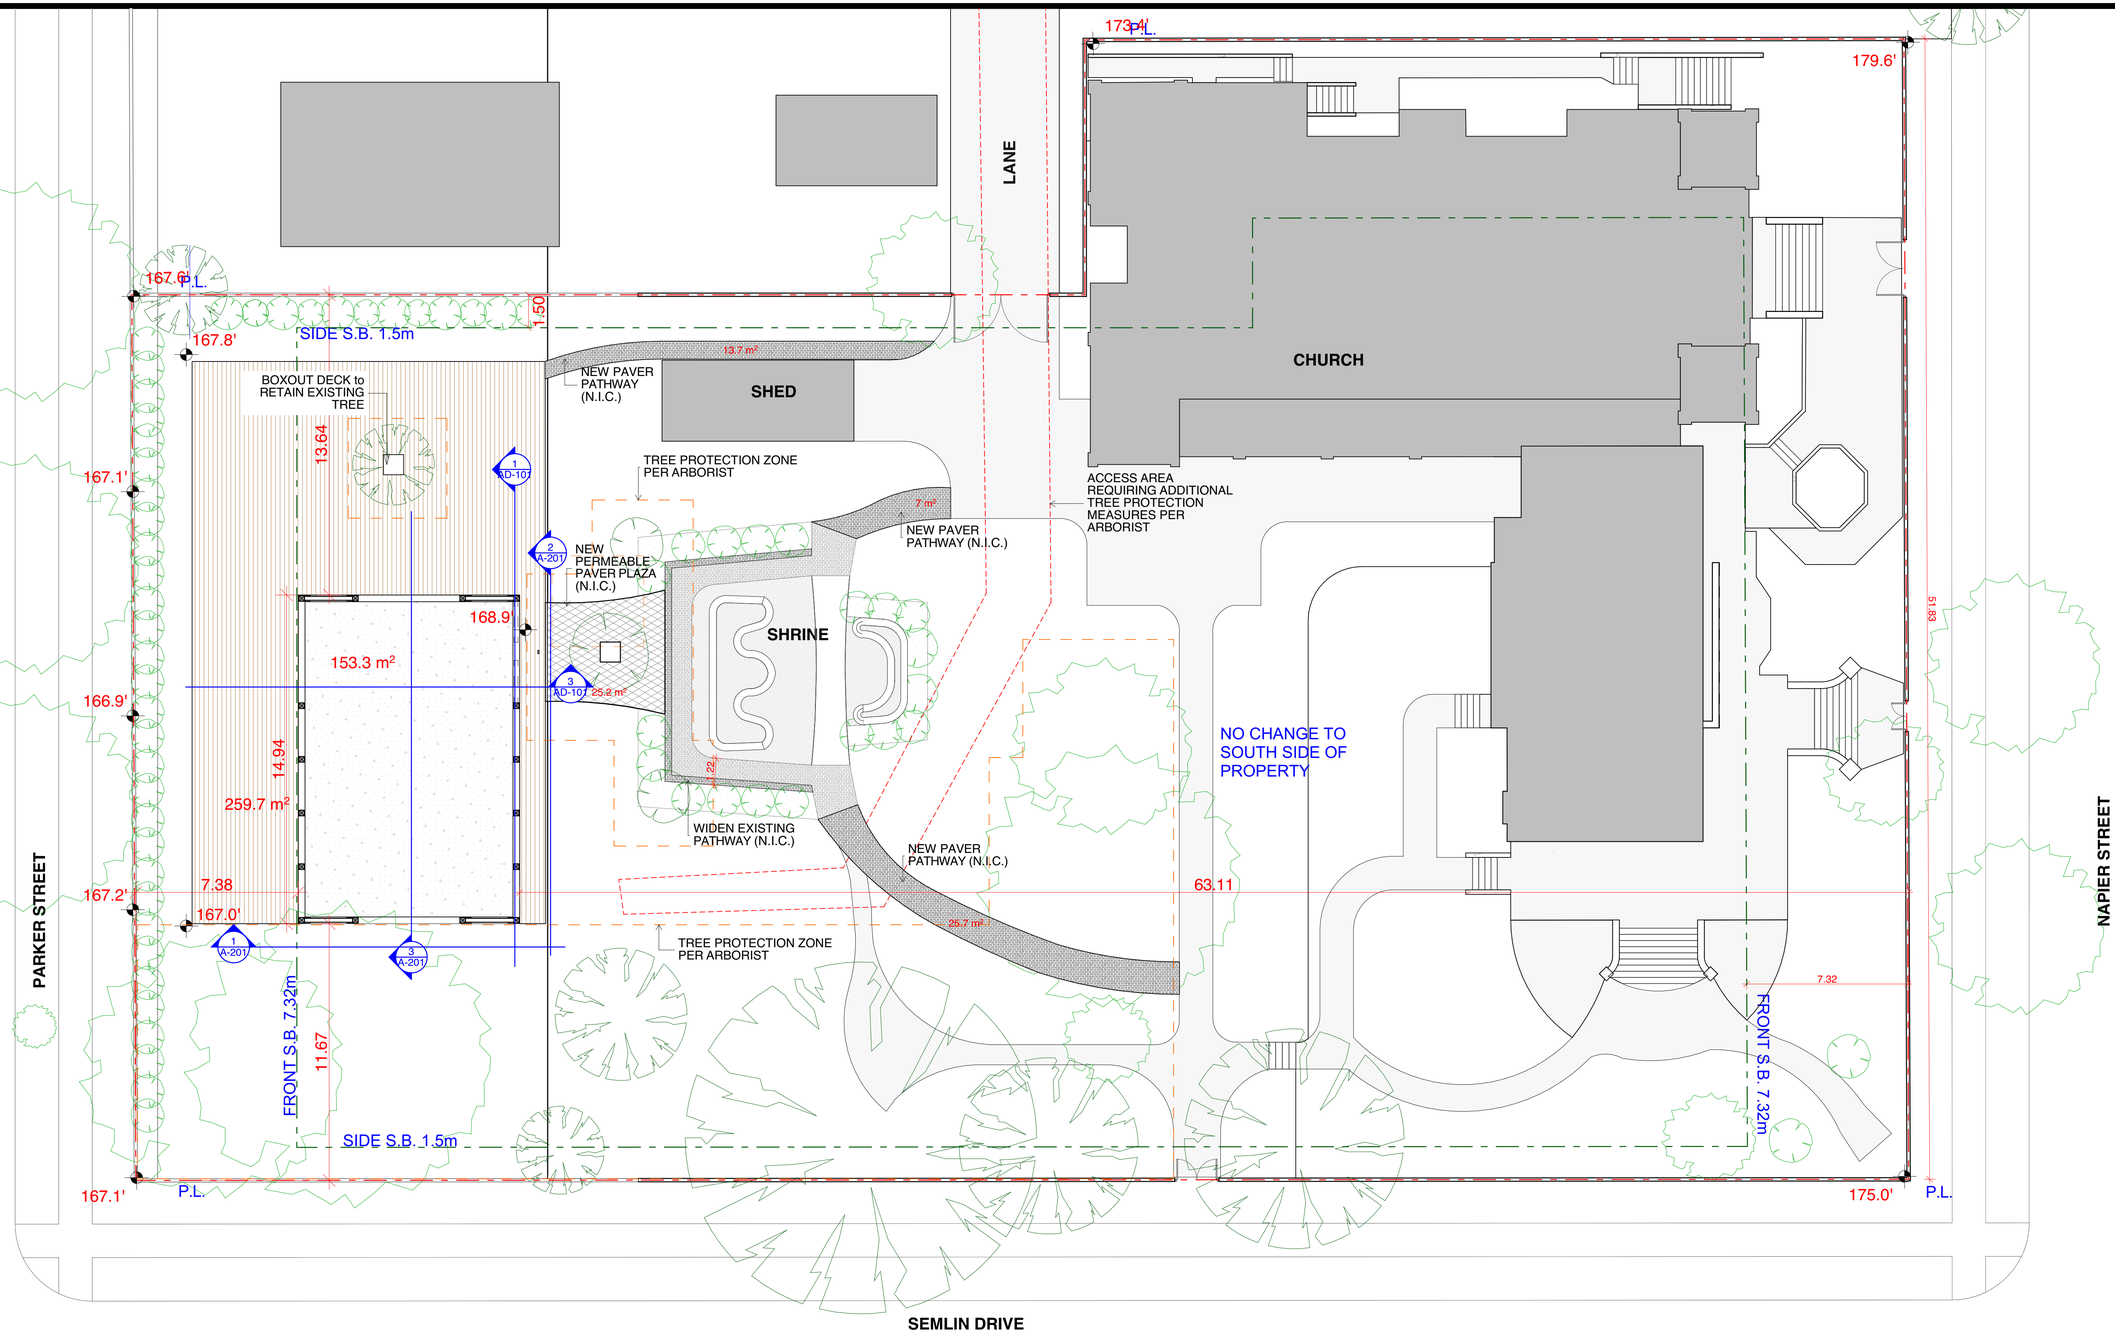

1 SITE PLAN
SCALE: 3/32" = 1'-0"

	PROVIDED
SITE AREA	39478 SF (3667.5 SM)
SITE COVERAGE	373.1m² / 10.2%
FLOOR AREA	154.0m²
ACCESSORY STRUCTURE HEIGHT	6.90m
SETBACKS	
NORTH/REAR	7.32m
EAST/SIDE	8.69m
WEST/SIDE	16.54m
SOUTH/FRONT	63.00m

01	SEP. 10, 2026	ISSUED FOR TENDER ONLY

ARCHITECT'S SEAL:

2026-09-22

ST FRANCIS OF ASSISI PARISH
2025 Napier St, Vancouver, BC V5L 2N8

PROJECT TITLE: 1481

SITE PLAN

SHEET TITLE:

DRAWN BY: AN / HA

SCALE: 1/16"= 1'-0"

A-101

PLOT DATE / FILE NAME:
September 22, 2026
1:43 PM
1481-St Francis of Assisi_0806