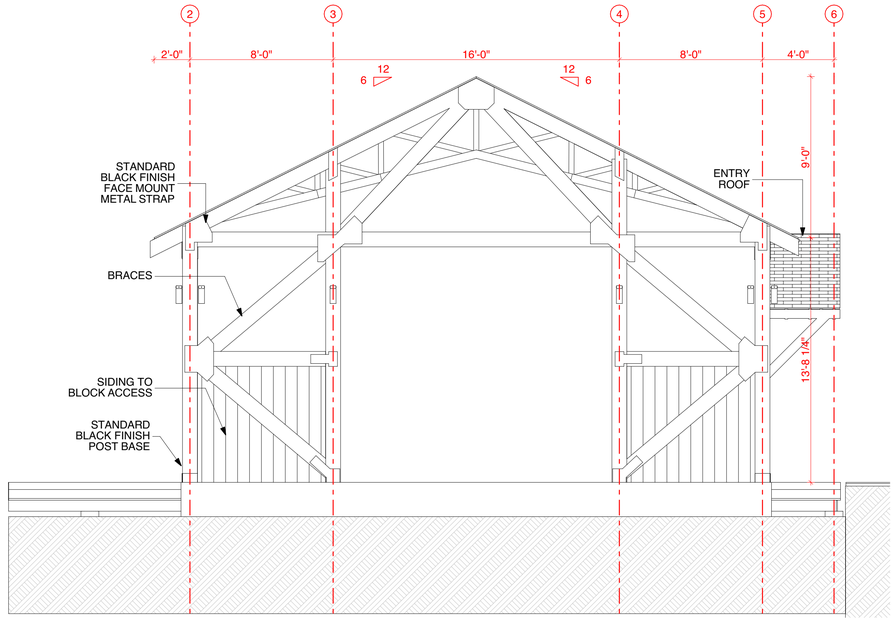

1 WEST ELEV
SCALE: 1/4" = 1'-0"

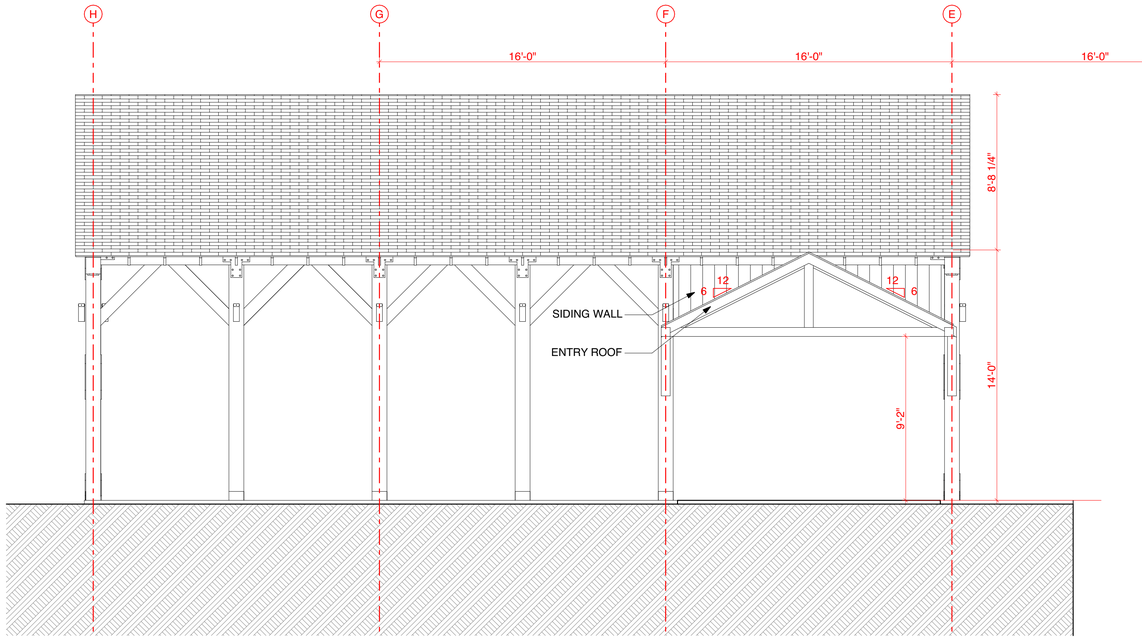

2 SOUTH ELEV
SCALE: 1/4" = 1'-0"

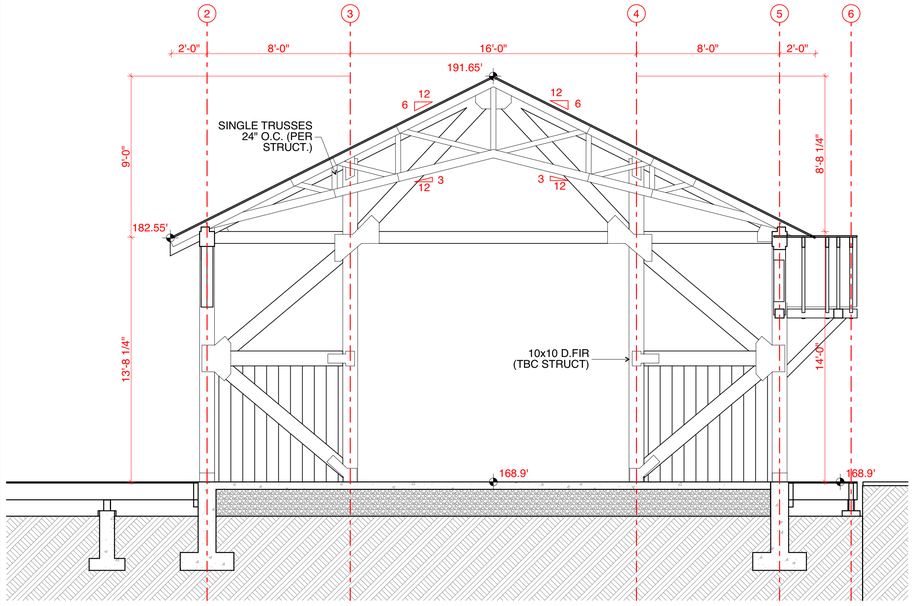

4 SECTION A
SCALE: 1/4" = 1'-0"

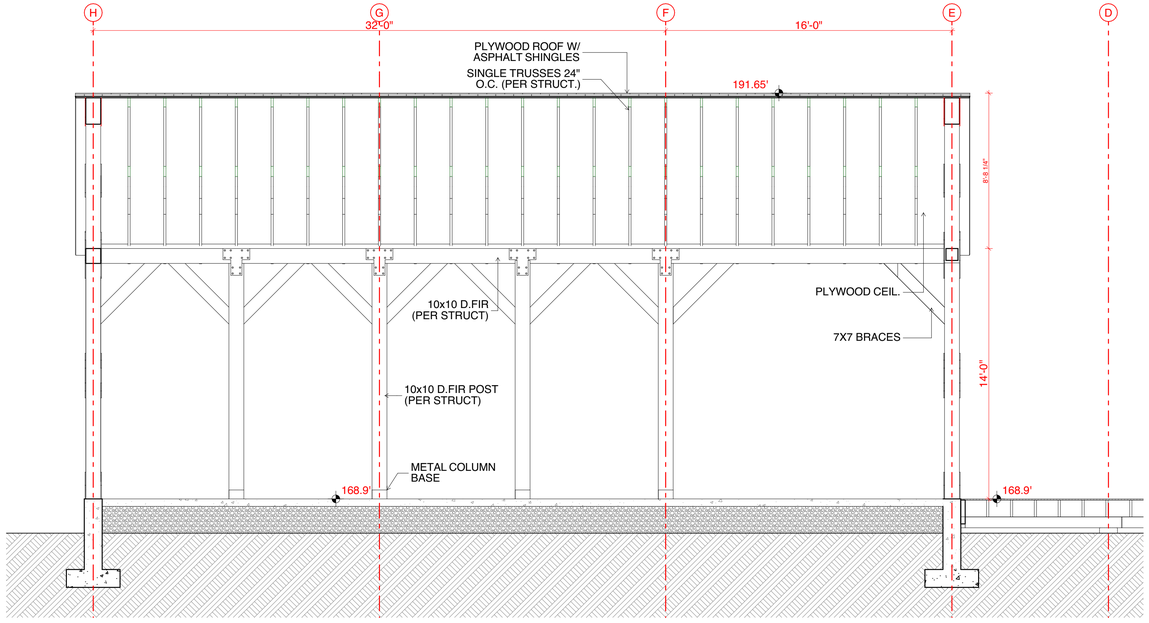

3 SECTION B
SCALE: 1/4" = 1'-0"

01	SEP. 10, 2026	ISSUED FOR TENDER ONLY

ARCHITECT'S SEAL:

REGISTERED ARCHITECT
PROVINCE OF BRITISH COLUMBIA

2026-09-22

ST FRANCIS OF ASSISI PARISH
2025 Napier St, Vancouver, BC V5L 2N8

PROJECT TITLE: 1481

ELEVATIONS

SHEET TITLE:

DRAWN BY: AN / HA

SCALE:

A-201

PLOT DATE / FILE NAME:
September 22, 2026
1:43 PM
1481-St Francis of Assisi_0806