

5431 6th STREET S.W.
DEVELOPMENT PERMIT SET

TOTAL GROSS FLOOR AREA = 11,284.01 SQ. FT.

UNIT #1 - TOTAL = 2,427.41 SQ. FT.
- MAIN = 702.70 SQ. FT.
- UPPER = 713.41 SQ. FT.
- THIRD = 438.03 SQ. FT.
- LOWER = 573.27 SQ. FT.

UNIT #2 - TOTAL = 2,405.03 SQ. FT.
- MAIN = 691.32 SQ. FT.
- UPPER = 702.41 SQ. FT.
- THIRD = 438.03 SQ. FT.
- LOWER = 573.27 SQ. FT.

UNIT #3 - TOTAL = 2,404.94 SQ. FT.
- MAIN = 691.36 SQ. FT.
- UPPER = 702.28 SQ. FT.
- THIRD = 438.03 SQ. FT.
- LOWER = 573.27 SQ. FT.

UNIT #4 - TOTAL = 2,434.92 SQ. FT.
- MAIN = 702.70 SQ. FT.
- UPPER = 713.74 SQ. FT.
- THIRD = 445.21 SQ. FT.
- LOWER = 573.27 SQ. FT.

UNIT #5 - TOTAL = 1,611.71 SQ. FT.
- MAIN = 175.67 SQ. FT.
- UPPER = 662.58 SQ. FT.
- THIRD = 702.70 SQ. FT.
- LOWER = 70.76 SQ. FT.

Site Coverage: 378.77 m2
(5 Unit Rowhouse - 278.61 m2)
(Attached Garages - 84.10 m2)
(Class 1 bicycle storage - 7.01 m2)
(Mobility storage lockers - 6.71 m2)
(General garbage enclosure - 2.34 m2)

Site Area: 698.10 m2
54.89 %

Required Landscaping:
Actual Landscaping:

Hard Landscaping:
- Apron & pathways
- Raised decks 76.45m2 (24.27%)
- Porch & steps 12.85m2 (4.08%)

Soft Landscaping: 133.09m2 (42.27%)

5431 6th STREET S.W.
LOT 10, BLOCK 17, PLAN 1524 HA

DRAWING LIST

ARCHITECTURAL

A1	COVER SHEET
A2	PROJECT INFORMATION
A3	GENERAL NOTES
A4	OVERALL SITE PLAN
A5	LANDSCAPING PLAN
A6	FIRE SEPARATIONS & RATING
A7	FIRE SEPARATION SECTIONS
A8	LOWER FLOOR PLAN
A9	FOUNDATION/CRIBBING PLAN
A10	MAIN FLOOR PLAN
A11	UPPER FLOOR PLAN
A12	THIRD FLOOR PLAN
A13	OVERALL ROOF PLAN
A14	EAST & NORTH ELEVATIONS
A15	WEST & SOUTH ELEVATIONS
A16	STRUCTURAL CROSS SECTIONS
A17	STRUCTURAL CROSS SECTIONS
A18	WINDOWS & DOORS
A19	CONSTRUCTION DETAILS

designhaus STUDIO INC

47 AUBURN MEADOWS CRES S.E.
CALGARY, AB T3M 2E3
TEL: (403) 399 - 2930

www.designhausstudio.com

Need the Full Plans?
If you need the full set of plans or need changes, call 403.399.2930 or email *info@designhausstudio.com* for details.

Digital Plans
A PDF version of this plan is available. Call 403.399.2930 or email *info@designhausstudio.com* for copies.

Copyright
Designhaus Studio Inc. reserves the rights to these documents and to all designs contained herein. No copies or alterations are to be made without expressed written permission from the designer. All plans sold by Designhaus Studio Inc. are protected under copyright law.

Liability Disclaimer
Placement of the residence on the site plan is based on ownders desired location and governing authority's regulations. Every property has inherent risks due to location, acts of God, etc... which may cause damage to structures built on said property and bodily injury and/or death to the occupants of said structures. Designhaus Studio Inc. does not in any way guarantee the suitability or any area for construction or habitation, and will not be held liable for damages based on the location of said structure. General Contractor to verify all field conditions and code requirements, insure compliance of proposed structure with said conditions, verify all dimensions & techniques in construction documents, and notify Designhaus Studio Inc. of any discrepancies before construction.

SEPTEMBER 18, 2025

COVER SHEET
CUSTOM MULTI-FAMILY DEVELOPMENT
5431 6th STREET S.W.

Index of pages

A1 Cover sheet
A2 Project Information
A3 General notes
A4 Overall Site plan
A5 Landscaping plan
A6 Fire separations & ratings
A7 Fire separation sections
A8 Lower floor plans
A9 Foundation/cribbing plan
A10 Main floor plans
A11 Upper floor plans
A12 Third floor plans
A13 Overall roof plan
A14 East & North elevations
A15 West & South elevations
A16 Structural cross sections
A17 Structural cross sections
A18 Window & Door schedule
A19 Construction details

A1

TOTAL GROSS FLOOR AREA = 11,284.01 SQ. FT.

UNIT #1 - TOTAL = 2,427.41 SQ. FT.
- MAIN = 702.70 SQ. FT.
- UPPER = 713.41 SQ. FT.
- THIRD = 438.03 SQ. FT.
- LOWER = 573.27 SQ. FT.

UNIT #2 - TOTAL = 2,405.03 SQ. FT.
- MAIN = 691.32 SQ. FT.
- UPPER = 702.41 SQ. FT.
- THIRD = 438.03 SQ. FT.
- LOWER = 573.27 SQ. FT.

UNIT #3 - TOTAL = 2,404.94 SQ. FT.
- MAIN = 691.36 SQ. FT.
- UPPER = 702.28 SQ. FT.
- THIRD = 438.03 SQ. FT.
- LOWER = 573.27 SQ. FT.

UNIT #4 - TOTAL = 2,434.92 SQ. FT.
- MAIN = 702.70 SQ. FT.
- UPPER = 713.74 SQ. FT.
- THIRD = 445.21 SQ. FT.
- LOWER = 573.27 SQ. FT.

UNIT #5 - TOTAL = 1,611.71 SQ. FT.
- MAIN = 175.67 SQ. FT.
- UPPER = 662.58 SQ. FT.
- THIRD = 702.70 SQ. FT.
- LOWER = 70.76 SQ. FT.

Site Coverage: 370.13 m2
(5 Unit Rowhouse - 278.61 m2)
(Attached Garages - 84.10 m2)
(Mobility storage lockers - 3.36 m2)
(General garbage enclosure - 4.06 m2)

Site Area: 698.10 m2
53.01 %

Required Landscaping: 40% = 279.24 m2
Actual Landscaping: 46.98% = 327.97 m2


Hard Landscaping:
- Apron & pathways 92.50m2 (29.37%)
- Raised decks 76.45m2 (24.27%)
- Porch & steps 12.85m2 (4.08%)

Soft Landscaping: 146.17m2 (44.56%)

5431, 6th STREET S.W.
LOT 10, BLOCK 17, PLAN 1524 HA

TREE INFORMATION CHART						
Tree No.	Variety	Callliper (±)	Canopy (±)	Height (±)	Location	STATUS
T1	Bush	-	1.50	2.00	in Subject Property	TO BE REMOVED
T2	Bush	0.70	2.00	3.50	In City Property	TO REMAIN
T3	Deciduous Tree	0.50	6.00	7.00	in Subject Property	TO BE REMOVED
T4	Trunk	0.60	-	-	In Subject Property	TO BE REMOVED
T5	Deciduous Tree	0.30	5.00	7.50	In Subject Property	TO BE REMOVED
T6	Coniferous Tree	0.70	6.00	17.00	In Subject Property	TO BE REMOVED
T7	Deciduous Tree	0.90	10.00	20.00	On Property Line	TO REMAIN
T8	Bush	-	2.50	2.00	In City Property	TO REMAIN

NOTE: LANDSCAPED AREAS TO HAVE UNDERGROUND IRRIGATION SYSTEM
NOTE: ALL PLANT BEDS TO HAVE BLACK MULCH FILL
NOTE: ALL SODDED AREAS TO BE MADE UP OF DROUGHT RESISTANT SPECIES

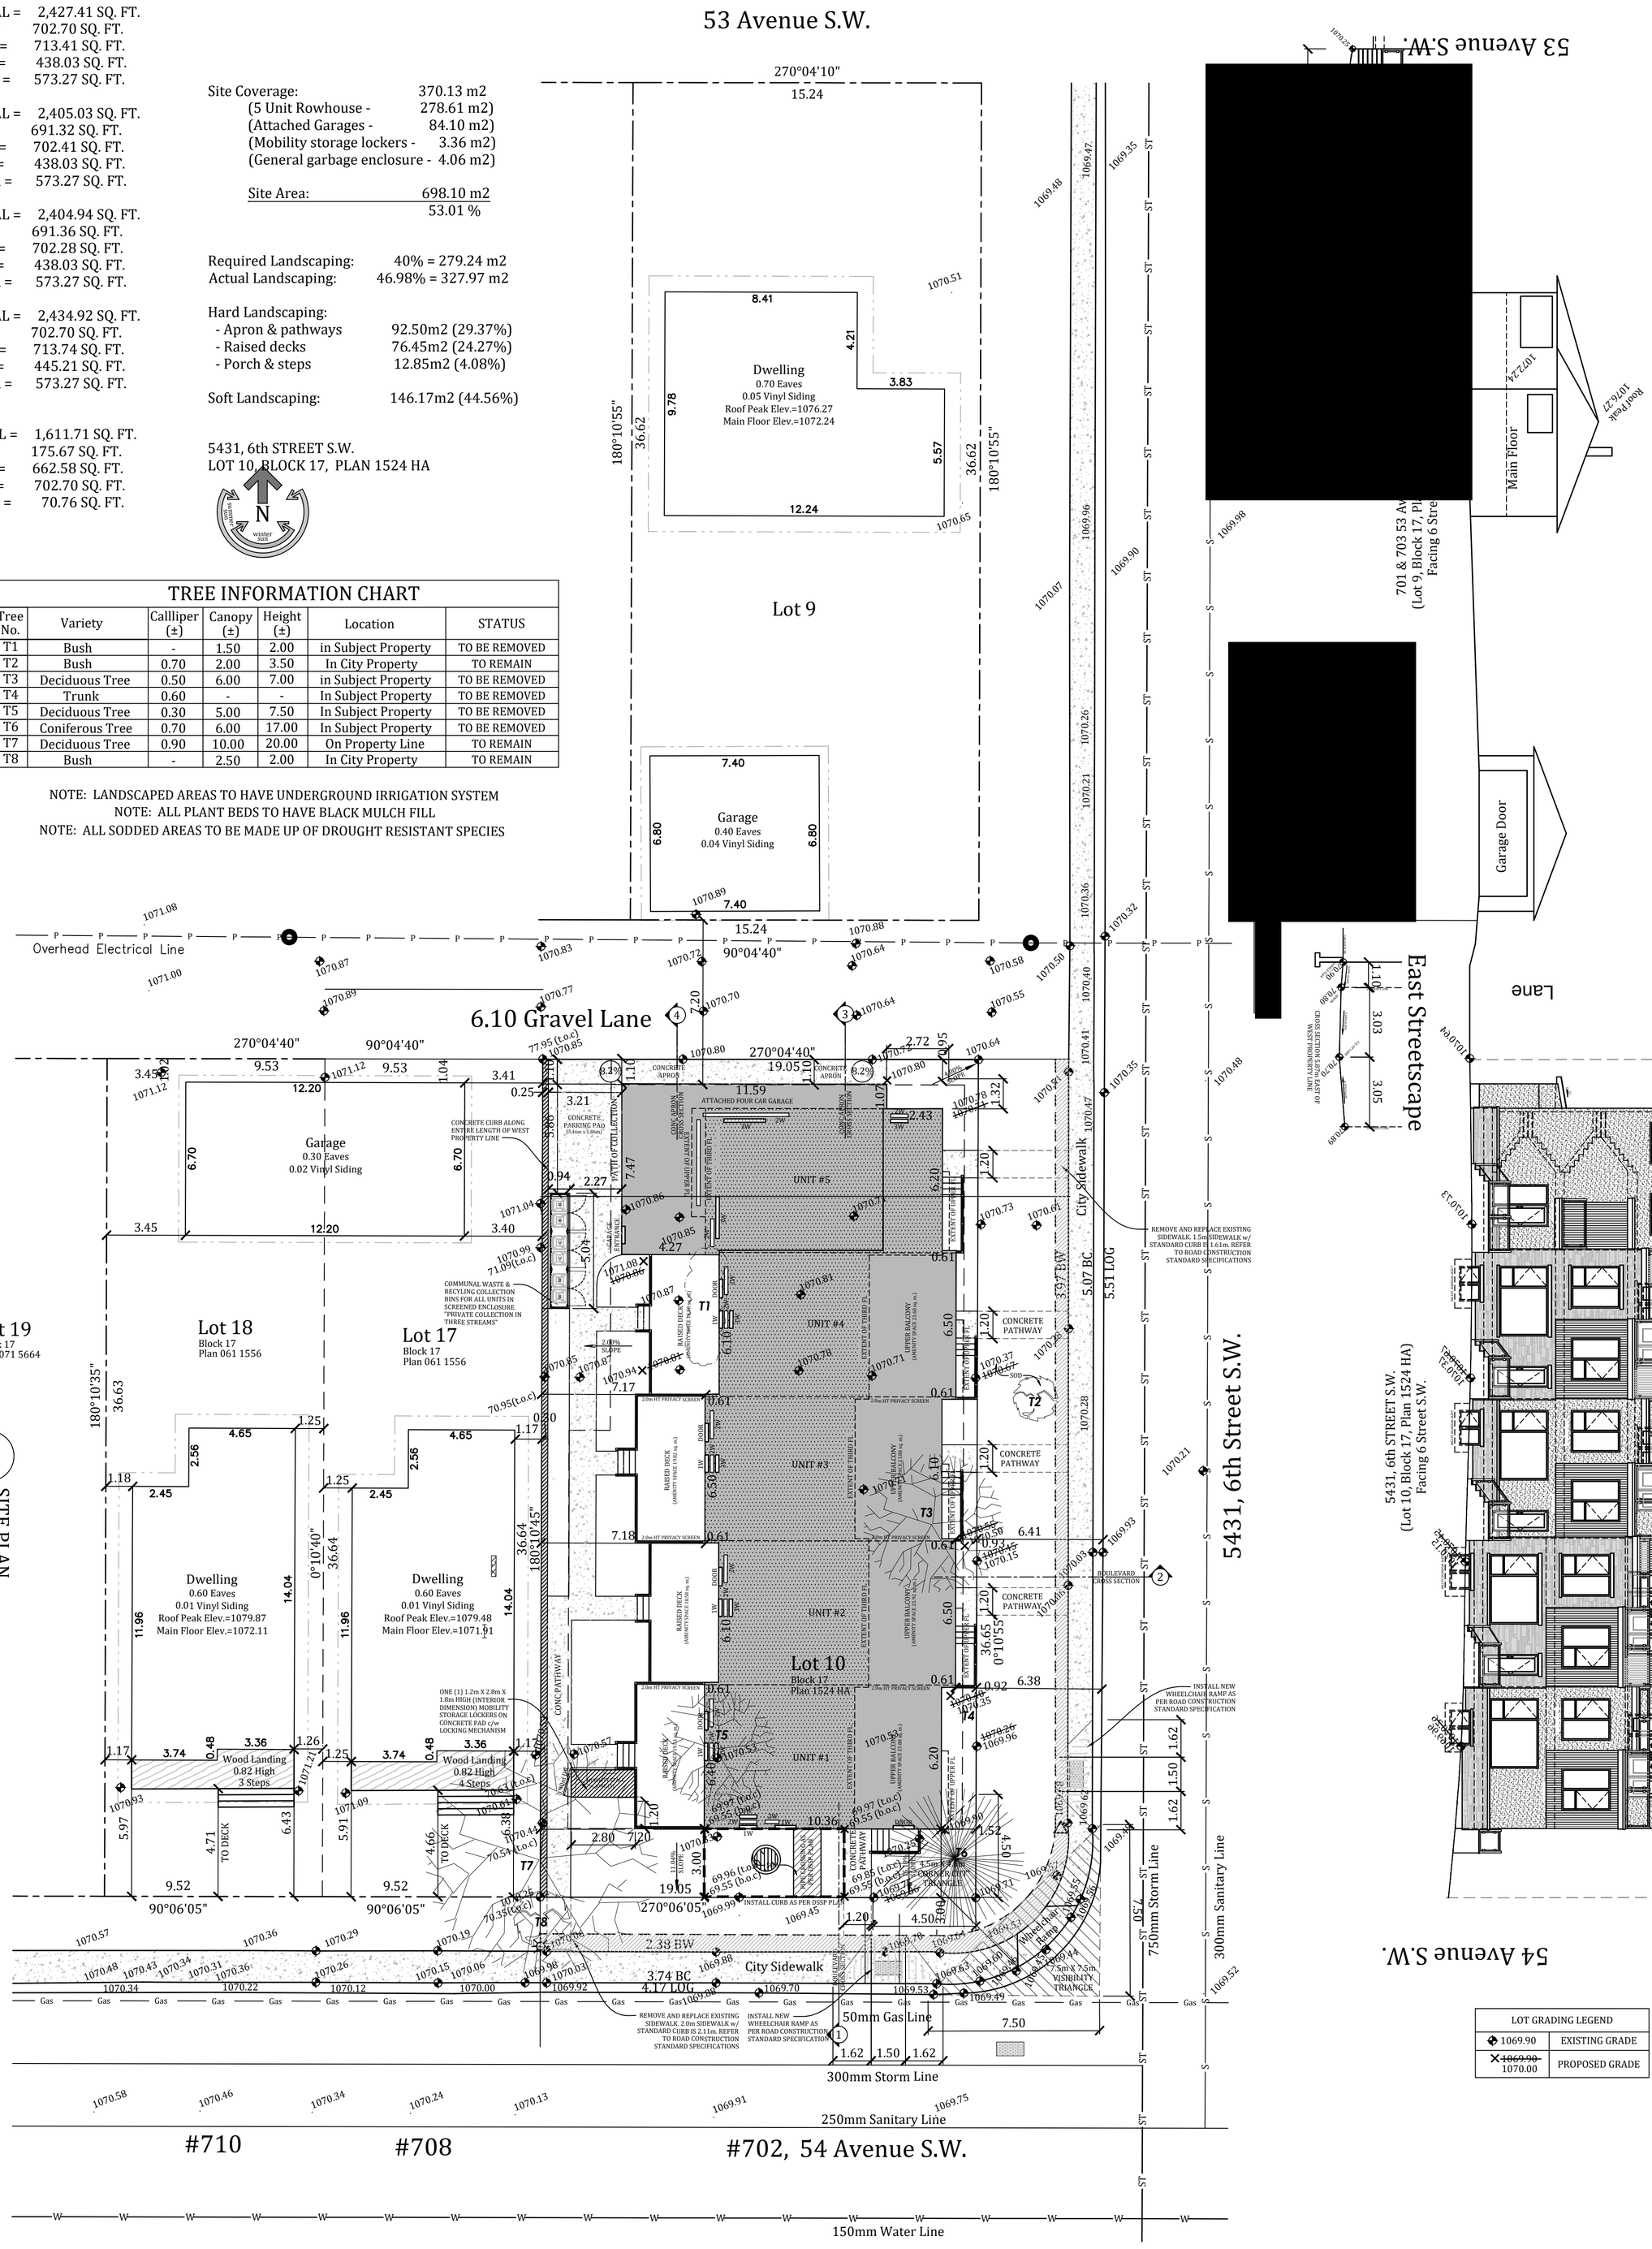

SITE PLAN
SCALE: 1:150

LOT GRADING LEGEND	
1069.90	EXISTING GRADE
~~1069.90~~ 1070.00	PROPOSED GRADE

FOR FINAL CONSTRUCTION RELEASE

OVERALL SITE PLANS

CUSTOM MULTI-FAMILY DEVELOPMENT
5431 6th STREET S.W.

SEPTEMBER 18, 2025

Index of pages

A1 Cover sheet
A2 Project Information
A3 General notes
A4 Overall Site plan
A5 Landscaping plan
A6 Fire separations & ratings
A7 Fire separation sections
A8 Lower floor plans
A9 Foundation/cribbing plan
A10 Main floor plans
A11 Upper floor plans
A12 Third floor plans
A13 Overall roof plan
A14 East & North elevations
A15 West & South elevations
A16 Structural cross sections
A17 Structural cross sections
A18 Window & Door schedule
A19 Construction details

A4

designhaus STUDIO INC
47 AUBURN MEADOWS CRES S.E.
CALGARY, AB T3M 2E3
TEL: (403) 399 - 2930
www.designhausstudio.com

Need the Full Plans?
If you need the full set of plans or need changes, call 403.399.2930 or email *info@designhausstudio.com* for details.

Digital Plans
A PDF version of this plan is available. Call 403.399.2930 or email *info@designhausstudio.com* for copies.

Copyright
Designhaus Studio Inc. reserves the rights to these documents and to all designs contained herein. No copies or alterations are to be made without expressed written permission from the designer. All plans sold by Designhaus Studio Inc. are protected under copyright law.

Liability Disclaimer
Placement of the residence on the site plan is based on owners desired location and governing authority's regulations. Every property has inherent risks due to location, acts of God, etc... which may cause damage to structures built on said property and bodily injury and/or death to the occupants of said structures. Designhaus Studio Inc. does not in any way guarantee the suitability or any area for construction or habitation, and will not be held liable for damages based on the location of said structure. General Contractor to verify all field conditions and code requirements, insure compliance of proposed structure with said conditions, verify all dimensions & techniques in construction documents, and notify Designhaus Studio Inc. of any discrepancies before construction.

TOTAL GROSS FLOOR AREA = 11,284.01 SQ. FT.

UNIT #1 - TOTAL = 2,427.41 SQ. FT.
- MAIN = 702.70 SQ. FT.
- UPPER = 713.41 SQ. FT.
- THIRD = 438.03 SQ. FT.
- LOWER = 573.27 SQ. FT.

UNIT #2 - TOTAL = 2,405.03 SQ. FT.
- MAIN = 691.32 SQ. FT.
- UPPER = 702.41 SQ. FT.
- THIRD = 438.03 SQ. FT.
- LOWER = 573.27 SQ. FT.

UNIT #3 - TOTAL = 2,404.94 SQ. FT.
- MAIN = 691.36 SQ. FT.
- UPPER = 702.28 SQ. FT.
- THIRD = 438.03 SQ. FT.
- LOWER = 573.27 SQ. FT.

UNIT #4 - TOTAL = 2,434.92 SQ. FT.
- MAIN = 702.70 SQ. FT.
- UPPER = 713.74 SQ. FT.
- THIRD = 445.21 SQ. FT.
- LOWER = 573.27 SQ. FT.

UNIT #5 - TOTAL = 1,611.71 SQ. FT.
- MAIN = 175.67 SQ. FT.
- UPPER = 662.58 SQ. FT.
- THIRD = 702.70 SQ. FT.
- LOWER = 70.76 SQ. FT.

Site Coverage: 370.13 m2
(5 Unit Rowhouse - 278.61 m2)
(Attached Garages - 84.10 m2)
(Mobility storage lockers - 3.36 m2)
(General garbage enclosure - 4.06 m2)

Site Area: 698.10 m2
53.01 %

Required Landscaping: 40% = 279.24 m2
Actual Landscaping: 46.98% = 327.97 m2

Hard Landscaping:
- Apron & pathways 92.50m2 (29.37%)
- Raised decks 76.45m2 (24.27%)
- Porch & steps 12.85m2 (4.08%)


Soft Landscaping: 146.17m2 (44.56%)

5431, 6th STREET S.W.
LOT 10, BLOCK 17, PLAN 1524 HA

TREE INFORMATION CHART						
Tree No.	Variety	Callliper (±)	Canopy (±)	Height (±)	Location	STATUS
T1	Bush	-	1.50	2.00	in Subject Property	TO BE REMOVED
T2	Bush	0.70	2.00	3.50	In City Property	TO REMAIN
T3	Deciduous Tree	0.50	6.00	7.00	in Subject Property	TO BE REMOVED
T4	Trunk	0.60	-	-	In Subject Property	TO BE REMOVED
T5	Deciduous Tree	0.30	5.00	7.50	In Subject Property	TO BE REMOVED
T6	Coniferous Tree	0.70	6.00	17.00	In Subject Property	TO BE REMOVED
T7	Deciduous Tree	0.90	10.00	20.00	On Property Line	TO REMAIN
T8	Bush	-	2.50	2.00	In City Property	TO REMAIN

NOTE: LANDSCAPED AREAS TO HAVE IRRIGATION SYSTEM
NOTE: ALL PLANT BEDS TO HAVE BLACK MULCH FILL
NOTE: ALL SODDED AREAS TO BE MADE UP OF DROUGHT RESISTANT SPECIES

ILANDSCAPE PLAN
SCALE: 1:150

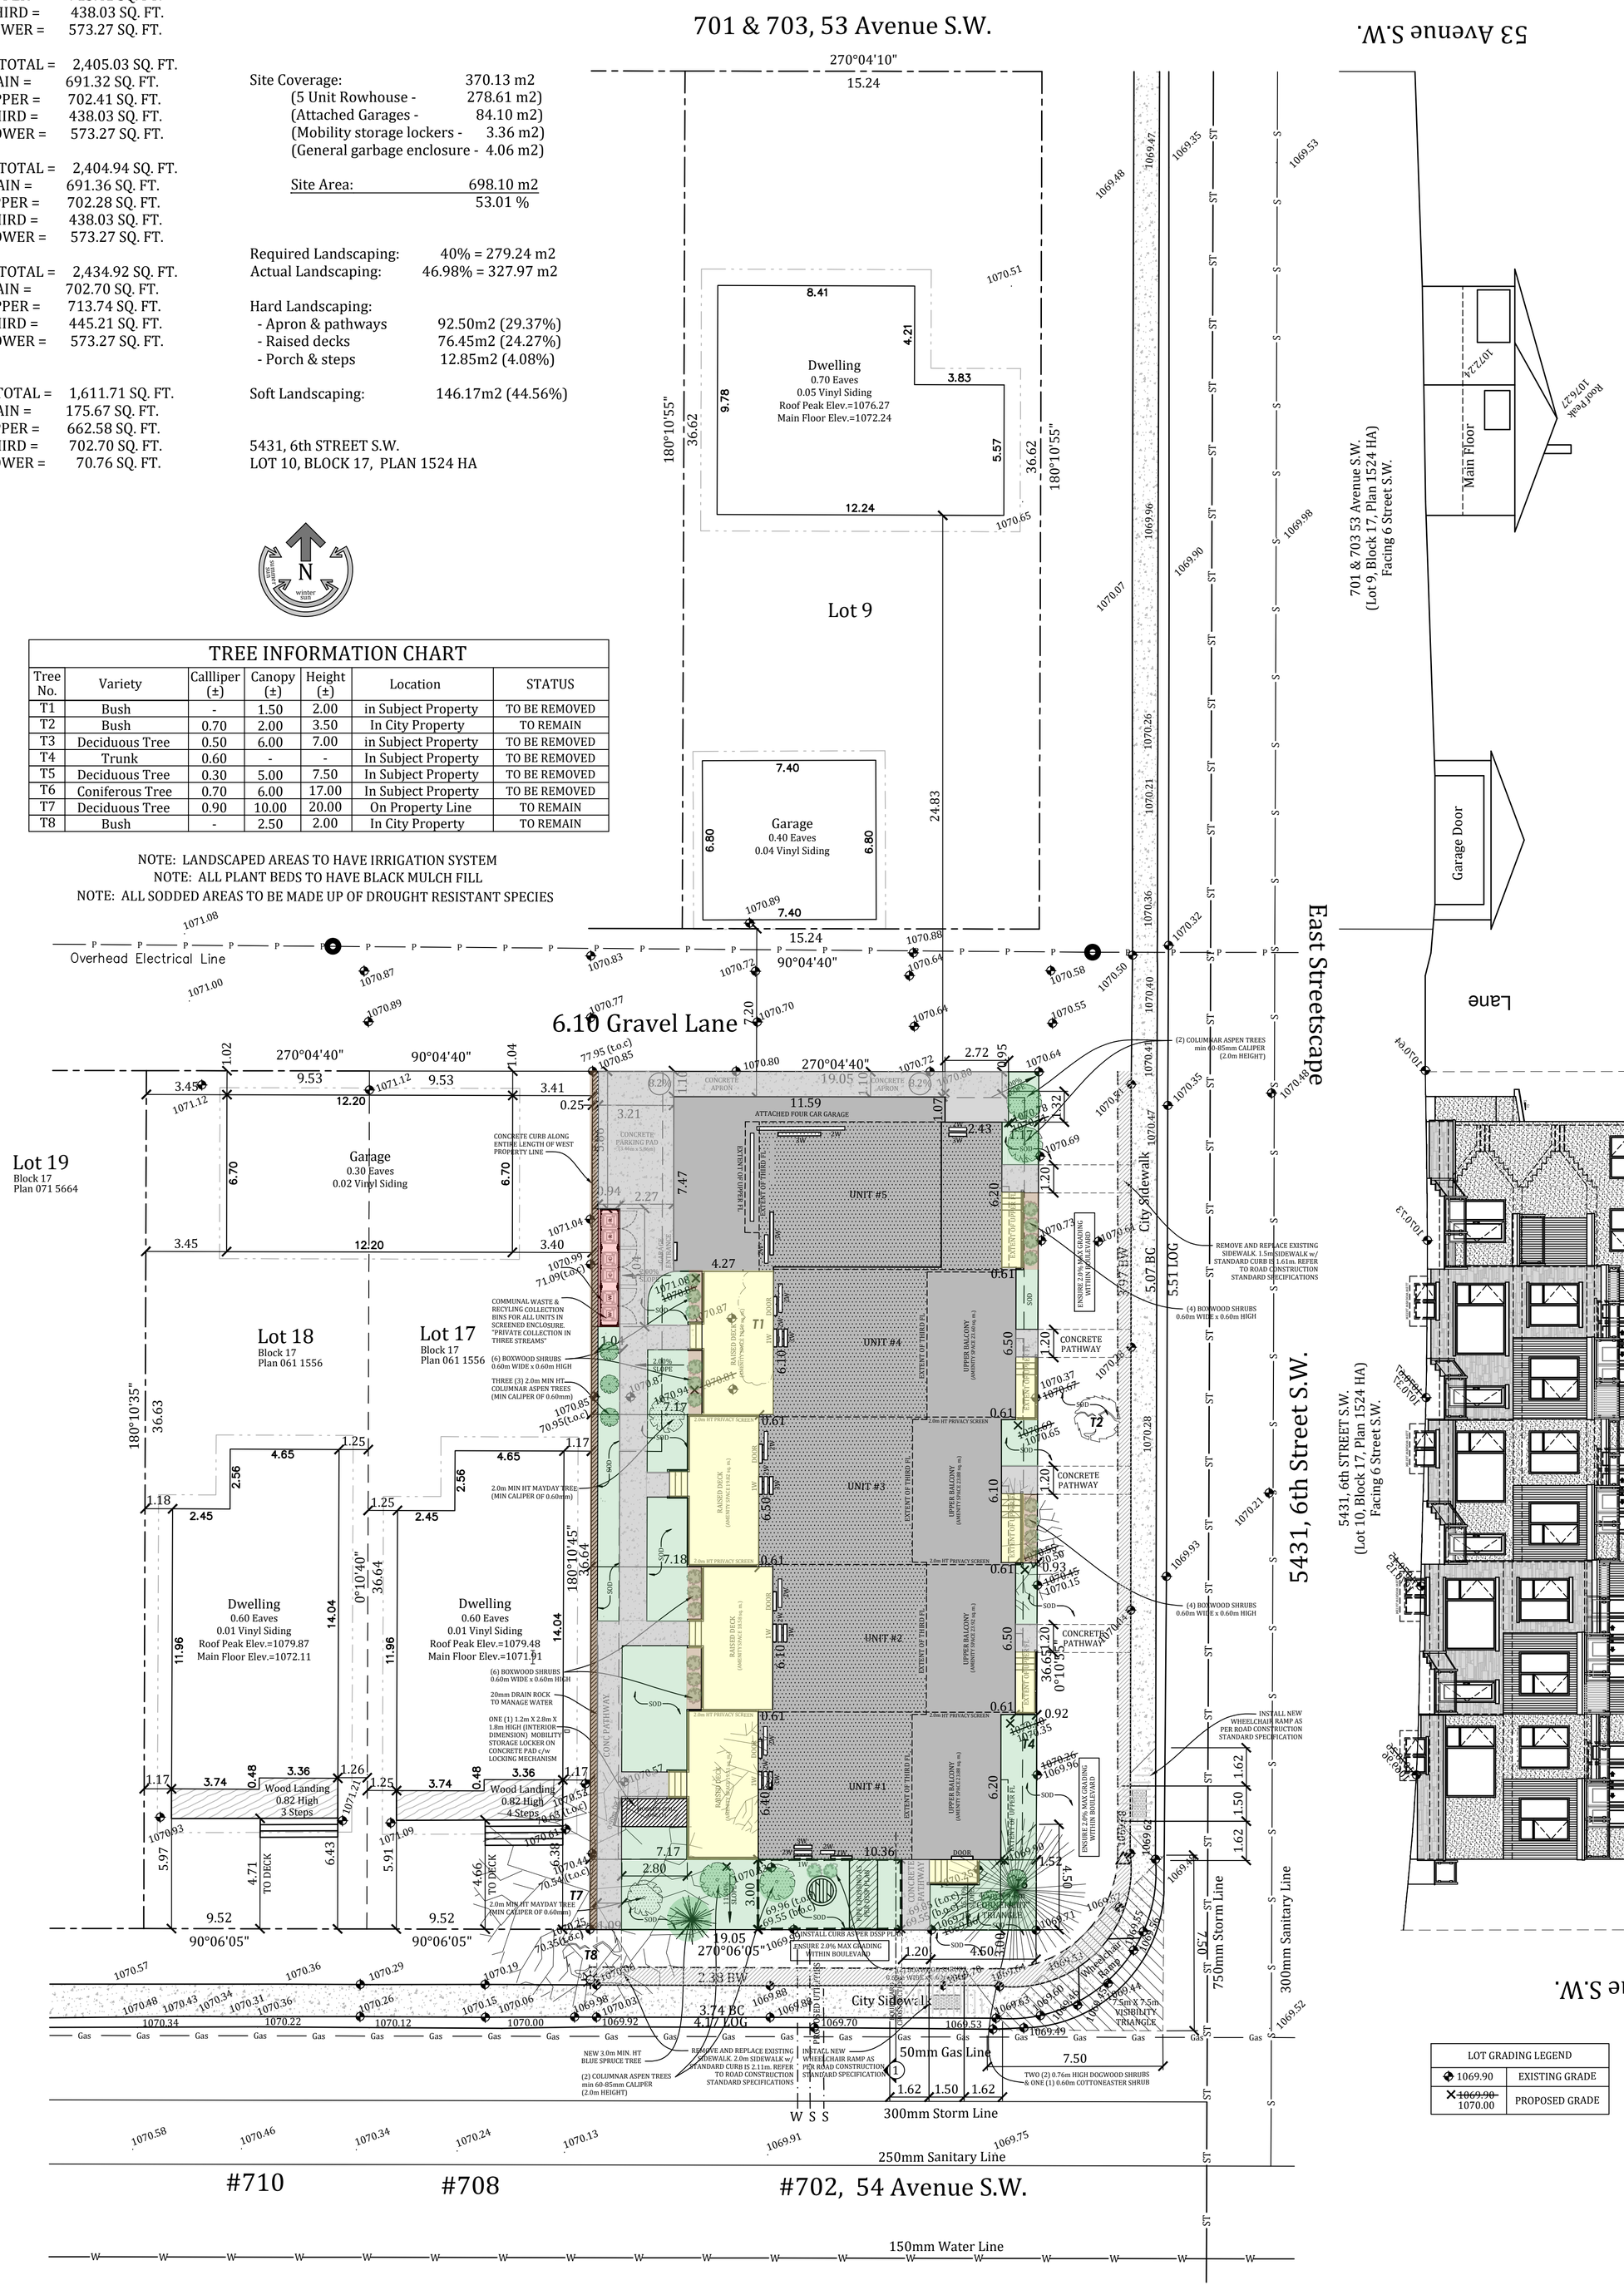

LOT GRADING LEGEND	
1069.90	EXISTING GRADE
~~1069.90~~ 1070.00	PROPOSED GRADE

dh designhaus STUDIO INC

47 AUBURN MEADOWS CRES S.E.
CALGARY, AB T3M 2E3
TEL: (403) 399 - 2930

www.designhausstudio.com

Need the Full Plans?
If you need the full set of plans or need changes, call 403.399.2930 or email *info@designhausstudio.com* for details.

Digital Plans
A PDF version of this plan is available. Call 403.399.2930 or email *info@designhausstudio.com* for copies.

Copyright
Designhaus Studio Inc. reserves the rights to these documents and to all designs contained herein. No copies or alterations are to be made without expressed written permission from the designer. All plans sold by Designhaus Studio Inc. are protected under copyright law.

Liability Disclaimer
Placement of the residence on the site plan is based on owners desired location and governing authority's regulations. Every property has inherent risks due to location, acts of God, etc... which may cause damage to structures built on said property and bodily injury and/or death to the occupants of said structures. Designhaus Studio Inc. does not in any way guarantee the suitability or any area for construction or habitation, and will not be held liable for damages based on the location of said structure. General Contractor to verify all field conditions and code requirements, insure compliance of proposed structure with said conditions, verify all dimensions & techniques in construction documents, and notify Designhaus Studio Inc. of any discrepancies before construction.

SEPTEMBER 18, 2025

LANDSCAPE PLANS

CUSTOM MULTI-FAMILY DEVELOPMENT
5431 6th STREET S.W.


Index of pages

A1 Cover sheet
A2 Project Information
A3 General notes
A4 Overall Site plan
A5 Landscaping plan
A6 Fire separations & ratings
A7 Fire separation sections
A8 Lower floor plans
A9 Foundation/cribbing plan
A10 Main floor plans
A11 Upper floor plans
A12 Third floor plans
A13 Overall roof plan
A14 East & North elevations
A15 West & South elevations
A16 Structural cross sections
A17 Structural cross sections
A18 Window & Door schedule
A19 Construction details


A5



EAST ELEVATION
SCALE: 3/16" = 1'-0"

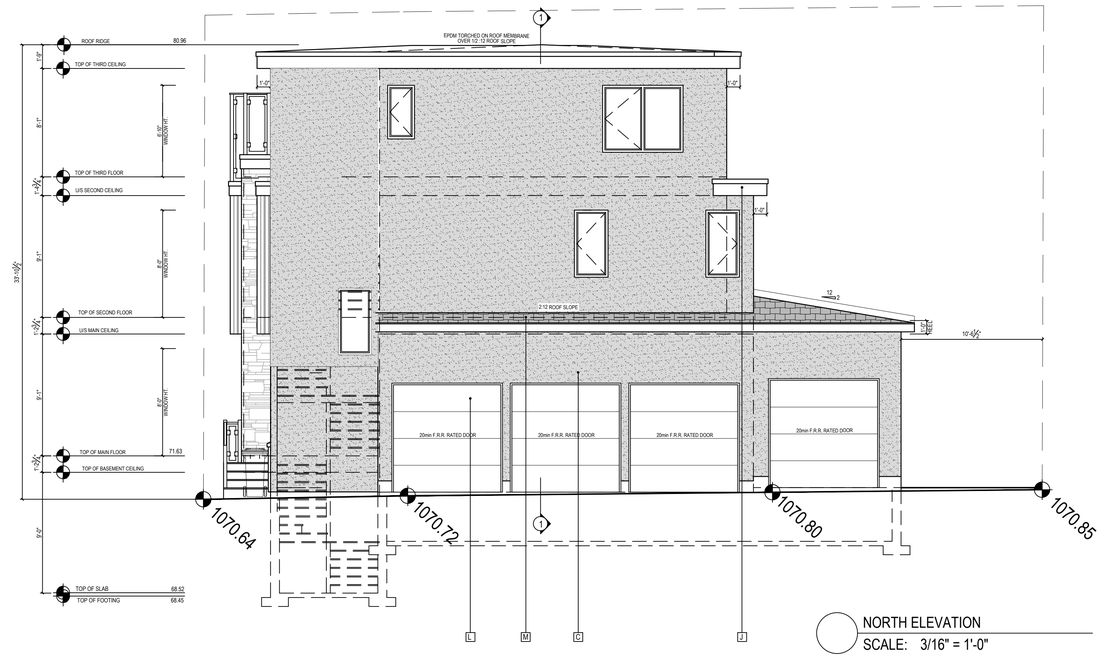

NORTH ELEVATION
SCALE: 3/16" = 1'-0"

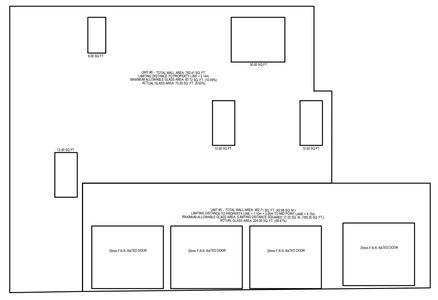

OVERALL GLASS AREA
SCALE: 3/16" = 1'-0"

EXTERIOR MATERIALS LIST	
A	BRICK CLADDING - CREATIVE MINES - CRAFT CANNERY BRICK (ARCTICDRIFT)
B	BRICK SOLIDER COURSE CAPPING - CREATIVE MINES - CRAFT CANNERY BRICK (ARCTICDRIFT)
C	ACRYLIC STUCCO FINISH - STO 16281-26 (MEDIUM GREY TONE)
D	TWO PANE PVC WINDOW c/w 2" SDL GRILLES - BLACK EXTERIOR/WHITE INTERIOR
E	ENTRY DOOR -OPAQUE GLASS INSERT IN BLACK EXTERIOR FRAME
F	FORTRESS-PURE GLASS PANEL RAILING IN BLACK METAL POWDER COAT RAILING
G	LONGBOARD OR EQ VERTICAL TONGUE & GROOVE METAL CLADDING - LIGHT NATURAL WALNUT
H	PWF DECK FRAMING c/w GREY COMPOSITE DECK BOARDS & COMPOSITE SKIRTING
I	ROYAL ALUMPRO - IRONSTONE 209 (METAL CAP FLASHING OVER ROUGH FRAMING) 4" OVER 12"
J	ROYAL ALUMPRO - IRONSTONE 209 (SOFFIT, FASCIA, RAINWARE)
K	DEKSMART - WATERPROOF MEMBRANE DECKING - DOVE GREY
L	FIREGLASS GARAGE DOOR - FLAT PANEL - THERMATECH -BLACK FINISH
M	20 YR ARCHITECTURAL ASPHALT SHINGLES - IKO - DUAL BLACK
N	ACRYLIC STUCCO FINISH - STO 16285-66 (LIGHT GREY TONE)

BUILDING CODE FENESTRATION CHART		
WHERE		PERFPRMANCE REQUIREMENTS
province - alberta		minimum performance grade (PG) = 30
city - calgary		minimum positive design pressure = 1440 pa
LOCATION		minimum negative design pressure = 1440 pa
product height above ground to top of product -	10.0 m	minimum water penetration resistance test pressure 330 pa
terrian type -	open - rough	minimum Canadian air infiltration/exfiltration A2

ALL WINDOWS & DOORS TO MET OR EXCEED NAFS STANDARDS
TRIPLE PANE INSULATED GLASS WINDOWS IN ALL INSTANCES (MAX U-VALUE 1.60)

FOR FINAL CONSTRUCTION RELEASE

designhaus STUDIO INC
47 AUBURN MEADOWS CRES S.E.
CALGARY, AB T3M 2E3
TEL: (403) 399 - 2930
www.designhausstudio.com

Need the Full Plans?
If you need the full set of plans or need changes, call 403.399.2930 or email *info@designhausstudio.com* for details.

Digital Plans
A PDF version of this plan is available. Call 403.399.2930 or email *info@designhausstudio.com* for copies.

Copyright
Designhaus Studio Inc. reserves the rights to these documents and to all designs contained herein. No copies or alterations are to be made without expressed written permission from the designer. All plans sold by Designhaus Studio Inc. are protected under copyright law.

Liability Disclaimer
Placement of the residence on the site plan is based on ownders desired location and governing authority's regulations. Every property has inherent risks due to location, acts of God, etc... which may cause damage to structures built on said property and bodily injury and/or death to the occupants of said structures. Designhaus Studio Inc. does not in any way guarantee the suitability or any area for construction or habitation, and will not be held liable for damages based on the location of said structure. General Contractor to verify all field conditions and code requirements, insure compliance of proposed structure with said conditions, verify all dimensions & techniques in construction documents, and notify Designhaus Studio Inc. of any discrepancies before construction.

SEPTEMBER 18, 2025


FIRE SEPARATION SECTIONS

CUSTOM MULTI-FAMILY DEVELOPMENT
5431 6th STREET S.W.


Index of pages

A1 Cover sheet
A2 Project Information
A3 General notes
A4 Overall Site plan
A5 Landscaping plan
A6 Fire separations & ratings
A7 Fire separation sections
A8 Lower floor plans
A9 Foundation/cribbing plan
A10 Main floor plans
A11 Upper floor plans
A12 Third floor plans
A13 Overall roof plan
A14 East & North elevations
A15 West & South elevations
A16 Structural cross sections
A17 Structural cross sections
A18 Window & Door schedule
A19 Construction details

A14

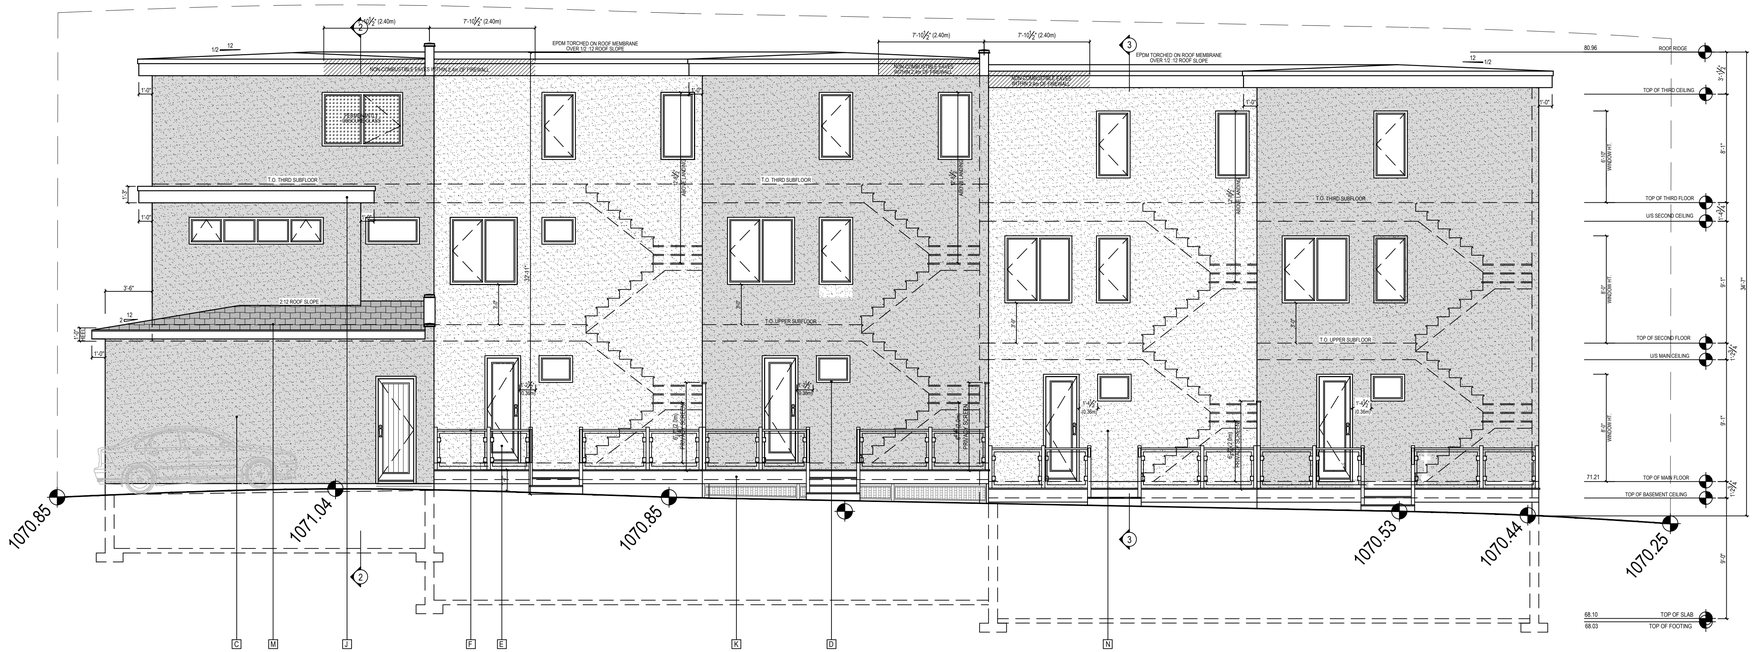

WEST ELEVATION
SCALE: 3/16" = 1'-0"

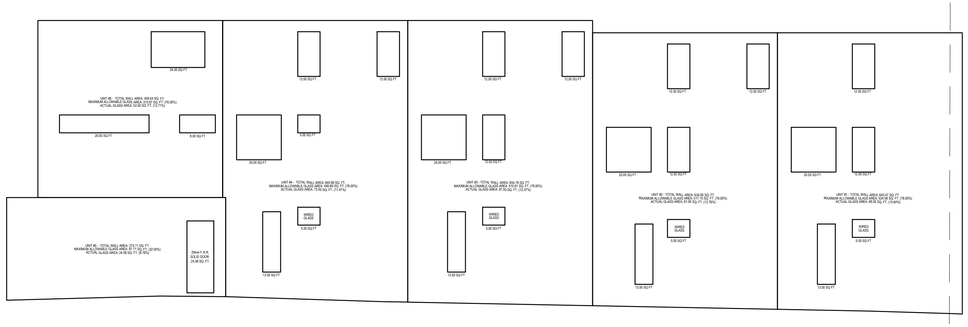


OVERALL GLASS AREA
SCALE: 3/16" = 1'-0"

BUILDING CODE FENESTRATION CHART	
WHERE	PERFPRMANCE REQUIREMENTS
province - alberta	minimum performance grade (PG) = 30
city - calgary	minimum positive design pressure = 1440 pa
LOCATION	minimum negative design pressure = 1440 pa
product height above ground to top of product - 10.0 m	minimum water penetration resistance test pressure 330 pa
terrian type - open - rough	minimum Canadian air infiltration/exfiltration A2

ALL WINDOWS & DOORS TO MET OR EXCEED NAFS STANDARDS
TRIPLE PANE INSULATED GLASS WINDOWS IN ALL INSTANCES (MAX U-VALUE 1.60)

EXTERIOR MATERIALS LIST	
A	BRICK CLADDING - CREATIVE MINES - CRAFT CANNERY BRICK (ARCTICDRIFT)
B	BRICK SOLIDER COURSE CAPPING - CREATIVE MINES - CRAFT CANNERY BRICK (ARCTICDRIFT)
C	ACRYLIC STUCCO FINISH - STO 16281-26 (MEDIUM GREY TONE)
D	TWO PANE PVC WINDOW c/w 2" SDL GRILLES - BLACK EXTERIOR/WHITE INTERIOR
E	ENTRY DOOR -OPAQUE GLASS INSERT IN BLACK EXTERIOR FRAME
F	FORTRESS-PURE GLASS PANEL RAILING IN BLACK METAL POWDER COAT RAILING
G	LONGBOARD OR EQ VERTICAL TONGUE & GROOVE METAL CLADDING - LIGHT NATURAL WALNUT
H	PWF DECK FRAMING c/w GREY COMPOSITE DECK BOARDS & COMPOSITE SKIRTING
I	ROYAL ALUMPRO - IRONSTONE 209 (METAL CAP FLASHING OVER ROUGH FRAMING) 4" OVER 12"
J	ROYAL ALUMPRO - IRONSTONE 209 (SOFFIT, FASCIA, RAINWARE)
K	DEKSMART - WATERPROOF MEMBRANE DECKING - DOVE GREY
L	FIREGLASS GARAGE DOOR - FLAT PANEL - THERMATECH -BLACK FINISH
M	20 YR ARCHITECTURAL ASPHALT SHINGLES - IKO - DUAL BLACK
N	ACRYLIC STUCCO FINISH - STO 16285-66 (LIGHT GREY TONE)

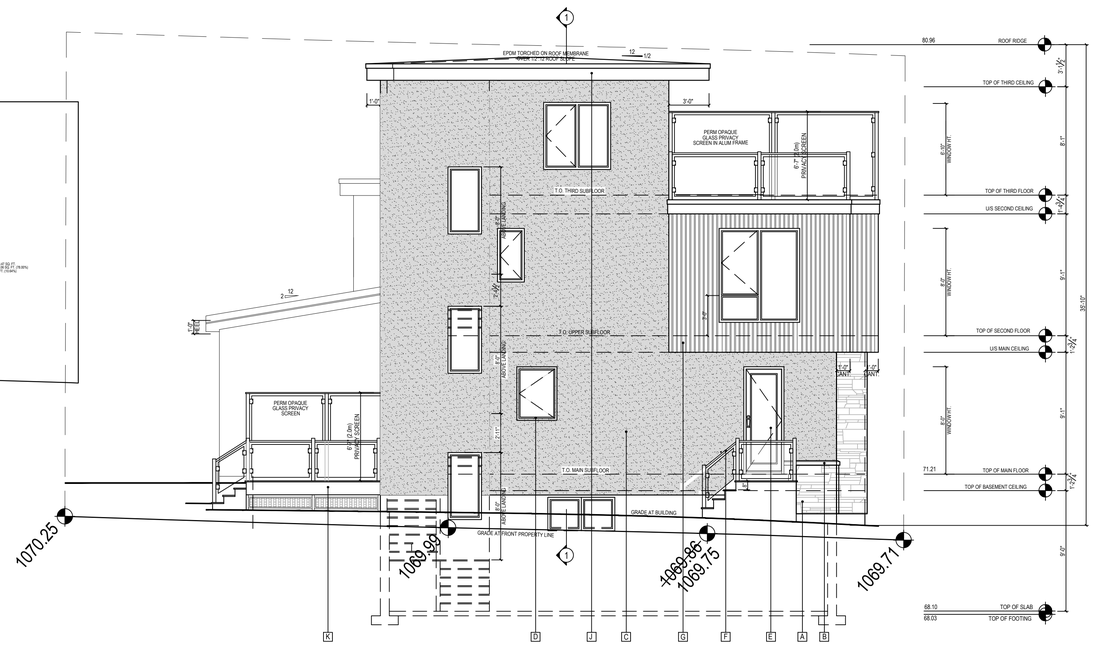

SOUTH ELEVATION
SCALE: 3/16" = 1'-0"

FOR FINAL CONSTRUCTION RELEASE

designhaus STUDIO INC

47 AUBURN MEADOWS CRES S.E.
CALGARY, AB T3M 2E3
TEL: (403) 399 - 2930

www.designhausstudio.com

Need the Full Plans?
If you need the full set of plans or need changes, call 403.399.2930 or email *info@designhausstudio.com* for details.

Digital Plans
A PDF version of this plan is available. Call 403.399.2930 or email *info@designhausstudio.com* for copies.

Copyright
Designhaus Studio Inc. reserves the rights to these documents and to all designs contained herein. No copies or alterations are to be made without expressed written permission from the designer. All plans sold by Designhaus Studio Inc. are protected under copyright law.

Liability Disclaimer
Placement of the residence on the site plan is based on ownders desired location and governing authority's regulations. Every property has inherent risks due to location, acts of God, etc... which may cause damage to structures built on said property and bodily injury and/or death to the occupants of said structures. Designhaus Studio Inc. does not in any way guarantee the suitability or any area for construction or habitation, and will not be held liable for damages based on the location of said structure. General Contractor to verify all field conditions and code requirements, insure compliance of proposed structure with said conditions, verify all dimensions & techniques in construction documents, and notify Designhaus Studio Inc. of any discrepancies before construction.

SEPTEMBER 18, 2025

FIRE SEPARATION SECTIONS

CUSTOM MULTI-FAMILY DEVELOPMENT
5431 6th STREET S.W.

Index of pages

A1 Cover sheet
A2 Project Information
A3 General notes
A4 Overall Site plan
A5 Landscaping plan
A6 Fire separations & ratings
A7 Fire separation sections
A8 Lower floor plans
A9 Foundation/cribbing plan
A10 Main floor plans
A11 Upper floor plans
A12 Third floor plans
A13 Overall roof plan
A14 East & North elevations
A15 West & South elevations
A16 Structural cross sections
A17 Structural cross sections
A18 Window & Door schedule
A19 Construction details

A15