



ARTIST RENDERING, FOR REFERENCE ONLY.

NORR

2300, 411 – 1st Street SE
Calgary, AB, Canada T2G 4Y5
norr.com

NORR Architects Engineers Planners
A Partnership of Corporations
For: Minto Community Development, from Minto Community Development

Jonathan Hughes, Architect, AIA, OAA, AEC, NAA, AANB, AAPC
Adrian Tordella, P.Eng., APEGA
Chris P. P. Eng., APEGA

TRUMAN STAMPEDE STATION


232 15TH AVENUE SE, CALGARY, AB T2R 0X6

 **TRUMAN**

NORR PROJECT NUMBER: RZ1124-0110

ISSUED FOR DEVELOPMENT PERMIT - JULY 8, 2025

SURVEY	CIVIL	ARCHITECTURE	STRUCTURAL
VISTA GEOMATICS 28, 2015 32 AVENUE NE CALGARY, ALBERTA, T2E 6Z3 PHONE: 403.333.3707	JUBILEE ENGINEERING CONSULTANTS LTD. 3702 EDMONTON TRAIL NE CALGARY, ALBERTA, T2E 3P4 PHONE: 403.276.1001	NORR ARCHITECTS ENGINEERS PLANNERS 2300, 411 1ST STREET SE CALGARY, ALBERTA, T2G 4Y5 PHONE: 403.264.4000	GLOTMAN SIMPSON GROUP OF COMPANIES 1661W 5 AVE VANCOUVER, BRITISH COLUMBIA, V6J 1N5 PHONE: 604.734.8822
MECHANICAL	ELECTRICAL	INTERIORS	LANDSCAPE
SMITH + ANDERSEN LTD. #1205 330 5 AVE SW CALGARY, ALBERTA, T2P 0V4 PHONE: 403.261.8897	SMITH + ANDERSEN LTD. #1205 330 5 AVE SW CALGARY, ALBERTA, T2P 0V4 PHONE: 403.261.8897	STUDIO PAOLO FERRARI 300 CAMPBELL AVE SUITE 200 TORONTO, ONTARIO, M6P 3W5 PHONE: 416.536.1546	SCATUFF MILLER MURRAY 604-915 1 ST SW CALGARY, ALBERTA, T2P 1N3 PHONE: 403.262.9744

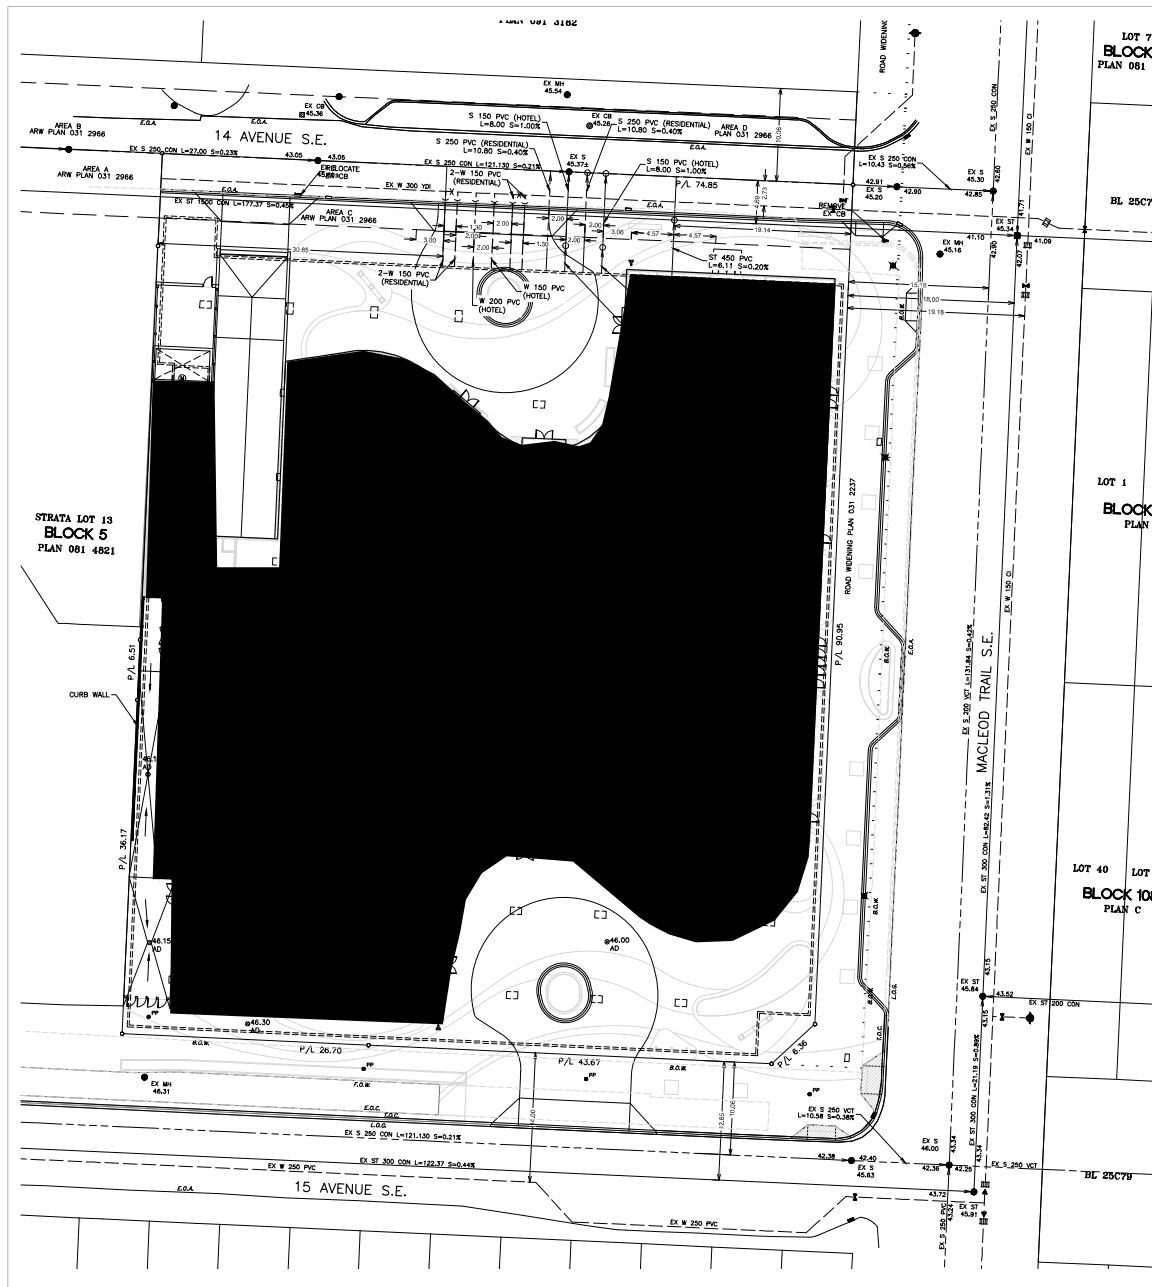

THIS DRAWING IS TO BE USED FOR GRADING & SERVING INFORMATION ONLY. FOR BUILDING LOCATION, DIMENSIONS, AND PARKING LAYOUT, REFER TO LATEST ARCHITECTURAL DRAWINGS.

DEVELOPMENT IS TO BE BUILT TO THE CITY APPROVED STAMPED DSSP DRAWINGS. SHOULD ANY INCONSISTENCIES EXIST BETWEEN THIS DRAWING AND THE CITY STAMPED APPROVED DSSP DRAWINGS, PLEASE NOTIFY THE ENGINEER IMMEDIATELY. THE CITY OF CALGARY STAMPED ENGINEERING DRAWINGS GOVERN WHEN ANY INCONSISTENCIES ARE FOUND BETWEEN DRAWINGS. DSSP PLANS TO MATCH UP PLANS WHEN ALL IS COMPLETE.



PERMIT STAMP

- NOTES
1. All elevations referenced to 300m Geoidetic Datum.
 2. Hydrants, valves, check valves, manholes, sewer lines, water lines etc., to be installed to City of Calgary standards.
 3. All manholes to be S.E.C.
 4. Main sewer minimum at all sewer connections.
 5. All sewer ditch bottom pipes to be SDR 35 PVC. All sewer service pipes 4" to 300mm to be SDR 35 PVC. Sewer service pipes > 300mm to be SDR 35.
 6. Sewer lines to minimum slopes as per City of Calgary Standards.
 7. Use City of Calgary Type 2 installation, Class 1A bedding for sewer pipes unless otherwise noted.
 8. Insulation required for sanitary sewers if cover less than 2.5m on mains.
 9. Insulation required for storm sewers if cover less than 1.0m as per City of Calgary Standards.
 10. All water mains to be SDR 38 PVC unless otherwise noted.
 11. Use City of Calgary Type 1 installation, Class 2A bedding for water mains, Type 2 installation, class B bedding for services.
 12. Depth of bury for water lines to conform with City of Calgary standards.
 13. No trees to be planted over water line(s).
 14. Protection of Public Water Supply From Contamination: All cross connections or potential cross connections must be either eliminated or protected against backflow by the installation of a cross connection control device. All cross connection control devices must be installed in accordance with the Water Utility Bylaw (2000) and the National Plumbing Code of Canada.
 15. For building locations and dimensions refer to latest Architectural drawings.
 16. The contractor is responsible for locating all below utilities.
 17. The contractor is to verify the location of existing sanitary storm and water services and confirm existing inverts prior to installation within the project area. The Engineer should be notified immediately of any discrepancies.
 18. Minimum 1.0m & 1.0m from area shown to be tied to unrestricted free flow storm sewer.
 19. All Civil Scope of Work Ends at 1.00m away from the Building Foot Print.

LEGEND	
	Existing hydrant
	Proposed hydrant
	Existing valve
	Valve
	Watermain
	Sanitary sewer
	Storm sewer
	Existing manhole
	Proposed manhole
	Manhole with plastic inserts
	Grated top manhole
	Catch basin
	Water meter location
	Existing elevation
	S/A
	S/S
	CB/ST/ST-1
	M.F.
	F.
	S.
	Main floor elevation
	Top of footing elevation
	Sanitary sewer invert at bldg

MUNICIPAL ADDRESS

232 15 Avenue SE

Calgary AB

LEGAL DESCRIPTION

LOT 4, BLOCK 5

PLAN 031 2966, S 1/2

SEC. 15-24-1-W5M





CITY OF CALGARY DEVELOPMENT SITE SERVING PLAN			
DATE RECEIVED			
CREATION TO	INITIAL	DATE	
WATER RESOURCES			
REVIEW AND INSPECTION BY THE CITY IS NOT A SUBSTITUTE FOR SUPERVISION, INSPECTION, AND DUE DILIGENCE BY THE ENGINEER OF RECORD, LOT OWNER, OR CONTRACTOR.			
THE ENGINEER OF RECORD WARRANTS FULL RESPONSIBILITY TO EXERCISE COMPETENCE AND GOOD ENGINEERING JUDGEMENT FOR THE ENTIRETY OF THEIR DESIGN AND PROVIDE DOCUMENTATION FOR ALL PRIVATE SITE WORKS AND RETAIN THESE RECORDS FOR THE USE OF THEIR CLIENTS.			

FOR DEVELOPMENT PERMIT SUBMISSION ONLY.
NOT FOR TENDER OR CONSTRUCTION.

REVISIONS			
No.	DATE	DESCRIPTION	BY
1			
2			
3			
4			

ISSUED FOR			
No.	DATE	DESCRIPTION	APP.
1			
2			
3			
4			

CLIENT			
TRUMAN HOMES			
PROJECT			
STAMPEDE STATION MIXED USE			
1032 UNITS			
232 15 AVE SE			
TITLE			
SITE SERVING PLAN			
DRAWN BY:	DATE:	SCALE:	JOB NUMBER:
8-Jul-25		1:250	24-046
CHECKED BY:	DATE:	REV. NO.:	DRAWING NUMBER:
		-	SP1

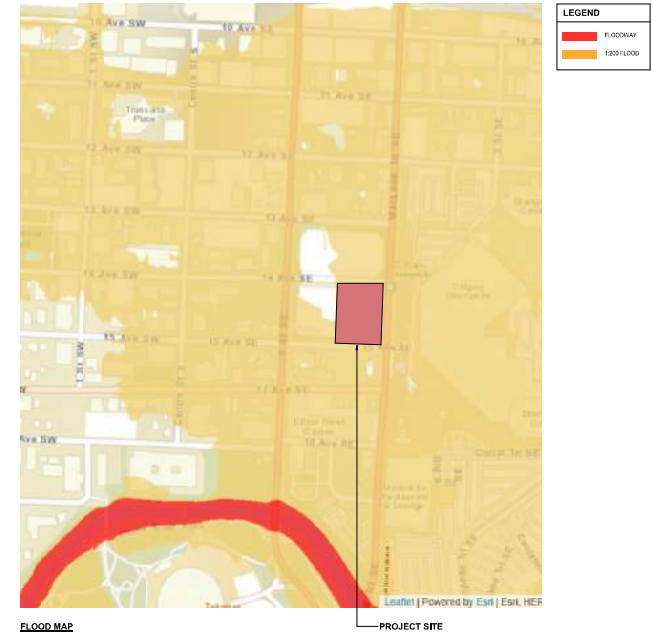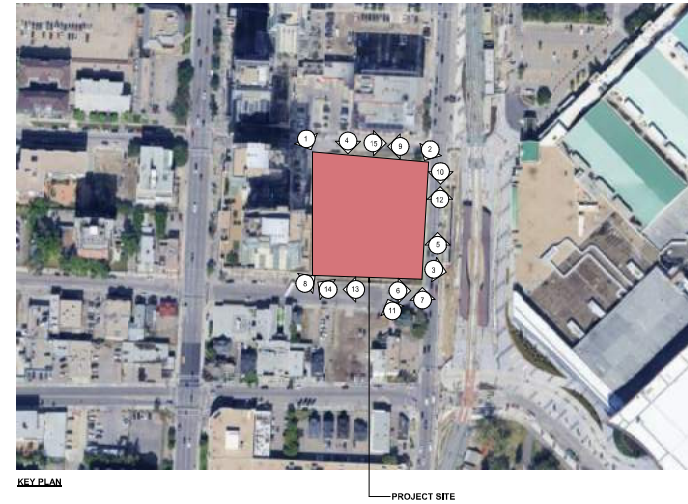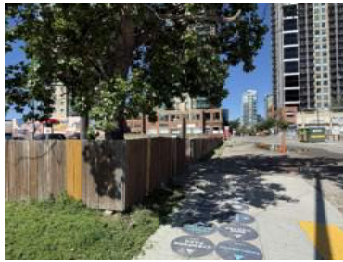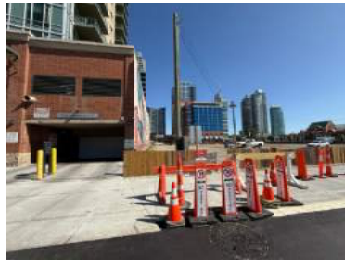[illegible]



DRAWING	DEVELOPMENT NUMBER	ISSUED FOR	REV.
			A
This drawing has been prepared solely for the use of TRUMANS LLP and there are no representations or warranties made by NORR ARCHITECTS ENGINEERS PLANNERS for any other user where NORR ARCHITECTS ENGINEERS PLANNERS has not entered into a contract. This drawing shall not be used for construction purposes until the same is approved in writing and sealed and dated by the Architect or Engineer.			
Project / Component:			
Key Plan:			
			
Client			
 TRUMAN			
Drawing Title			
RENDERS			
Scale			
Project No., R2124-R210			
Drawing No., A12-11			



STREET VIEW - NORTH-EAST











This drawing has been prepared solely for the use of the client and is not to be used for any other purpose. Any use made by others without the express written consent of NORR Architects Engineers Planners is prohibited. NORR Architects Engineers Planners has not entered into a contract.

This drawing shall not be used for construction purposes until the final approved version is signed and sealed by the Architect or Engineer.

Project Components

NOI/NOI

Consultants


Seal(s)

NORR

2300, 411 - 1st Street SE
Calgary, AB Canada T2C 4T5
www.norr.ca

NORR Architects Engineers Planners
A Partnership of Corporations
NORR Architects Engineers Planners Inc.
NORR Engineers Inc.
NORR Planners Inc.


TRUMAN




Drawing Title

RENDERS

Scale


Project No.

R21124-0110


Drawing No.

A12-12


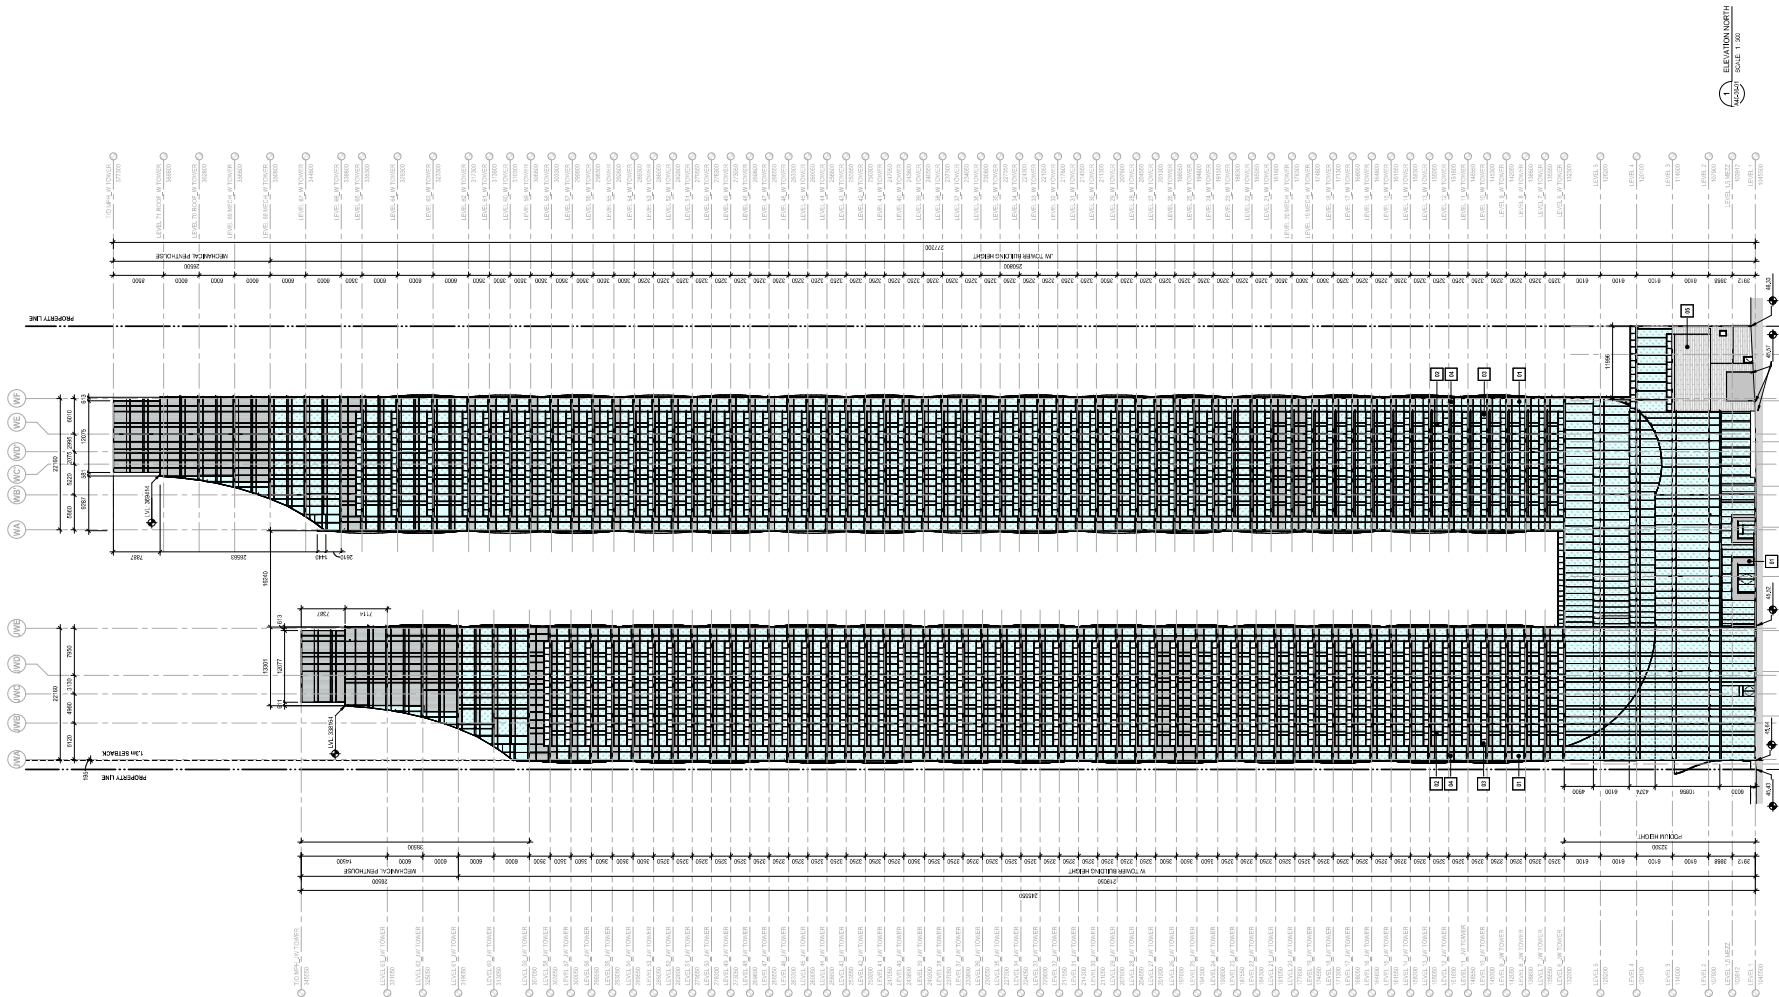

MATERIALS BOARD

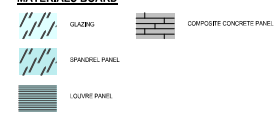

GENERAL NOTES

1. COLOURS AND MATERIALS ARE TO BE USED FOR GENERAL REFERENCE ONLY. FINAL SELECTIONS SUBJECT TO APPROVAL BY THE ARCHITECT AND ENGINEER.


DATE	ISSUED FOR	REV

This drawing has been prepared for the use of the ARCHITECT and is not to be used for any other purpose without the written consent of the ARCHITECT. The ARCHITECT is not responsible for any errors or omissions in this drawing.

This drawing is not to be used for construction purposes until it has been approved by the ARCHITECT and the ENGINEER.

Project Components

Key Plan

Consultants

Scale

As indicated

Project No.

A40-00-01

2024-01-15



Project No.	RZ1124-0110
Drawing No.	A40-00-02



[illegible]



As indicated
Project No.
RZ1124-0110
Drawing No.
A40-00-04


 


[illegible]

[illegible]

