GALLERY HOMES

LOT 48 BLOCK 1

7404 23rd ST. S.E.

Job Number

2009-024A

L.T.F.	
A.T.F.	24.18
SAN/STORM	
T.O.J.	26.87
BASEMENT WALL	
HEIGHT	8'-0"

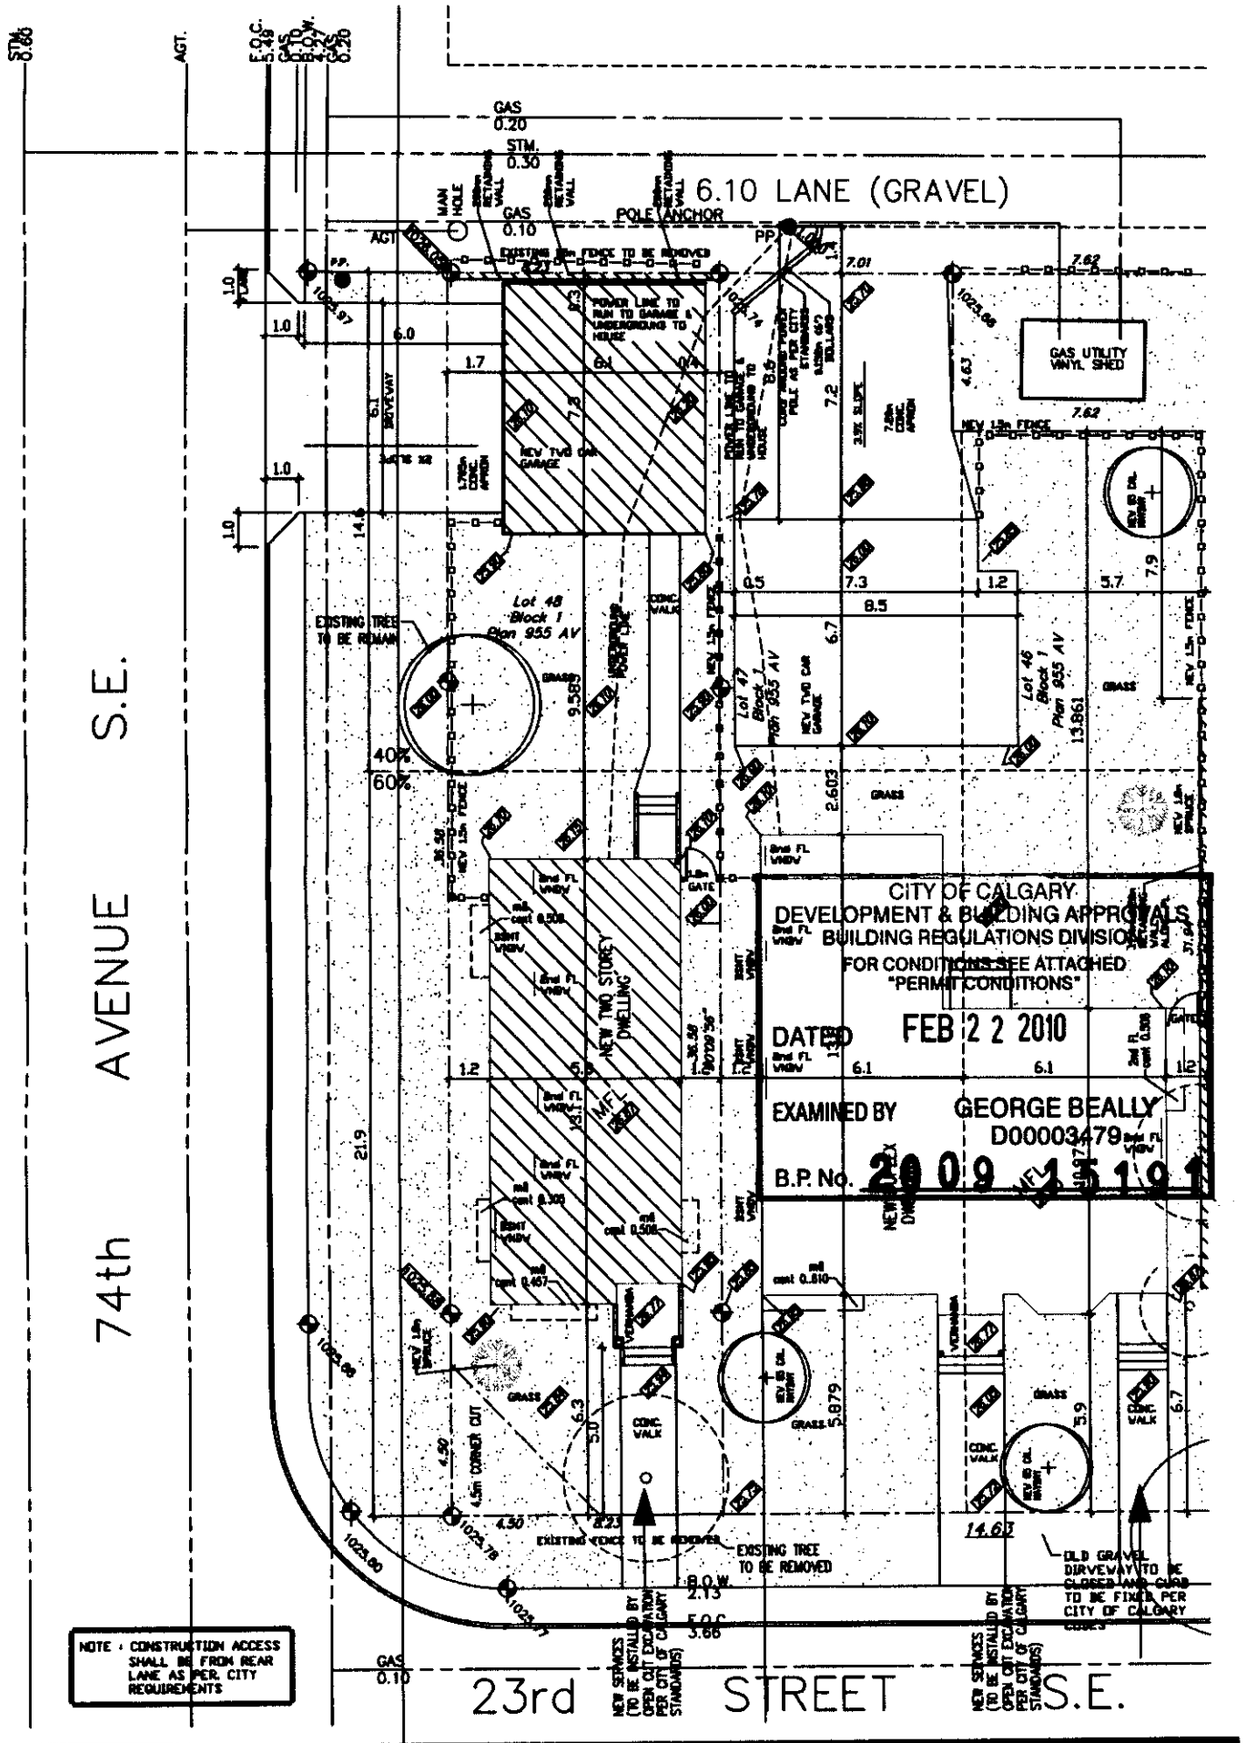

REVISIONS:	LOT AREA	301.136 m2	DATE: Oct 06/09
	HOUSE AREA	80.87 m2	SCALE: 1:200
	GARAGE AREA	49.04 m2	DRAWN BY: M.B.
DRAWING: SITE PLAN	LOT COVERAGE	43.1 %	PROJECT NO:
			DRAWING NO: PT