

MUNICIPAL ADDRESS:
375 - VARSITY CLOSE N.W.
CALGARY, ALBERTA

CLIENT: SOLO TU DESIGN

LEGAL DESCRIPTION:

LOT 11; BLOCK 29, PLAN 557 LK
WITHIN THE
N.E.1/4 SEC.35, TWP.24, RGE.2, W.5thM.

SCALE 1 : 200

Legend:


NOTES

ALL DIMENSIONS ARE IN METERS AND DECIMALS THEREOF UNLESS OTHERWISE SHOWN.
DISTANCES ON CURVES ARE ARC DISTANCES
ELEVATIONS ARE GEODETIC AND DERIVED FROM ASCM #194654
THIS INFORMATION IS BASED ON CERTIFICATE OF TITLE No. 731 003 517
TITLE SEARCH DATED 27/09/21

PROPERTIES ARE SUBJECT TO THE FOLLOWING INSTRUMENTS:
JULIUS P/M INST. No. 60271C (PLAN 558 LO)

ALL UTILITIES ARE TO BE LOCATED IN THE FIELD BY THE CLIENT PRIOR TO CONSTRUCTION. ELEVATIONS ARE SHOWN THUS:

$$M.S.L. \times = 1109.78 \text{ METRES (GEODETIC)}$$

REF	TYPE	Category	Height	Distance	Time
1	Confidence	1	1.5	0.56	TO BE REMOVED
2	Confidence	8	15	0.56	TO BE REMOVED
3	Confidence	10	14	0.50	TO BE REMOVED
4	Confidence	10	14	0.50	TO BE REMOVED
5	Confidence	7	14	0.52	TO BE REMOVED
6	Confidence	10	14	0.50	TO BE REMOVED
7	Confidence	6	16	0.50	TO BE REMOVED
8	Confidence	10	14	0.50	TO BE REMOVED
9	Confidence	4	16	0.45	TO BE REMOVED
10	Confidence	4	16	0.45	TO BE REMOVED
11	Confidence	5	4	0.40	TO BE REMOVED
12	Confidence	5	4	0.48	TO BE REMOVED



FRONT ELEVATION



REAR ELEVATION

MAIN:	2804 sq.ft.
UPPER:	3276 sq.ft.
THIRD:	X sq.ft.
TOTAL:	6080 sq.ft.
BASEMENT:	X sq.ft.
DECK:	X sq.ft.
PORCH:	X sq.ft.
BALCONY:	X sq.ft.
GARAGE:	X sq.ft.

SCALE: 1/4"=1'-0"


ELEVATIONS

A1.0

the **Varsity**
375 Varsity Close NW,
Calgary, Alberta



LEFT ELEVATION

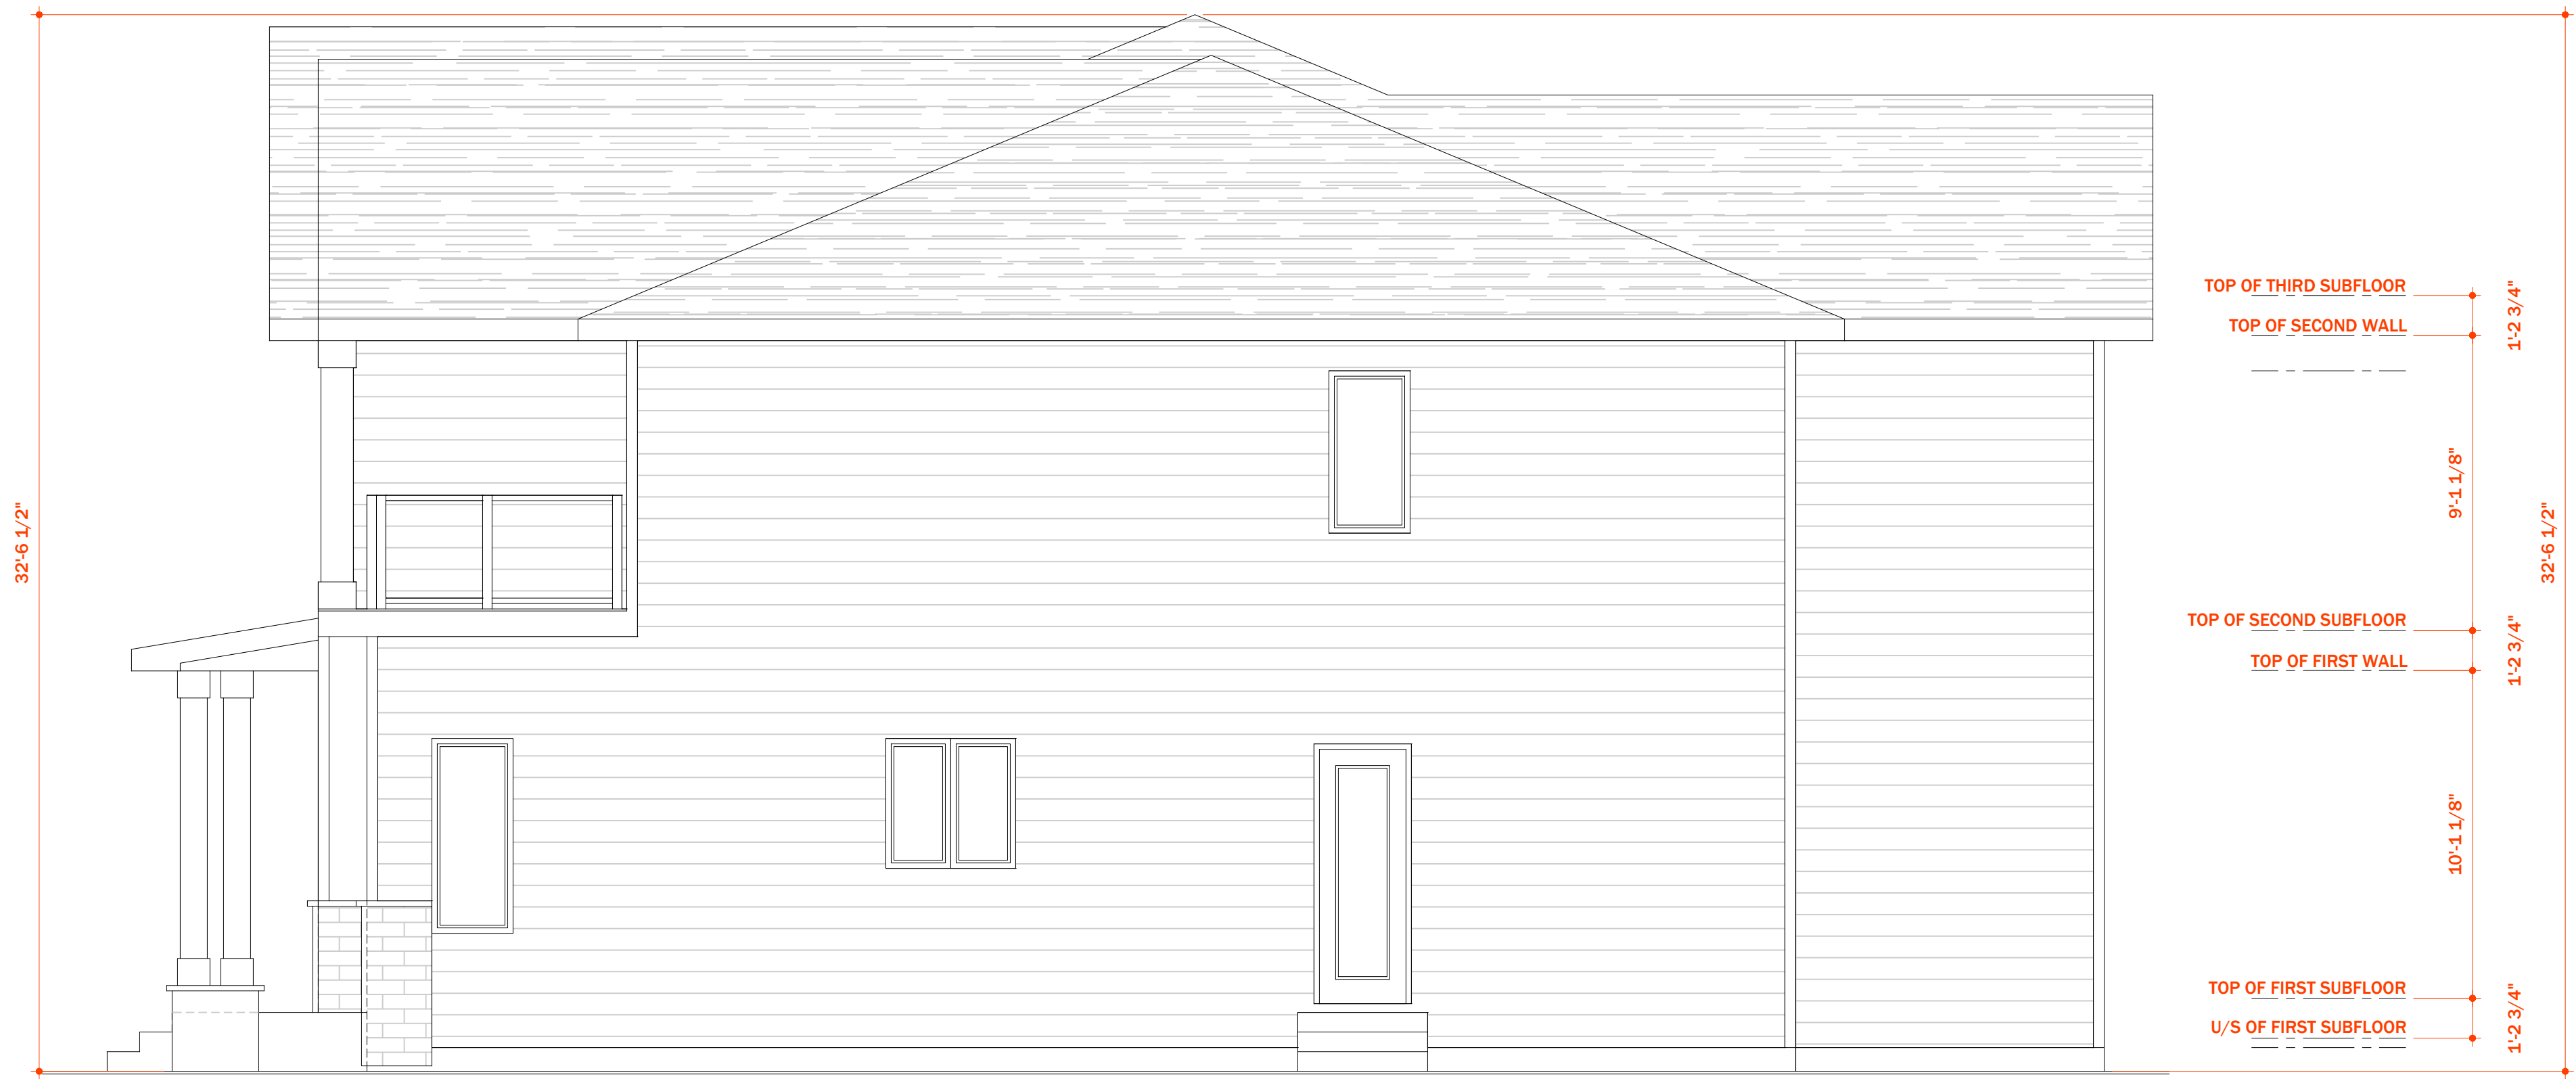

RIGHT ELEVATION

SCALE: 1/4"=1'-0"

ELEVATIONS

A1.1

Sheet No.

© 2025

the VARSITY

375 VARSITY CLOSE NW,
CALGARY, ALBERTA