
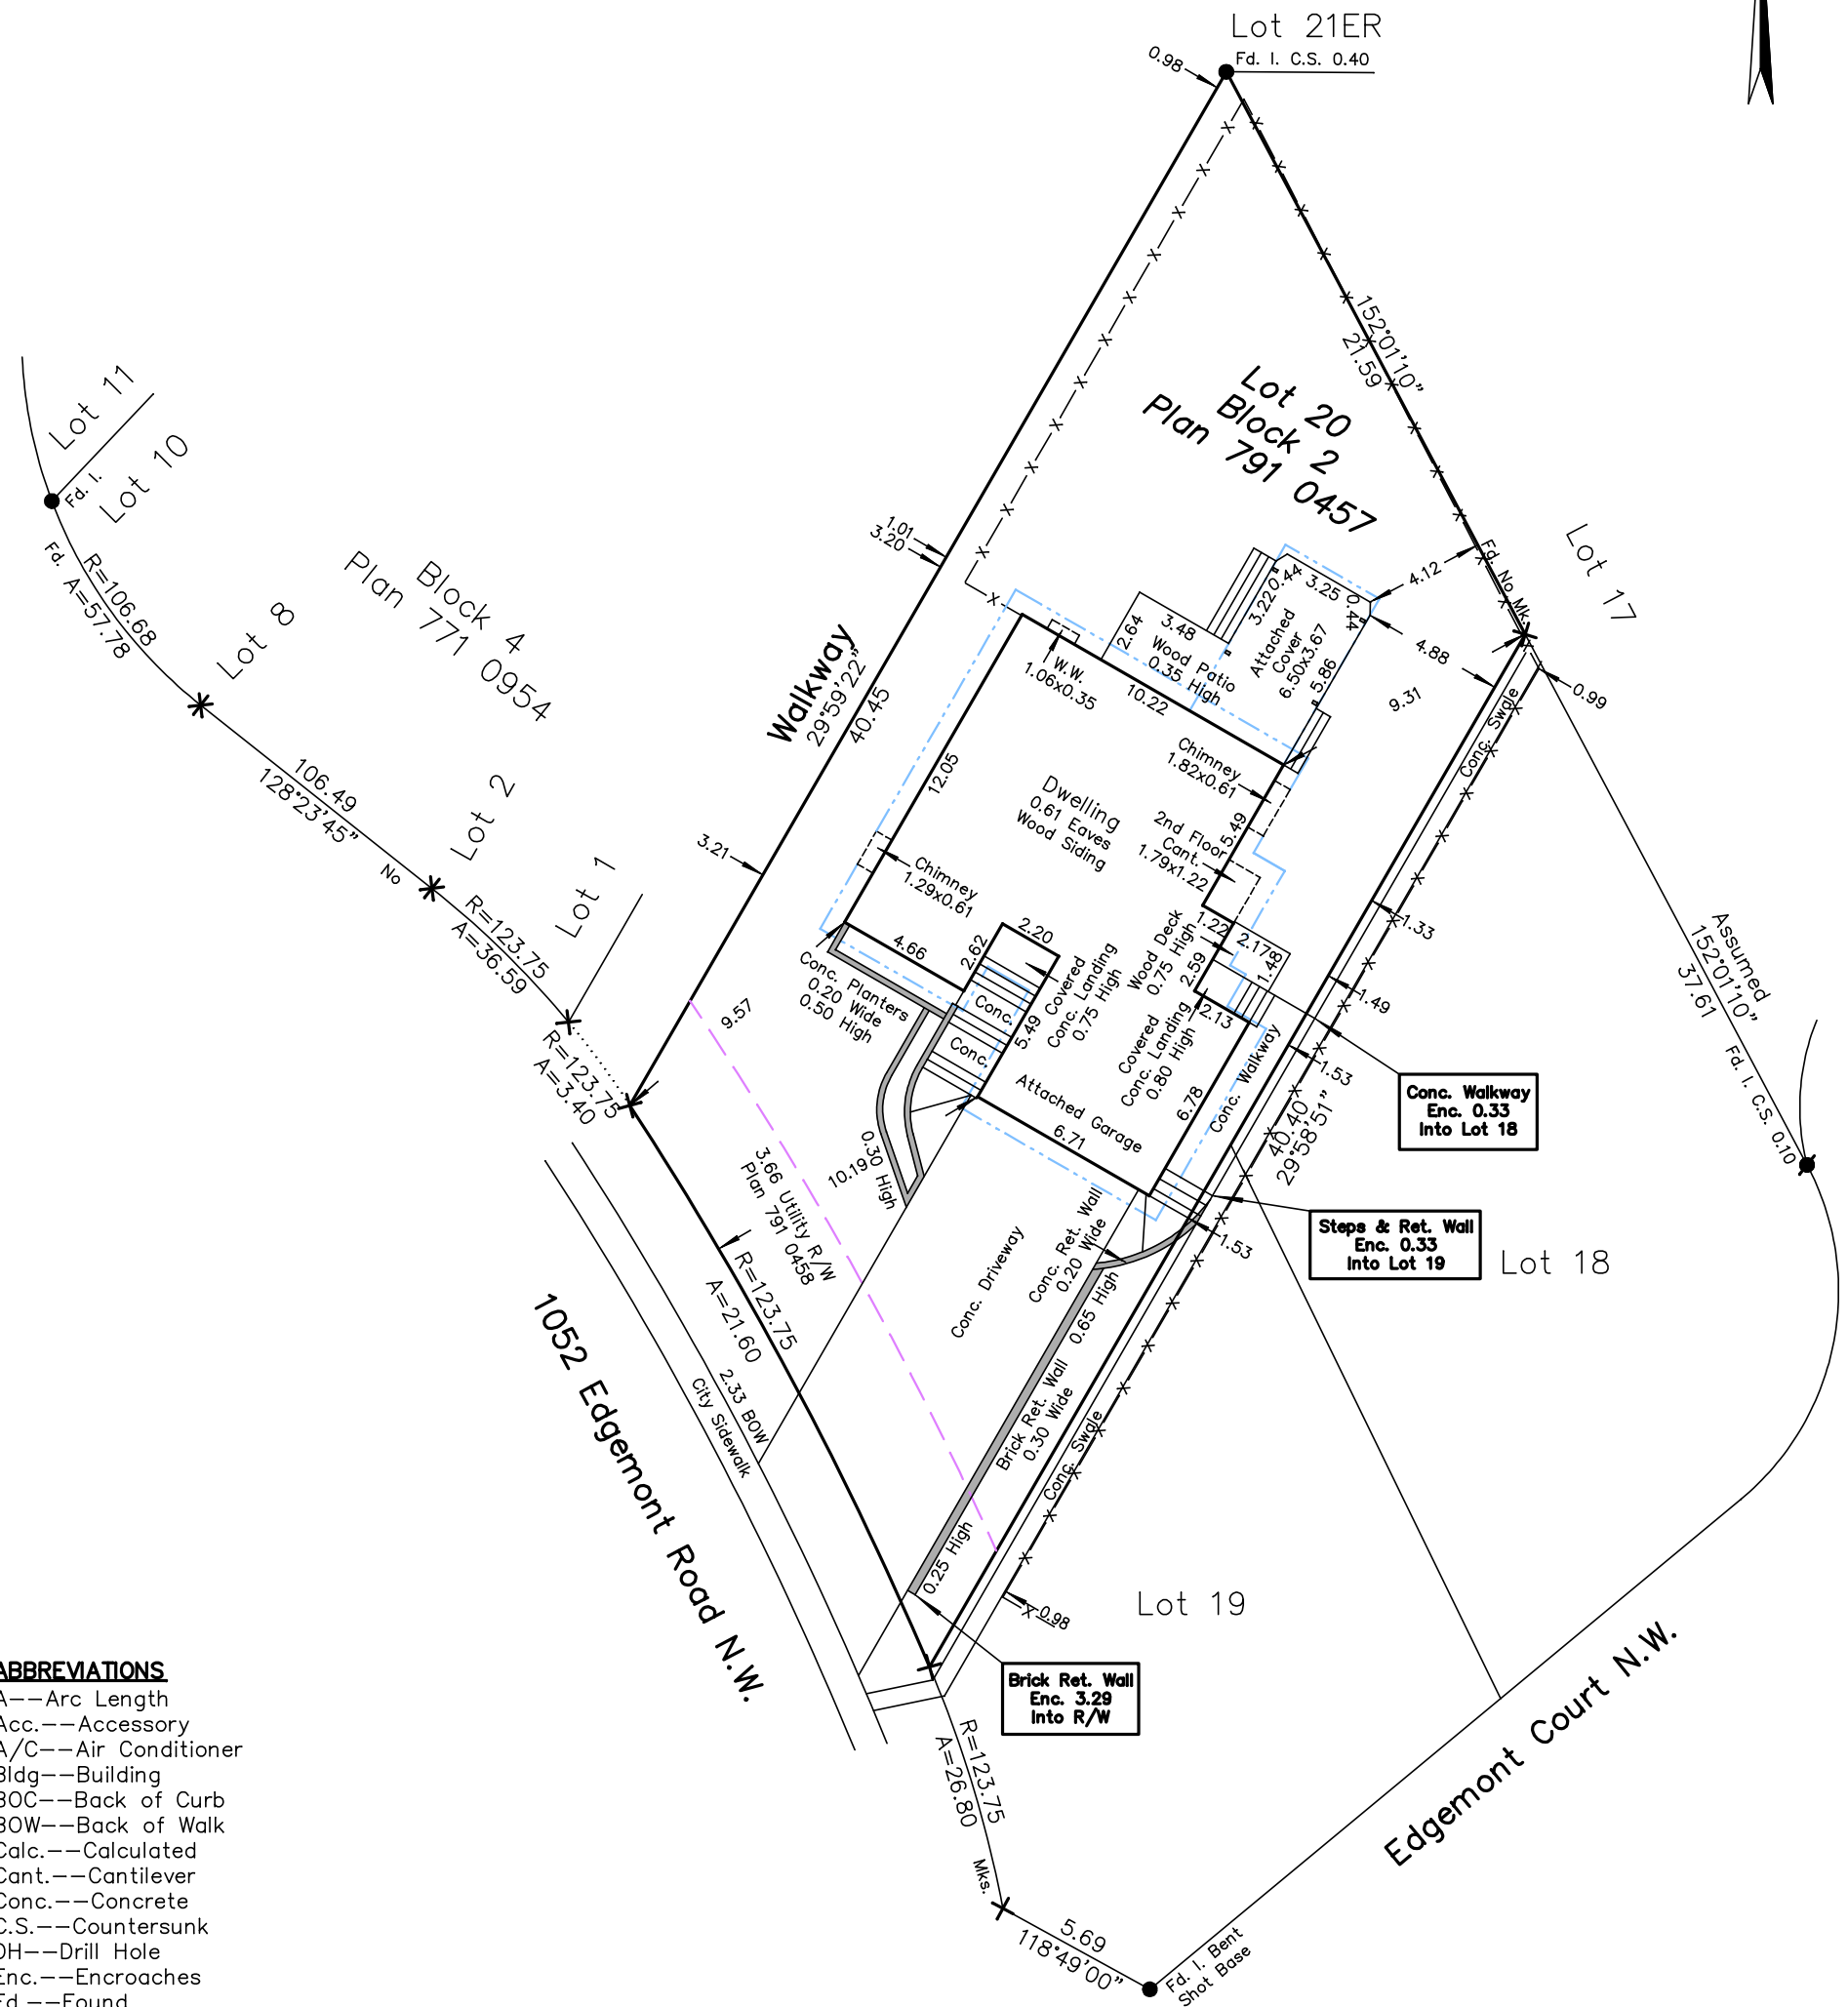


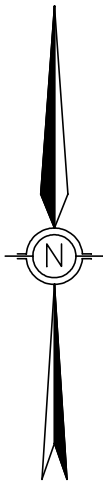

ABBREVIATIONS

- A---Arc Length
- Acc.---Accessory
- A/C---Air Conditioner
- Bldg---Building
- BOC---Back of Curb
- BOW---Back of Walk
- Calc.---Calculated
- Cant.---Cantilever
- Conc.---Concrete
- C.S.---Countersunk
- DH---Drill Hole
- Enc.---Encroaches
- Fd.---Found
- I.---Iron Post
- I.B.---Iron Bar
- M.A.---Maintenance Access
- Mk.---Mark
- O.D.---Overland Drainage
- P/L---Property Line
- R---Radius
- Reg.---Registration
- Ret.---Retaining
- R/W---Right of Way
- W/O---Walkout Basement
- W.W.---Window Well

NOTE:

UNLESS NOTED OTHERWISE LINES OUTSIDE OF PROPERTY ARE NOT TO SCALE.

© Copyright Arc Surveys Ltd. 2026

Arc Surveys Ltd.

#202, 337 41 Avenue N.E.
Calgary, Alberta T2E 2N4
Ph.: 403-277-1272 www.arcsurveys.ca
Fax: 403-277-1275 info@arcsurveys.ca