PROPOSED BACKYARD SUITE
AT
168 PENMEADOWS CLOSE SE,
CALGARY, AB

SAVOY DESIGNS
DESIGN DRAFTING RENDERING
HOME INTERIORS COMMERCIAL

BACKYARD SUITE

168 PENMEADOWS
CLOSE SE,
CALGARY AB

COVER

Date	APR 2026
Drawn by	HS
Checked by	UH

A000

Scale

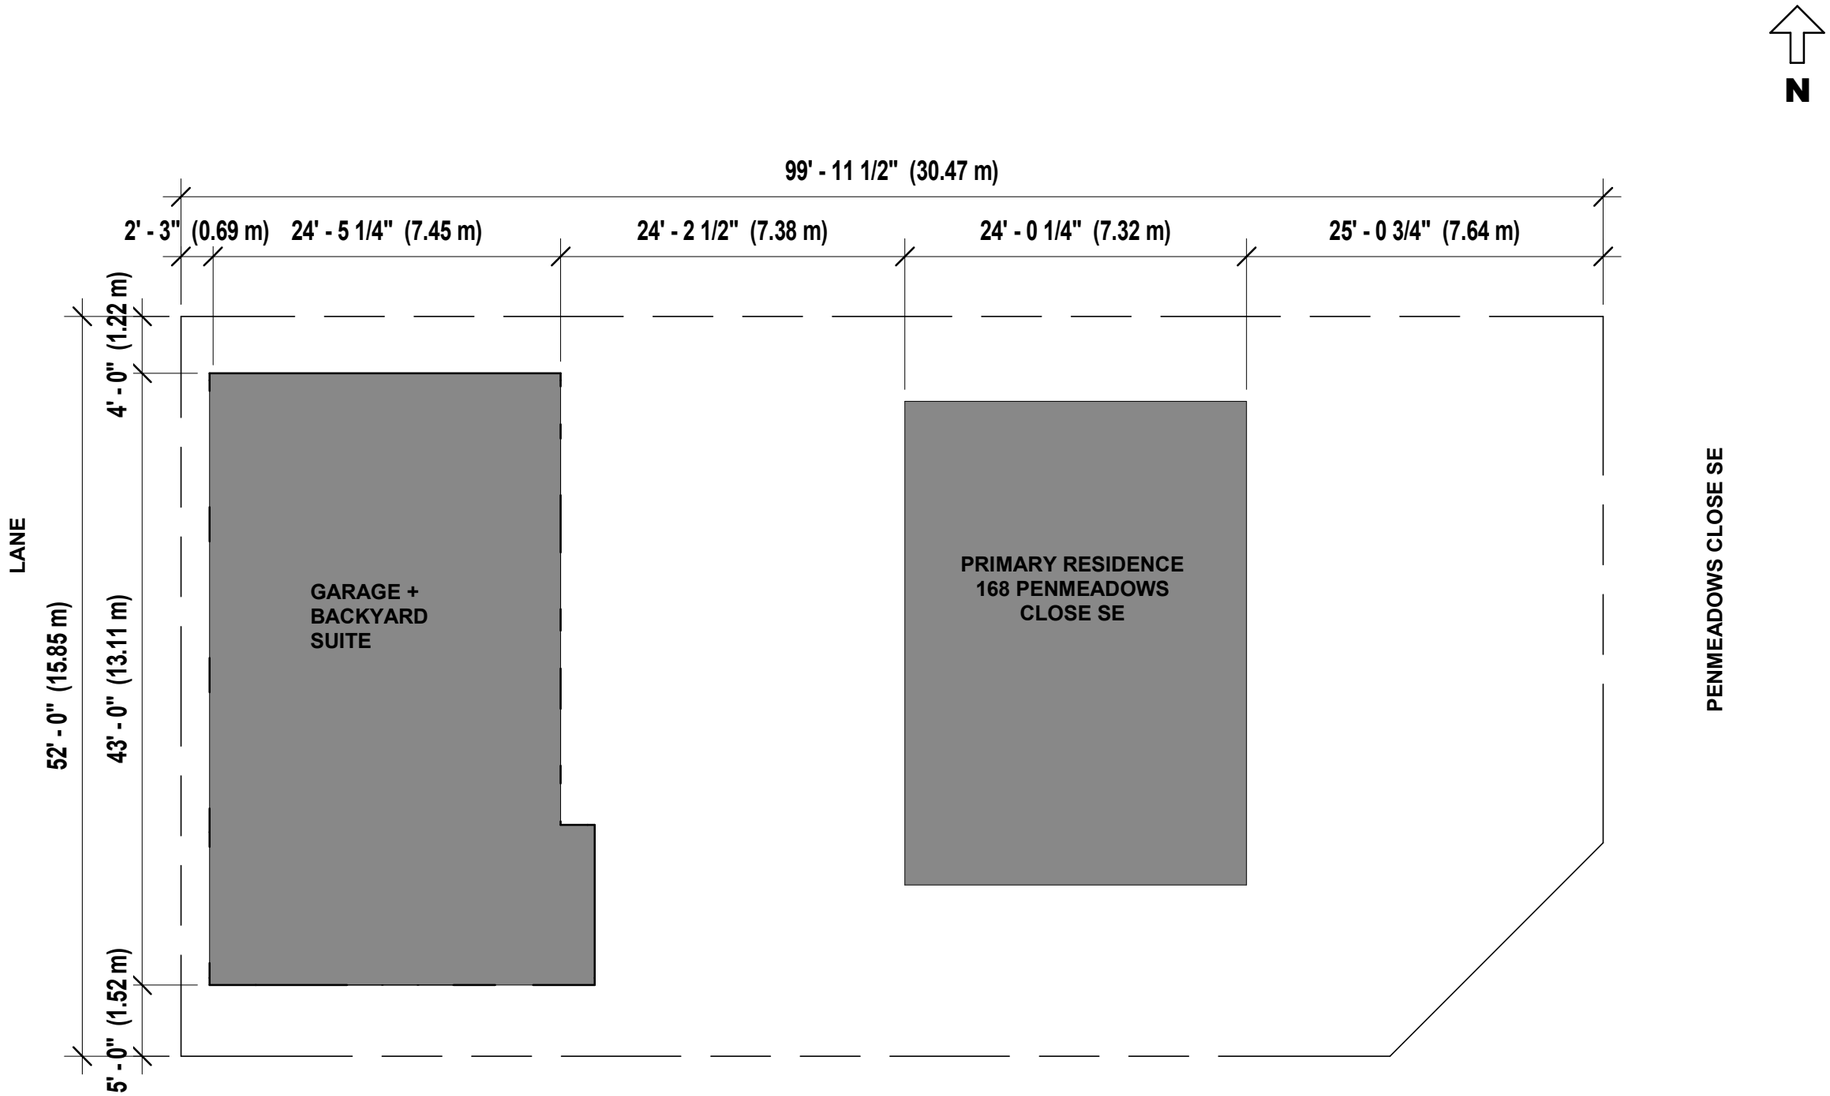

LOT AREA	5086 SF
MAIN BUILDING AREA	816 SF
GARAGE AREA	1088 SF
SUITE AREA	1088 SF
TOTAL LOT COVERAGE	1904 SF
LOT COVERAGE %	37.4%

1 Site
3/32" = 1'-0"

SAVOY DESIGNS
DESIGN DRAFTING RENDERING
HOME INTERIORS COMMERCIAL

BACKYARD SUITE

168 PENMEADOWS CLOSE SE, CALGARY AB

Site Plan

Date	APR 2026
Drawn by	Author
Checked by	Checker

A001

Scale 3/32" = 1'-0"

1 West Elevation

1/4" = 1'-0"

SAVOY DESIGNS

DESIGN DRAFTING RENDERING

HOME INTERIORS COMMERCIAL

BACKYARD SUITE

168 PENMEADOWS CLOSE SE, CALGARY AB

Elevations

Date	APR 2026
Drawn by	HS
Checked by	UH

A201

Scale	1/4" = 1'-0"

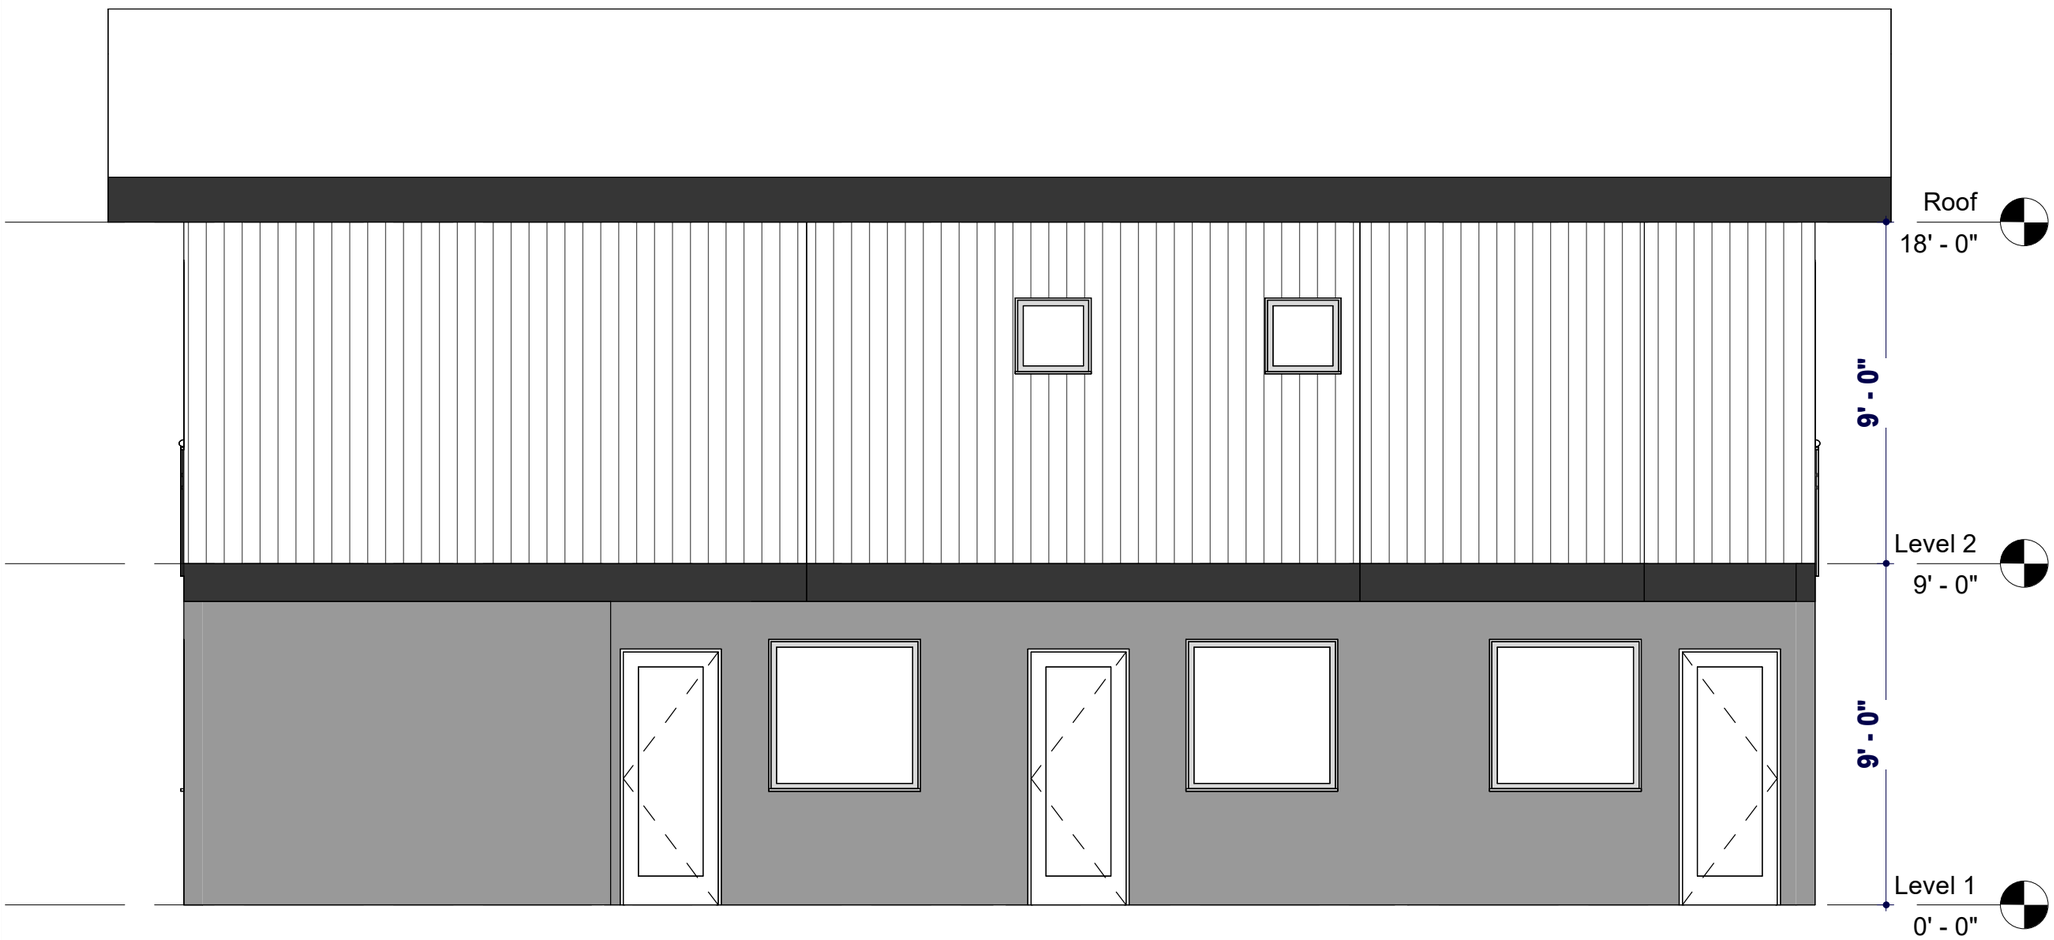

1 East Elevation

1/4" = 1'-0"

SAVOY DESIGNS

DESIGN DRAFTING RENDERING

HOME INTERIORS COMMERCIAL

BACKYARD SUITE

168 PENMEADOWS CLOSE SE, CALGARY AB

Elevations

Date	APR 2026
Drawn by	HS
Checked by	UH

A202

Scale	1/4" = 1'-0"

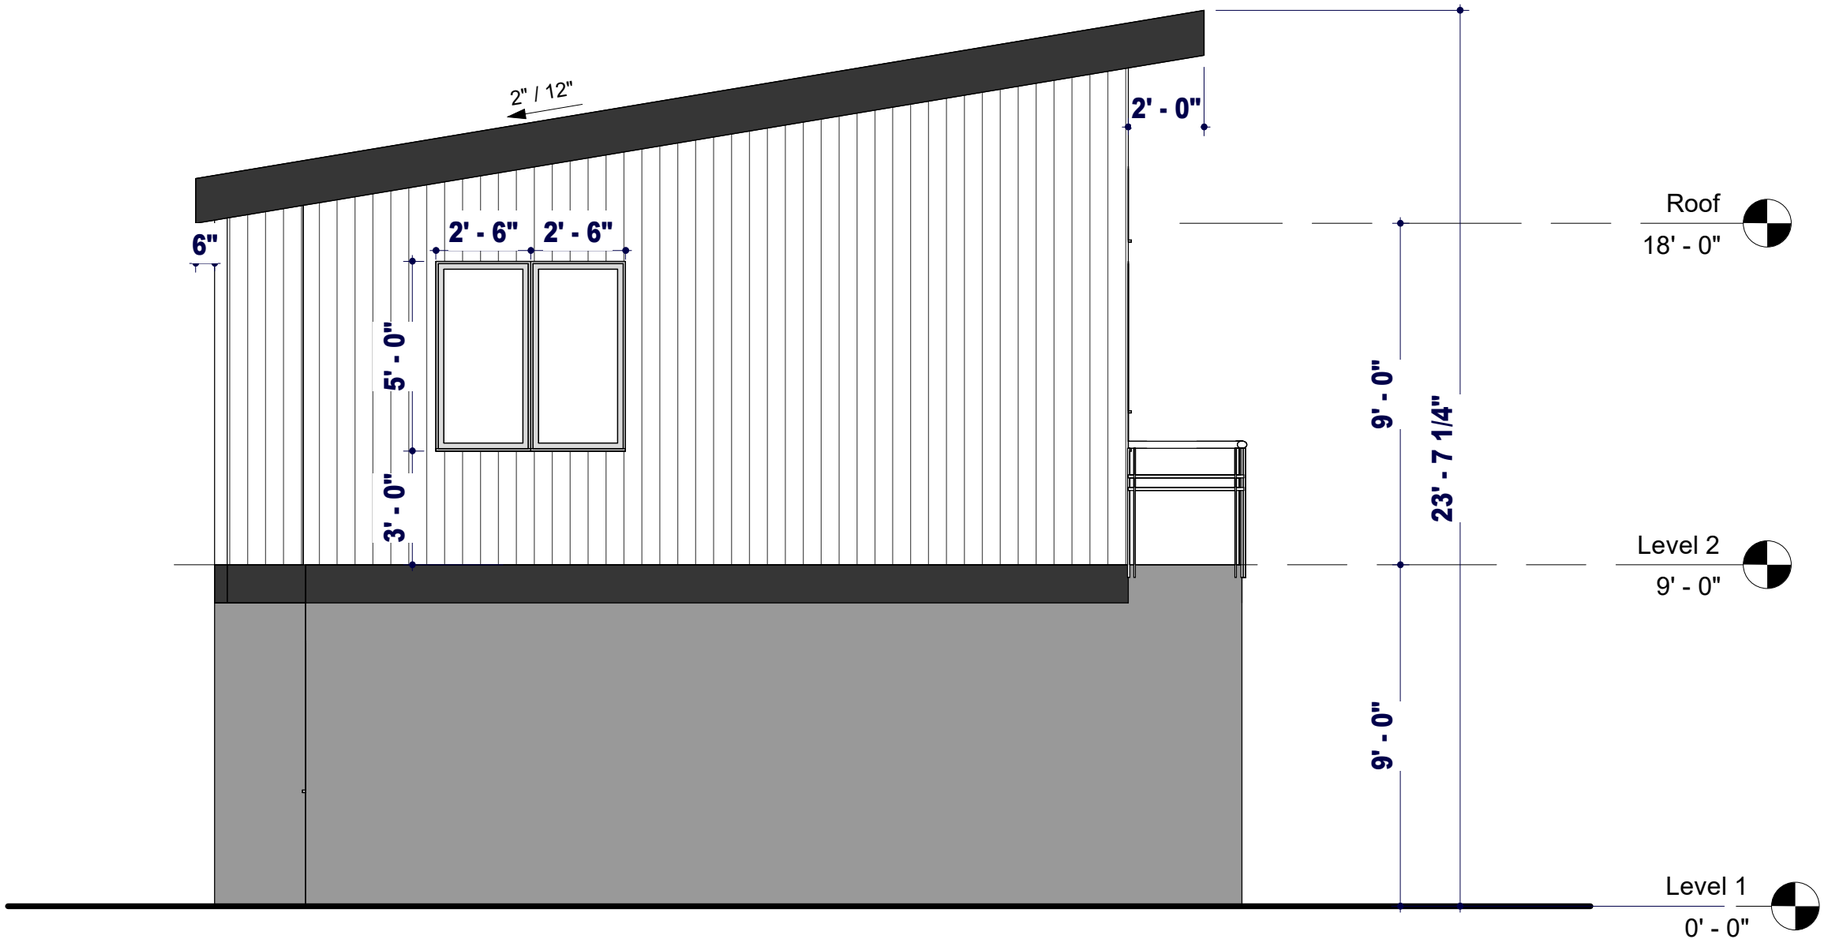

1 North Elevation

1/4" = 1'-0"

SAVOY DESIGNS

DESIGN DRAFTING RENDERING

HOME INTERIORS COMMERCIAL

BACKYARD SUITE

168 PENMEADOWS CLOSE SE, CALGARY AB

Elevations

Date	APR 2026
Drawn by	HS
Checked by	UH

A203

Scale	1/4" = 1'-0"

1 South Elevation

1/4" = 1'-0"

SAVOY DESIGNS

DESIGN DRAFTING RENDERING

HOME INTERIORS COMMERCIAL

BACKYARD SUITE

168 PENMEADOWS CLOSE SE, CALGARY AB

Elevations

Date	APR 2026
Drawn by	HS
Checked by	UH

A204

Scale	1/4" = 1'-0"

SAVOY DESIGNS

DESIGN DRAFTING RENDERING

HOME INTERIORS COMMERCIAL

BACKYARD SUITE

168 PENMEADOWS CLOSE SE, CALGARY AB

3D VIEWS

Date	APR 2026
Drawn by	Author
Checked by	Checker

A301

Scale

1 Corner View

SAVOY DESIGNS
DESIGN DRAFTING RENDERING
HOME INTERIORS COMMERCIAL

BACKYARD SUITE

168 PENMEADOWS CLOSE SE,
CALGARY AB

3D VIEWS

Date	APR 2026
Drawn by	Author
Checked by	Checker

A302

Scale