

PROPOSED BACKYARD SUITE
AT
38 HIDDEN COURT NW,
CALGARY, AB

SAVOY DESIGNS
DESIGN DRAFTING RENDERING
HOME INTERIORS COMMERCIAL

BACKYARD SUITE


38 HIDDEN COURT NW,
CALGARY AB

COVER

Date	Mar 2026
Drawn by	HS
Checked by	UH

A000

Scale

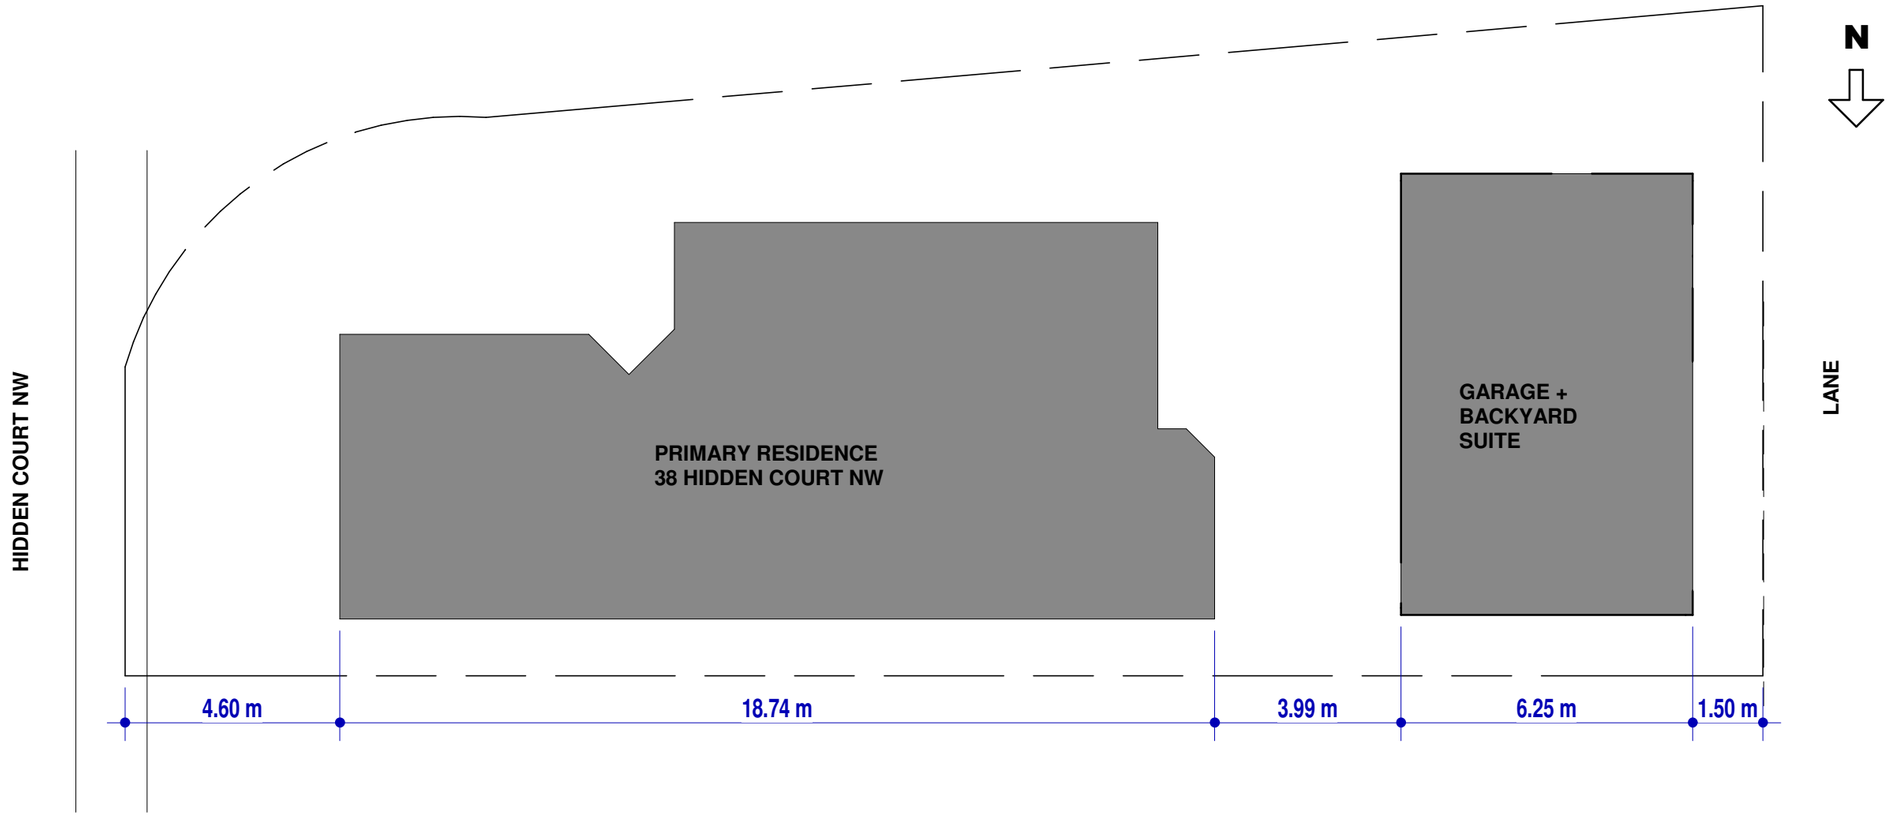

LOT AREA	**4763 SF**
MAIN BUILDING AREA	**1461 SF**
GARAGE AREA	**636 SF**
SUITE AREA	**636 SF**
TOTAL LOT COVERAGE	**2097 SF**
LOT COVERAGE %	**44%**

1 Site
3/32" = 1'-0"

SAVOY DESIGNS
DESIGN DRAFTING RENDERING
HOME INTERIORS COMMERCIAL

BACKYARD SUITE


38 HIDDEN COURT NW,
CALGARY AB

Site Plan

Date	Mar 2026
Drawn by	Author
Checked by	Checker

A001

Scale 3/32" = 1'-0"

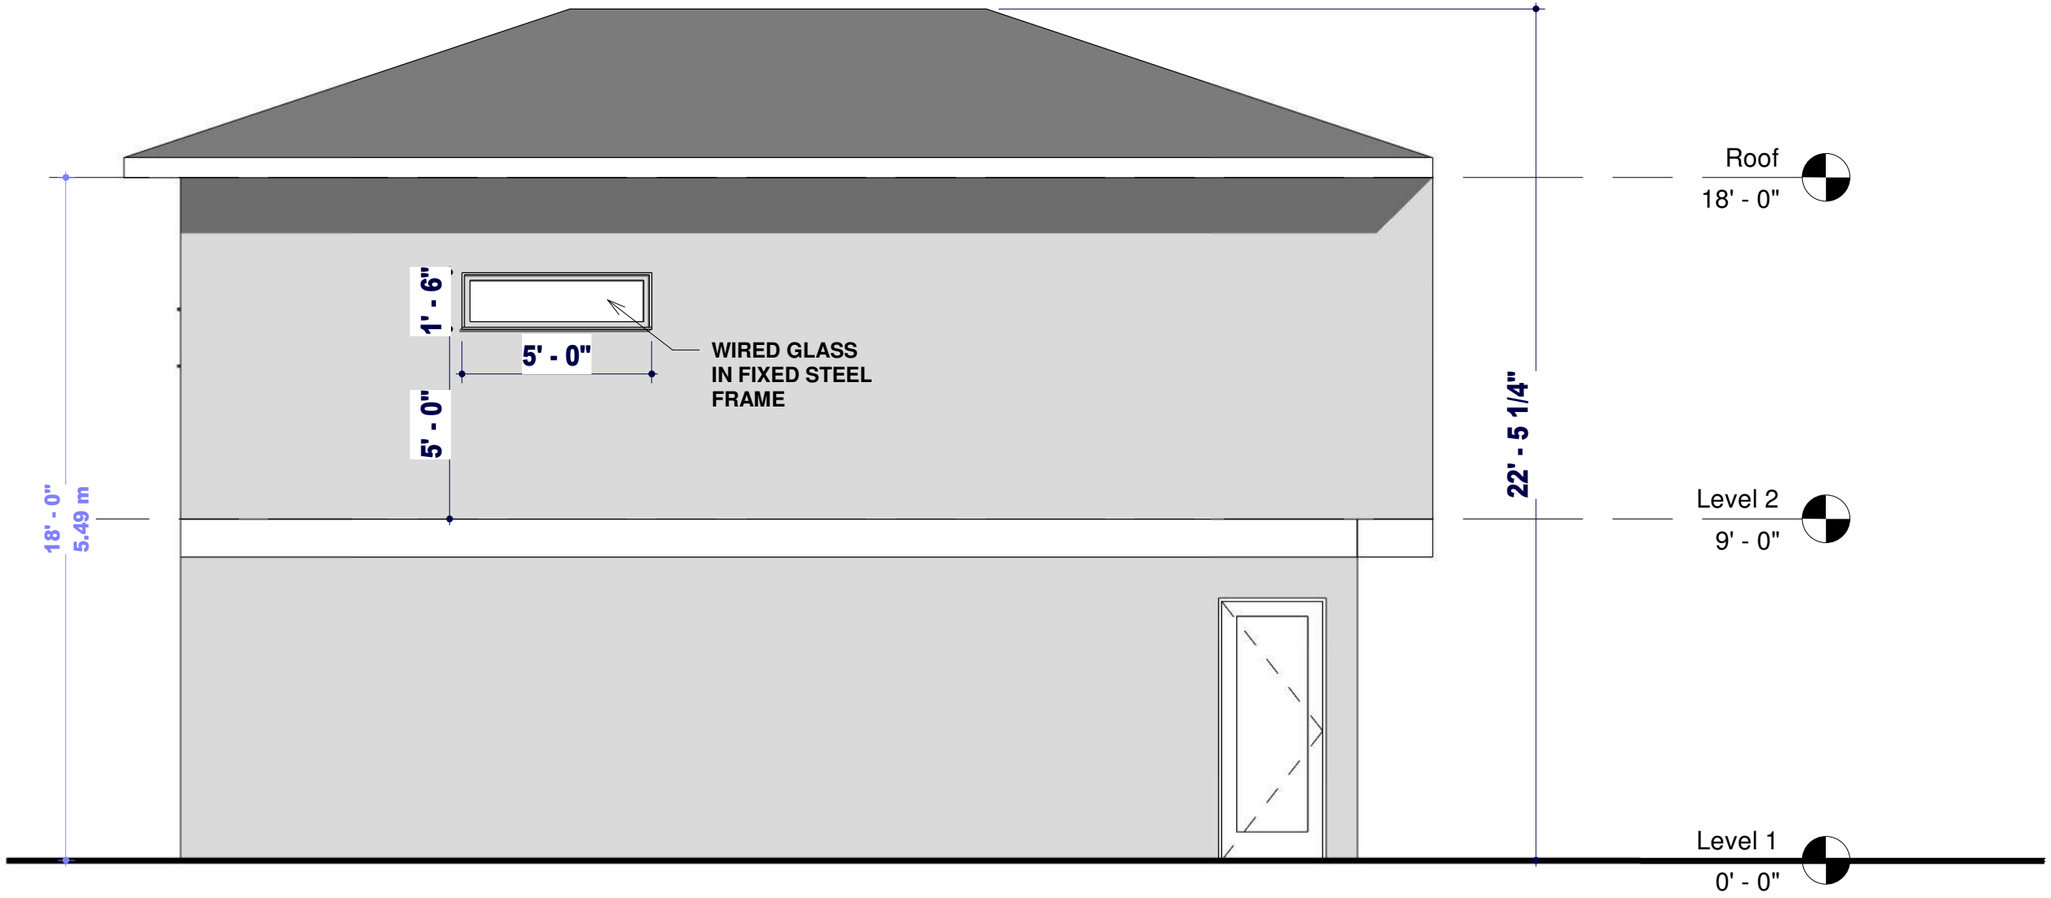

1 Elevation - East

1/4" = 1'-0"

SAVOY DESIGNS

DESIGN DRAFTING RENDERING

HOME INTERIORS COMMERCIAL

BACKYARD SUITE

38 HIDDEN COURT NW,
CALGARY AB

Elevations

Date	Mar 2026
Drawn by	HS
Checked by	UH

A201

Scale 1/4" = 1'-0"



1 Elevation - West

1/4" = 1'-0"

SAVOY DESIGNS

DESIGN DRAFTING RENDERING

HOME INTERIORS COMMERCIAL

BACKYARD SUITE


38 HIDDEN COURT NW, CALGARY AB

Elevations

Date	Mar 2026
Drawn by	HS
Checked by	UH

A202

Scale 1/4" = 1'-0"

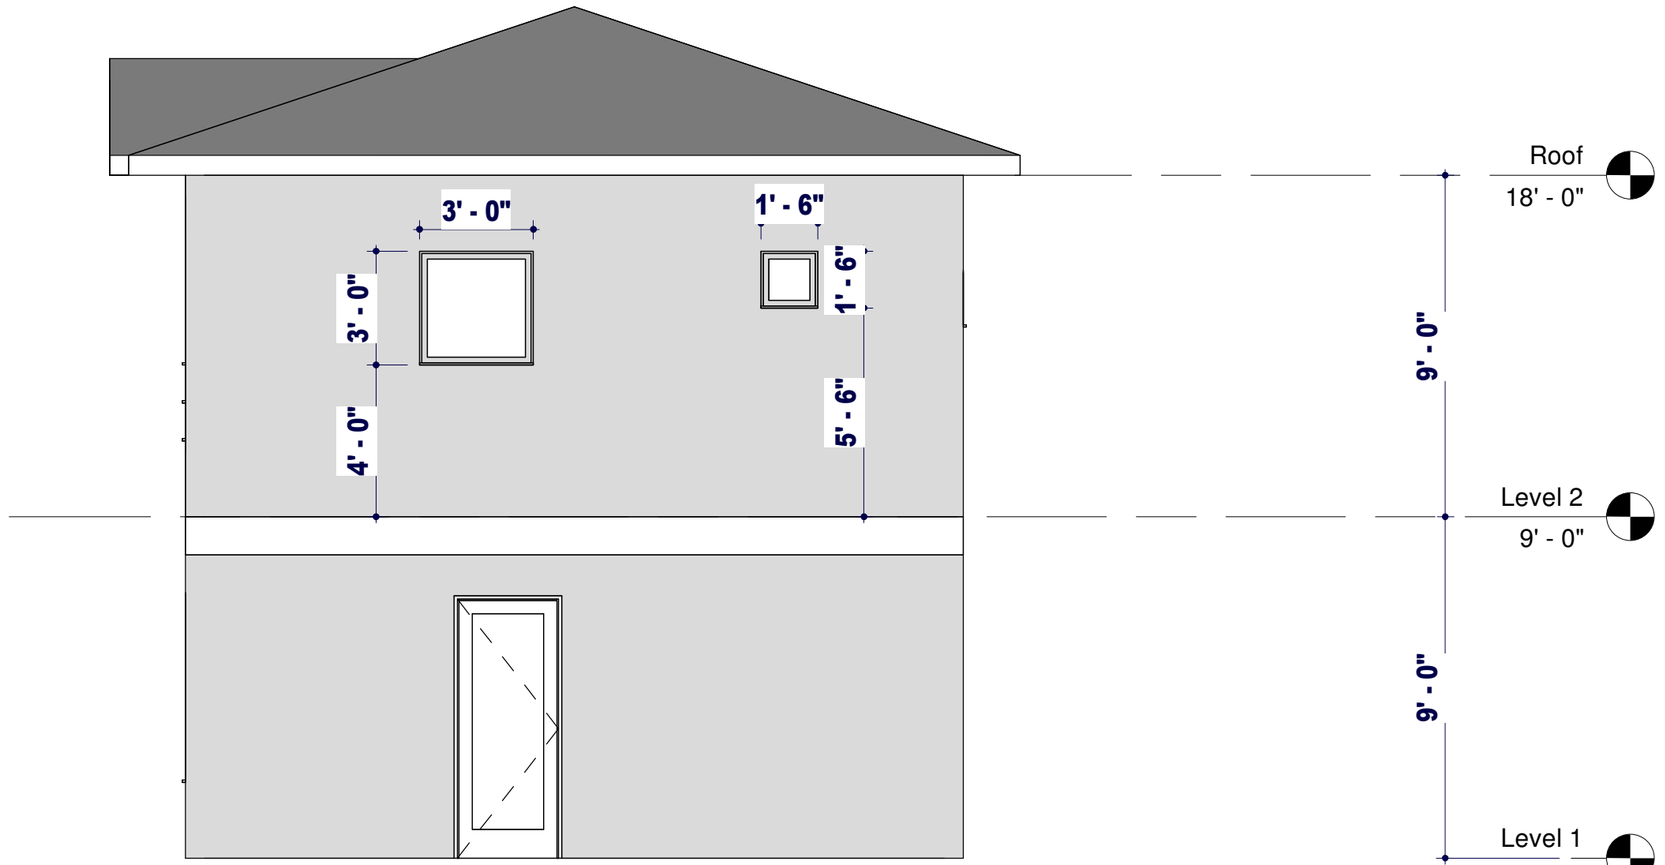

1 Elevation - South

1/4" = 1'-0"

SAVOY DESIGNS

DESIGN DRAFTING RENDERING

HOME INTERIORS COMMERCIAL

BACKYARD SUITE


38 HIDDEN COURT NW, CALGARY AB

Elevations

Date	Mar 2026
Drawn by	HS
Checked by	UH

A203

Scale 1/4" = 1'-0"

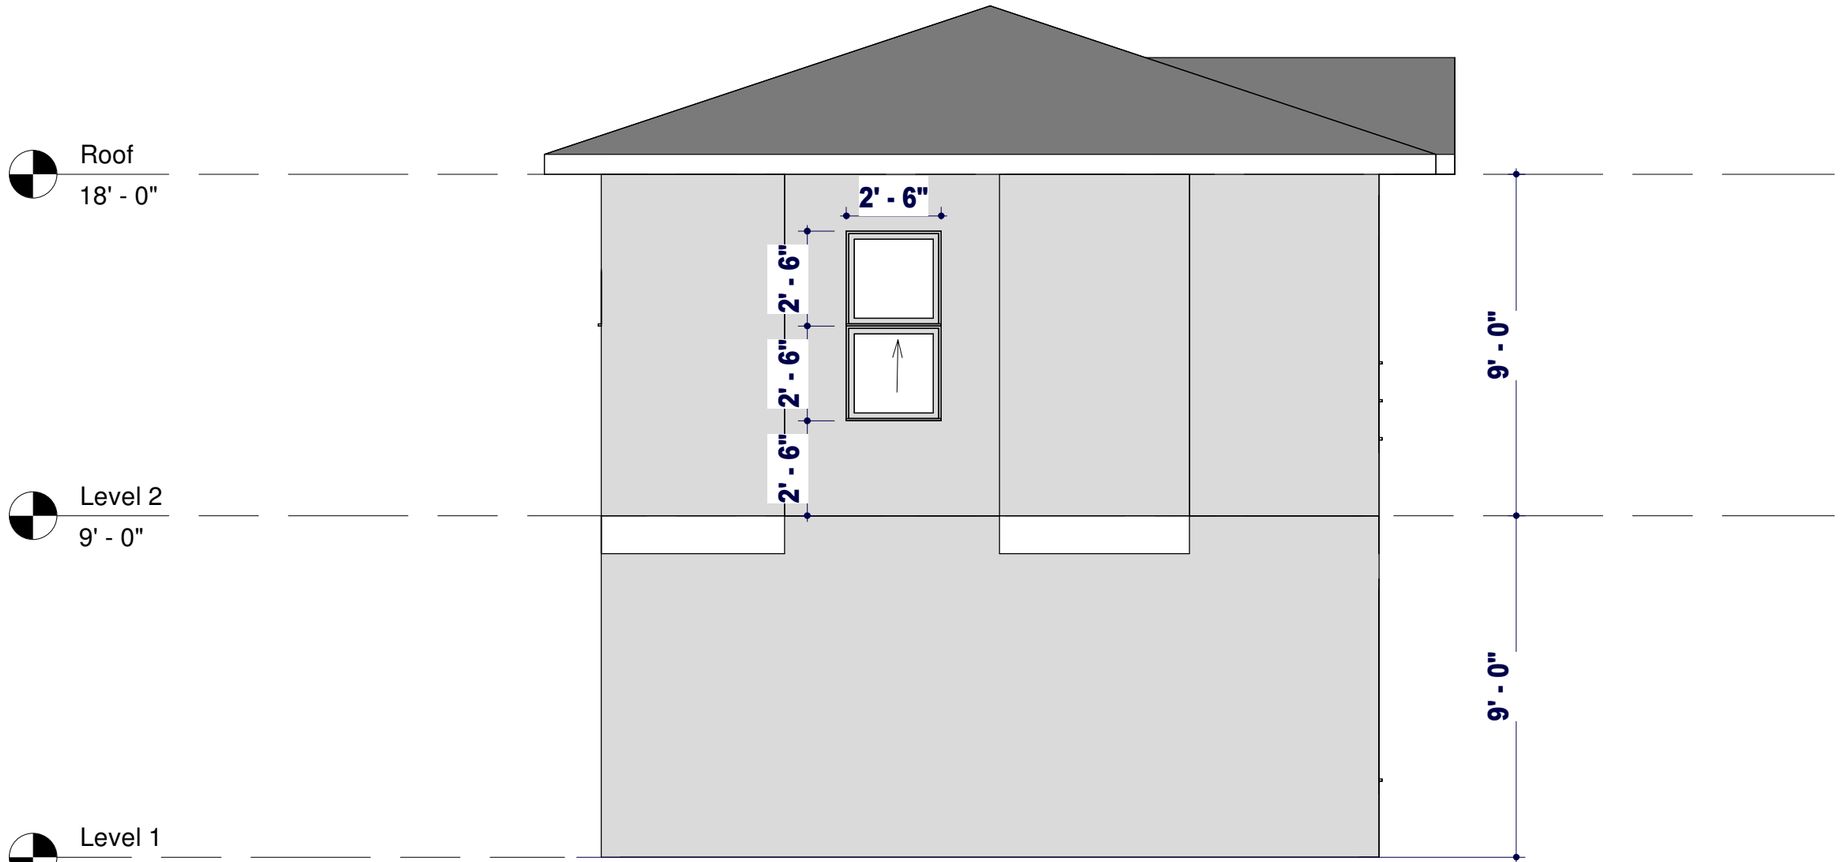

1 Elevation - North

1/4" = 1'-0"

SAVOY DESIGNS

DESIGN DRAFTING RENDERING

HOME INTERIORS COMMERCIAL

BACKYARD SUITE


38 HIDDEN COURT NW, CALGARY AB

Elevations

Date	Mar 2026
Drawn by	HS
Checked by	UH

A204

Scale 1/4" = 1'-0"

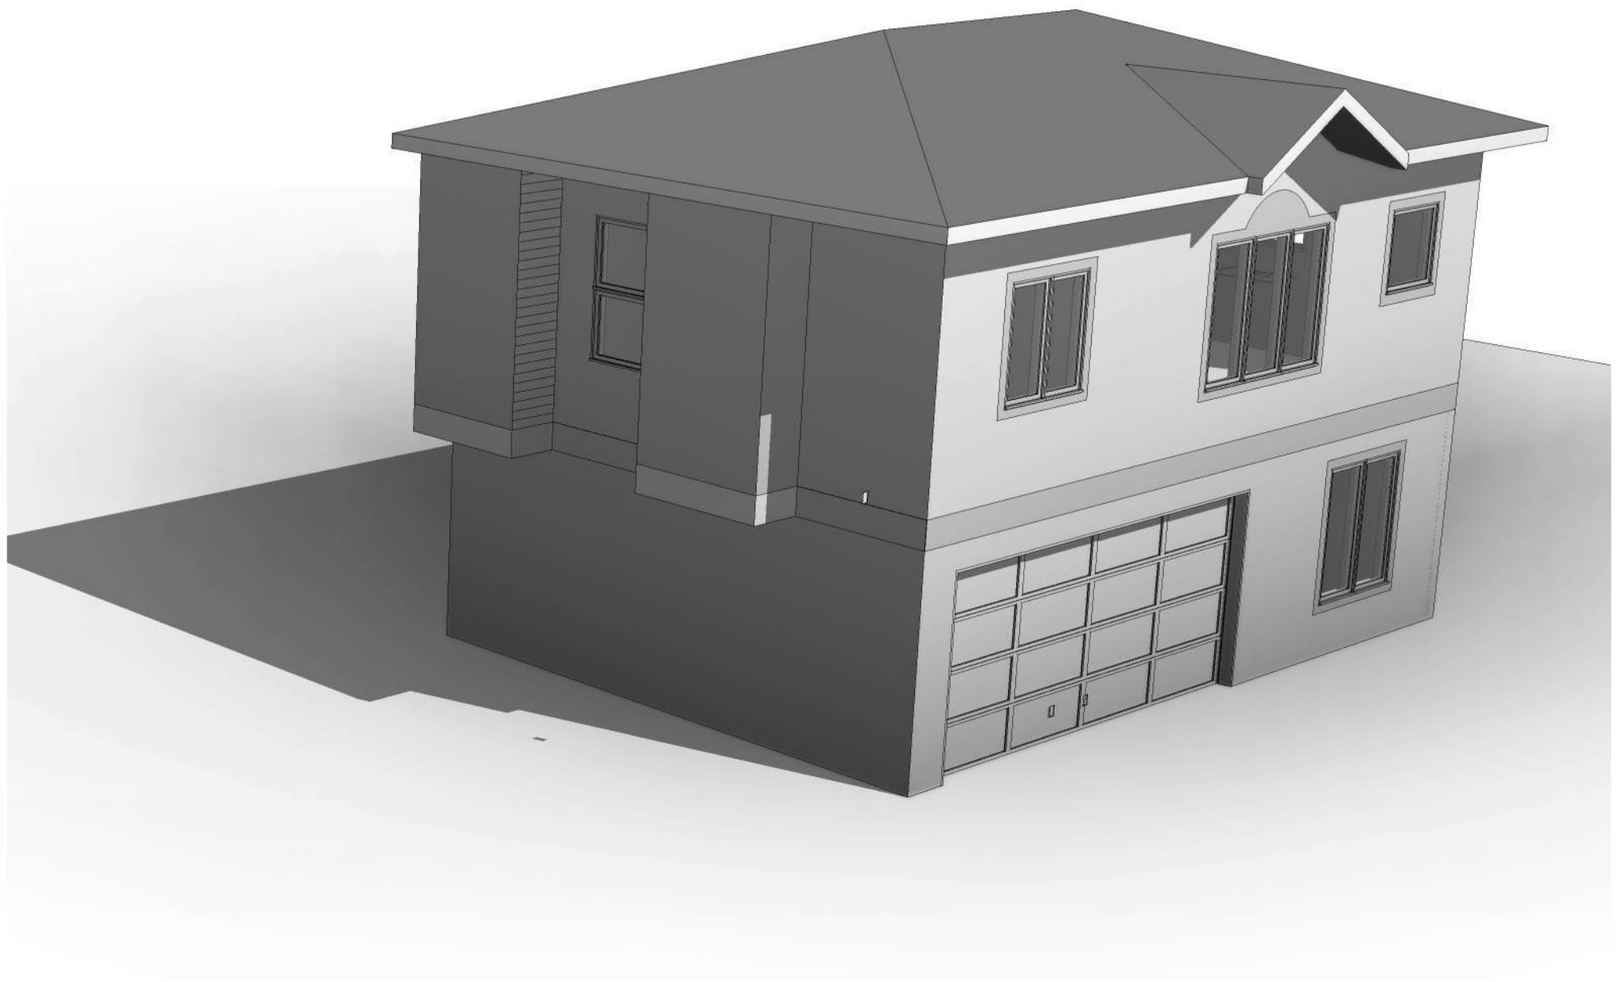

1 Aerial View

SAVOY DESIGNS
DESIGN DRAFTING RENDERING
HOME INTERIORS COMMERCIAL

BACKYARD SUITE

38 HIDDEN COURT NW,
CALGARY AB

3D VIEWS

Date	Mar 2026
Drawn by	Author
Checked by	Checker

A301

Scale



1 Lane View

SAVOY DESIGNS
DESIGN DRAFTING RENDERING
HOME INTERIORS COMMERCIAL

BACKYARD SUITE

38 HIDDEN COURT NW,
CALGARY AB

3D VIEWS

Date	Mar 2026
Drawn by	Author
Checked by	Checker

A302

Scale