
Symons Valley Park

Lot 3MR Block 10 Plan 151 3271
465 Kincora Glen Rd NW,
Calgary, AB

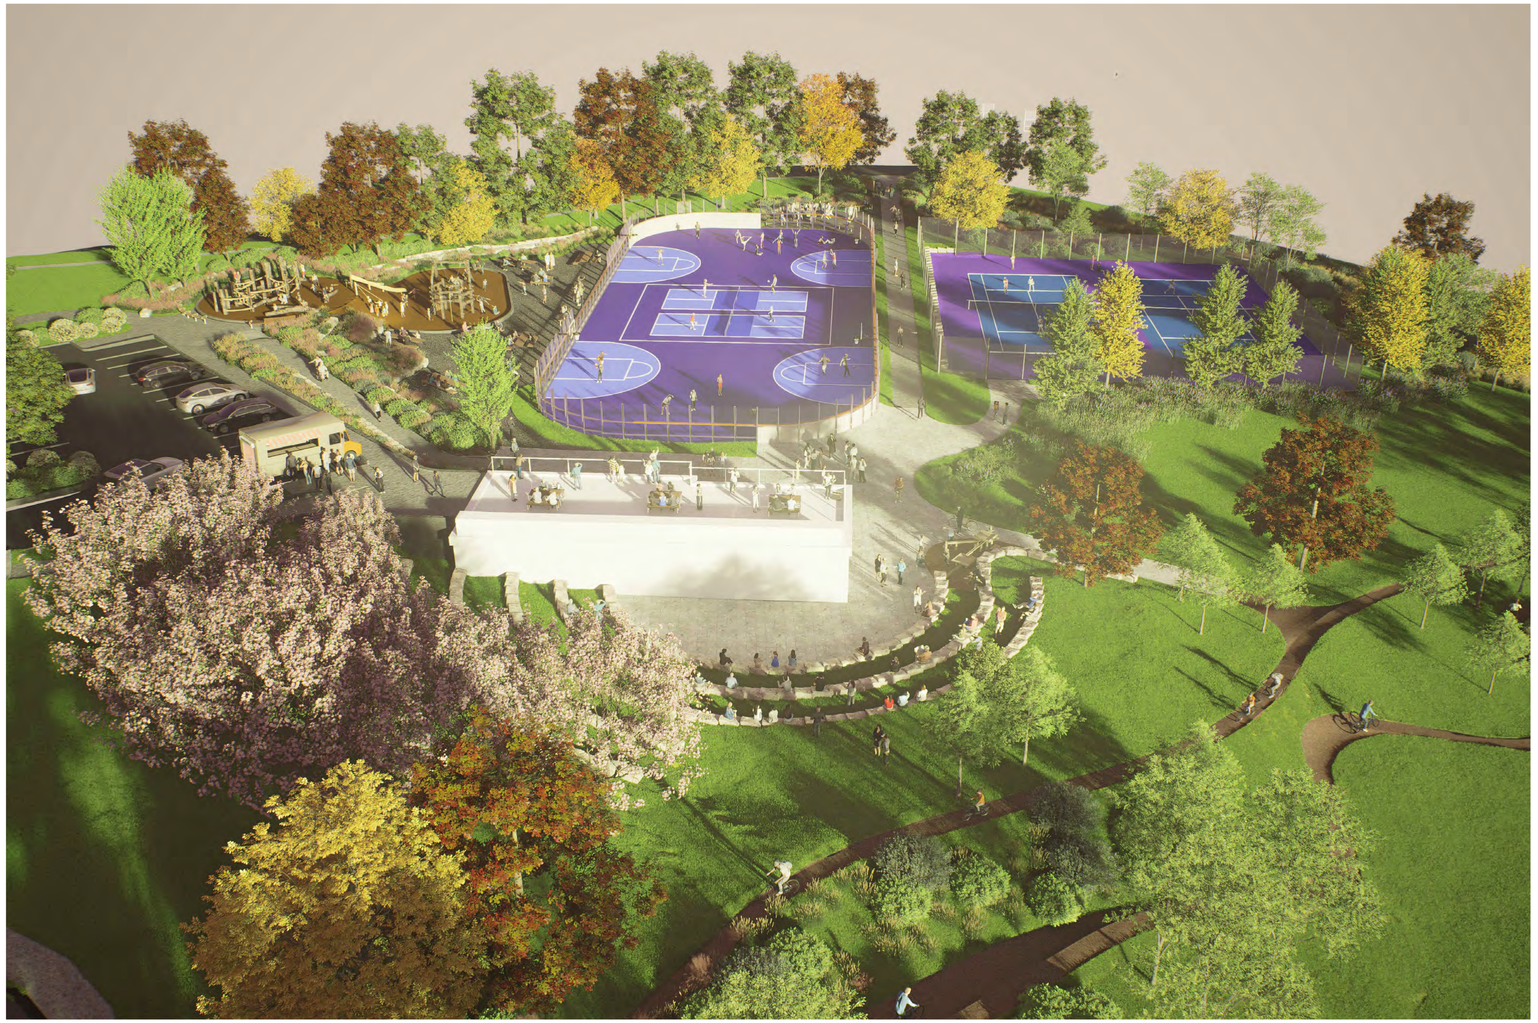

IMAGES ON THIS PAGE ARE REPRESENTATIONS ONLY, EXACT CONFIGURATION MAY VARY.
REFER TO DRAWINGS CONTAINED HEREIN.

Drawing Schedule

Landscape Sheet Index	
Sheet Number	Sheet Title
L0.00	Cover Sheet
L0.01	Site Context
L0.02	Tree Protection Plan
L0.03	Demolition Plan
L0.04	Data Sheet
L0.05	Key Plan
L0.06	Phasing Plan
L0.07	Site Renderings
L1.01	Southwest Entry & Parking Lot Layout Plan
L1.02	Community Bldg., Amphitheater & Bike Trail Layout Plan
L1.03	Playground, Picnic Area, Skating Rink & Multi-Sport Layout Plan
L1.04	Tennis Courts & Bike Trail Layout Plan
L1.05	Northwest Entry Layout Plan
L2.01	Overall Tree Planting
L3.01	Sections
L3.02	Sections
Civil Drawing Index	
Sheet Number	Sheet Title
C-01	Cover Sheet, Key Plan, Location Plan
C-02	Development Site Servicing Plan
C-03	South East Civil Layout
C-04	South West Civil Layout
C-05	North West Civil Layout
C-06	North East Civil Layout
C-07	Utilities Plan and Profile
C-08	Standard Details
C-09	Catchments and Schematic
C-10	LID Details
C-11	LID Details
C-12	Parking Lot Plan
C-13	Boundary Profiles
C-14	Erosion & Sediment Control Plan
F-01	Fire Dept. Access & Hyd. Plan
Architectural Drawing Index	
Sheet Number	Sheet Title
A00a	Cover Sheet
A101	Site Plan
A201	Level 1 Floor Plans
A202	Roof Plan
A401	Building Elevations
A501	Building Sections
Electrical Drawing Index	
Sheet Number	Sheet Title
DPE1.0	DP Electrical Cover Sheet
DPE2.0	DP Electrical Site Plan
PDE2.1	DP Site Lighting Point-By-Point

Issued for Development Permit - DR1

2026.10.26

Consultant Team

The TULA Project Inc.

Prime Consultant / Landscape Architect

Contact : Alisha Gorda
alisha@thetulaproject.com
1.403.473.4101

Architectural

LOLA Architecture
Suite 620, 333 11 Avenue SW
Calgary, AB

Civil

Abydoz Environmental Inc.
Vancouver, BC

Electrical

Designcore Engineering Ltd.
100, 4723 1st Street SW
Calgary, Alberta



1 L0.01 Project Context Plan
n.t.s

N



2 L0.01 East Property Line on Kincora Glen Rd. N.W. Looking West
n.t.s



3 L0.01 East Property Line Looking North
n.t.s



4 L0.01 Property Line at Symons Valley Pkwy Looking West
n.t.s



5 L0.01 Symons Valley Pkwy & Kincora Gate Looking East
n.t.s



6 L0.01 Kincora Gate & Kincora Glen Looking Northeast
n.t.s

General Notes

1. Site plan prepared using information provided by survey plan, received November 18 2025.
2. All drawings are property of Landscape Architect.
3. Site clean up is incidental to the work.
4. All drawings are metric unless otherwise noted.
5. Refer to related disciplines as indicated on plans where applicable.
6. Contractor is responsible for locating utilities and protecting same from damage during construction. Contact Utility Safety Partners at https://utilitysafety.ca/wheres-the-line/click-before-you-dig/. Commencement of work indicates completion of utility locates.
7. The developer shall install and maintain a temporary construction fence along the east boundary with the adjacent park/ sport fields to protect public lands prior to the commencement of any stripping and grading related to the site and during all phases of construction. Contact the Park's Development Inspector (403-991-7903) to approve the location of the fencing prior to its installation.
8. Parcel to be irrigated with drip irrigation to all planting beds and trees, with spray system to all manicured turf areas, native turf and LID features are to be non-irrigated.
9. Contractor shall maintain the integrity and operation of the existing park irrigation system for the soccer fields throughout all work. Contractor shall retain the services of a certified commercial irrigation consultant listed on the City of Calgary pre-qualified contractor directory.
10. Work shall include, but not be limited to, protection of existing irrigation components, and repair of existing irrigation system components damaged during construction.
11. Contractor shall coordinate all irrigation work and provide all necessary measures to prevent damage, interruption, or impairment of the existing system servicing the soccer fields.

NOT FOR CONSTRUCTION

the **TULA** project

#	issued for...	Date
4	Issue For DR	2026.10.26
3	Issue for DP	2026.06.11
2	Issue for Costing	2026.04.01
1	Issue For Review & Coord.	2026.03.16

project name

Symons Valley Park

project legal address

465 Kincora Glen Road N.W.

Application Identification

---

project #	date
25.026	2026/03/17


drawn by	checked by	approved by
AG	KH	KH

sheet name

Site Context

Sheet

L0.01

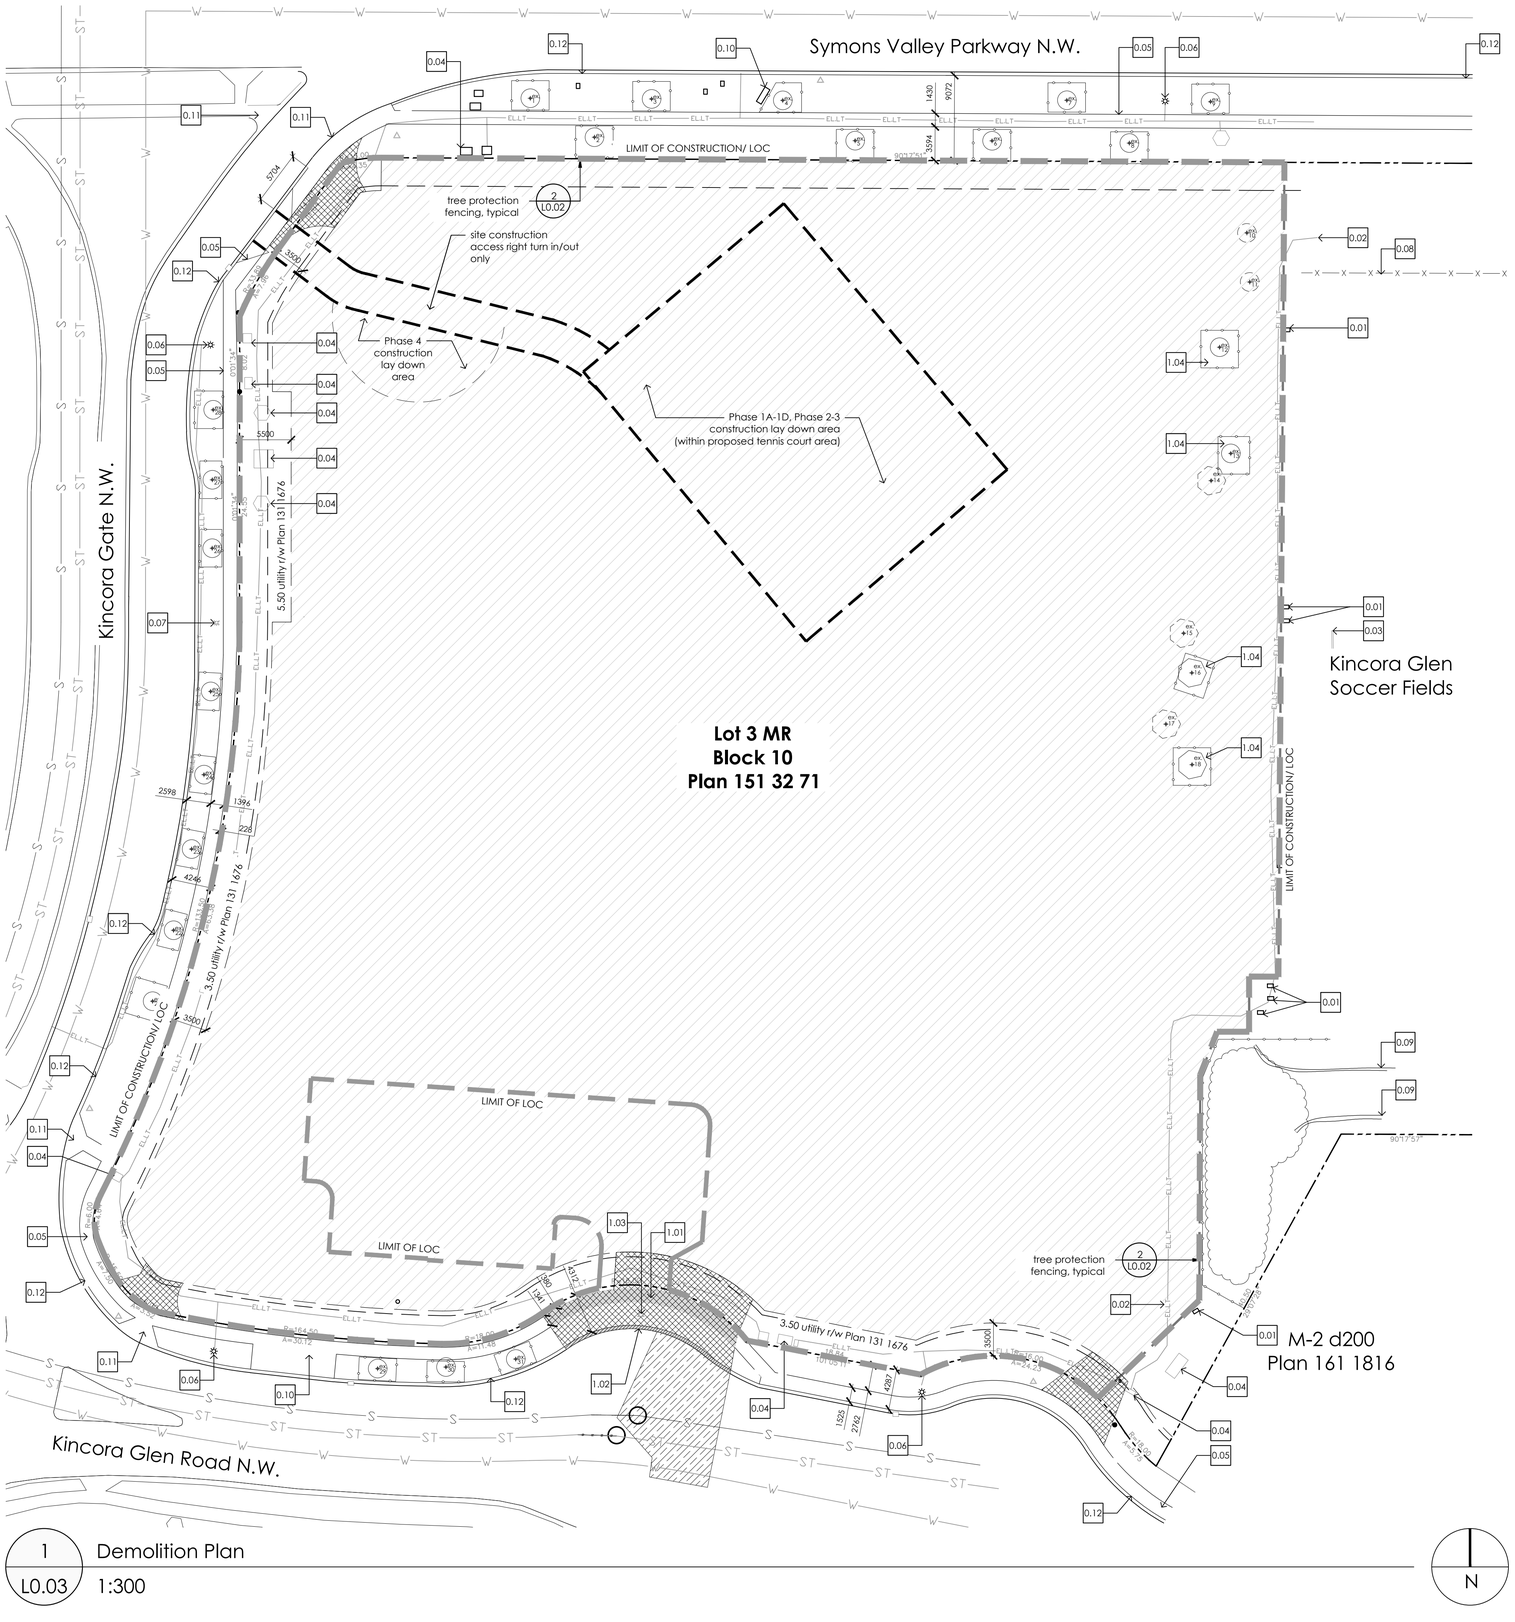

1 Demolition Plan
L0.03 1:300

Linetype Legend

- Property Line
- Limit of LOC
- URW Extent
- Existing Water Line
- Existing Storm Line
- Existing Sanitary Line
- Existing Electrical Line

Demolition Hatch Legend

- Existing turf to be removed to 100mm depth, strip topsoil and stockpile on site
- Demolition crossing utility right of way/boulevard. Remove turf to 100mm depth, strip topsoil and stockpile on site
- Demolition within road right of way for utility works, refer to civil drawings
- Concrete sidewalk & sub-base to be removed
- Concrete curb and gutter & sub-base to be removed

Existing Tree Legend

- Existing Deciduous Tree to Remain
- Existing Deciduous Tree to be Relocated
- Existing Coniferous Tree to Remain
- Existing Coniferous Tree to Relocated
- Existing Tree Grouping to Remain

Site Existing Tags

tag	description
0.01	Existing irrigation box, do not disturb
0.02	Existing irrigation electrical, do not disturb
0.03	Existing goal post, do not disturb
0.04	Existing utility box, do not disturb
0.05	Existing city walk, do not disturb
0.06	Existing light standard, do not disturb
0.07	Existing fire hydrant, do not disturb
0.08	Existing chain link fencing, do not disturb
0.09	Existing boulder retaining walls, do not disturb
0.10	Existing bus stop, do not disturb
0.11	city sidewalk curb cut & pedestrian crossing, do not disturb
0.12	existing back of curb, do not disturb

Site Demolition Tags

tag	description
1.01	Existing sidewalk, to be removed @ driveway entrance to parking lot
1.02	Existing curb & gutter, to be removed @ driveway entrance to parking lot
1.03	Existing parking sign, to be removed
1.04	Limit stripping and grading activities to preserve existing turf surrounding existing trees, which shall be retained to the full extent of the drip line.

General Notes

1. Site plan prepared using information provided by survey plan, received November 18 2025.
2. All drawings are property of Landscape Architect.
3. Site clean up is incidental to the work.
4. All drawings are metric unless otherwise noted.
5. Refer to related disciplines as indicated on plans where applicable.
6. Contractor is responsible for locating utilities and protecting same from damage during construction. Contact Utility Safety Partners at https://utilitysafety.ca/wheres-the-line/click-before-you-dig/. Commencement of work indicates completion of utility locates.
7. The developer shall install and maintain a temporary construction fence along the east boundary with the adjacent park/ sport fields to protect public lands prior to the commencement of any stripping and grading related to the site and during all phases of construction. Contact the Park's Development Inspector (403-991-7903) to approve the location of the fencing prior to its installation.
8. Parcel to be irrigated with drip irrigation to all planting beds and trees, with spray system to all manicured turf areas, native turf and LID features are to be non-irrigated.
9. Contractor shall maintain the integrity and operation of the existing park irrigation system for the soccer fields throughout all work. Contractor shall retain the services of a certified commercial irrigation consultant listed on the City of Calgary pre-qualified contractor directory.
10. Work shall include, but not be limited to, protection of existing irrigation components, and repair of existing irrigation system components damaged during construction.
11. Contractor shall coordinate all irrigation work and provide all necessary measures to prevent damage, interruption, or impairment of the existing system servicing the soccer fields.

Demolition Notes

1. Contractor is responsible to install all construction fencing indicating the limit of disturbance/ construction before commencing any demolition activities on site.
2. Contractor is responsible for confirming exact extent and quantities of removals and demolition of site elements.
3. The contractor shall report any discrepancies between the site conditions shown and to those existing at the time of construction to the Landscape Architect.
4. Refer to specifications for materials, techniques and procedures.
5. The Contractor shall coordinate all work with ENMAX and ensure full compliance with the Enmax Corporation Ground Disturbance Guidelines. Email Enmax at HotDigs@enmax.com and lineinspection@enmax.com. Commencement of work indicates completion of coordination with Enmax.
6. Obtain an ENMAX Permission Letter PRIOR to performing ground disturbance near ENMAX facilities. The Letter MUST remain on site while exposing ENMAX facilities. Email HotDigs@enmax.com to obtain an ENMAX Permission Letter.
7. Contractor shall apply and submit Tree Protection Plan(TPP) for approval. Submit the TPP to Park's Urban Forestry via email to tree.protection@calgary.ca
8. Contractor shall install tree protection fencing before demolition activities commence. Tree Protection shall be approved on-site by Landscape Architect and City of Calgary arborist.
9. Contractor shall remove and dispose of items as indicated on civil and electrical drawings in addition to general demolition plan.
10. Contractor shall legally dispose of all waste off site at an approved waste disposal site.
11. Confirm with City for the disposal, refurbishment, and removal to City Operations lot for any site items not captured on this plan before final removal.
12. Site clean up is incidental to the work.
13. Disturbance outside of the Property Line to be repaired to the satisfaction of the Landscape Architect and City of Calgary Park's.

NOT FOR CONSTRUCTION

the **TULA** project

#	issued for...	Date
4	Issue For DR	2026.10.26
3	Issue for DP	2026.06.11
2	Issue for Costing	2026.04.01
1	Issue For Review & Coord.	2026.03.16

project name
Symons Valley Park

project legal address
465 Kincora Glen Road N.W.


Application Identification
---

project #	date
25.026	2026/03/17

drawn by	checked by	approved by
AG	KH	KH

sheet name
Demolition Plan

Sheet
L0.03

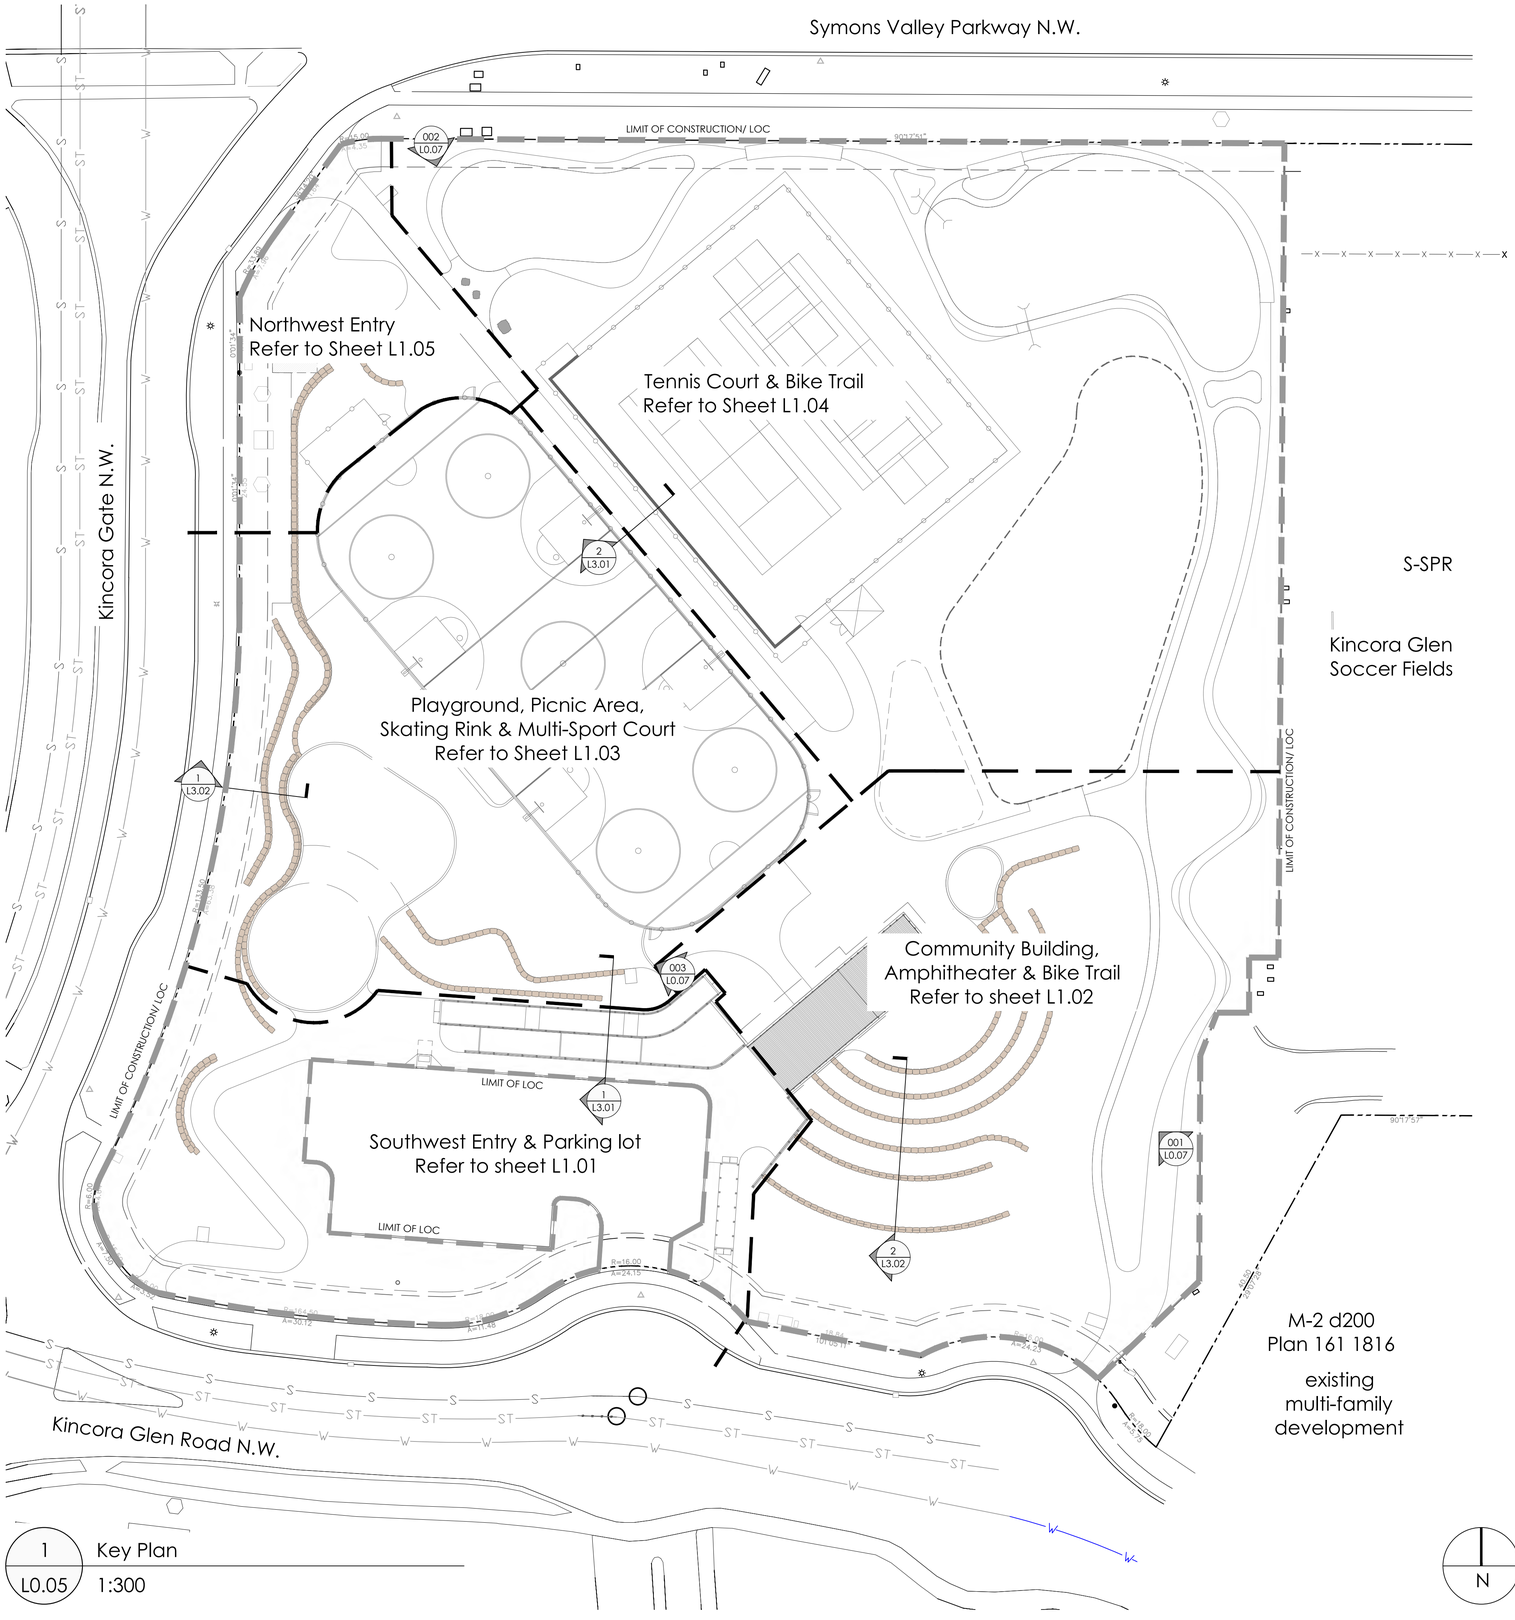

Project Information

Legal Address:	Lot 3MR Block 10 Plan 151 3271
Municipal Address:	465 Kincora Glen Road N.W, Calgary Alberta
Land Use Bylaw Zoning:	S-SPR
Proposed Permitted Use:	Park with Community Association LOC
LOC Parcel Area:	3.28 ac/1.32 ha/13,288.70 sqm
Building Proposed Use:	Community Association Building
Gross Floor Area:	154 sqm
Building Height:	single story

Setbacks

Bylaw 1029	Setback area from every property line must have a minimum depth of 3.0 meters	Provided: 3.0m

Bylaw Waste & Recycling: Building

bylaw	no minimum waste & recycling requirements
Provided:	1 Garbage = 0.3 c.yd 1 Compost = 0.3 c.yd 1 Recycling = 0.3 c/yd
Waste & recycling to be private collection	

CofC Park's Waste Receptacles: Neighborhood Park

CofC Park's	one per site
Provided:	5 Waste & Bottle Recycling Receptacles
Waste & recycling to be private collection	

Motor Vehicle Parking

Bylaw	no minimum required motor vehicle parking requirements
Provided:	20 Visitor stalls 02 Barrier free stalls 0I Loading/food truck stall

Bicycle Parking

Bylaw	no minimum required bicycle parking requirements
City of Calgary Park's	no minimum required bicycle parking requirements
Provided:	16 bike racks with a total of **32** Class 2 bicycle parking stalls

Planting Requirements

Bylaw Required: Landscaping In Setback Areas **1030(2) c** 1.0 trees and 2.0 shrubs for every 45.0 square metres for all other uses. **1015(2)** A minimum of 25.0 per cent of all trees required must be coniferous.			**Provided**	
Setbacks	Deciduous tree	Conifer tree	Deciduous Tree	Conifer Tree
Setback - North (area: 287.7 sqm)	5	2	11	3
Setback - West (area: 376.6 sqm)	6	3	10*	9*
Setback - South (area: 359.9 sqm)	6	2	10*	2*
*West and South setbacks encumbered with URW within the setback area, trees for this setback have been placed in adjacent landscape areas.				

City of Calgary Park Design Guideline Required: Min. 20 trees/.405 ha (1 acre); Max. 40 trees/.405 ha (1 acre)		
Total area: 14014.6 sqm (1.4 ha)	Min. 70 trees ; Max. 139 trees required	**98 trees provided**(less trees required for bylaw landscape setbacks)

General Notes

1. Site plan prepared using information provided by survey plan, received November 18 2025.
2. All drawings are property of Landscape Architect.
3. Site clean up is incidental to the work.
4. All drawings are metric unless otherwise noted.
5. Refer to related disciplines as indicated on plans where applicable.
6. Contractor is responsible for locating utilities and protecting same from damage during construction. Contact Utility Safety Partners at https://utilitysafety.ca/wheres-the-line/click-before-you-dig/. Commencement of work indicates completion of utility locates.
7. The developer shall install and maintain a temporary construction fence along the east boundary with the adjacent park/ sport fields to protect public lands prior to the commencement of any stripping and grading related to the site and during all phases of construction. Contact the Park's Development Inspector (403-991-7903) to approve the location of the fencing prior to its installation.
8. Parcel to be irrigated with drip irrigation to all planting beds and trees, with spray system to all manicured turf areas, native turf and LID features are to be non-irrigated.
9. Contractor shall maintain the integrity and operation of the existing park irrigation system for the soccer fields throughout all work. Contractor shall retain the services of a certified commercial irrigation consultant listed on the City of Calgary pre-qualified contractor directory.
10. Work shall include, but not be limited to, protection of existing irrigation components, and repair of existing irrigation system components damaged during construction.
11. Contractor shall coordinate all irrigation work and provide all necessary measures to prevent damage, interruption, or impairment of the existing system servicing the soccer fields.

NOT FOR CONSTRUCTION

the **TULA** project

#	issued for...	Date
4	Issue For DR	2026.10.26
3	Issue for DP	2026.06.11
2	Issue for Costing	2026.04.01
1	Issue For Review & Coord.	2026.03.16

project name

Symons Valley Park

project legal address

465 Kincora Glen Road N.W.

Application Identification

---

project #	date
25.026	2026/03/17

drawn by	checked by	approved by
AG	KH	KH


sheet name

Key Plan & Site Stats

Sheet

L0.05

SYMONS VALLEY PARK

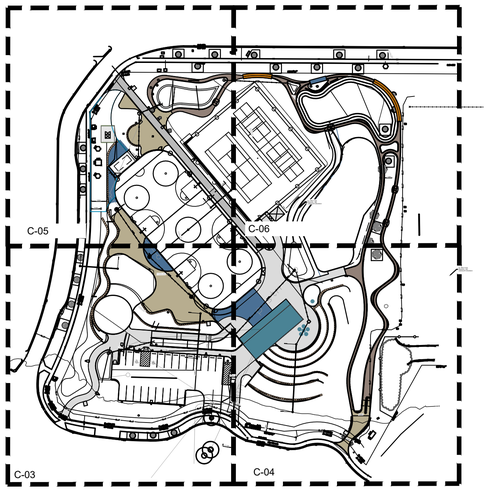

KEY PLAN
1:1000



LOCATION PLAN
NTS

LIST OF DRAWINGS

SHEET No.	TITLE
C-01	COVER SHEET KEY PLAN, LOCATION PLAN
C-02	DEVELOPMENT SITE SERVICING PLAN
C-03	SOUTH EAST CIVIL LAYOUT
C-04	SOUTH WEST CIVIL LAYOUT
C-05	NORTH EAST CIVIL LAYOUT
C-06	NORTH WEST CIVIL LAYOUT
C-07	UTILITIES PLAN AND PROFILE
C-08	STANDARD DETAILS
C-09	CATCHMENTS AND SCHEMATIC
C-10	LID DETAILS
C-11	LID DETAILS
C-12	PARKING LOT PLAN & PROFILES
C-13	BOUNDARY PROFILES
C-14	EROSION AND SEDIMENT CONTROL PLAN

Linetype Legend

linetype	description
STLT	STREETLIGHT CABLES
EL LT	UNDERGROUND ELEC. LINE
ST	EXIST. STORMWATER LINE
ST	PROPOSED STORMWATER LINE
S	SANITARY LINE
COMB	COMBINED STORMWATER/SANITARY LINE
T	COMMUNICATIONS LINE
W	WATER LINE
G	GASLINE
OH	OVERHEAD ELECTRICAL LINE
	EXTENTS OF WORK
1052.65	GEODETIC ELEVATION (ASCM 97238 Elev.=1050.927)
2.0%	APPROX. SLOPE % AND DIRECTION
	APPROX. SURFACE FLOW DIRECTION

GENERAL NOTES:

1. THESE DRAWINGS HAVE BEEN PREPARED FOR DEVELOPMENT PERMIT REVIEW AND ARE NOT FOR CONSTRUCTION.
2. CIVIL WORKS SHOWN ARE TO BE REVIEWED IN ACCORDANCE WITH APPLICABLE CITY OF CALGARY STANDARDS, SPECIFICATIONS, BYLAWS, AND DEVELOPMENT REQUIREMENTS.
3. ALL DIMENSIONS, GRADES, ELEVATIONS, INVERTS, UTILITY LOCATIONS, AND SERVICE CONNECTION LOCATIONS ARE TO BE CONFIRMED PRIOR TO CONSTRUCTION.
4. LOCATIONS AND ELEVATIONS OF EXISTING UTILITIES SHOWN ON THESE DRAWINGS ARE APPROXIMATE ONLY AND ARE BASED ON AVAILABLE RECORD INFORMATION, SURVEY INFORMATION, AND SITE INFORMATION AVAILABLE AT THE TIME OF SUBMISSION.
5. EXISTING UTILITY LOCATIONS, ELEVATIONS, AND TIE-IN POINTS SHALL BE CONFIRMED BY UTILITY LOCATES, RECORD DRAWINGS, AND FIELD VERIFICATION PRIOR TO CONSTRUCTION.
6. EXISTING UTILITIES, STRUCTURES, OR SERVICES MAY NOT ALL BE SHOWN.
7. EXISTING AND PROPOSED SERVICES MAY REQUIRE ADJUSTMENT WHERE CONFLICTS ARE IDENTIFIED. ANY UTILITY OR SERVICING CONFLICTS SHALL BE REVIEWED WITH THE ENGINEER PRIOR TO CONSTRUCTION.
8. LOCATION OF SERVICE CONNECTIONS SHALL BE AS SHOWN ON THE DRAWINGS OR CONFIRMED PRIOR TO CONSTRUCTION WHERE NOT SPECIFICALLY SHOWN.
9. COORDINATES ARE GROUND LEVEL UTM NAD83 WITH A COMBINED SCALE FACTOR OF 1/0.99965. ELEVATIONS ARE TO CANADIAN VERTICAL DATUM CVD28BC, UNLESS NOTED OTHERWISE.
10. ALTERNATIVES TO SPECIFIED MATERIALS, APPURTENANCES, OR DESIGN ELEMENTS SHALL BE REVIEWED AND APPROVED BY THE CITY OF CALGARY AND THE ENGINEER, AS REQUIRED, PRIOR TO CONSTRUCTION.
11. TRENCHING, BACKFILL, COMPACTION, AND SURFACE RESTORATION SHALL BE COMPLETED IN ACCORDANCE WITH APPLICABLE CITY OF CALGARY STANDARDS, INCLUDING CITY OF CALGARY STANDARD DRAWING 36 WHERE APPLICABLE.
12. ASPHALT AND PAVEMENT RESTORATION SHALL BE COMPLETED IN ACCORDANCE WITH APPLICABLE CITY OF CALGARY PERMANENT PAVEMENT RESTORATION REQUIREMENTS.
13. ALL DISTURBED SURFACES SHALL BE RESTORED TO MATCH EXISTING OR PROPOSED CONDITIONS, OR BETTER.
14. TEMPORARY DEWATERING, IF REQUIRED DURING CONSTRUCTION, SHALL BE COMPLETED IN ACCORDANCE WITH APPLICABLE MUNICIPAL, PROVINCIAL, AND FEDERAL REQUIREMENTS. EROSION AND SEDIMENT CONTROL MEASURES SHALL BE IMPLEMENTED DURING CONSTRUCTION TO PREVENT THE DISCHARGE OF SEDIMENT-LADEN WATER TO THE CITY STORMWATER SYSTEM, ADJACENT PROPERTIES, PUBLIC RIGHTS-OF-WAY, AND ENVIRONMENTALLY SENSITIVE AREAS.
15. ALL DRAWINGS ARE IN METRIC UNITS UNLESS NOTED OTHERWISE.
16. ALL ELEVATIONS AND INVERTS ARE IN METRES UNLESS NOTED OTHERWISE.
17. ALL PIPE DIAMETERS ARE IN MILLIMETRES UNLESS NOTED OTHERWISE.

NOT FOR CONSTRUCTION

General Notes

3. All components as per City of Calgary standard specifications unless otherwise noted.

PROFESSIONAL ENGINEER ALBERTA
SEAN CHILDERS
ID 317136

PERMIT TO PRACTICE
ABYDOZ ENVIRONMENTAL INC.
RM SIGNATURE
RM APEGA ID # 317136
DATE 2026-10-26
PERMIT NUMBER: P016576
The Association of Professional Engineers and Geoscientists of Alberta (APEGA)

ABYDOZ

#	issued for...	Date
4	ISSUED FOR DP/DSSP	2026-10-26
3	ISSUED FOR DP	2026-06-10
2	ISSUED FOR PRICING REVIEW	2026-03-31
1	INTERNAL REVIEW	2026-03-16

project name
SYMONS VALLEY PARK

Application Identification
N/A

project #	date
0427-2025	2026/10/24

drawn by	checked by	approved by
SC	EC	SC

sheet name
COVER SHEET

Sheet
C-01

SYMONS VALLEY COMMUNITY
RINK SUPPORT AND COMMUNITY BUILDING



LEGAL ADDRESS: Lot 3MR, Block 10, Plan 151 3271

MUNICIPAL ADDRESS: 465 Kincora Glen Road NW, Calgary, Alberta

A101	SITE PLAN
A201	LEVEL 1 - FLOOR PLANS
A202	ROOF PLANS
A401	BUILDING ELEVATIONS
A501	BUILDING SECTIONS

LOLA
Architecture


620, 333 11 Avenue SW
Calgary, AB T2R 1L9

info@lolaarchitecture.ca
587.329.5671

SYMONS VALLEY COMMUNITY BUILDING

RINK SUPPORT AND COMMUNTIY BUILDING

ISSUED FOR ISSUED FOR DEVELOPMENT PERMIT

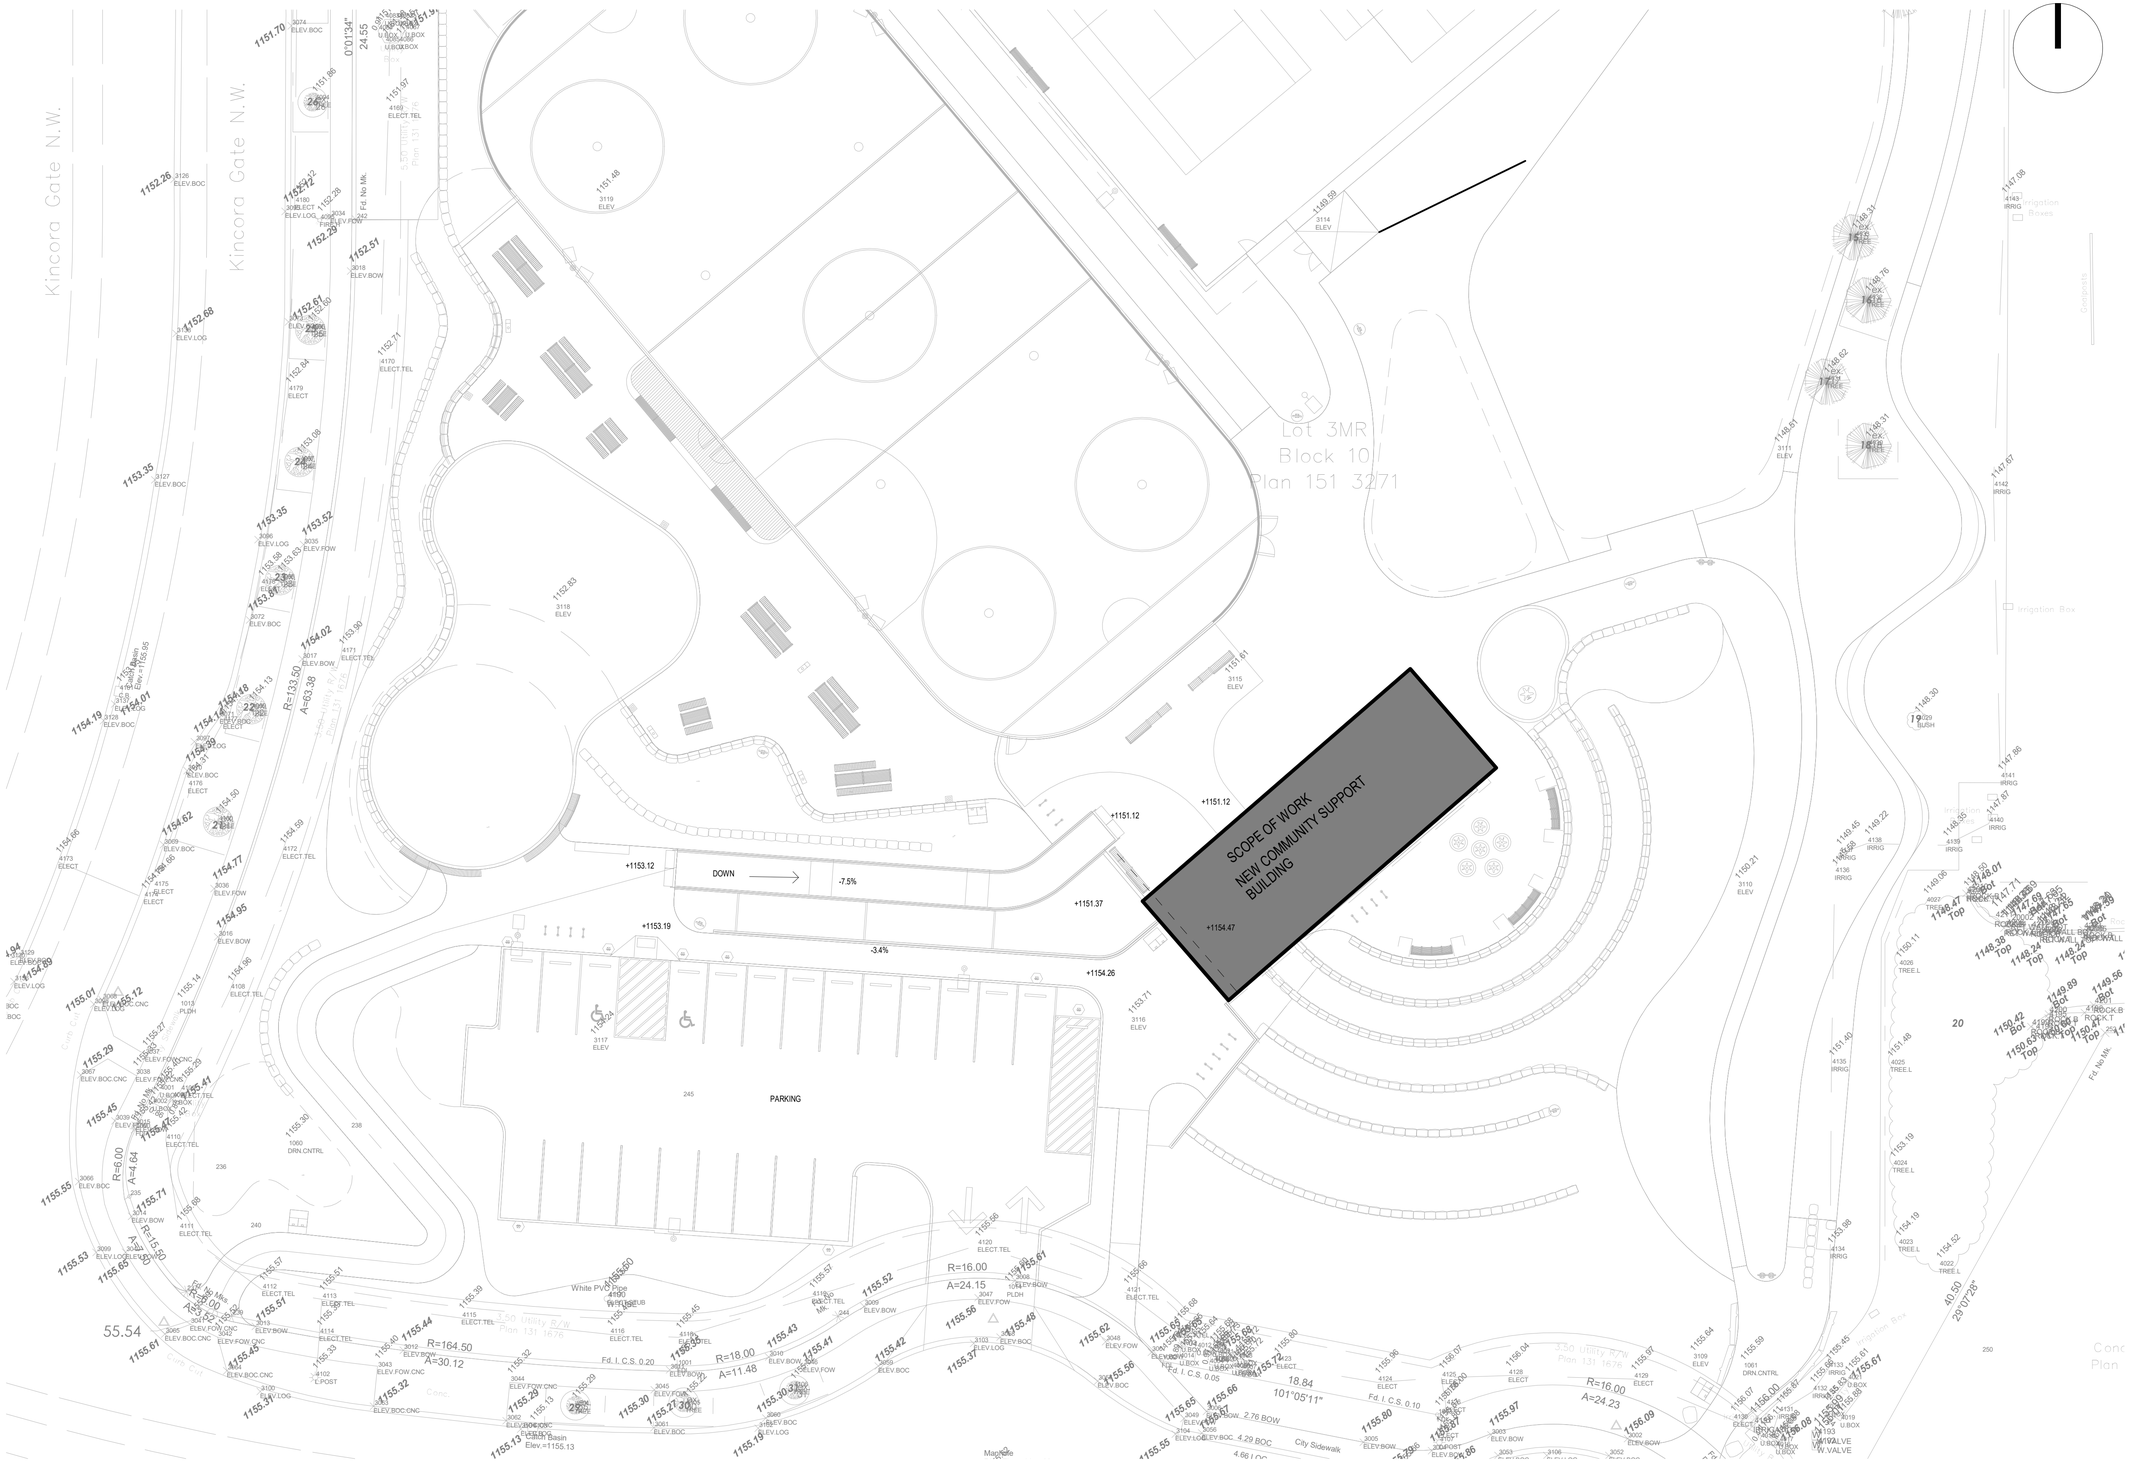

1 SITE PLAN
A101 1 : 200

LOLA
Architecture

620, 333 11 Avenue SW
Calgary, AB T2R 1L9

hello@lolaarchitecture.ca
587.329.5671

PROJECT TEAM:

ARCHITECT:
LOLA ARCHITECTURE INC.

STRUCTURAL CONSULTANT:
TBD

MECHANICAL CONSULTANT:
TBD

ELECTRICAL CONSULTANT:
DESIGN CORE

CIVIL ENGINEERING:
ABYDOZ

LANDSCAPE:
TULA

CLIENT NAME
Simons Valley Community Association

CONSULTANT

SEAL

ISSUED FOR DEVELOPMENT PERMIT

DRAWING HISTORY

NO.	DESCRIPTION	DATE
3	ISSUED FOR DEVELOPMENT PERMIT	2026-06-11
2	REVIEW 30% COSTING	2026-03-31
1	COORDINATION REVIEW SET	2026-03-16

PROJECT TITLE

SYMONS VALLEY COMMUNITY BUILDING


PROJECT ADDRESS:
465 Kincora Glen Road N.W. Calgary Alberta

DRAWING TITLE
SITE PLAN


DRAWN: DRAWN BY
ISSUE DATE: 2026-06-11
SCALE: 1 : 200
REVIEWED: CHECKED BY
2026-003 PROJECT NO.

A101


2026-06-10 10:36:37 AM
Autodesk Docs://SVLAS - Symons Valley Community Building/2026-003_SVLAS_R25_Arch.rvt

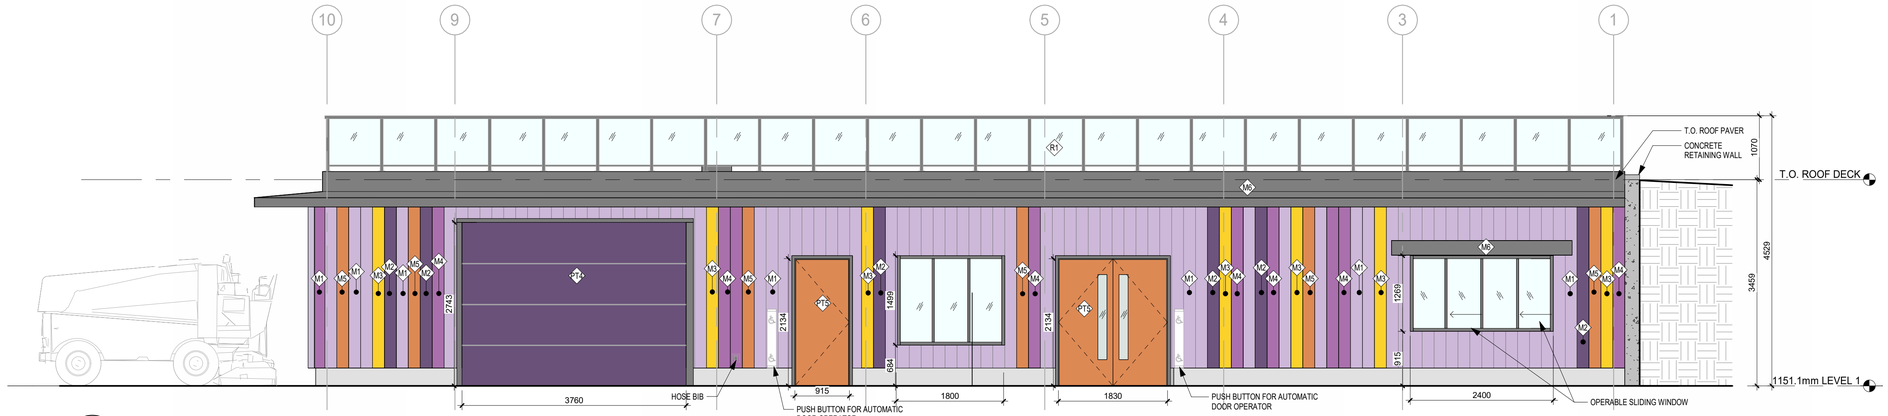


1 A401 NORTH ELEVATION
1 : 50

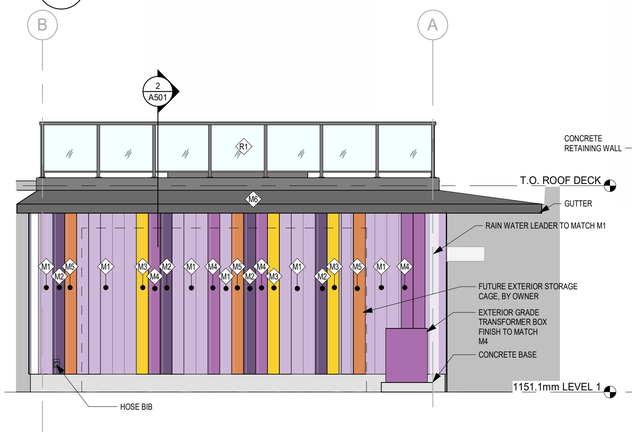

2 A401 EAST ELEVATION
1 : 50

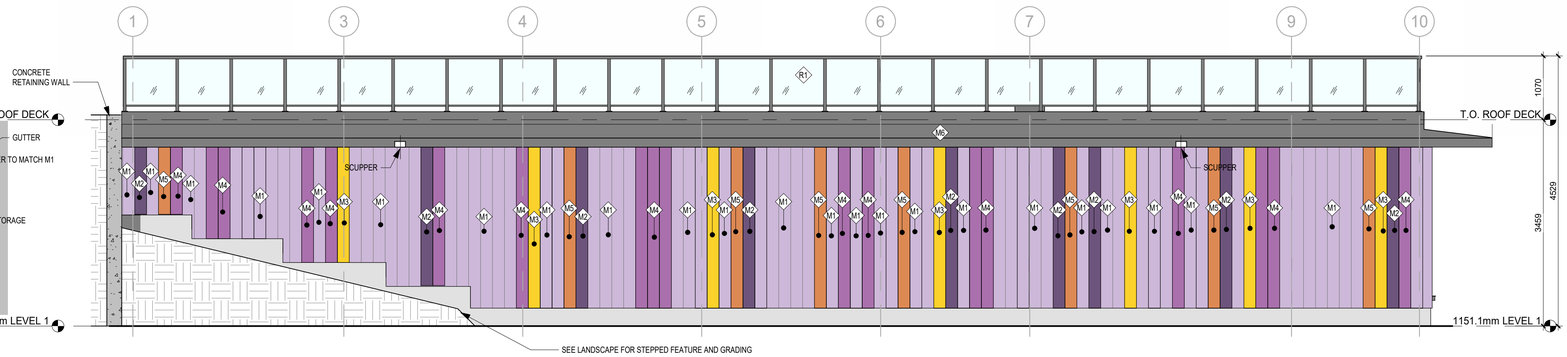

3 A401 SOUTH ELEVATION
1 : 50

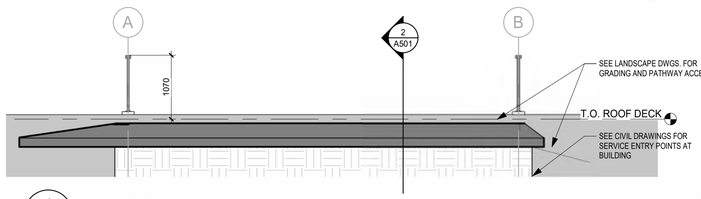

4 A401 WEST ELEVATION
1 : 50



5 A401 3D VIEW

MATERIAL LEGEND

NO.	MATERIAL
M1	METAL PANEL STANDING SEAM VERTICAL, COLOUR 1 LIGHT PURPLE
M2	METAL PANEL STANDING SEAM VERTICAL, COLOUR 2 DARK PURPLE
M3	METAL PANEL STANDING SEAM VERTICAL, COLOUR 3 YELLOW
M4	METAL PANEL STANDING SEAM VERTICAL, COLOUR 4 PURPLE
M5	METAL PANEL STANDING SEAM VERTICAL, COLOUR 5 ORANGE
M6	METAL TRIM, COLOUR 6 DARK GREY
P1	EXTERIOR CONCRETE PARGING FINISH, GREY
PT4	EXTERIOR PAINT, TO MATCH M2
PT5	EXTERIOR PAINT, TO MATCH M5
R1	METAL(M6) AND GLASS GUARD RAIL

LOLA Architecture
620, 333 11 Avenue SW
Calgary, AB T2R 1L9
hello@lolaarchitecture.ca
587.329.5671

PROJECT TEAM:

ARCHITECT:
LOLA ARCHITECTURE INC.
STRUCTURAL CONSULTANT:
TBD
MECHANICAL CONSULTANT:
TBD
ELECTRICAL CONSULTANT:
DESIGN CORE
CIVIL ENGINEERING:
ABYDOZ
LANDSCAPE:
TULA

CLIENT NAME
Simons Valley Community Association

CONSULTANT

SEAL

ISSUED FOR DEVELOPMENT PERMIT

DRAWING HISTORY

NO.	DESCRIPTION	DATE
3	ISSUED FOR DEVELOPMENT PERMIT	2026-06-11
2	REVIEW 30% COSTING	2026-03-31
1	COORDINATION REVIEW SET	2026-03-16

PROJECT TITLE
SYMONS VALLEY COMMUNITY BUILDING
PROJECT ADDRESS:
465 Kincora Glen Road N.W. Calgary Alberta


DRAWING TITLE
BUILDING ELEVATIONS

DRAWN: DRAWN BY
ISSUE DATE: 2026-06-11
SCALE: 1 : 50
REVIEWED: CHECKED BY
PROJECT NO.: 2026-003

A401

2026-06-10 10:36:38 AM
Autodesk Docs://SVLAS - Symons Valley Community Building/2026-003_SVLAS_R25_Arch.rvt

LUMINAIRE SCHEDULE - DP									
LIGHT TYPE	DESCRIPTION	MANUFACTURER	WATTAGE	LAMP	COLOUR TEMP	LUMENS	VOLTAGE	MOUNTING	REMARKS
100A	POLE MOUNTED LED - WALKWAY	COOPER LIGHTING CAT # GALN-SA2C-730-B-SL2-BK-HSS	63W	LED	3000K	9,180lm	347V	POLE	Or approved City of Calgary alternate
100B	POLE MOUNTED LED - PARKING LOT	COOPER LIGHTING CAT # GALN-SA2C-730-B-T-4W-BK-HSS	63W	LED	3000K	9,203lm	347V	POLE	Or approved City of Calgary alternate
101	POLE MOUNTED LED - RINK	COOPER LIGHTING - EPHESUS CAT # EPH-LS-06-053XN-BLK-57-70-7F-C00	578W	LED	5700K	56,595lm	347V	POLE	Or approved City of Calgary alternate
NOTES:									

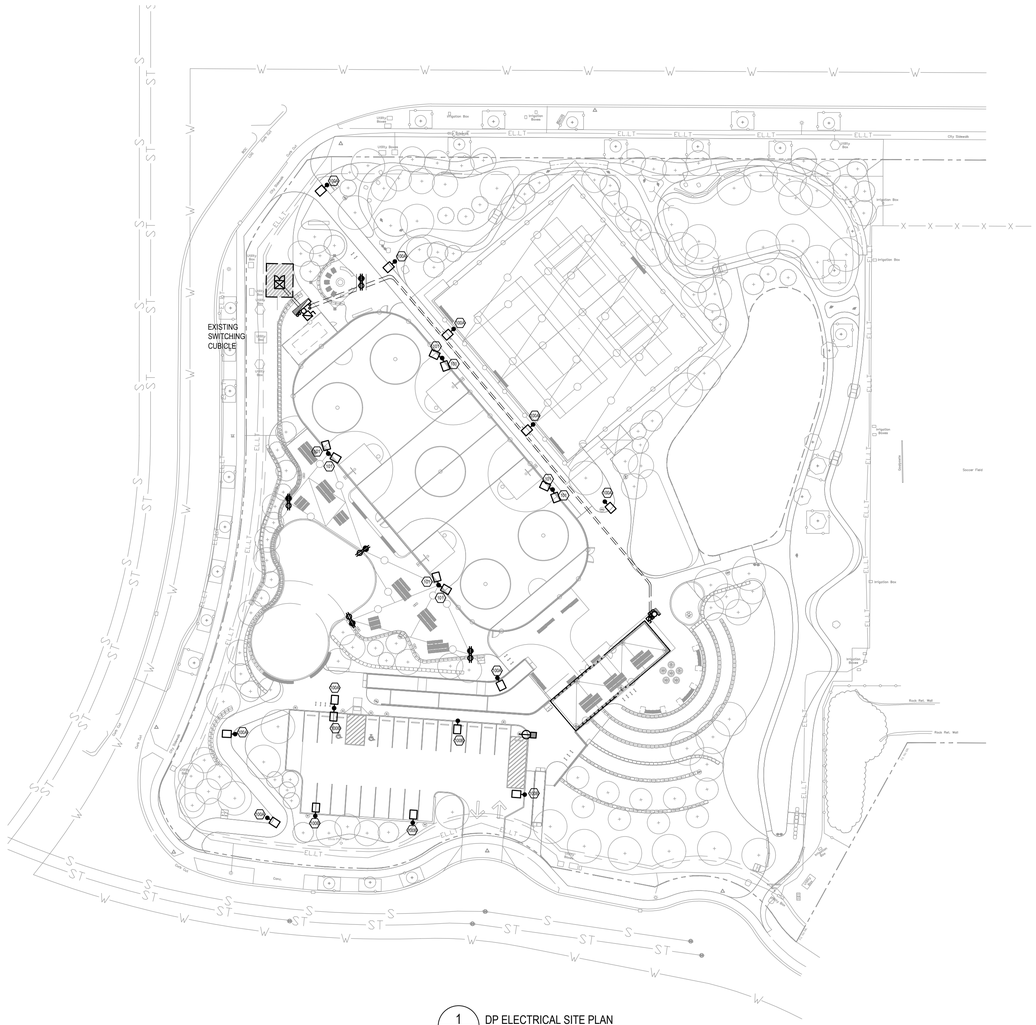

1 DP ELECTRICAL SITE PLAN
DPE2.0 SCALE: 1:500



TYPE 100A-B



TYPE 101

CONSULTANT

DESIGNCORE
consulting electrical engineers
100, 4723 - 1ST STREET S.W. | TEL (403) 269-2125
CALGARY, ALBERTA, T2G 4Y8 | www.designcore.ca

STAMP

PRELIMINARY
NOT FOR
CONSTRUCTION

PERMIT TO PRACTICE

CLIENT

NO.	DESCRIPTION	DATE

REVISIONS

ISSUED FOR	DATE (YYYY-MM-DD)
ISSUED FOR DEVELOPMENT PERMIT	2026-06-04
ISSUED FOR DR	2026-10-26

PROJECT TITLE:

SYMONS VALLEY PARK

ADDRESS:
465 KINCORA GLEN ROAD N.W.
CALGARY, ALBERTA

DRAWING TITLE:

DP ELECTRICAL SITE PLAN


DRAWN BY: ZL	DATE: 2026-10-26
DESIGNED BY: NF	SCALE: AS SHOWN
ENGINEER: MW	PROJECT # 25425

DRAWING NUMBER

DPE2.0

SHEET SIZE: 24"X36"

PLOT DATE: Oct 28, 2026 11:03am
FILE NAME: J:\25425 Symons Valley Park\Drawings\AutoCAD\Sheets\DP\E2.0 DP ELECTRICAL SITE PLAN.dwg
PLOTTED BY: zlawson

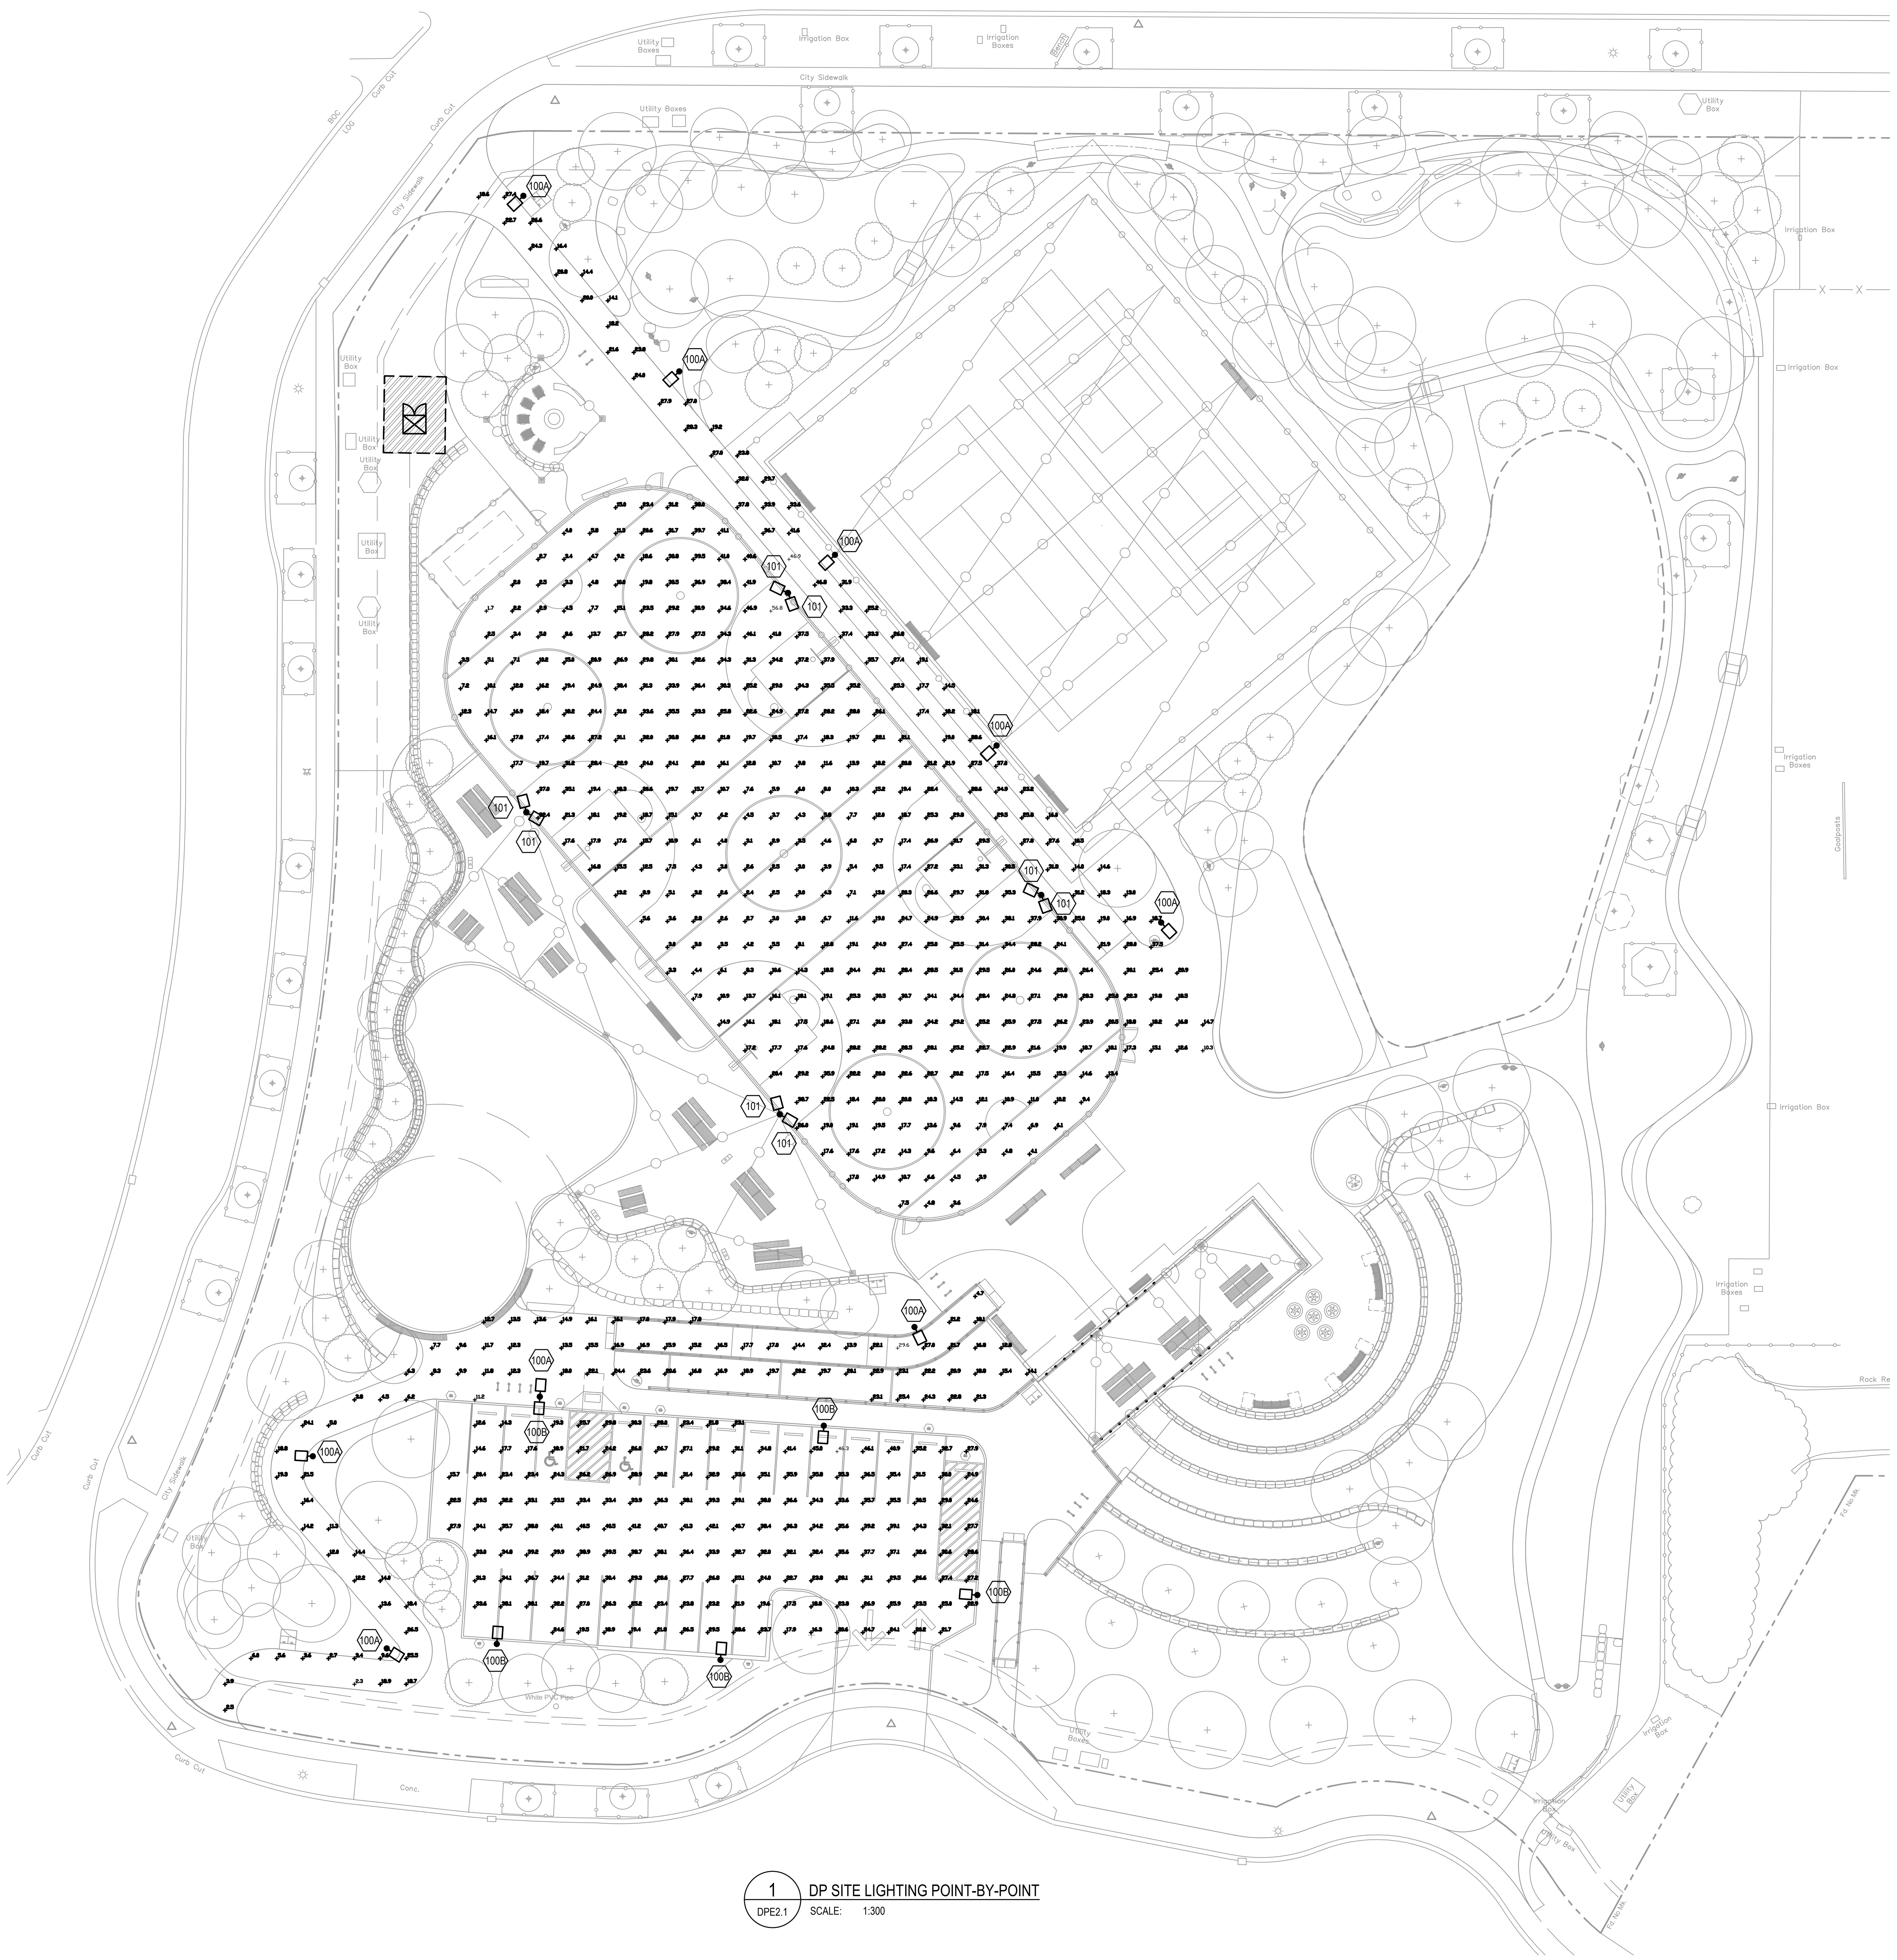

1 DPE2.1 DP SITE LIGHTING POINT-BY-POINT
SCALE: 1:300

LIGHTING STATISTICS					
AREA	AVERAGE (lux)	MAXIMUM (lux)	MINIMUM (lux)	MAX/MIN	AVG/MIN
PARKING LOT	22.8	37	11.3	3.3:1	2.0:1
PARKING PATHWAY	17.5	41.2	6.8	6.1:1	2.6:1
CENTER PATHWAY	18.2	30	9.7	3.1:1	1.9:1
RINK	197.4	450.1	57.3	7.9:1	3.4:1

CONSULTANT

DESIGNCORE
consulting electrical engineers
100, 4723 - 1ST STREET S.W. CALGARY, ALBERTA, T2G 4Y8
TEL. (403) 269-2125
www.designcore.ca

STAMP

PRELIMINARY
NOT FOR
CONSTRUCTION

PERMIT TO PRACTICE

CLIENT

NO.	DESCRIPTION	DATE

REVISIONS

ISSUED FOR	DATE (YYYY-MM-DD)
ISSUED FOR DEVELOPMENT PERMIT	2026-06-04
ISSUED FOR DR	2026-10-26

PROJECT TITLE:

SYMONS VALLEY PARK

ADDRESS:
465 KINCORA GLEN ROAD N.W.
CALGARY, ALBERTA

DRAWING TITLE:

DP SITE LIGHTING POINT-BY-POINT

DRAWN BY: ZL	DATE: 2026-10-26
DESIGNED BY: NF	SCALE AS SHOWN
ENGINEER: MW	PROJECT # 25425

DRAWING NUMBER
DPE2.1

SHEET SIZE: 24"X36"

PLOT DATE: Oct 26, 2026 11:20am
FILE NAME: J:\25425 Symons Valley Park\Drawings\AutoCAD\Sheets\DPE2.1 DP SITE LIGHTING POINT-BY-POINT.dwg
PLOTTED BY: zlawson