
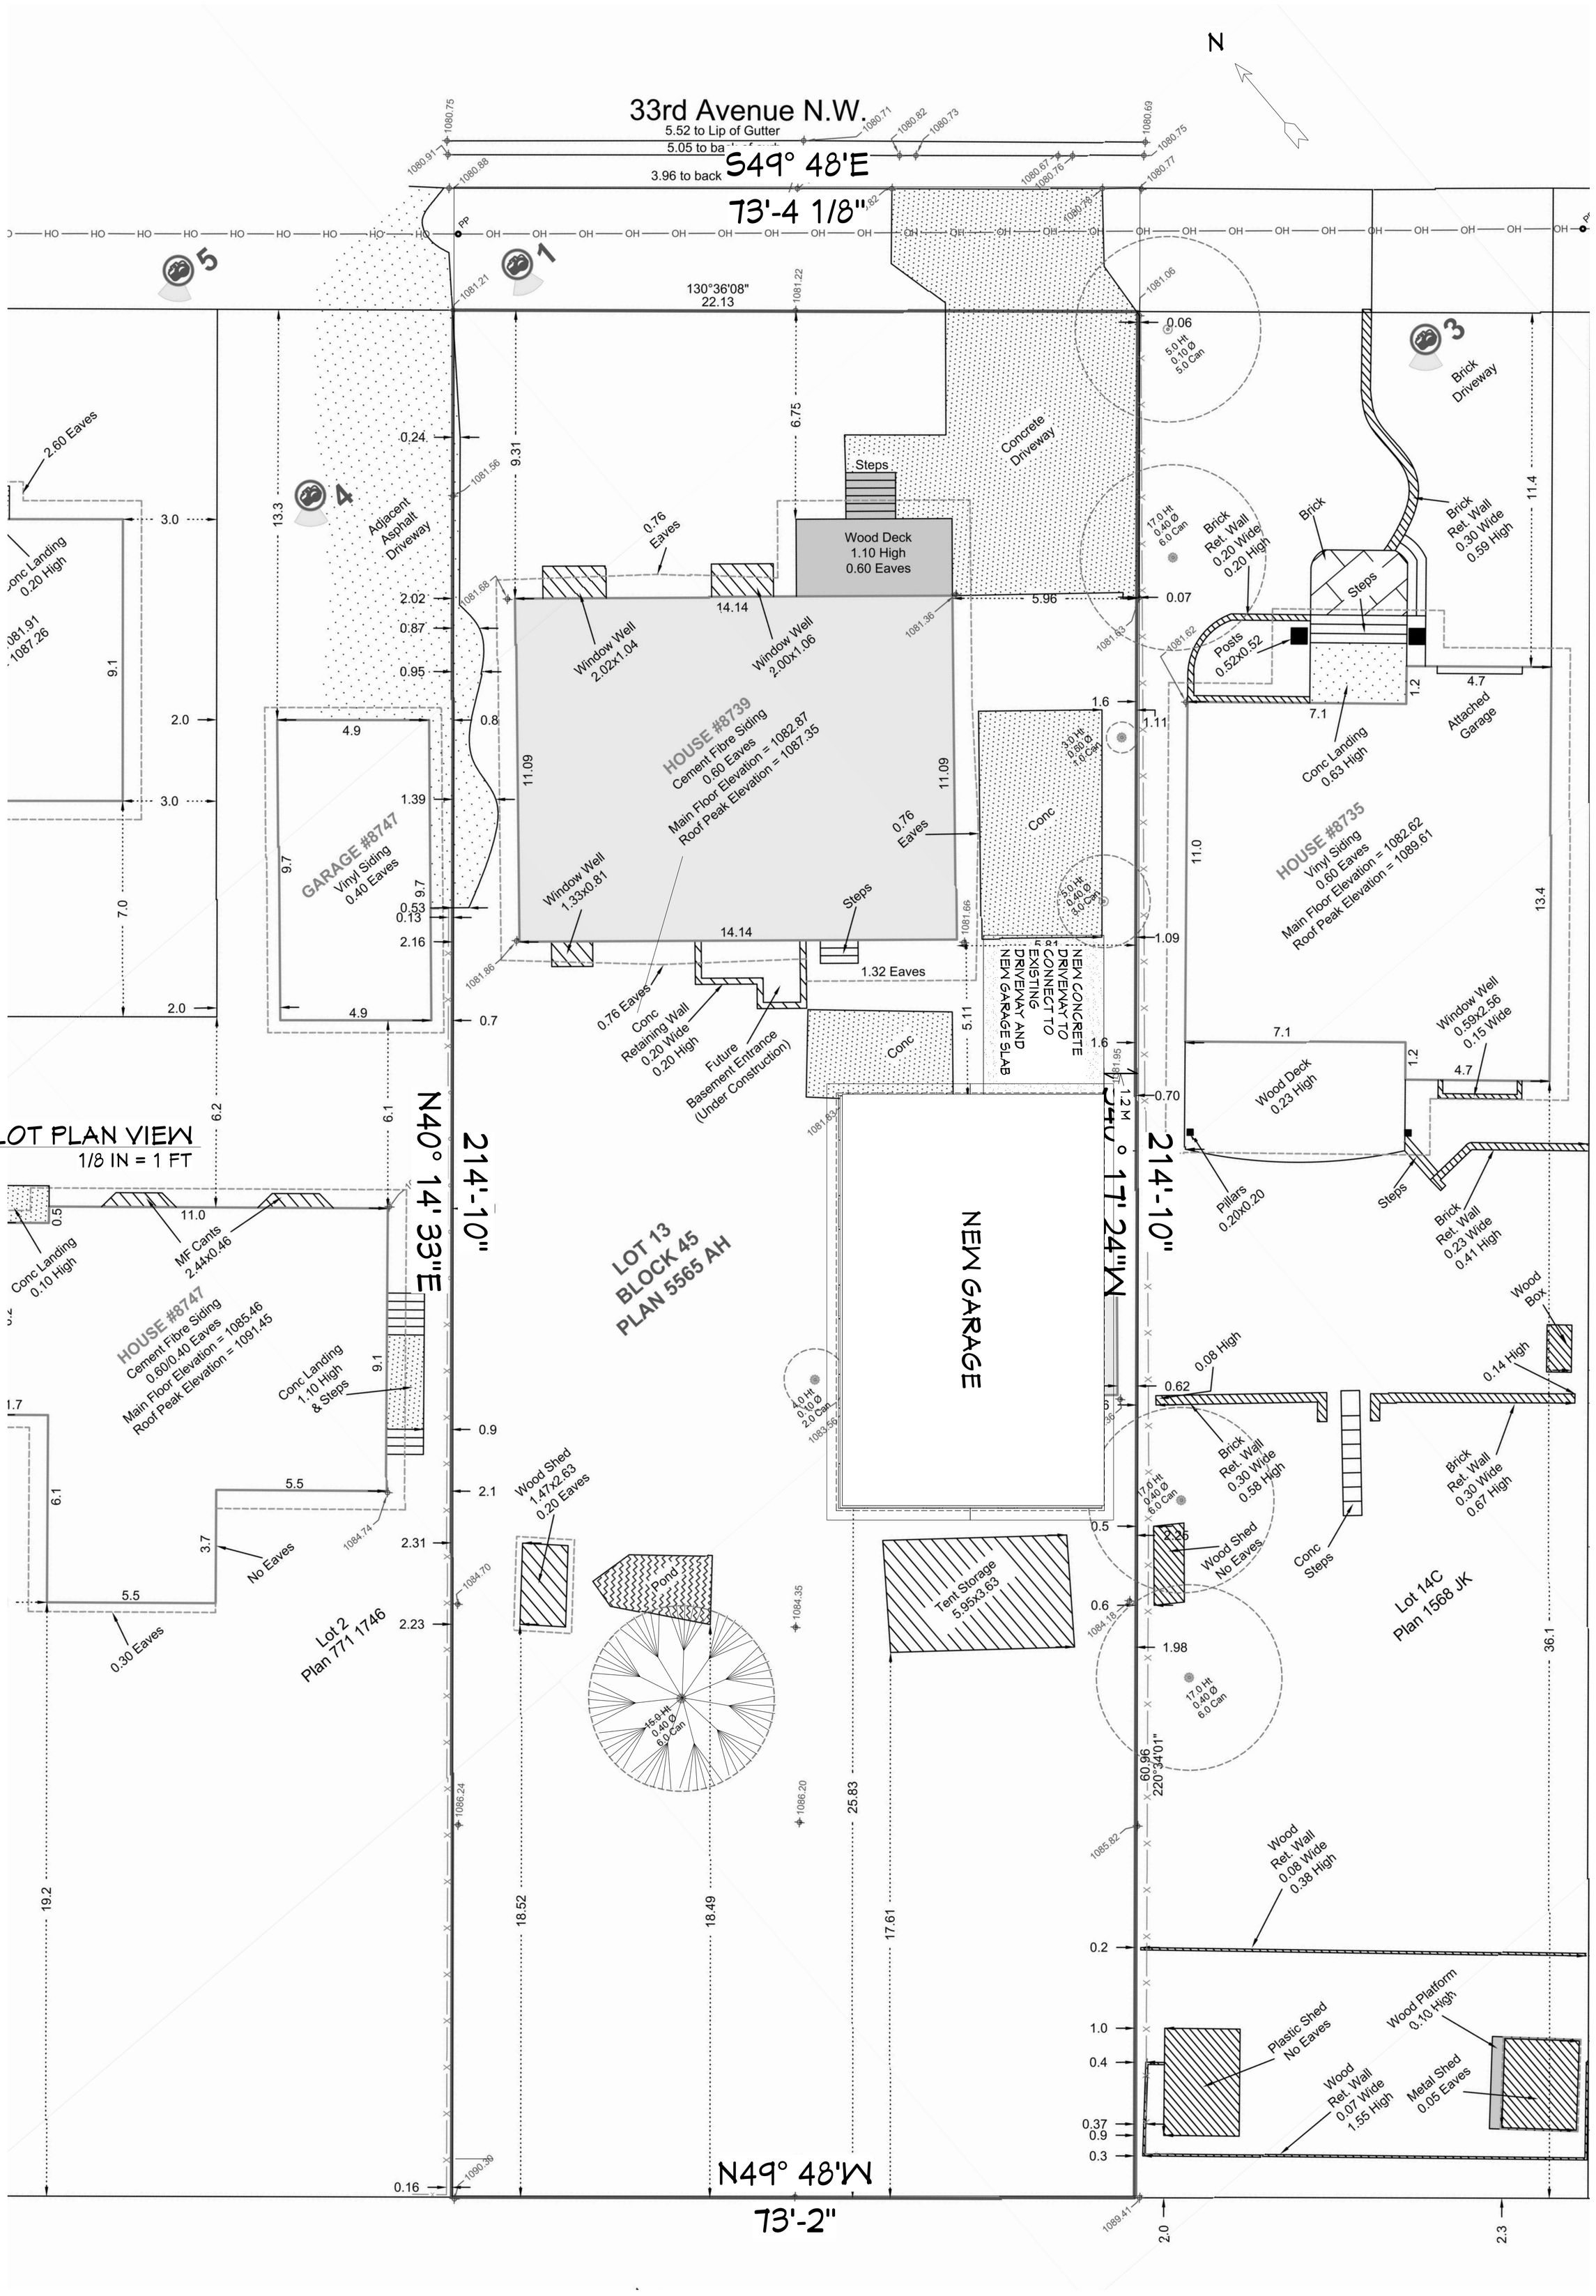


PLOT PLAN VIEW
1/8 IN = 1 FT

SHEET: P-1	SCALE:	DATE: 2026-08-26	DRAWINGS PROVIDED BY:	New Plot Plan	**Residence Garage** 8739 33 Ave NW Calgary, AB	

REVISION TABLE

NUMBER	DATE	REVISED BY	DESCRIPTION

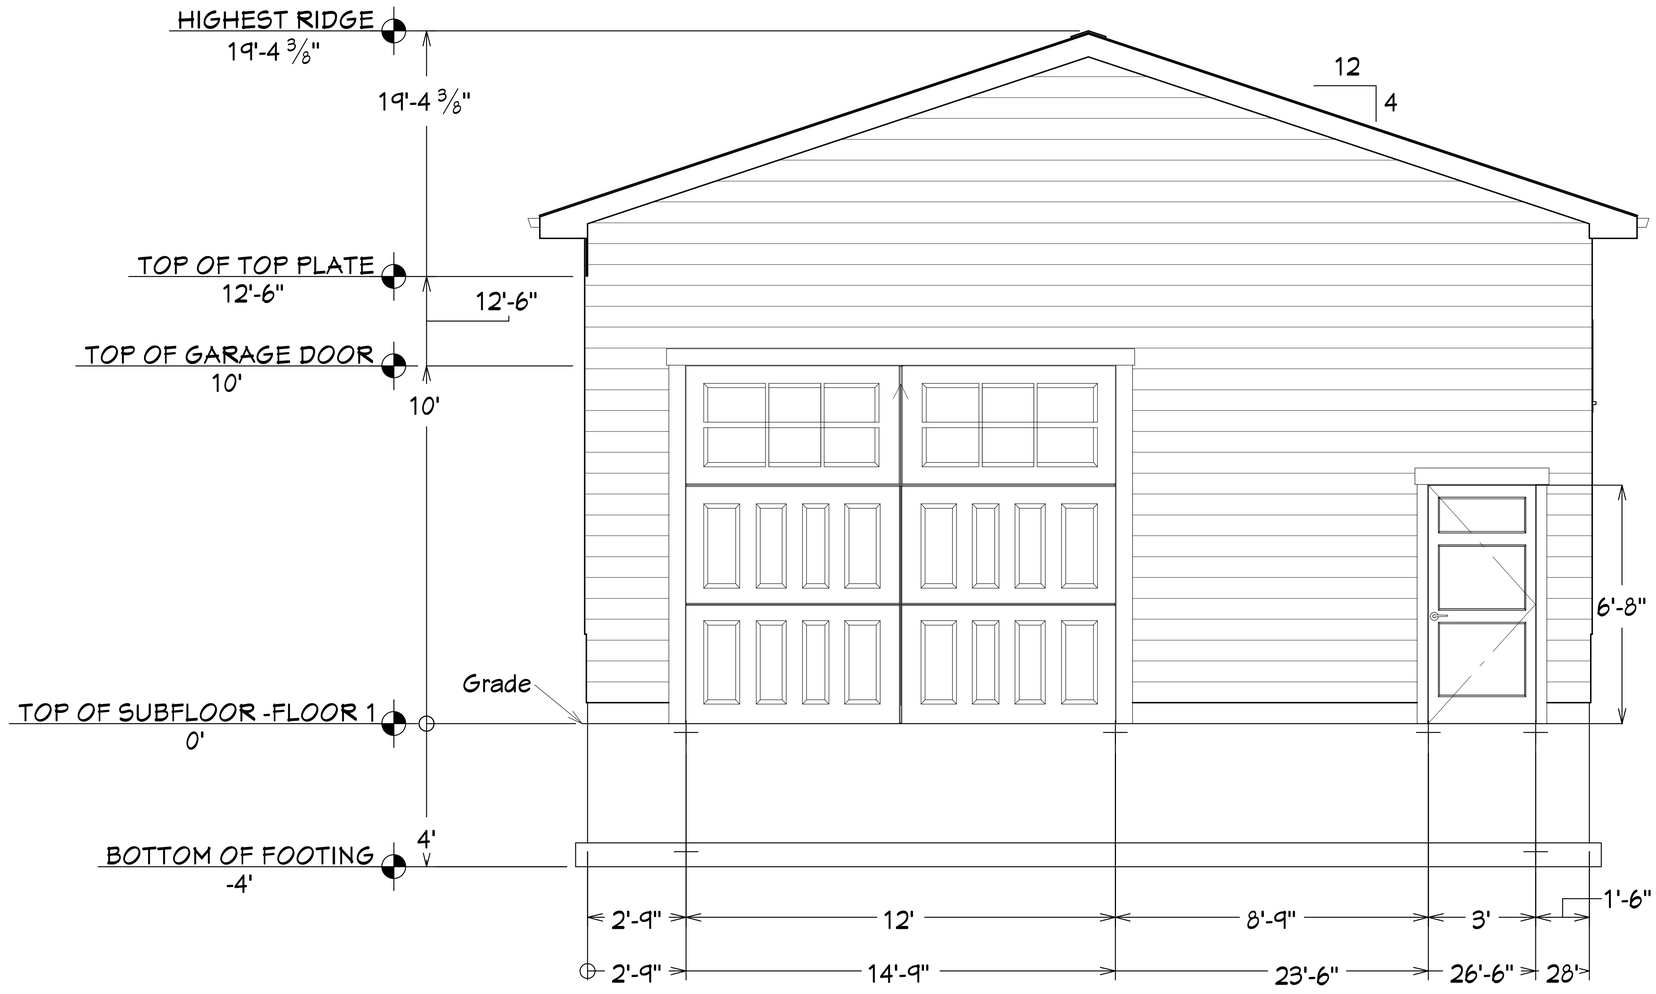

E1 EXTERIOR ELEVATION FRONT
1/2 IN = 1 FT

REVISION TABLE

NUMBER	DATE	REVISED BY	DESCRIPTION

Residence Garage

8734 33 Ave NW
Calgary, AB


Front Elevation

DRAWINGS PROVIDED BY:

DATE:
2026-09-14

SCALE:

SHEET:
P-2

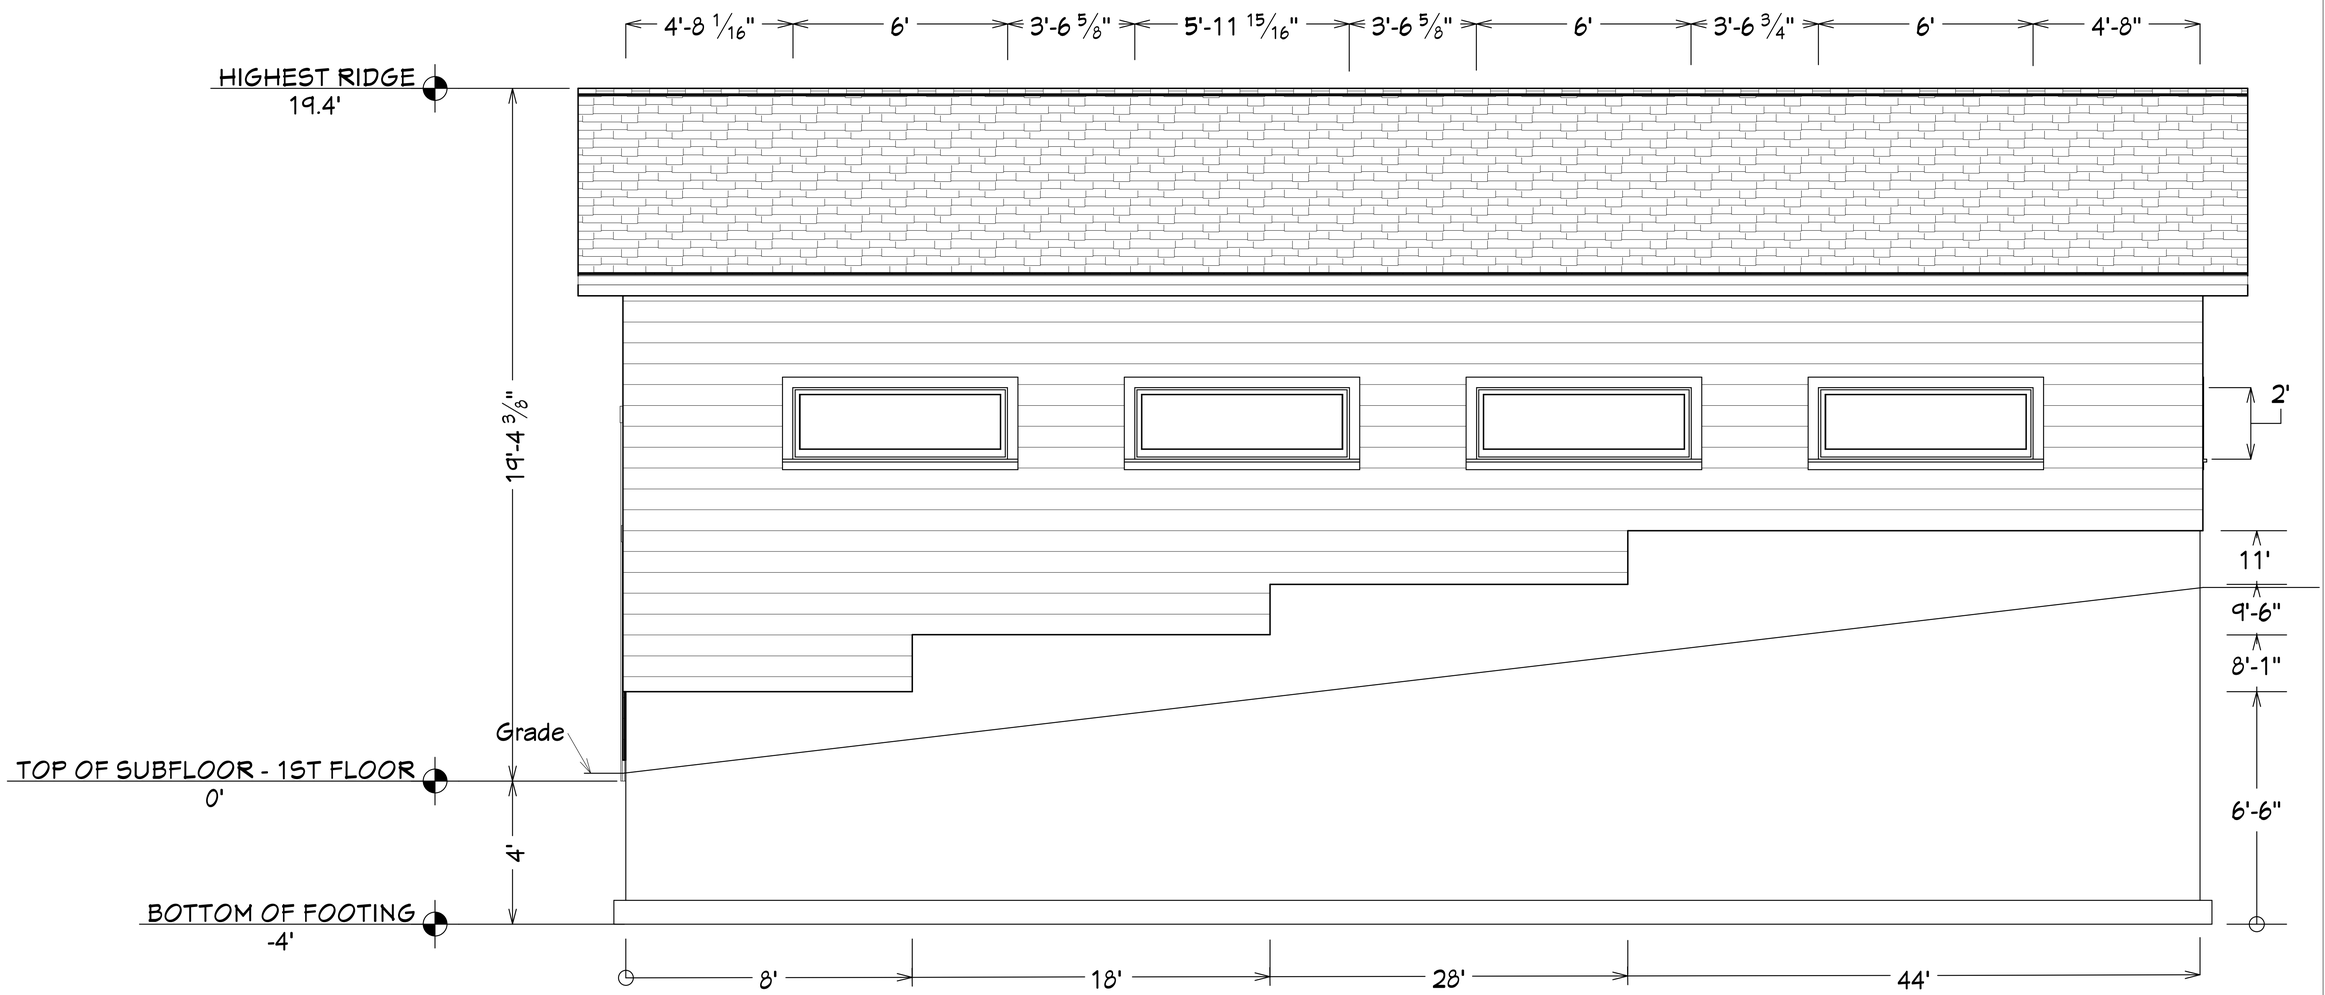

E4 EXTERIOR ELEVATION RIGHT
1/2 IN = 1 FT

REVISION TABLE

NUMBER	DATE	REVISED BY	DESCRIPTION

Residence Garage
8734 33 Ave NW
Calgary, AB


Right Elevation

DRAWINGS PROVIDED BY:

DATE:
2026-09-14

SCALE:

SHEET:
P-3

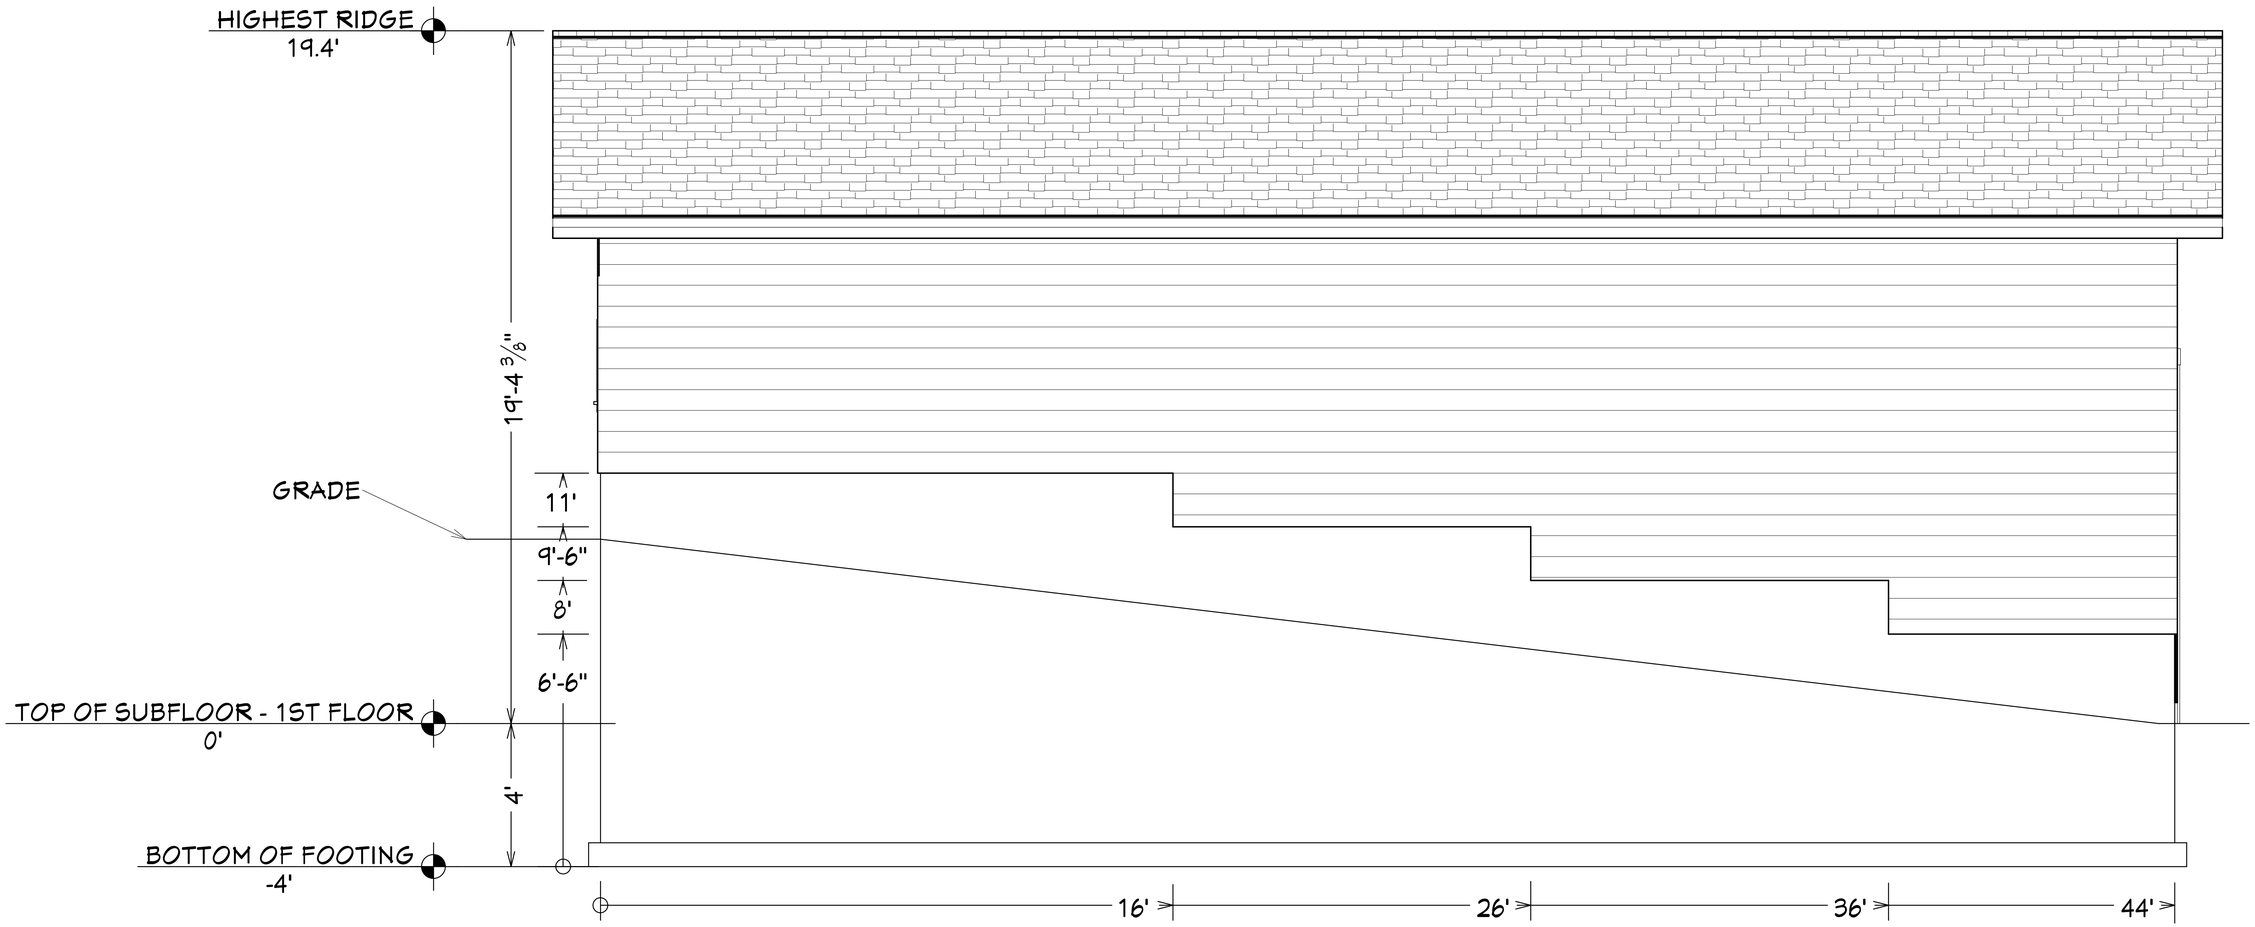

E2 EXTERIOR ELEVATION LEFT
1/2 IN = 1 FT

REVISION TABLE

NUMBER	DATE	REVISED BY	DESCRIPTION

Residence Garage
8734 33 Ave NW
Calgary, AB


Left Elevation

DRAWINGS PROVIDED BY:

DATE:
2026-09-14

SCALE:

SHEET:
P-4

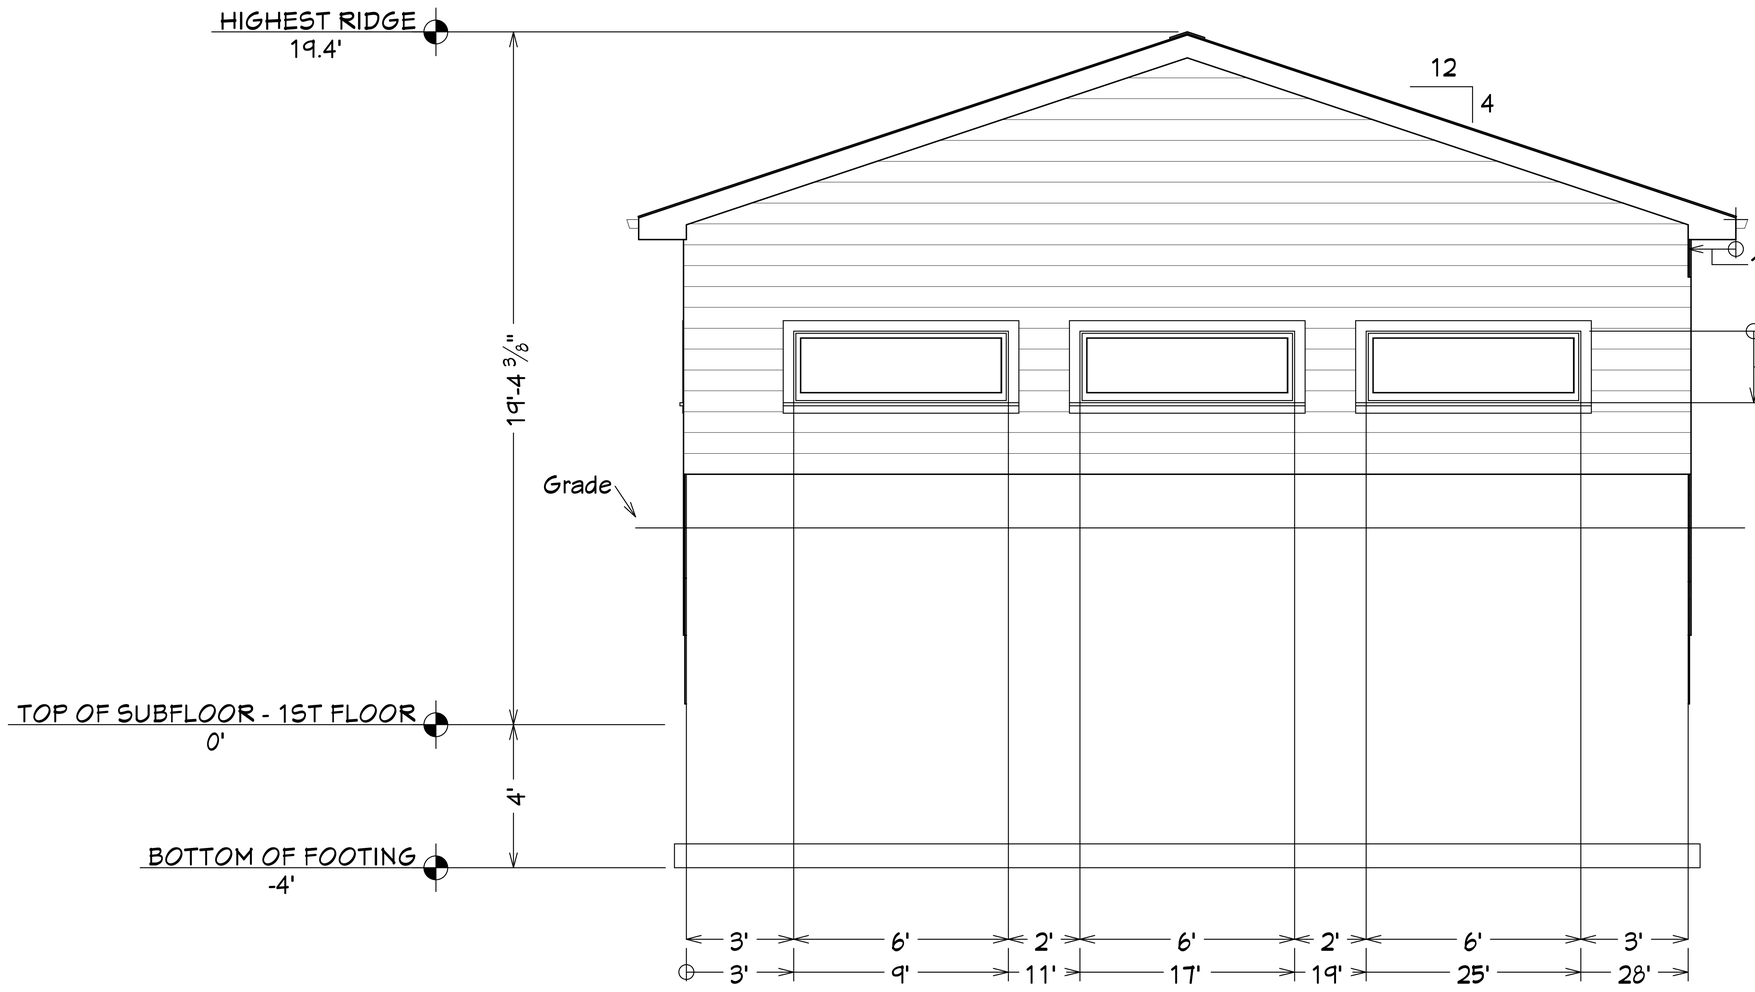

E3 EXTERIOR ELEVATION BACK
1/2 IN = 1 FT

REVISION TABLE

NUMBER	DATE	REVISED BY	DESCRIPTION

Residence Garage

8734 33 Ave NW
Calgary, AB

Rear Elevation

DRAWINGS PROVIDED BY:

DATE:
2026-09-14

SCALE:

SHEET:
P-5