


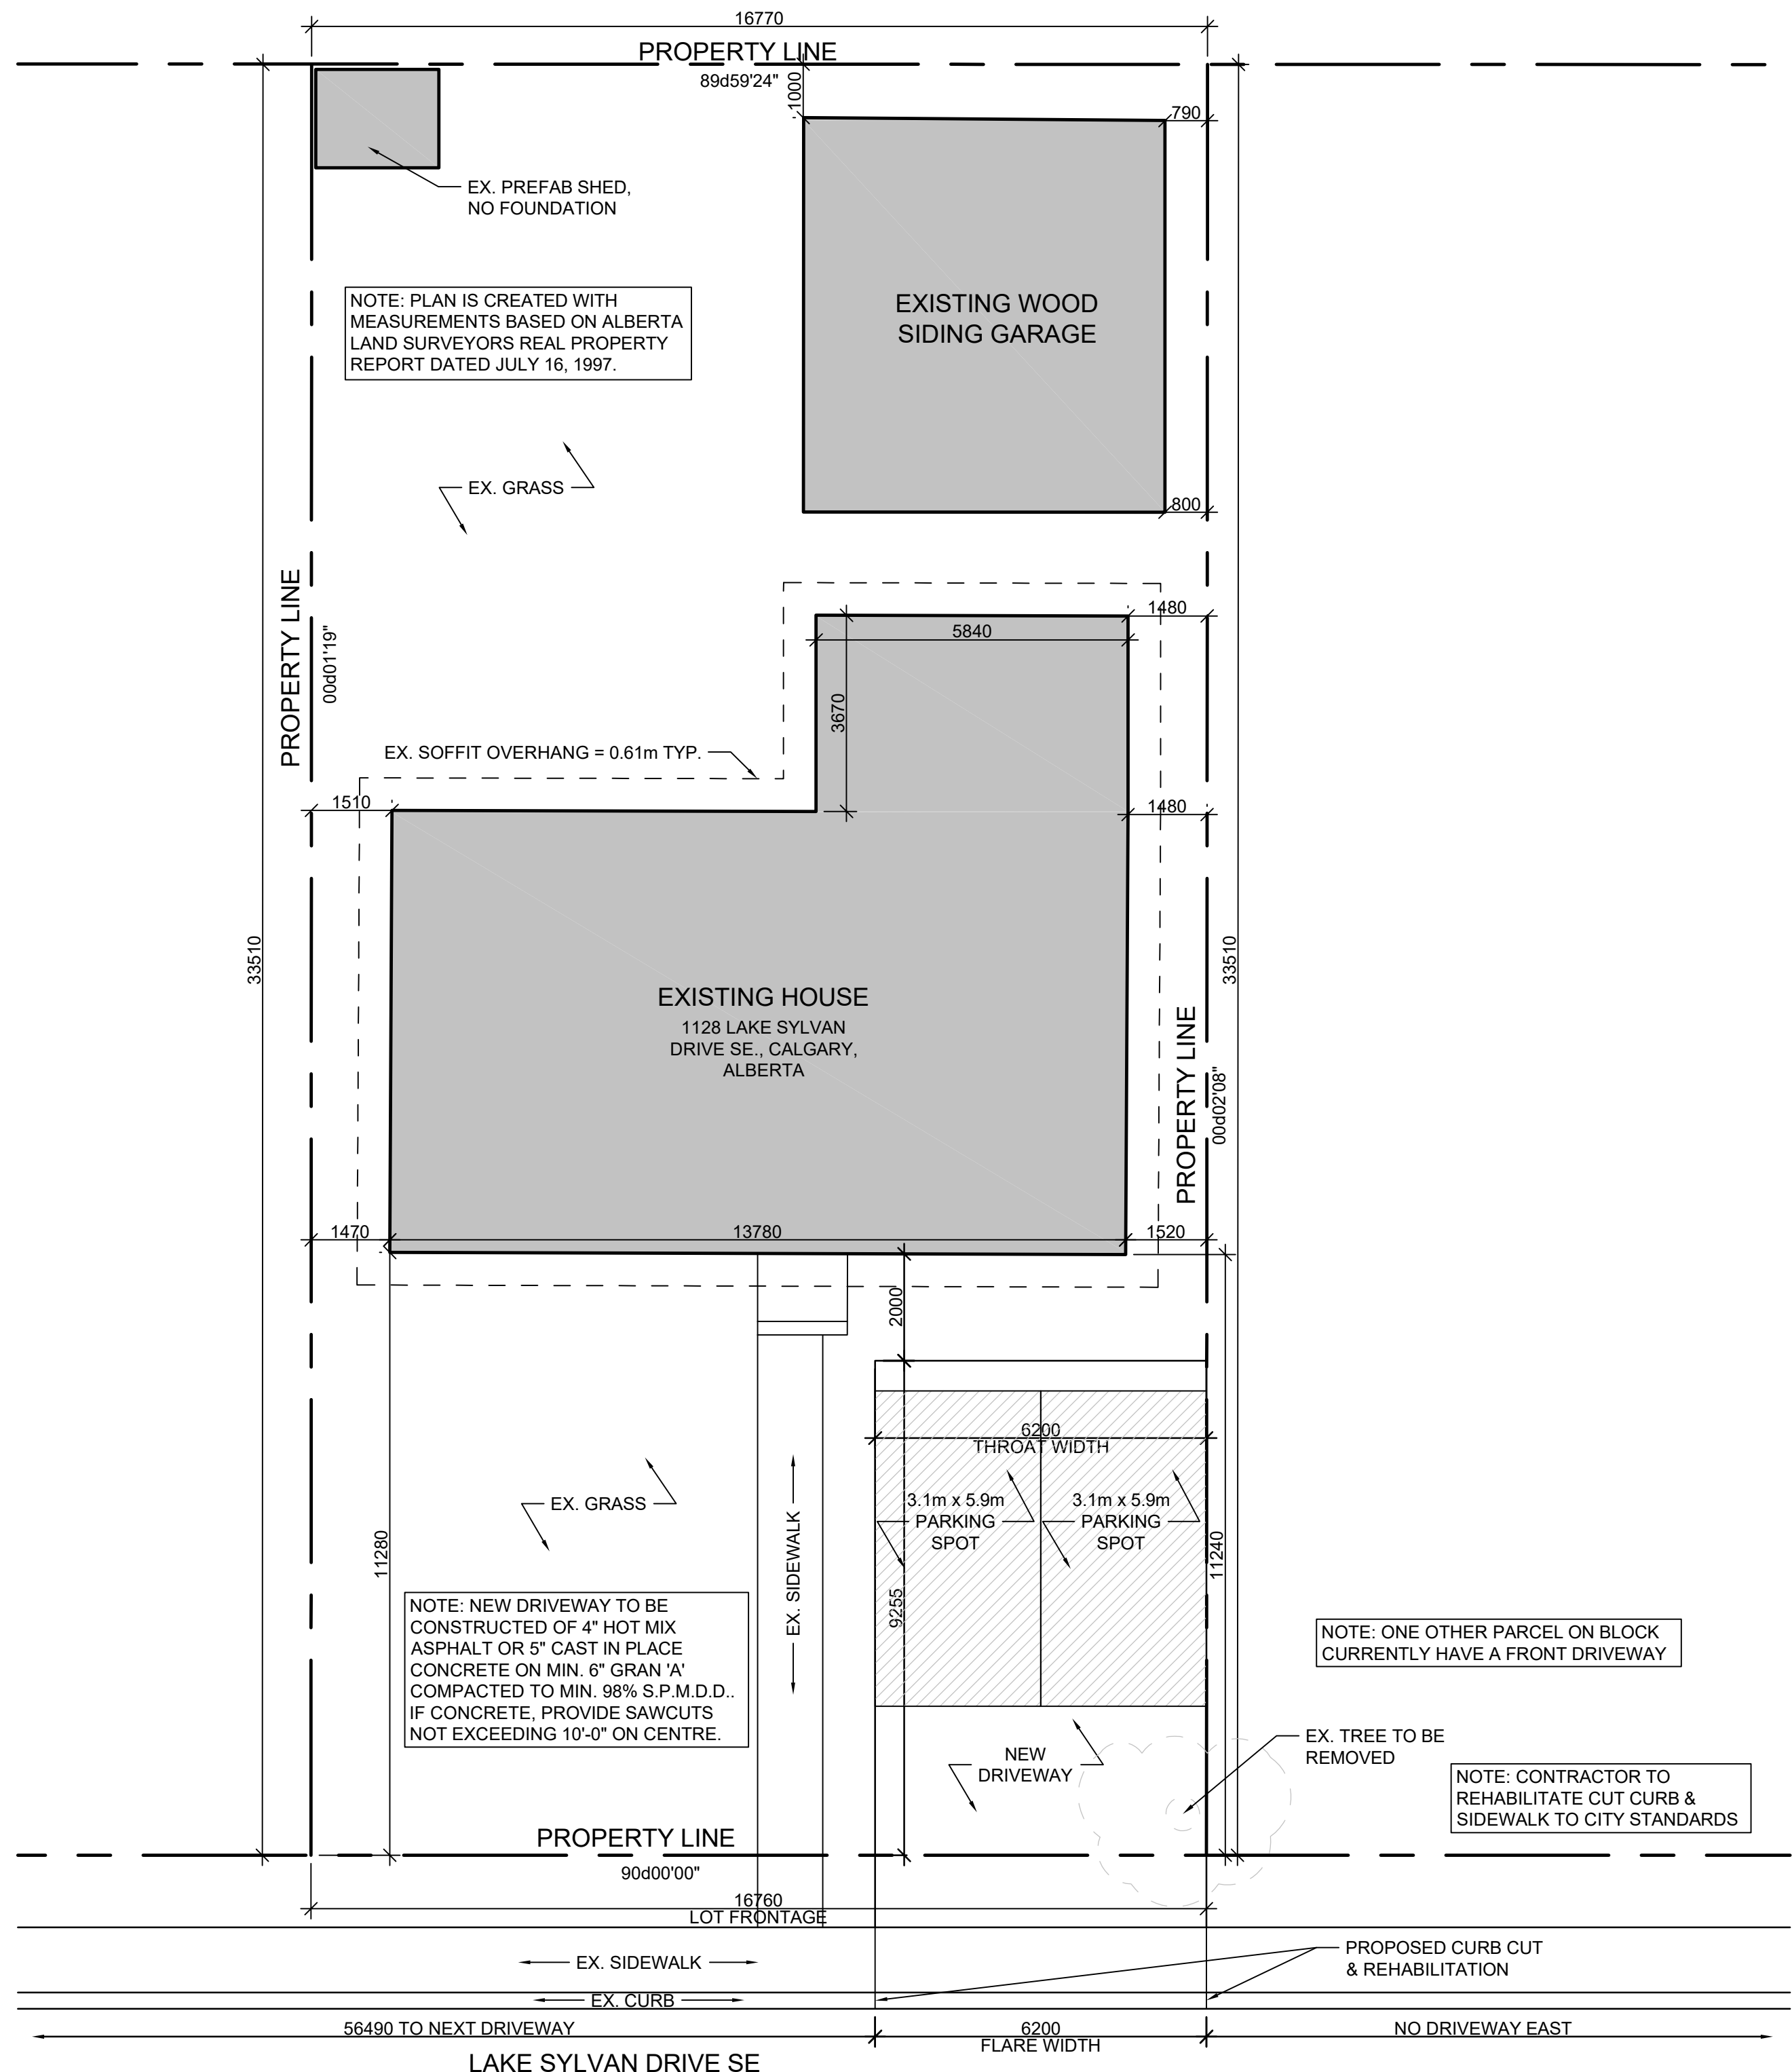

True North		Construction North	
REV	DATE	DESCRIPTION	DRAWN
A	2026JUN11	ISSUED FOR PERMIT	JS

Project name & address	
PROPOSED NEW DRIVEWAY 1128 LAKE SYLVAN DRIVE SD. CALGARY, ALBERTA T2J 2R1	
Sheet title	
DRIVEWAY PLAN	
Scale	
AS NOTED	
Drawn by	
Date	
2026JUN11	
Sheet no.	Sheet size
C101	C (18x24)
Rev.	
0	