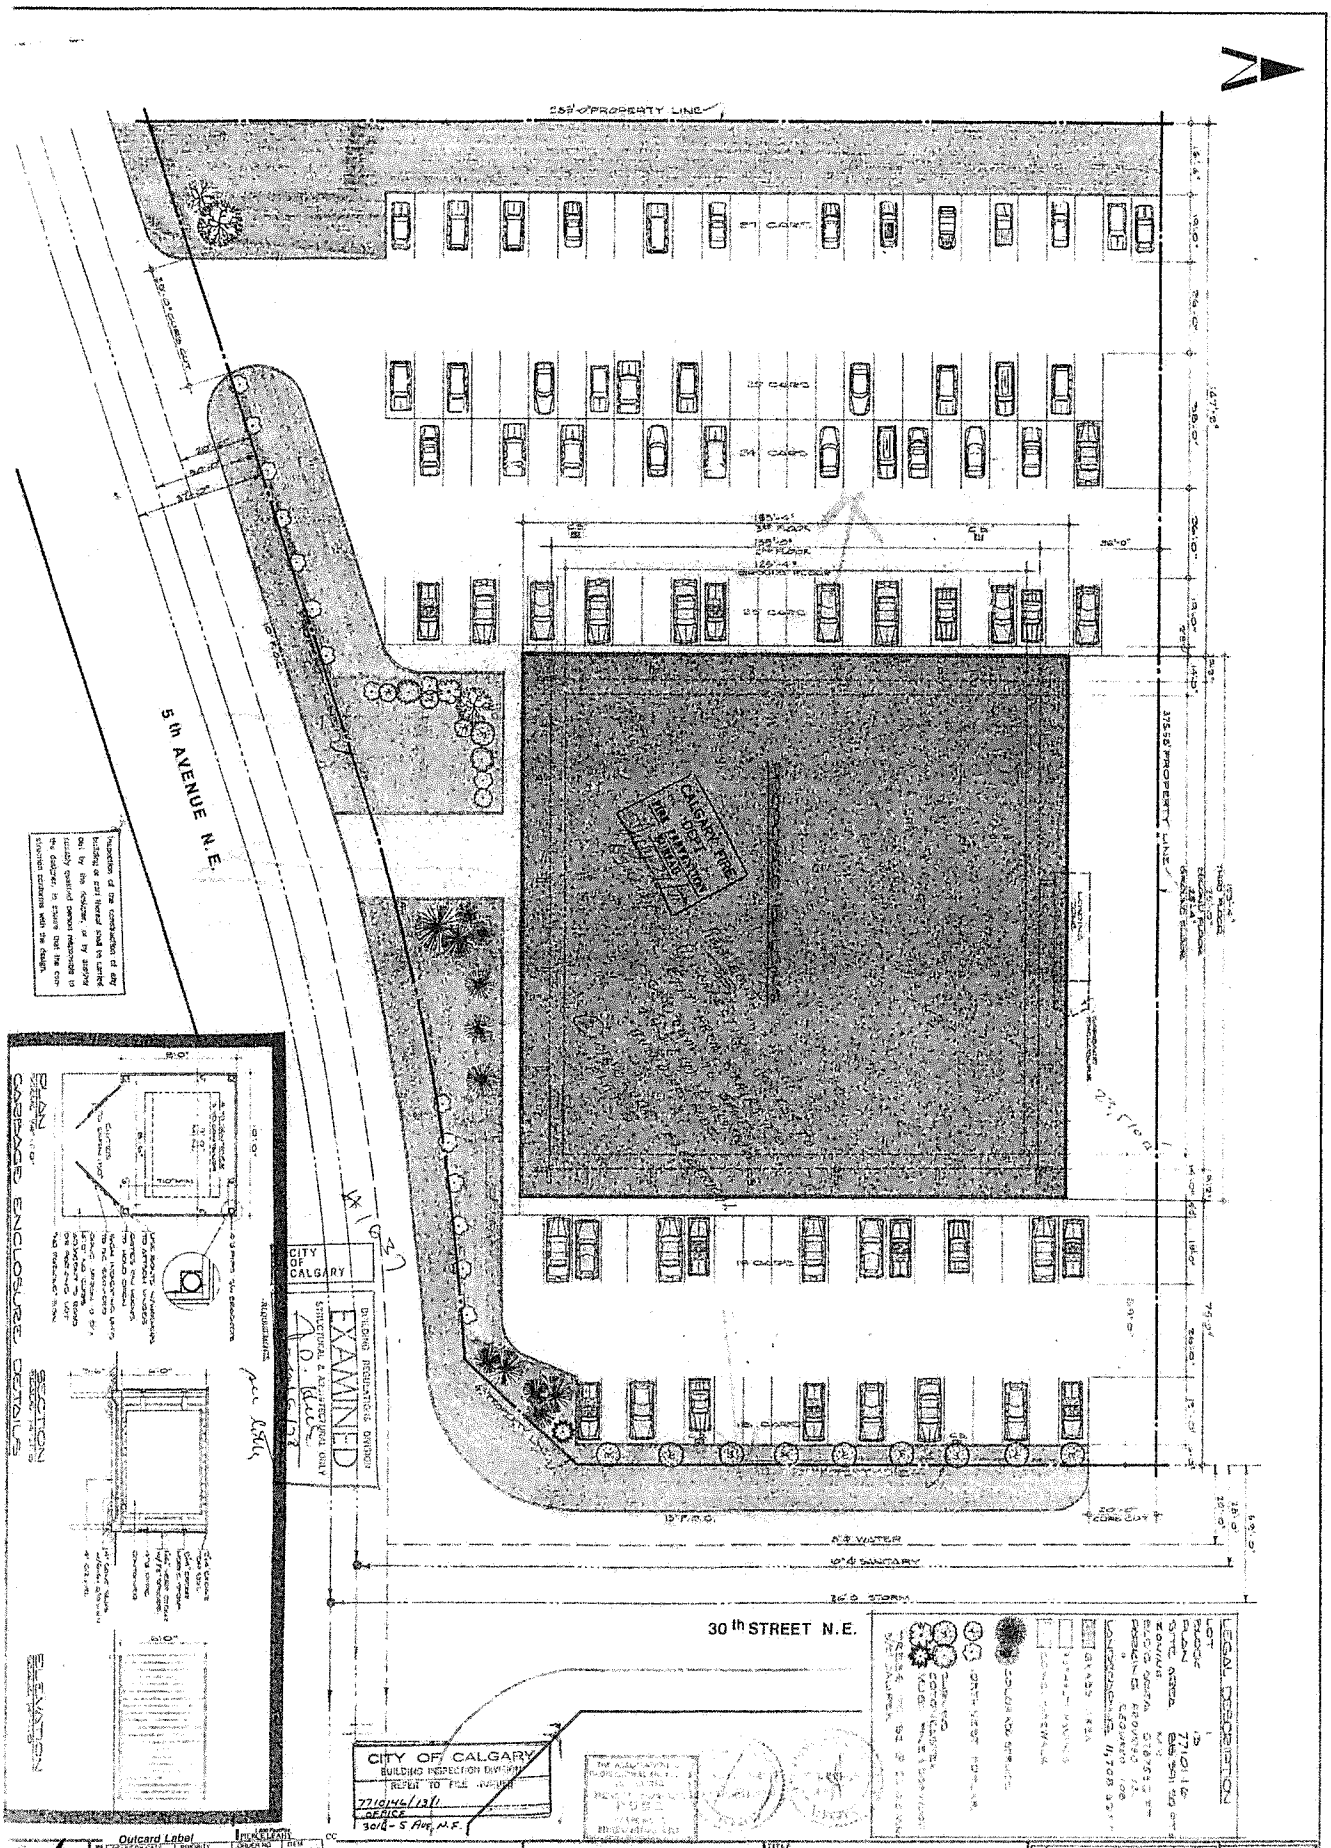

5th AVENUE N.E.
30th STREET N.E.
CITY OF CALGARY
EXAMINED
CITY OF CALGARY
CALGARY FIRE DEPT. FIRE PREVENTION BUREAU
ANTHONY FERNANDO
architect
calgary
alberta
CALGARY FIRE DEPT. FIRE PREVENTION BUREAU
BP# D9017-98
IN RECORDS