


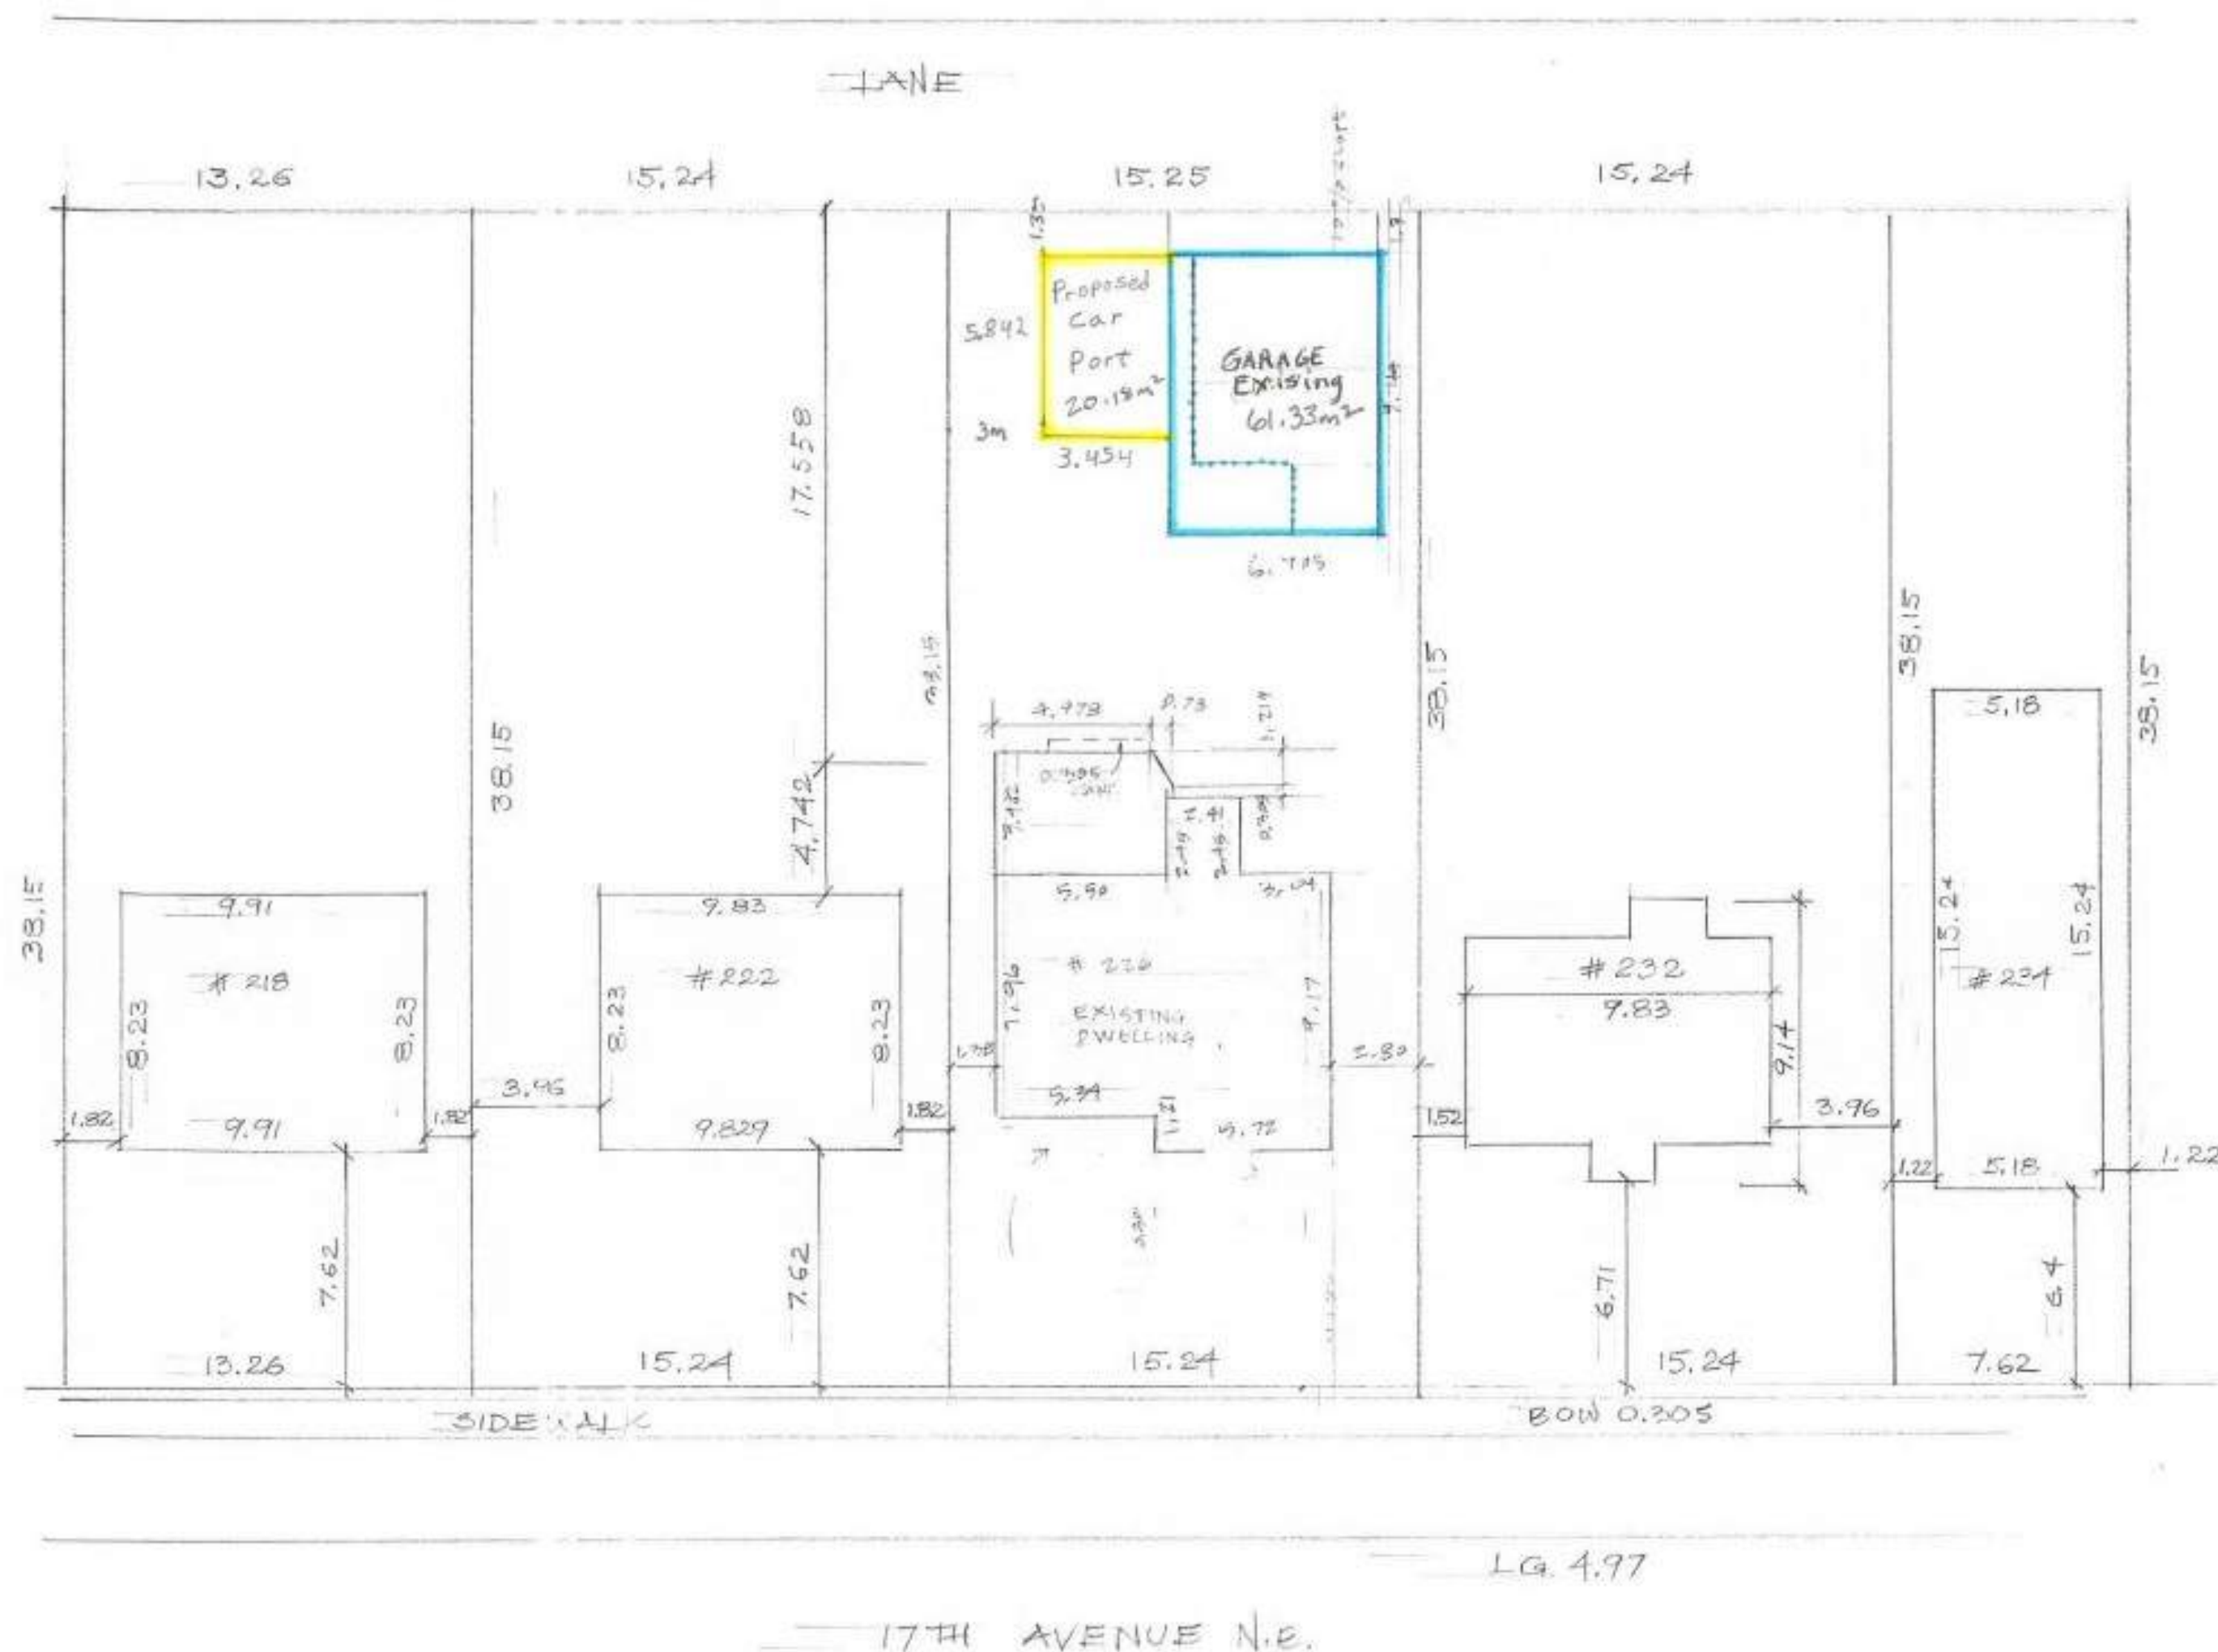

CIVIC ADDRESS
226 - 17TH AVENUE NE
CALGARY, ALBERTA

LEGAL:
LOT 7, BLOCK B
PLAN 4804 N

LOT AREA = 981.75 M²

DWELLING AREA = 123.70 M²

ADDITION = 17.16 M²

GARAGE = 61.33 M²


TOTAL = 202.17 M²

COVERAGE = 20.69%

SITE PLAN


AREL MICHELI DESIGN	
(403) 230-0038	
RESIDENCE	
PROPOSED ADDITION	
SCALE:	1:200
DATE:	MAR 2008
JOB:	2503

Car Port

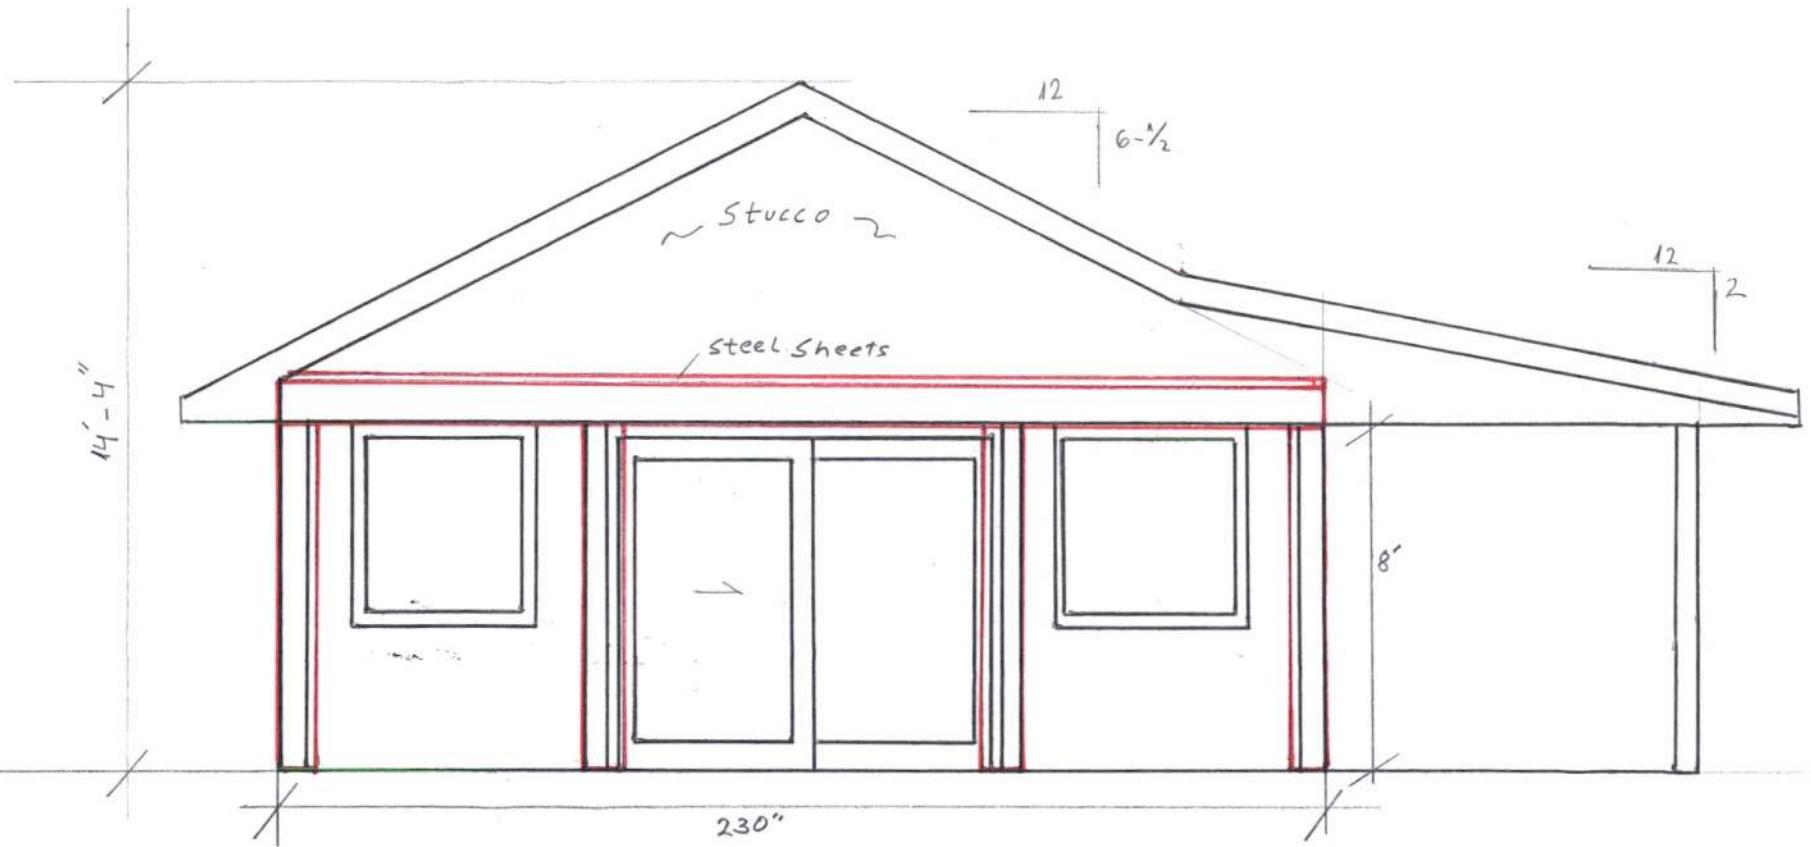


Right Elevation

Car Port

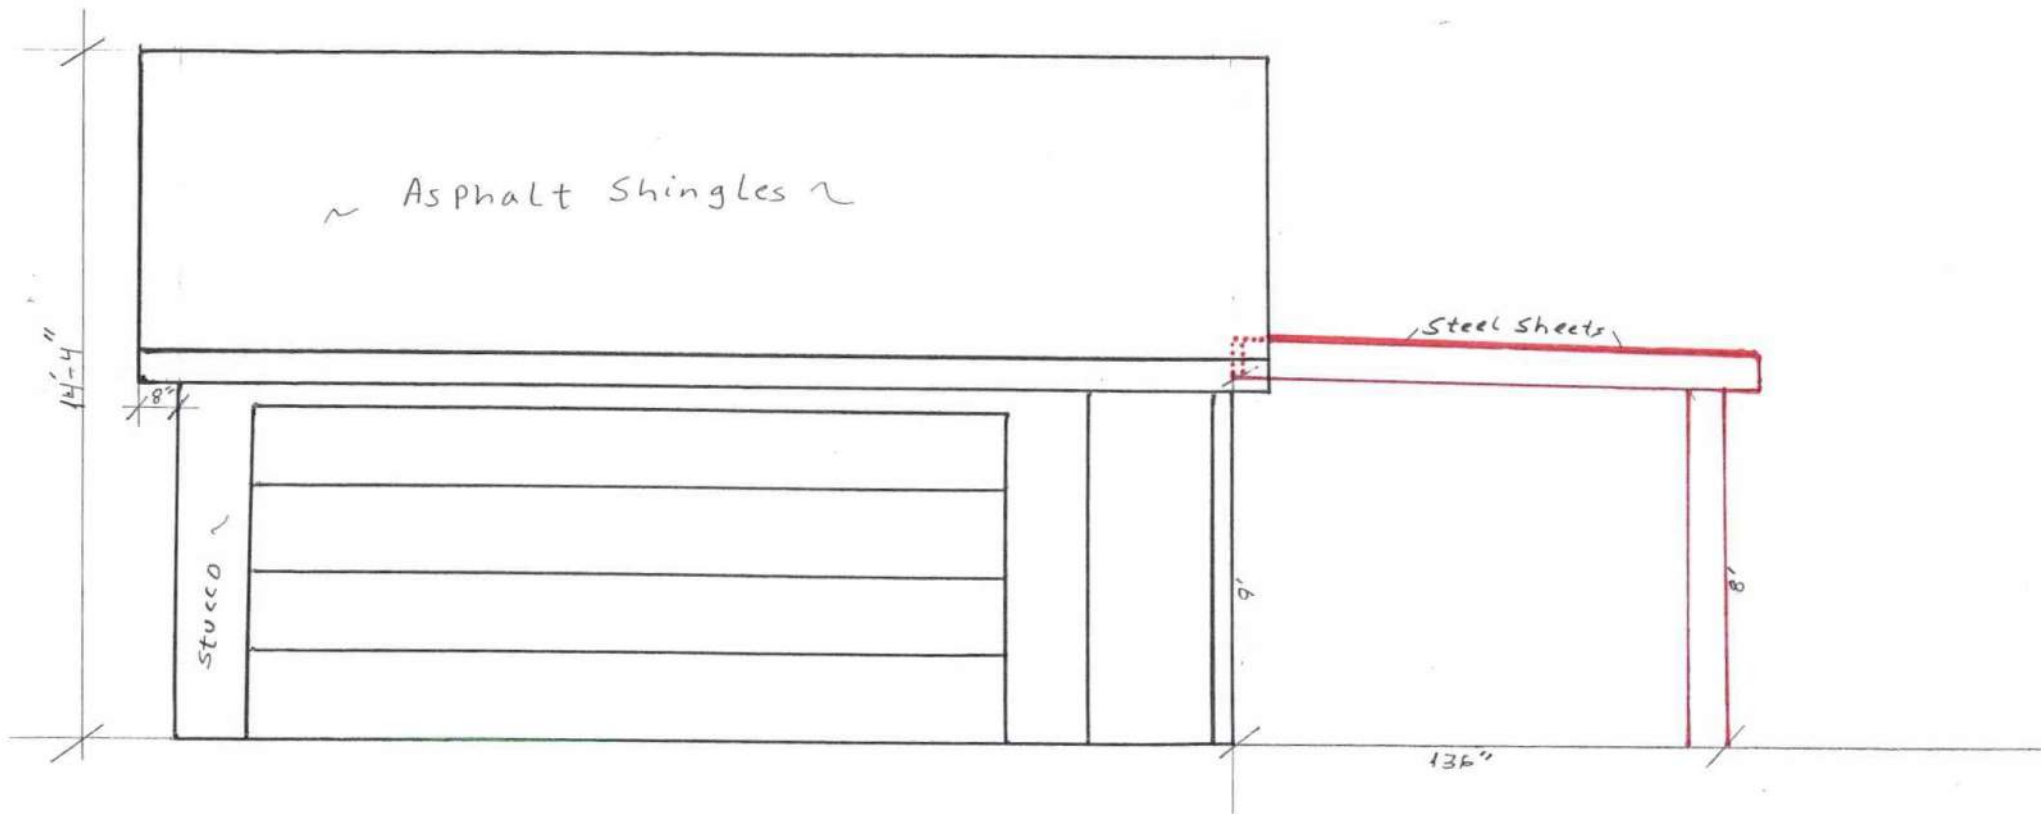

Front Elevation

Car Port

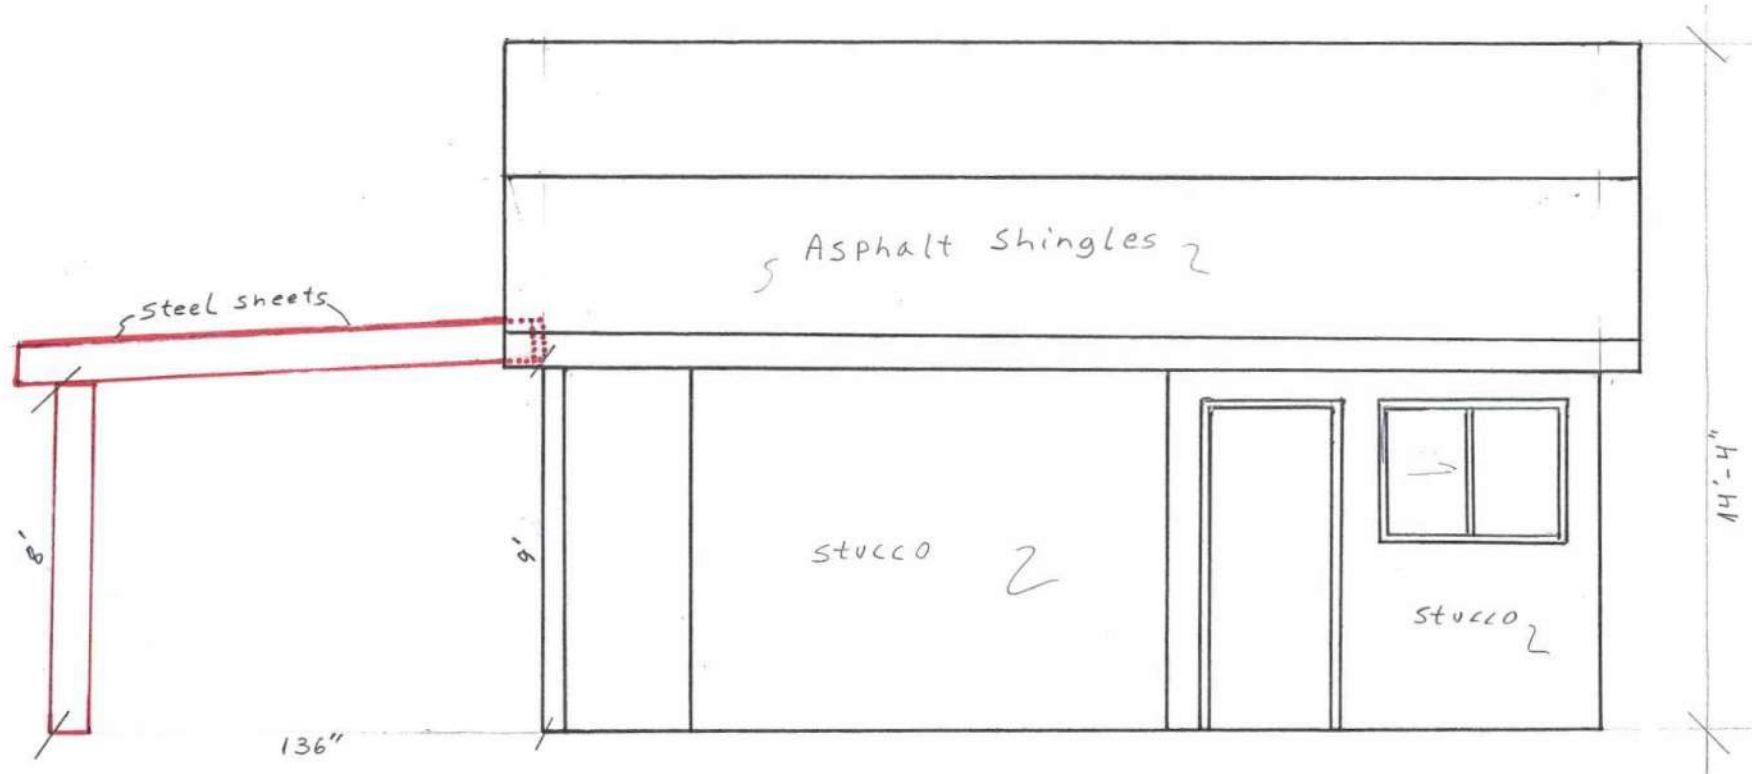

Rear Elevation