TOTAL GROSS FLOOR AREA = 9,672.30 SQ. FT.

UNIT #1 - TOTAL = 2,427.41 SQ. FT.
- MAIN = 702.70 SQ. FT.
- UPPER = 713.41 SQ. FT.
- THIRD = 438.03 SQ. FT.
- LOWER = 573.27 SQ. FT.

UNIT #2 - TOTAL = 2,405.03 SQ. FT.
- MAIN = 691.32 SQ. FT.
- UPPER = 702.41 SQ. FT.
- THIRD = 438.03 SQ. FT.
- LOWER = 573.27 SQ. FT.

UNIT #3 - TOTAL = 2,404.94 SQ. FT.
- MAIN = 691.36 SQ. FT.
- UPPER = 702.28 SQ. FT.
- THIRD = 438.03 SQ. FT.
- LOWER = 573.27 SQ. FT.

UNIT #4 - TOTAL = 2,434.92 SQ. FT.
- MAIN = 702.70 SQ. FT.
- UPPER = 713.74 SQ. FT.
- THIRD = 445.21 SQ. FT.
- LOWER = 573.27 SQ. FT.

Site Coverage: 347.04 m2
(4 Unit Rowhouse - 262.03 m2)
(Detached Garages - 69.91 m2)
(Class 1 bicycle storage - 2.07 m2)
(General garbage enclosure -13.03 m2)

Site Area: 698.10 m2
49.71 %

Required Landscaping: 40% = 279.24 m2
Actual Landscaping: 50.29% = 351.06 m2


Hard Landscaping:
- Apron & pathways 105.06m2 (29.93%)
- Raised decks 76.45m2 (21.78%)
- Porch & steps 12.85m2 (3.66%)


Soft Landscaping: 133.09m2 (42.27%)

702 & 704, 54th AVENUE S.W.
LOT 10, BLOCK 17, PLAN 1524 HA

TREE INFORMATION CHART						
Tree No.	Variety	Callliper (±)	Canopy (±)	Height (±)	Location	STATUS
T1	Bush	-	1.50	2.00	in Subject Property	TO BE REMOVED
T2	Bush	0.70	2.00	3.50	In City Property	TO REMAIN
T3	Deciduous Tree	0.50	6.00	7.00	in Subject Property	TO BE REMOVED
T4	Trunk	0.60	-	-	In Subject Property	TO BE REMOVED
T5	Deciduous Tree	0.30	5.00	7.50	In Subject Property	TO BE REMOVED
T6	Coniferous Tree	0.70	6.00	17.00	In Subject Property	TO BE REMOVED
T7	Deciduous Tree	0.90	10.00	20.00	On Property Line	TO REMAIN
T8	Bush	-	2.50	2.00	In City Property	TO REMAIN


NOTE: LANDSCAPED AREAS TO HAVE UNDERGROUND IRRIGATION SYSTEM
NOTE: ALL PLANT BEDS TO HAVE BLACK MULCH FILL
NOTE: ALL SODDED AREAS TO BE MADE UP OF DROUGHT RESISTANT SPECIES

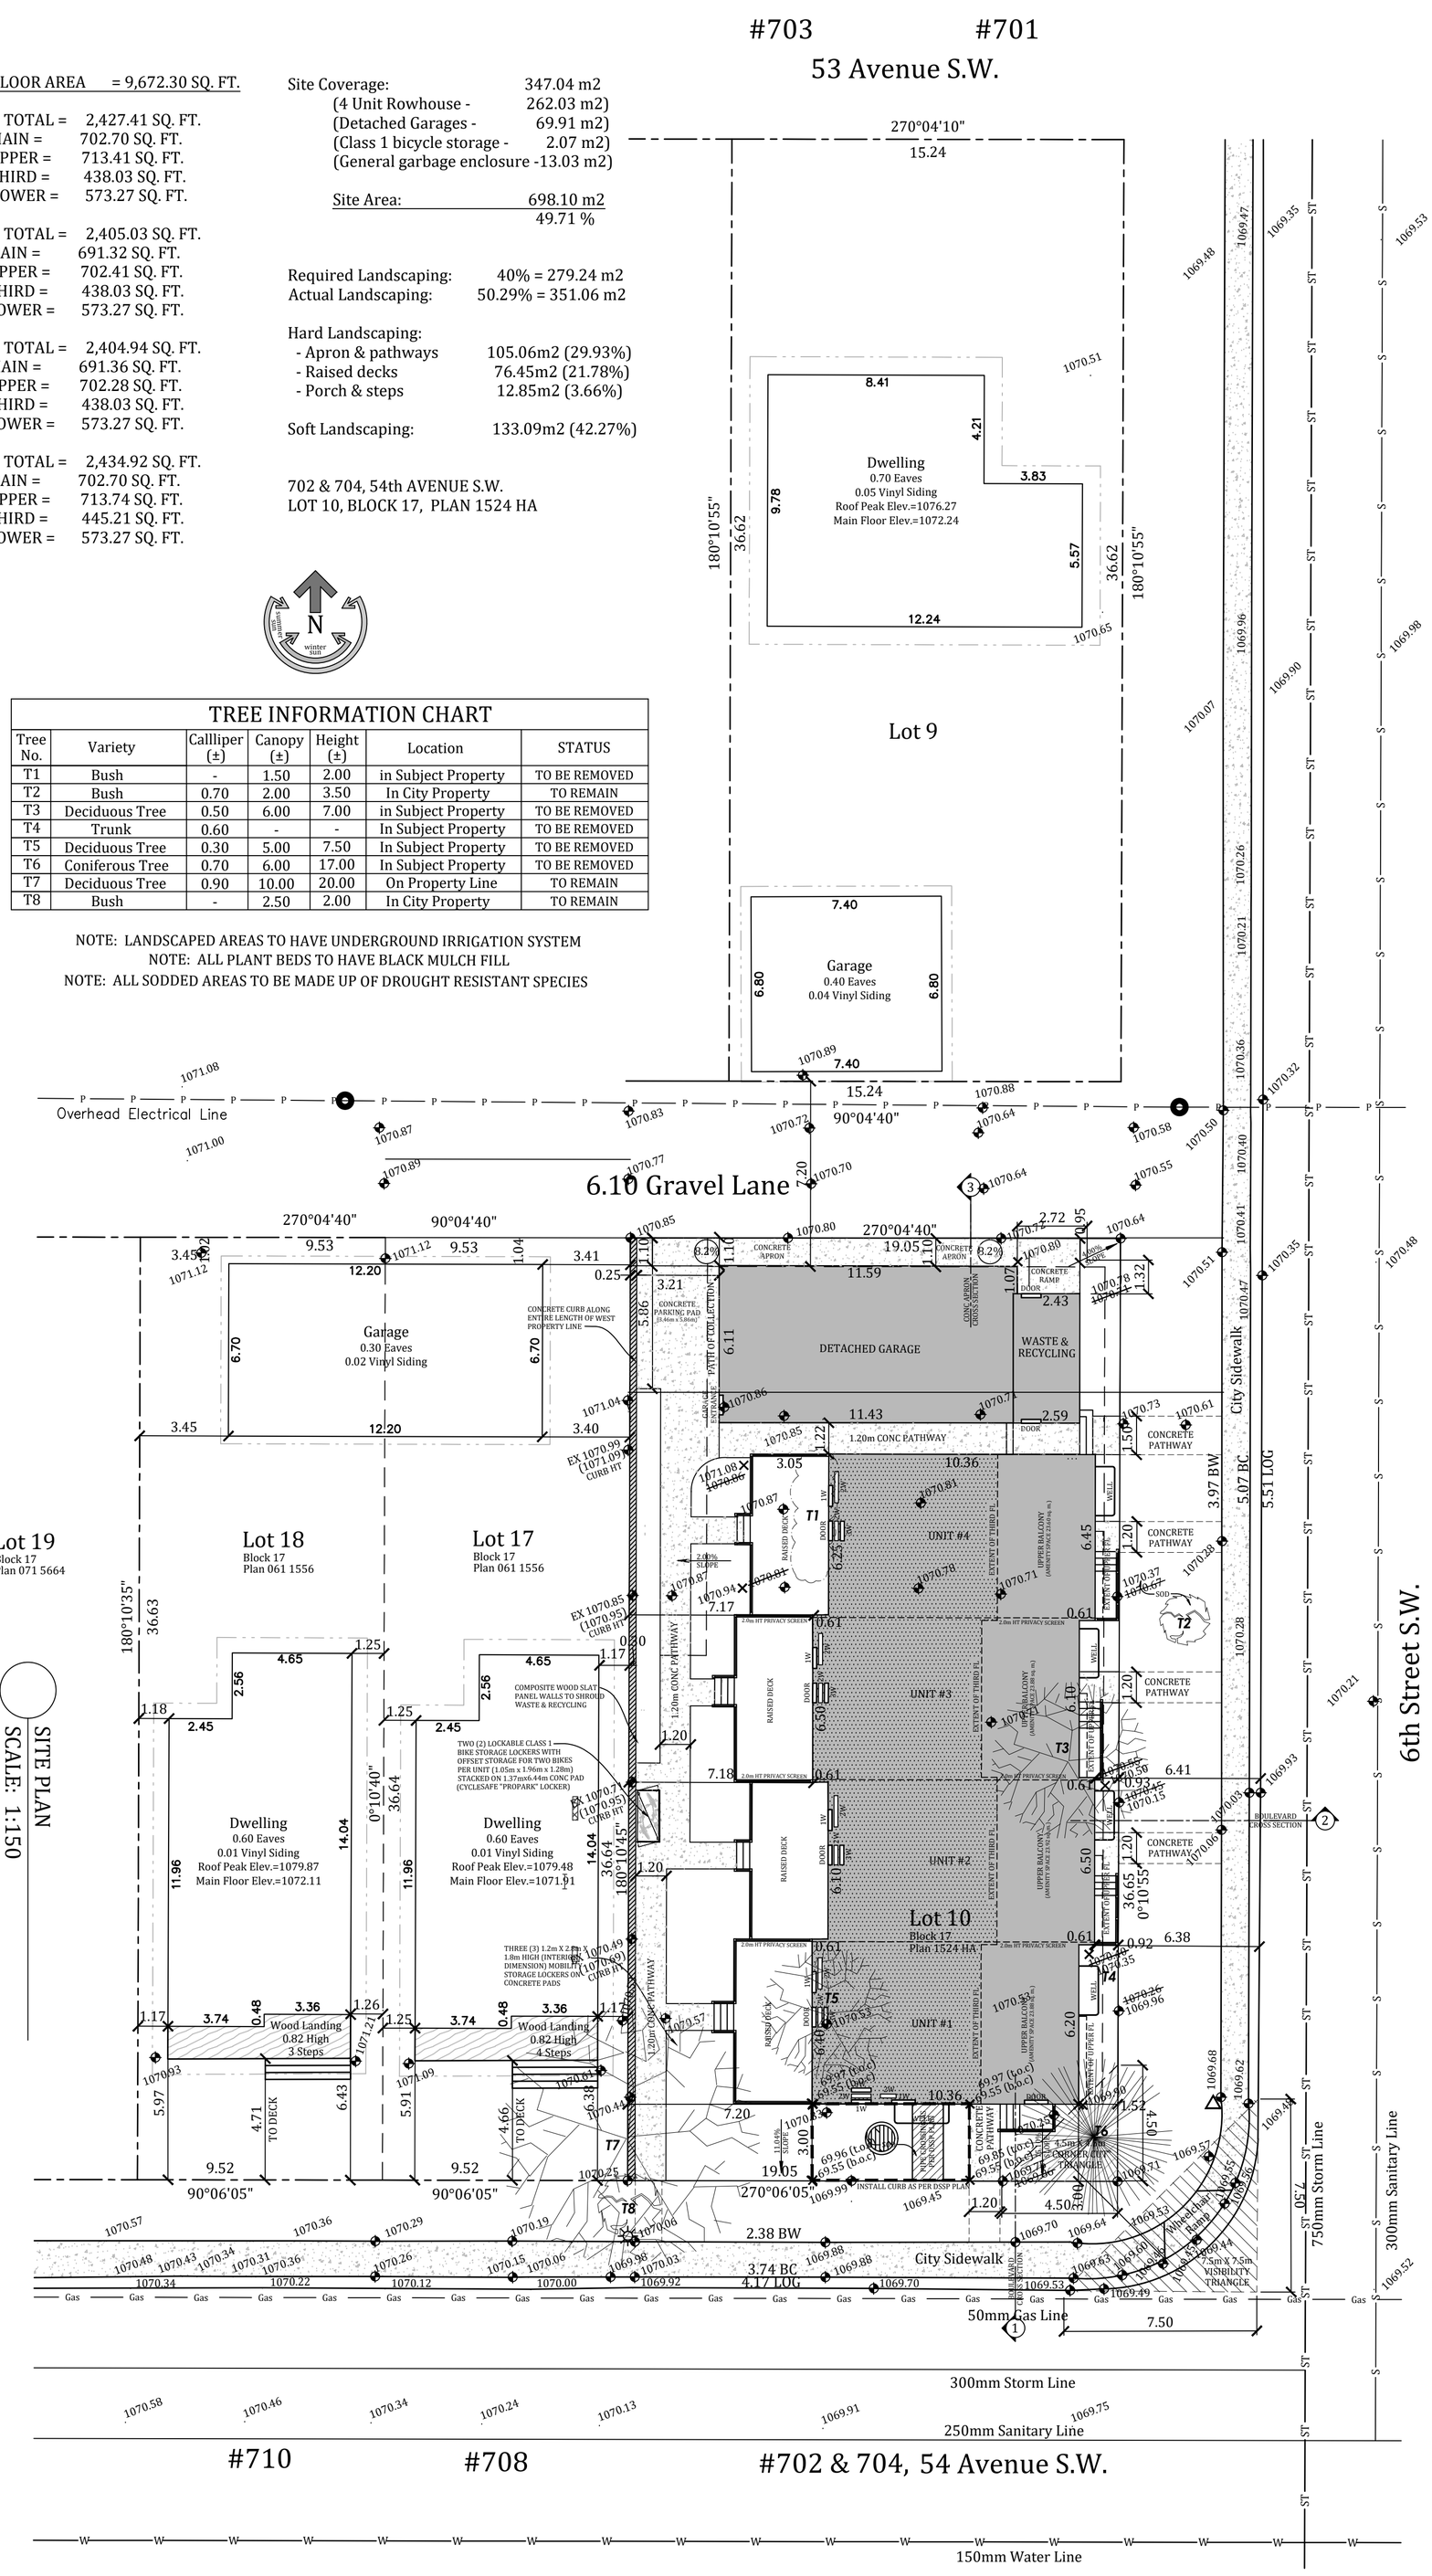

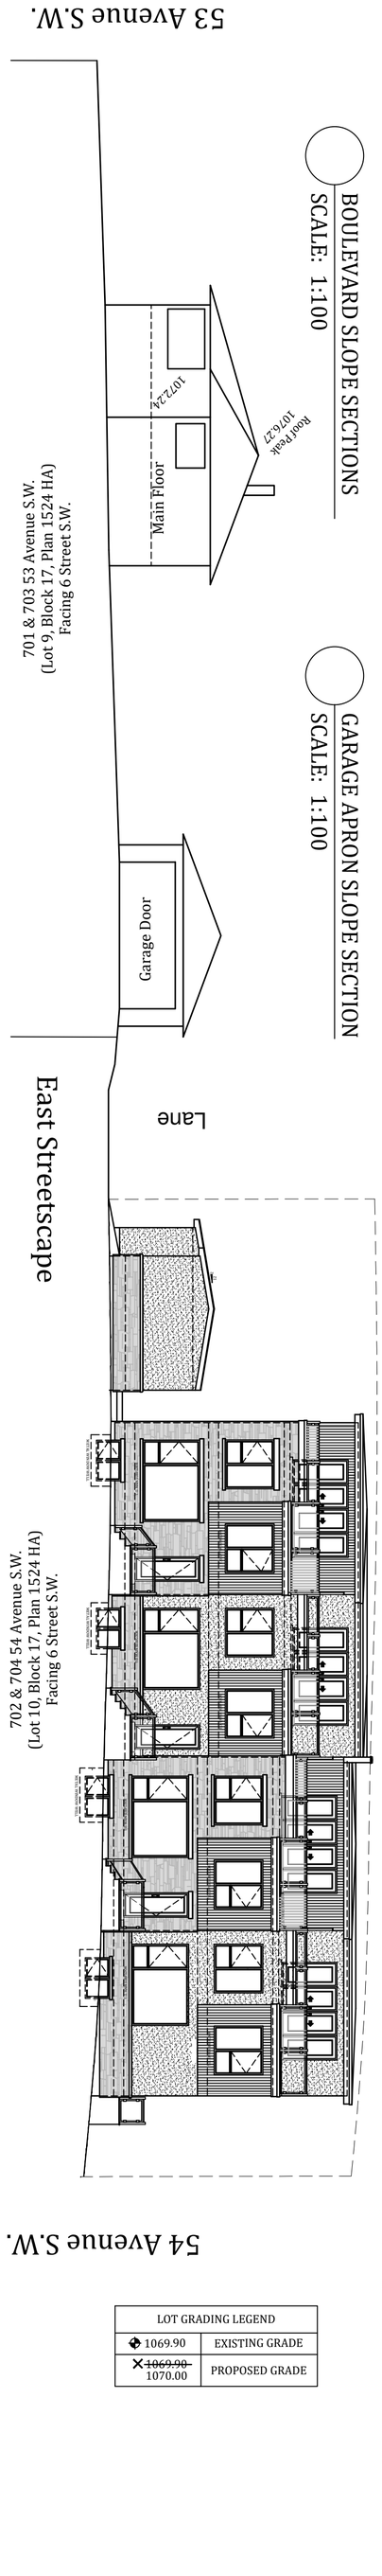


SITE PLAN
SCALE: 1:150

BOULEVARD SLOPE SECTIONS
SCALE: 1:100

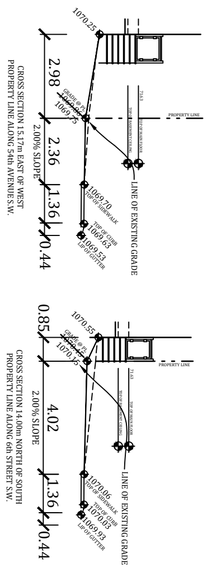

GARAGE APRON SLOPE SECTION
SCALE: 1:100

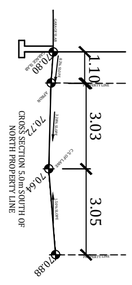

LOT GRADING LEGEND	
1069.90	EXISTING GRADE
~~1069.90~~ 1070.00	PROPOSED GRADE

OVERALL SITE PLANS
5431, 6th STREET S.W.

CUSTOM ROWHOUSE DEVELOPMENT

SEPTEMBER 23, 2026

Index of pages

A1 Overall site plan
A2 Landscape plan
A3 Main floor plans
A4 Upper floor plans
A5 Third floor plans
A6 Lower floor plans
A7 Foundation/cribbing plans
A8 North & East elevations
A9 South & West elevations
A10 Structural cross sections
A11 Detached garage plans

A1

47 AUBURN MEADOW CRES SE
CALGARY, AB T3M 2E3
TEL: (403) 399 - 2930

www.designhausstudio.com

Need the Full Plans?
If you need the full set of plans or need changes, call 403.399.2930 or email *info@designhausstudio.com* for details.

Digital Plans
A PDF version of this plan is available. Call 403.399.2930 or email *info@designhausstudio.com* for copies.

Copyright
Designhaus Studio Inc. reserves the rights to these documents and to all designs contained herein. No copies or alterations are to be made without expressed written permission from the designer. All plans sold by Designhaus Studio Inc. are protected under copyright law.

Liability Disclaimer
Placement of the residence on the site plan is based on owners desired location and governing authority's regulations. Every property has inherent risks due to location, acts of God, etc., which may cause damage to structures built on said property and bodily injury and/or death to the occupants of said structures. Designhaus Studio Inc. does not in any way guarantee the suitability or any area for construction or habitation, and will not be held liable for damages based on the location of said structure. General Contractor to verify all field conditions and code requirements, insure compliance of proposed structure with said conditions, verify all dimensions & techniques in construction documents, and notify Designhaus Studio Inc. of any discrepancies before construction.

TOTAL GROSS FLOOR AREA = 9,672.30 SQ. FT.

UNIT #1 - TOTAL = 2,427.41 SQ. FT.
- MAIN = 702.70 SQ. FT.
- UPPER = 713.41 SQ. FT.
- THIRD = 438.03 SQ. FT.
- LOWER = 573.27 SQ. FT.

UNIT #2 - TOTAL = 2,405.03 SQ. FT.
- MAIN = 691.32 SQ. FT.
- UPPER = 702.41 SQ. FT.
- THIRD = 438.03 SQ. FT.
- LOWER = 573.27 SQ. FT.

UNIT #3 - TOTAL = 2,404.94 SQ. FT.
- MAIN = 691.36 SQ. FT.
- UPPER = 702.28 SQ. FT.
- THIRD = 438.03 SQ. FT.
- LOWER = 573.27 SQ. FT.

UNIT #4 - TOTAL = 2,434.92 SQ. FT.
- MAIN = 702.70 SQ. FT.
- UPPER = 713.74 SQ. FT.
- THIRD = 445.21 SQ. FT.
- LOWER = 573.27 SQ. FT.

Site Coverage: 347.04 m2
(4 Unit Rowhouse - 262.03 m2)
(Detached Garages - 69.91 m2)
(Class 1 bicycle storage - 2.07 m2)
(General garbage enclosure -13.03 m2)

Site Area: 698.10 m2
49.71 %


Required Landscaping: 40% = 279.24 m2
Actual Landscaping: 50.29% = 351.06 m2

Hard Landscaping:
- Apron & pathways 105.06m2 (29.93%)
- Raised decks 76.45m2 (21.78%)
- Porch & steps 12.85m2 (3.66%)

Soft Landscaping: 133.09m2 (42.27%)

702 & 704, 54th AVENUE S.W.
LOT 10, BLOCK 17, PLAN 1524 HA

701 & 703, 53 Avenue S.W.

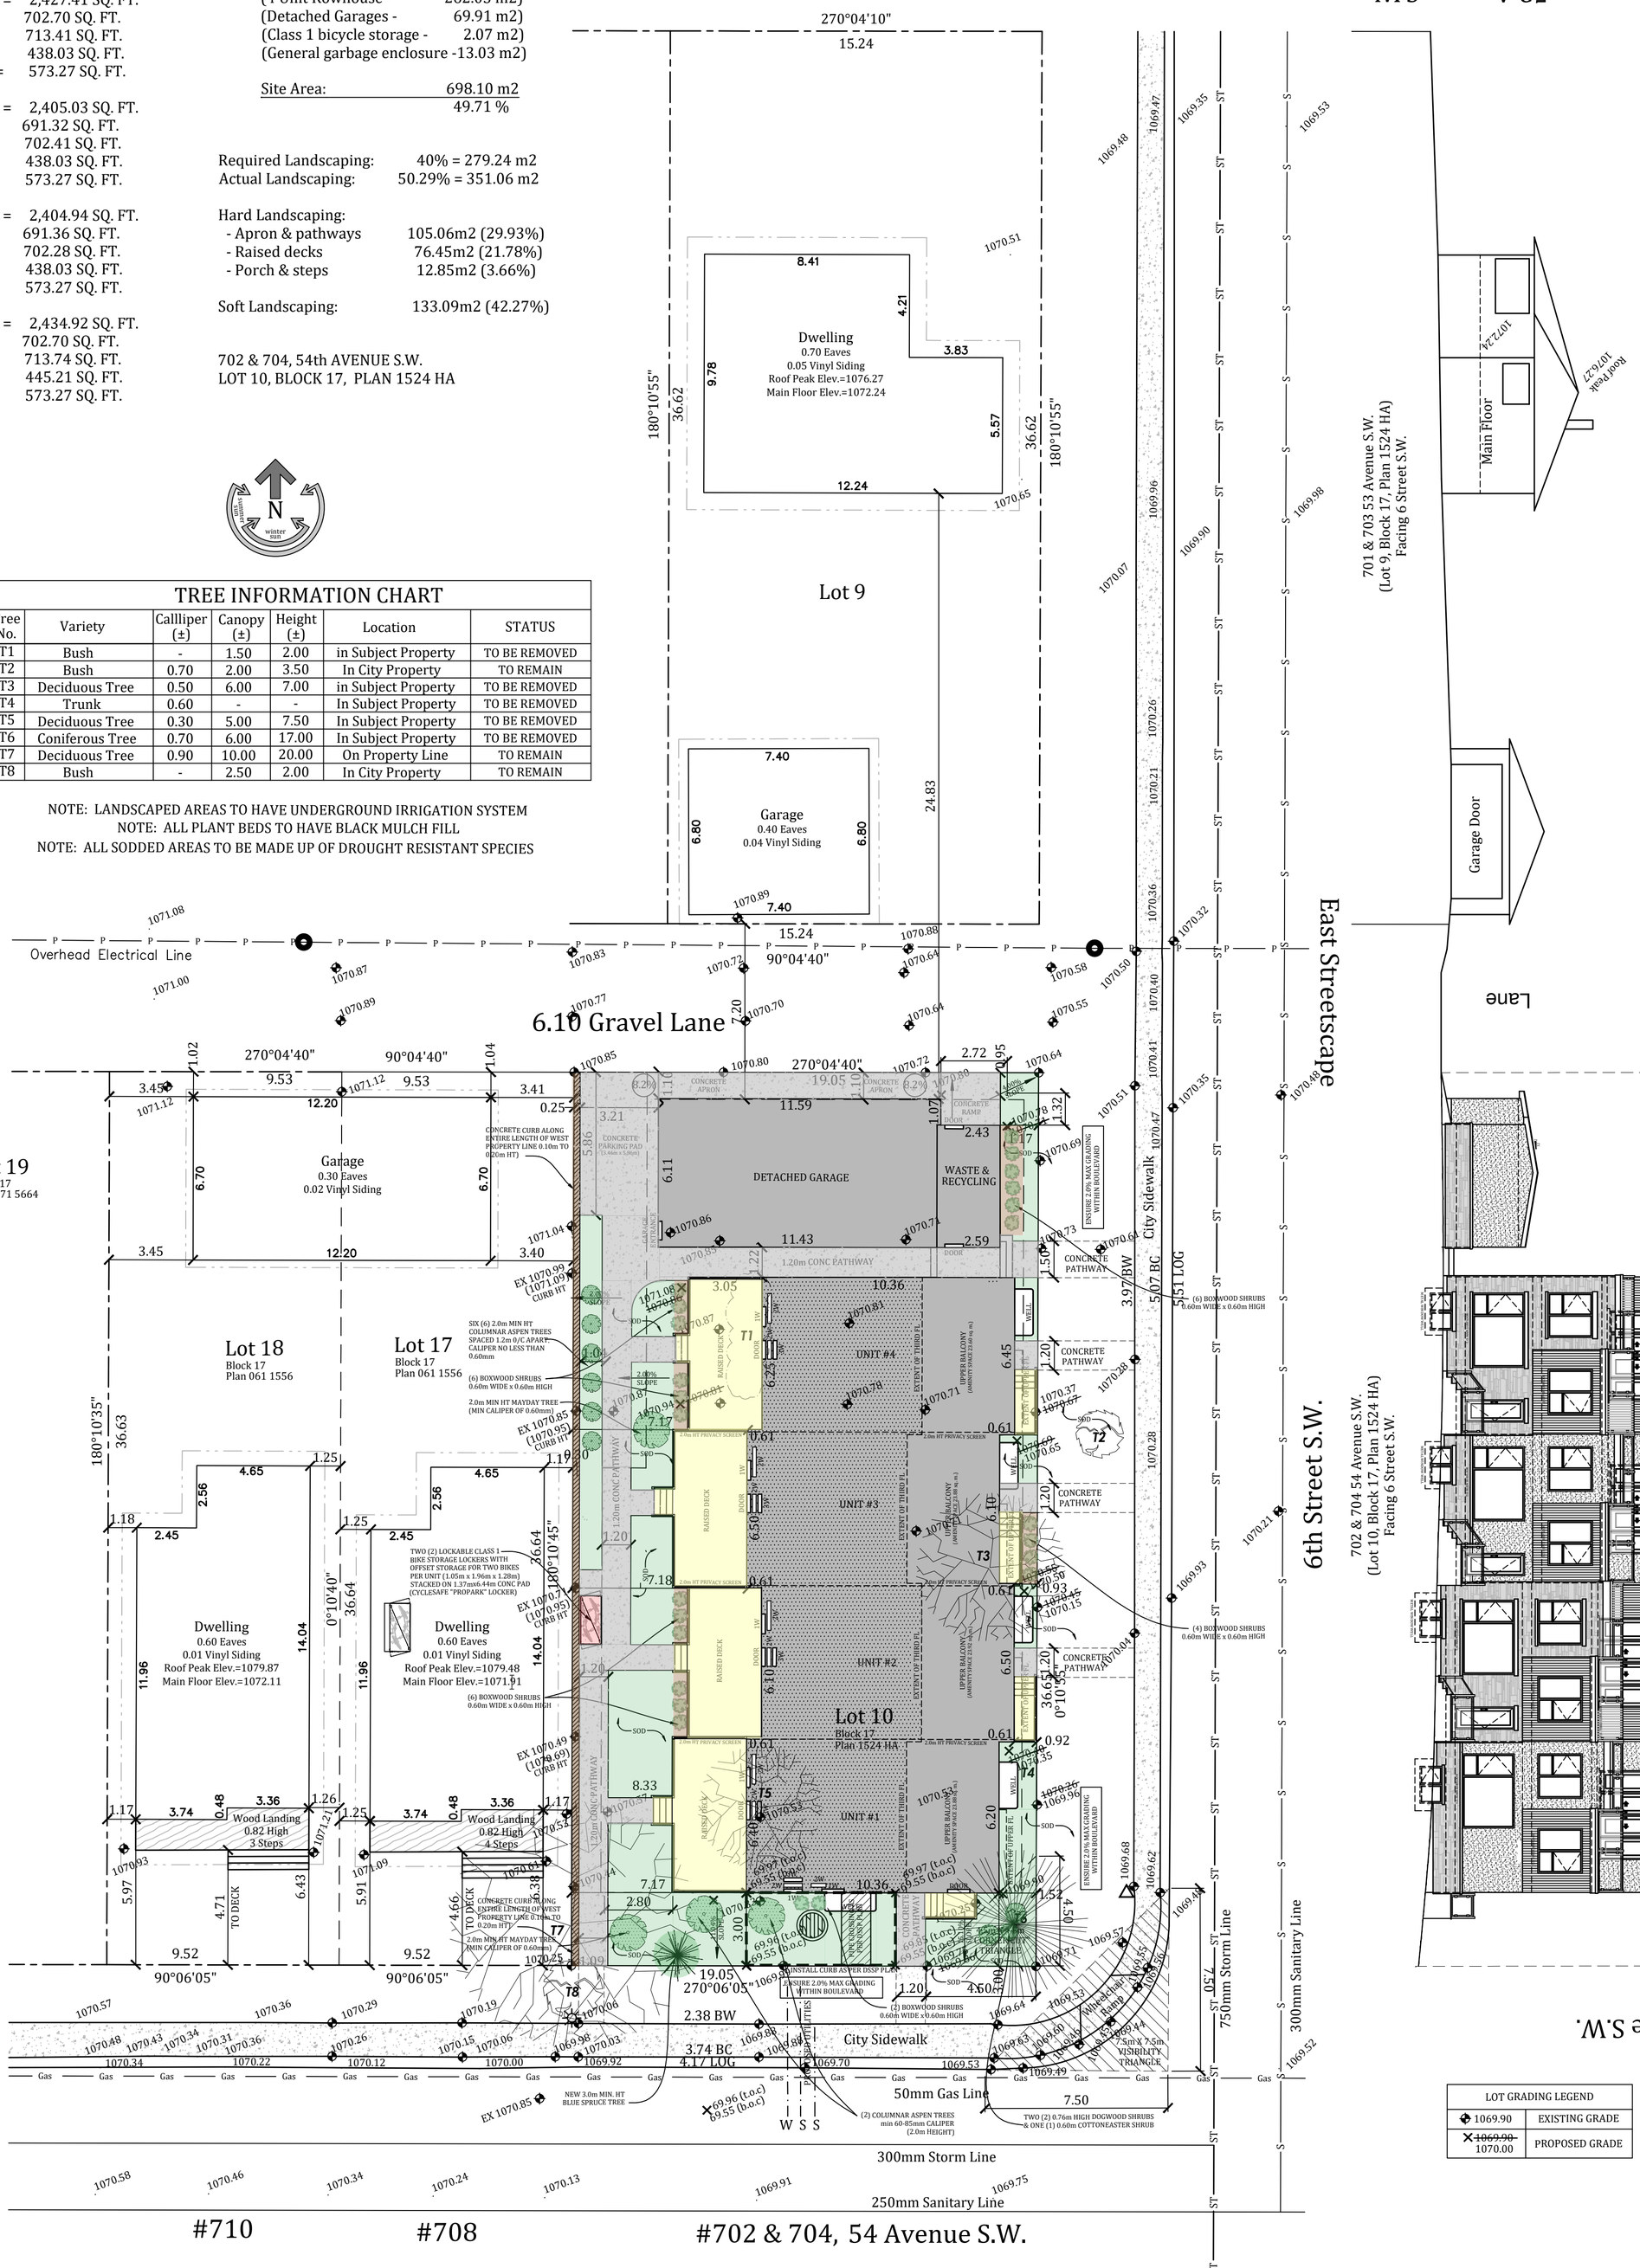

TREE INFORMATION CHART

Tree No.	Variety	Callliper (±)	Canopy (±)	Height (±)	Location	STATUS
T1	Bush	-	1.50	2.00	in Subject Property	TO BE REMOVED
T2	Bush	0.70	2.00	3.50	In City Property	TO REMAIN
T3	Deciduous Tree	0.50	6.00	7.00	in Subject Property	TO BE REMOVED
T4	Trunk	0.60	-	-	In Subject Property	TO BE REMOVED
T5	Deciduous Tree	0.30	5.00	7.50	In Subject Property	TO BE REMOVED
T6	Coniferous Tree	0.70	6.00	17.00	In Subject Property	TO BE REMOVED
T7	Deciduous Tree	0.90	10.00	20.00	On Property Line	TO REMAIN
T8	Bush	-	2.50	2.00	In City Property	TO REMAIN

NOTE: LANDSCAPED AREAS TO HAVE UNDERGROUND IRRIGATION SYSTEM
NOTE: ALL PLANT BEDS TO HAVE BLACK MULCH FILL
NOTE: ALL SODDED AREAS TO BE MADE UP OF DROUGHT RESISTANT SPECIES

ILANDSCAPE PLAN
SCALE: 1:150

LOT GRADING LEGEND	
1069.90	EXISTING GRADE
~~1069.90~~ 1070.00	PROPOSED GRADE

dh designhaus STUDIO INC
47 AUBURN MEADOW CRES SE
CALGARY, AB T3M 2E3
TEL: (403) 399 - 2930
www.designhausstudio.com

Need the Full Plans?
If you need the full set of plans or need changes, call 403.399.2930 or email *info@designhausstudio.com* for details.

Digital Plans
A PDF version of this plan is available. Call 403.399.2930 or email *info@designhausstudio.com* for copies.

Copyright
Designhaus Studio Inc. reserves the rights to these documents and to all designs contained herein. No copies or alterations are to be made without expressed written permission from the designer. All plans sold by Designhaus Studio Inc. are protected under copyright law.

Liability Disclaimer
Placement of the residence on the site plan is based on owners desired location and governing authority's regulations. Every property has inherent risks due to location, acts of God, etc.. which may cause damage to structures built on said property and bodily injury and/or death to the occupants of said structures. Designhaus Studio Inc. does not in any way guarantee the suitability or any area for construction or habitation, and will not be held liable for damages based on the location of said structure. General Contractor to verify all field conditions and code requirements. insure compliance of proposed structure with said conditions, verify all dimensions & techniques in construction documents, and notify Designhaus Studio Inc. of any discrepancies before construction.

SEPTEMBER 23, 2026


OVERALL LANDSCAPE PLANS
5431, 6th STREET S.W.
CUSTOM ROWHOUSE DEVELOPMENT

Index of pages

A1 Overall site plan
A2 Landscape plan
A3 Main floor plans
A4 Upper floor plans
A5 Third floor plans
A6 Lower floor plans
A7 Foundation/cribbing plans
A8 North & East elevations
A9 South & West elevations
A10 Structural cross sections
A11 Detached garage plans

A2



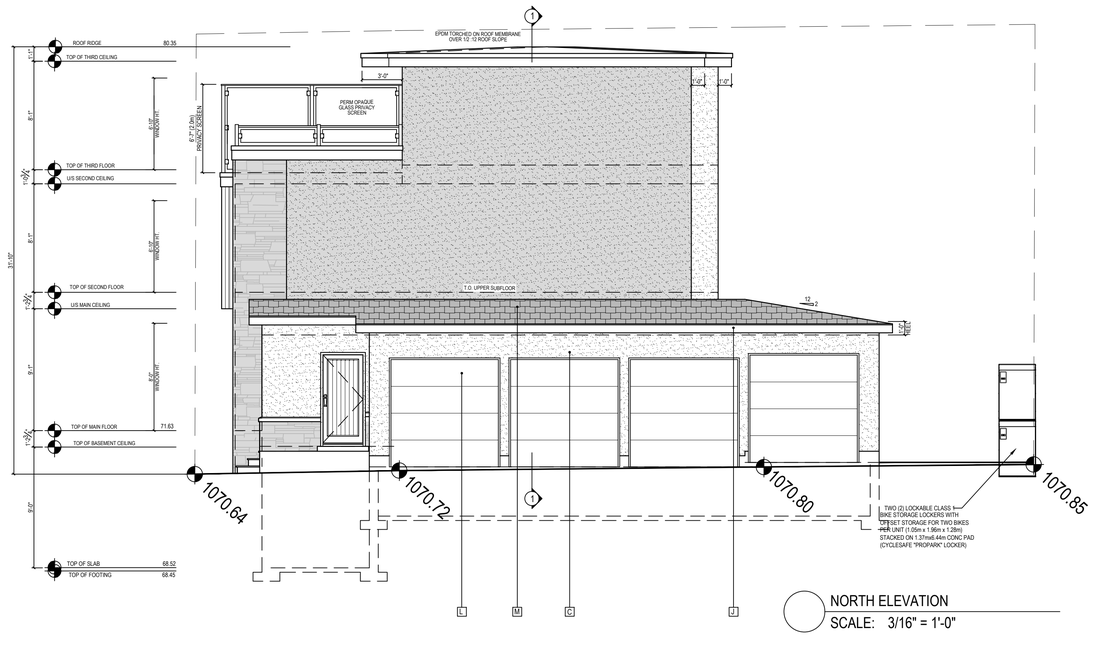

NORTH ELEVATION
SCALE: 3/16" = 1'-0"

EXTERIOR MATERIALS LIST	
A	BRICK CLADDING - CREATIVE MINES - CRAFT CANNERY BRICK (ARCTICDRIFT)
B	BRICK SOLIDER COURSE CAPPING - CREATIVE MINES - CRAFT CANNERY BRICK (ARCTICDRIFT)
C	ACRYLIC STUCCO FINISH - STO 16281-26 (MEDIUM GREY TONE)
D	TWO PANE PVC WINDOW c/w 2" SDL GRILLES - BLACK EXTERIOR/WHITE INTERIOR
E	ENTRY DOOR -OPAQUE GLASS INSERT IN BLACK EXTERIOR FRAME
F	FORTRESS-PURE GLASS PANEL RAILING IN BLACK METAL POWDER COAT RAILING
G	LONGBOARD OR EQ VERTICAL TONGUE & GROOVE METAL CLADDING - LIGHT NATURAL WALNUT
H	PWF DECK FRAMING c/w GREY COMPOSITE DECK BOARDS & COMPOSITE SKIRTING
I	ROYAL ALUMPRO - IRONSTONE 209 (METAL CAP FLASHING OVER ROUGH FRAMING) 4" OVER 12"
J	ROYAL ALUMPRO - IRONSTONE 209 (SOFFIT, FASCIA, RAINWARE)
K	DEKSMART - WATERPROOF MEMBRANE DECKING - DOVE GREY
L	FIREGLASS GARAGE DOOR - FLAT PANEL - THERMATECH -BLACK FINISH
M	20 YR ARCHITECTURAL ASPHALT SHINGLES - IKO - DUAL BLACK
N	ACRYLIC STUCCO FINISH - STO 16285-66 (LIGHT GREY TONE)

BUILDING CODE FENESTRATION CHART	
WHERE	PERFRMANCE REQUIREMENTS
province - alberta	minimum performance grade (PG) = 30
city - calgary	minimum positive design pressure = 1440 pa
LOCATION	minimum negative design pressure = 1440 pa
product height above ground to top of product - 10.0 m	minimum water penetration resistance test pressure 330 pa
terrian type - open - rough	minimum Canadian air infiltration/exfiltration A2

ALL WINDOWS & DOORS TO MET OR EXCEED NAFS STANDARDS
TRIPLE PANE INSULATED GLASS WINDOWS IN ALL INSTANCES (MAX U-VALUE 1.60)

designhaus STUDIO INC
47 AUBURN MEADOW CRES SE
CALGARY, AB T3M 2E3
TEL: (403) 399 - 2930
www.designhausstudio.com

Need the Full Plans?
If you need the full set of plans or need changes, call 403.399.2930 or email *info@designhausstudio.com* for details.

Digital Plans
A PDF version of this plan is available. Call 403.399.2930 or email *info@designhausstudio.com* for copies.

Copyright
Designhaus Studio Inc. reserves the rights to these documents and to all designs contained herein. No copies or alterations are to be made without expressed written permission from the designer. All plans sold by Designhaus Studio Inc. are protected under copyright law.

Liability Disclaimer
Placement of the residence on the site plan is based on ownders desired location and governing authority's regulations. Every property has inherent risks due to location, acts of God, etc... which may cause damage to structures built on said property and bodily injury and/or death to the occupants of said structures. Designhaus Studio Inc. does not in any way guarantee the suitability or any area for construction or habitation, and will not be held liable for damages based on the location of said structure. General Contractor to verify all field conditions and code requirements, insure compliance of proposed structure with said conditions, verify all dimensions & techniques in construction documents, and notify Designhaus Studio Inc. of any discrepancies before construction.


SEPTEMBER 23, 2026

NORTH & EAST ELEVATIONS
5431, 6th STREET S.W.
CUSTOM ROWHOUSE DEVELOPMENT


Index of pages

A1 Overall site plan
A2 Landscape plan
A3 Main floor plans
A4 Upper floor plans
A5 Third floor plans
A6 Lower floor plans
A7 Foundation/cribbing plans
A8 North & East elevations
A9 South & West elevations
A10 Structural cross sections
A11 Detached garage plans

A8

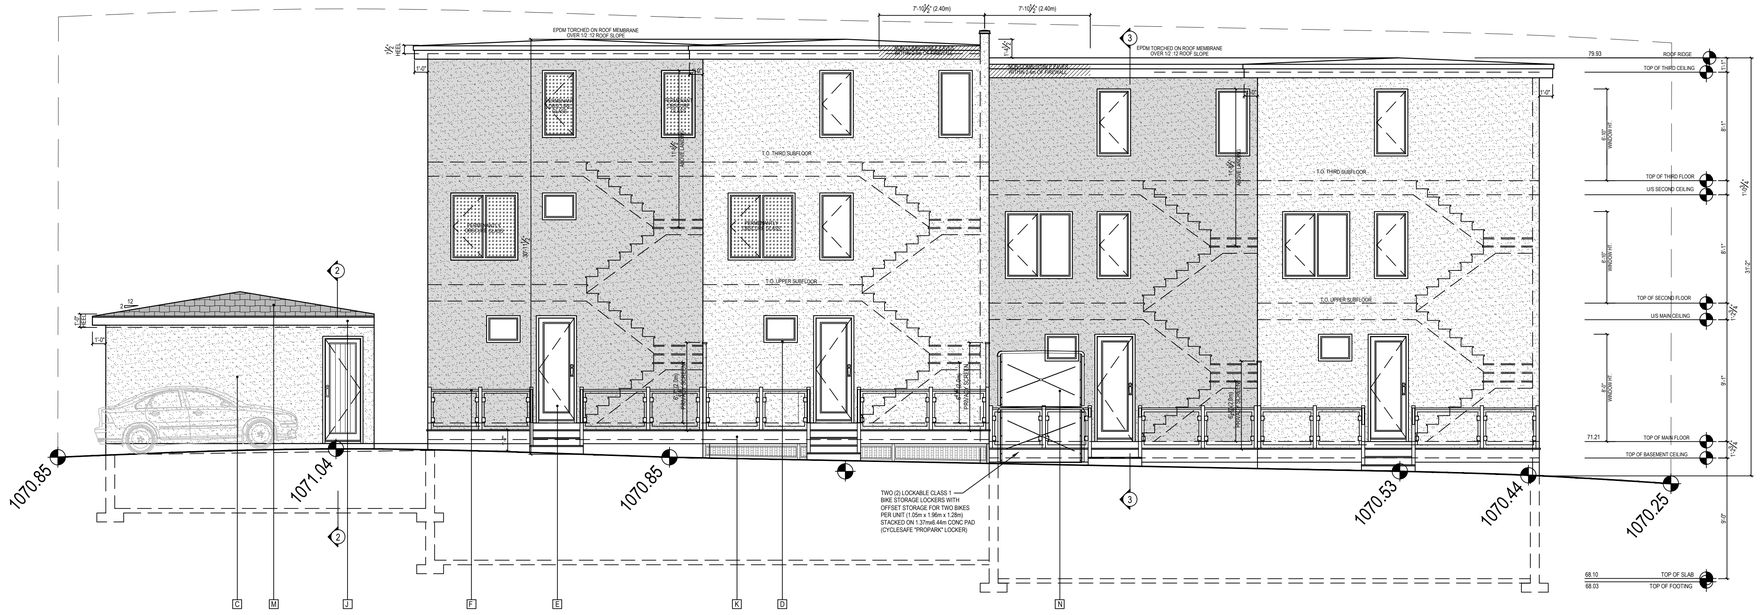

WEST ELEVATION
SCALE: 3/16" = 1'-0"

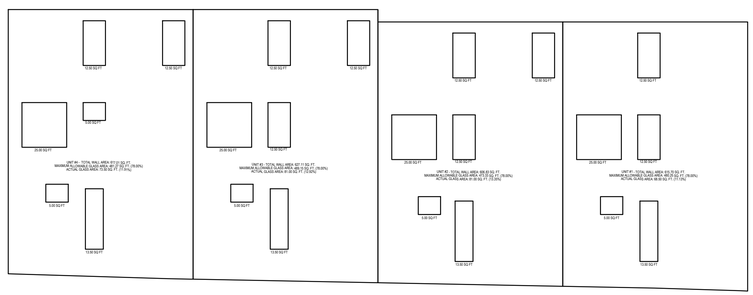


OVERALL GLASS AREA
SCALE: 3/16" = 1'-0"

BUILDING CODE FENESTRATION CHART	
WHERE	PERFRMANCE REQUIREMENTS
province - alberta	minimum performance grade (PG) = 30
city - calgary	minimum positive design pressure = 1440 pa
LOCATION	minimum negative design pressure = 1440 pa
product height above ground to top of product - 10.0 m	minimum water penetration resistance test pressure 330 pa
terrian type - open - rough	minimum Canadian air infiltration/exfiltration A2

ALL WINDOWS & DOORS TO MET OR EXCEED NAFS STANDARDS
TRIPLE PANE INSULATED GLASS WINDOWS IN ALL INSTANCES (MAX U-VALUE 1.60)

EXTERIOR MATERIALS LIST	
A	BRICK CLADDING - CREATIVE MINES - CRAFT CANNERY BRICK (ARCTICDRIFT)
B	BRICK SOLIDER COURSE CAPPING - CREATIVE MINES - CRAFT CANNERY BRICK (ARCTICDRIFT)
C	ACRYLIC STUCCO FINISH - STO 16281-26 (MEDIUM GREY TONE)
D	TWO PANE PVC WINDOW c/w 2" SDL GRILLES - BLACK EXTERIOR/WHITE INTERIOR
E	ENTRY DOOR -OPAQUE GLASS INSERT IN BLACK EXTERIOR FRAME
F	FORTRESS-PURE GLASS PANEL RAILING IN BLACK METAL POWDER COAT RAILING
G	LONGBOARD OR EQ VERTICAL TONGUE & GROOVE METAL CLADDING - LIGHT NATURAL WALNUT
H	PWF DECK FRAMING c/w GREY COMPOSITE DECK BOARDS & COMPOSITE SKIRTING
I	ROYAL ALUMPRO - IRONSTONE 209 (METAL CAP FLASHING OVER ROUGH FRAMING) 4" OVER 12"
J	ROYAL ALUMPRO - IRONSTONE 209 (SOFFIT, FASCIA, RAINWARE)
K	DEKSMART - WATERPROOF MEMBRANE DECKING - DOVE GREY
L	FIREGLASS GARAGE DOOR - FLAT PANEL - THERMATECH -BLACK FINISH
M	20 YR ARCHITECTURAL ASPHALT SHINGLES - IKO - DUAL BLACK
N	ACRYLIC STUCCO FINISH - STO 16285-66 (LIGHT GREY TONE)

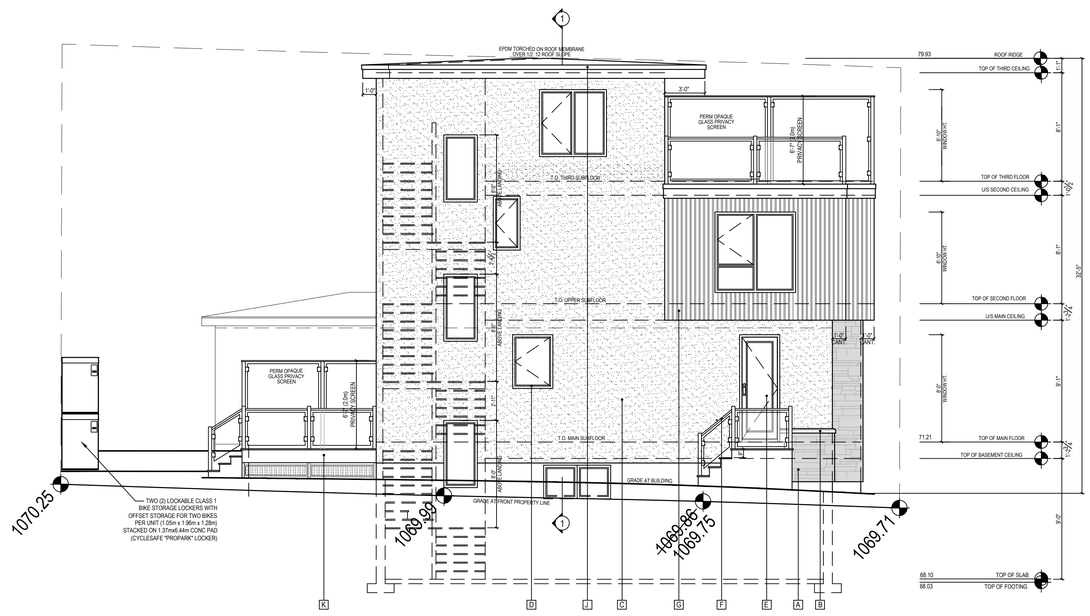

SOUTH ELEVATION
SCALE: 3/16" = 1'-0"

designhaus STUDIO INC
47 AUBURN MEADOW CRES SE
CALGARY, AB T3M 2E3
TEL: (403) 399 - 2930
www.designhausstudio.com

Need the Full Plans?
If you need the full set of plans or need changes, call 403.399.2930 or email *info@designhausstudio.com* for details.

Digital Plans
A PDF version of this plan is available. Call 403.399.2930 or email *info@designhausstudio.com* for copies.

Copyright
Designhaus Studio Inc. reserves the rights to these documents and to all designs contained herein. No copies or alterations are to be made without expressed written permission from the designer. All plans sold by Designhaus Studio Inc. are protected under copyright law.

Liability Disclaimer
Placement of the residence on the site plan is based on ownders desired location and governing authority's regulations. Every property has inherent risks due to location, acts of God, etc.. which may cause damage to structures built on said property and bodily injury and/or death to the occupants of said structures. Designhaus Studio Inc. does not in any way guarantee the suitability or any area for construction or habitation, and will not be held liable for damages based on the location of said structure. General Contractor to verify all field conditions and code requirements, insure compliance of proposed structure with said conditions, verify all dimensions & techniques in construction documents, and notify Designhaus Studio Inc. of any discrepancies before construction.


SEPTEMBER 23, 2026

SOUTH & WEST ELEVATIONS
5431, 6th STREET S.W.
CUSTOM ROWHOUSE DEVELOPMENT


Index of pages

A1 Overall site plan
A2 Landscape plan
A3 Main floor plans
A4 Upper floor plans
A5 Third floor plans
A6 Lower floor plans
A7 Foundation/cribbing plans
A8 North & East elevations
A9 South & West elevations
A10 Structural cross sections
A11 Detached garage plans


A9

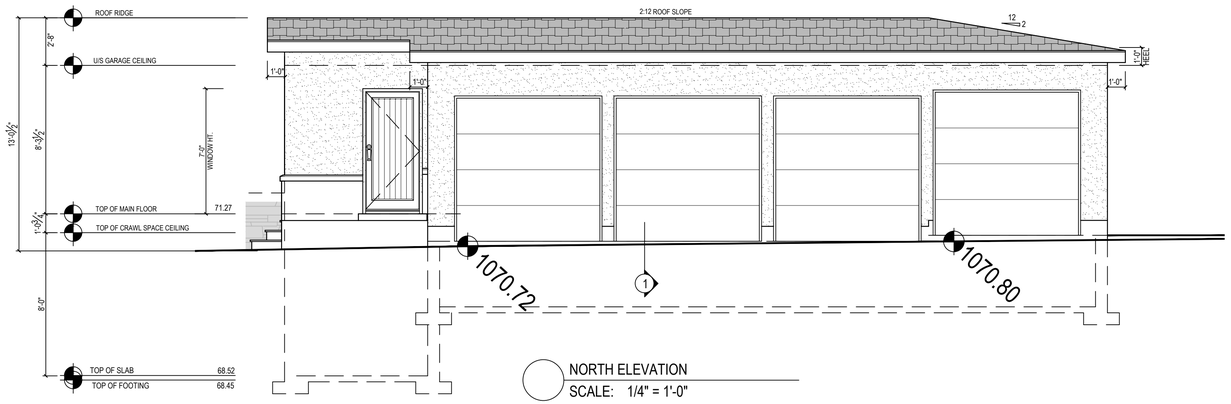


NORTH ELEVATION
SCALE: 1/4" = 1'-0"

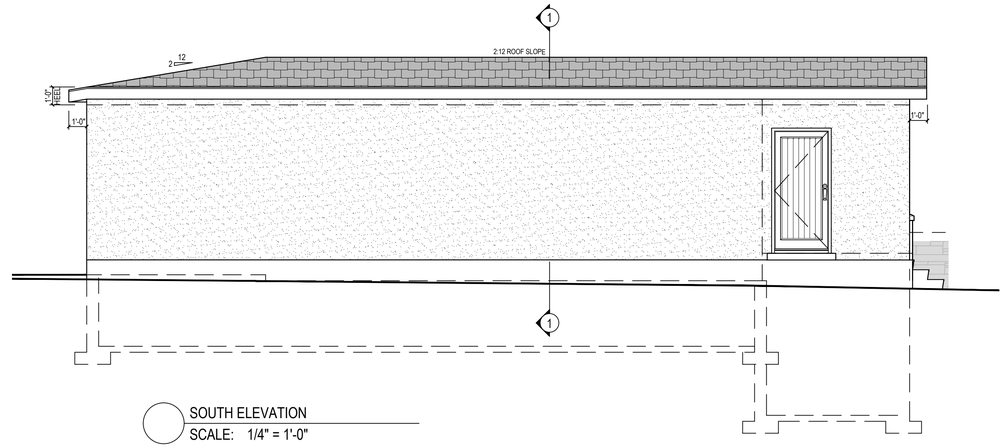

SOUTH ELEVATION
SCALE: 1/4" = 1'-0"

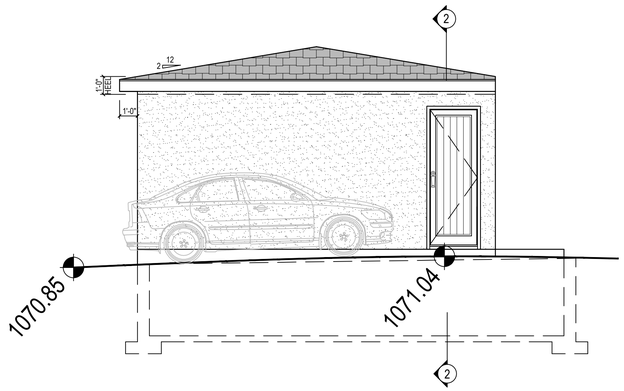

WEST ELEVATION
SCALE: 1/4" = 1'-0"

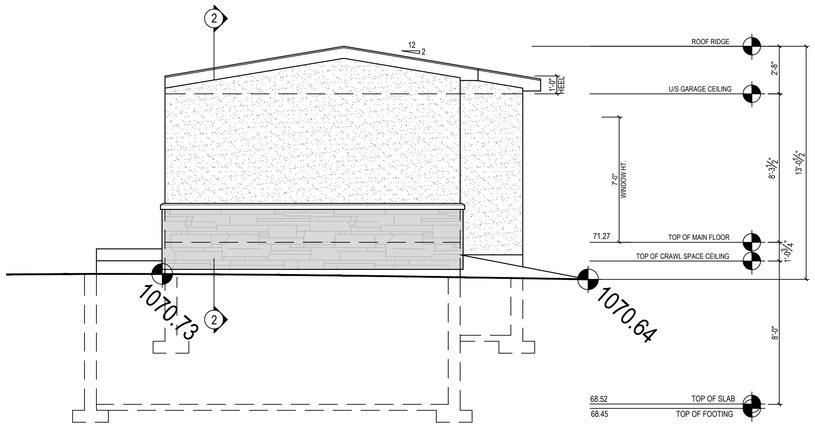

EAST ELEVATION
SCALE: 1/4" = 1'-0"

[redacted]

GARAGE FLOOR PLAN
SCALE: 1/4" = 1'-0"

[redacted]

designhaus STUDIO INC

47 AUBURN MEADOWS CRES S.E.
CALGARY, AB T3M 2E3
TEL: (403) 399 - 2930

www.designhausstudio.com

Need the Full Plans?
If you need the full set of plans or need changes, call 403.399.2930 or email *info@designhausstudio.com* for details.

Digital Plans
A PDF version of this plan is available. Call 403.399.2930 or email *info@designhausstudio.com* for copies.

Copyright
Designhaus Studio Inc. reserves the rights to these documents and to all designs contained herein. No copies or alterations are to be made without expressed written permission from the designer. All plans sold by Designhaus Studio Inc. are protected under copyright law.

Liability Disclaimer
Placement of the residence on the site plan is based on ownders desired location and governing authority's regulations. Every property has inherent risks due to location, acts of God, etc.. which may cause damage to structures built on said property and bodily injury and/or death to the occupants of said structures. Designhaus Studio Inc. does not in any way guarantee the suitability or any area for construction or habitation, and will not be held liable for damages based on the location of said structure. General Contractor to verify all field conditions and code requirements, insure compliance of proposed structure with said conditions, verify all dimensions & techniques in construction documents, and notify Designhaus Studio Inc. of any discrepancies before construction.

SEPTEMBER 23, 2026

GARAGE PLANS & ELEVATIONS
5431, 6th STREET S.W.
CUSTOM ROWHOUSE DEVELOPMENT

Index of pages

A1 Overall site plan
A2 Landscape plan
A3 Main floor plans
A4 Upper floor plans
A5 Third floor plans
A6 Lower floor plans
A7 Foundation/cribbing plans
A8 North & East elevations
A9 South & West elevations
A10 Structural cross sections
A11 Detached garage plans

A11