


COMMUNITY PARK 3.866 ha

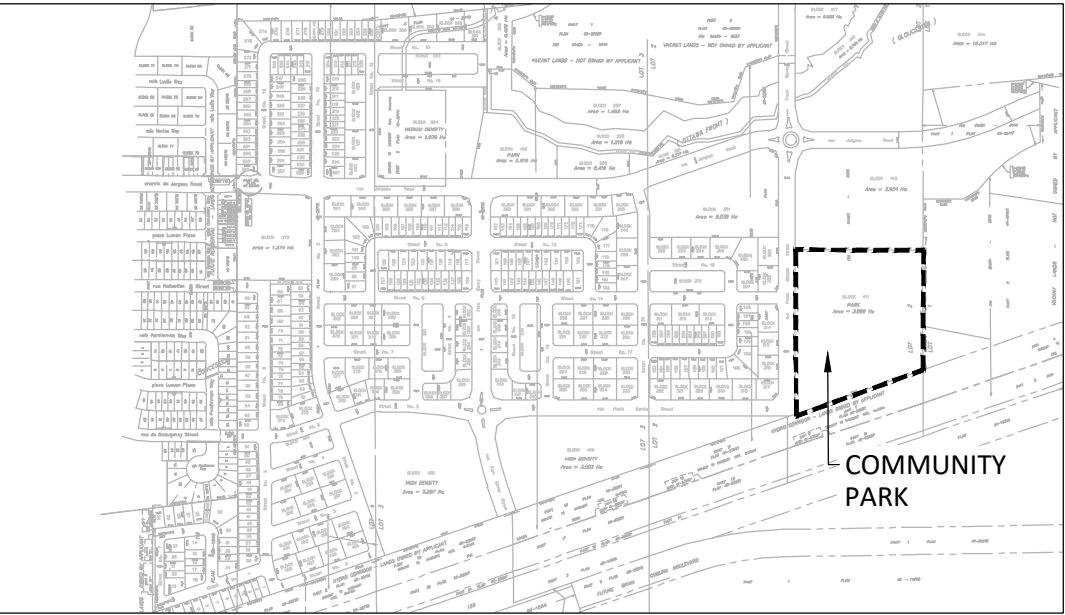

KEY MAP



LEGEND

- FENCING**
- 1.5m HT. CHAIN LINK FENCE
 - 1.5m HT. CHAIN LINK FENCE (BY OTHERS)
- PLANTING**
- DECIDUOUS STREET TREE (BY OTHERS)
 - LARGE DECIDUOUS TREE
 - CONIFEROUS TREE

SURFACING

- TURF
- C.I.P CONCRETE
- C.I.P CONCRETE - SPLASH PAD
- ASPHALT PAVING
- STONEDUST PATH
- ENGINEERED WOOD FIBER
- CONCRETE SIDEWALK (ROW)
- ASPHALT MUP (ROW)

AMENITIES


- PICNIC TABLE
- BENCH
- WASTE RECEPTACLE
- SHELTER
- PROPOSED BUNKER
- PROPOSED WATERCHAMBER
- PARK SIGN

COMMUNITY PARK FIT PLAN


TRAILSEDGE PHASE 5 - BLOCK 411



SCALE: 1:500
DATE: JUNE 28, 2024
Rev: JUNE 16, 2026
PROJECT: 21-116

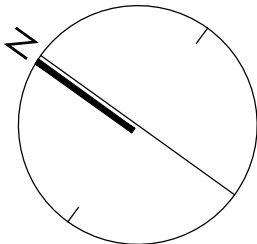


PARKETTE - 0.819 ha

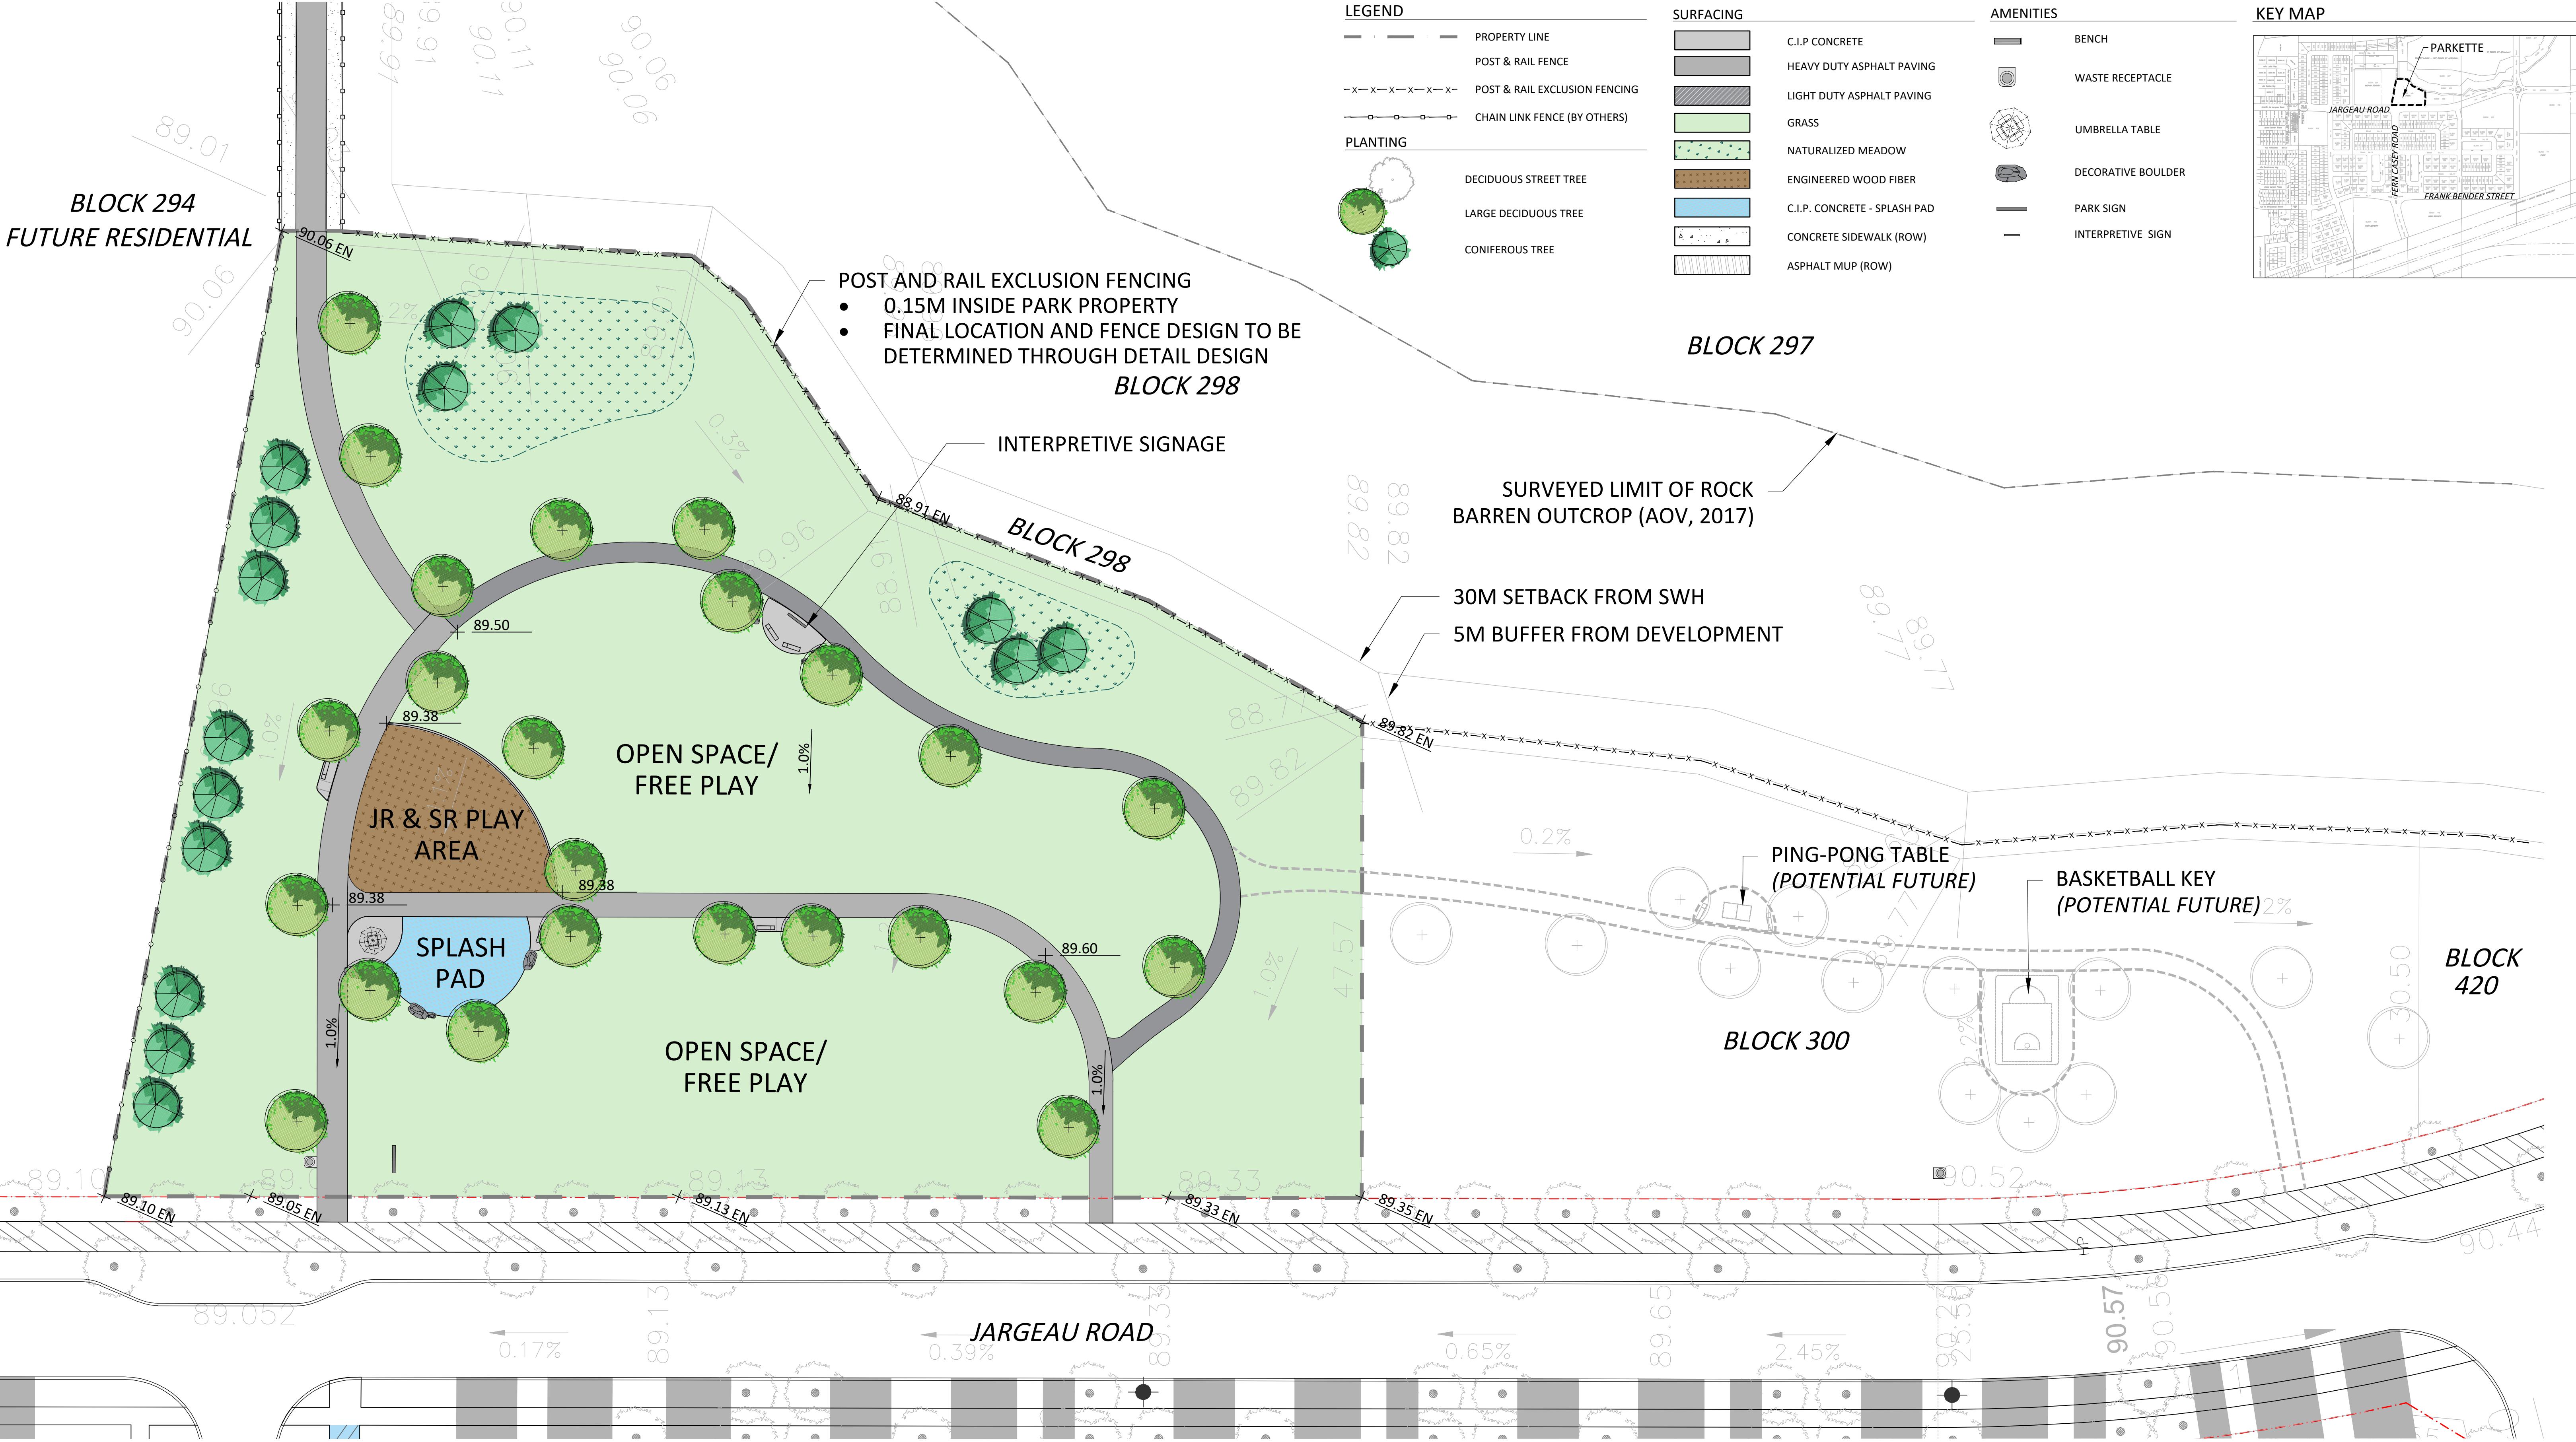


PARKETTE FIT PLAN

TRAILSEDGE PHASE 5 - BLOCK 418

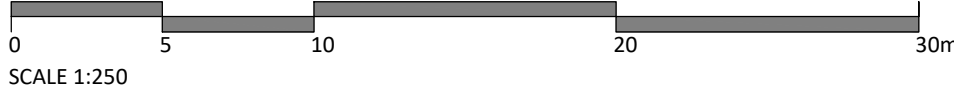

SCALE: 1:250
DATE: SEP 22, 2025
REV: JUNE 16, 2026
PROJECT: 21-116

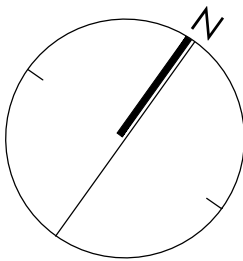

NAK
design strategies
1285 WELLINGTON STREET, OTTAWA, ON K1Y 3A8 CANADA
T 613.237.2345
NAKDESIGNSTRATEGIES.COM