
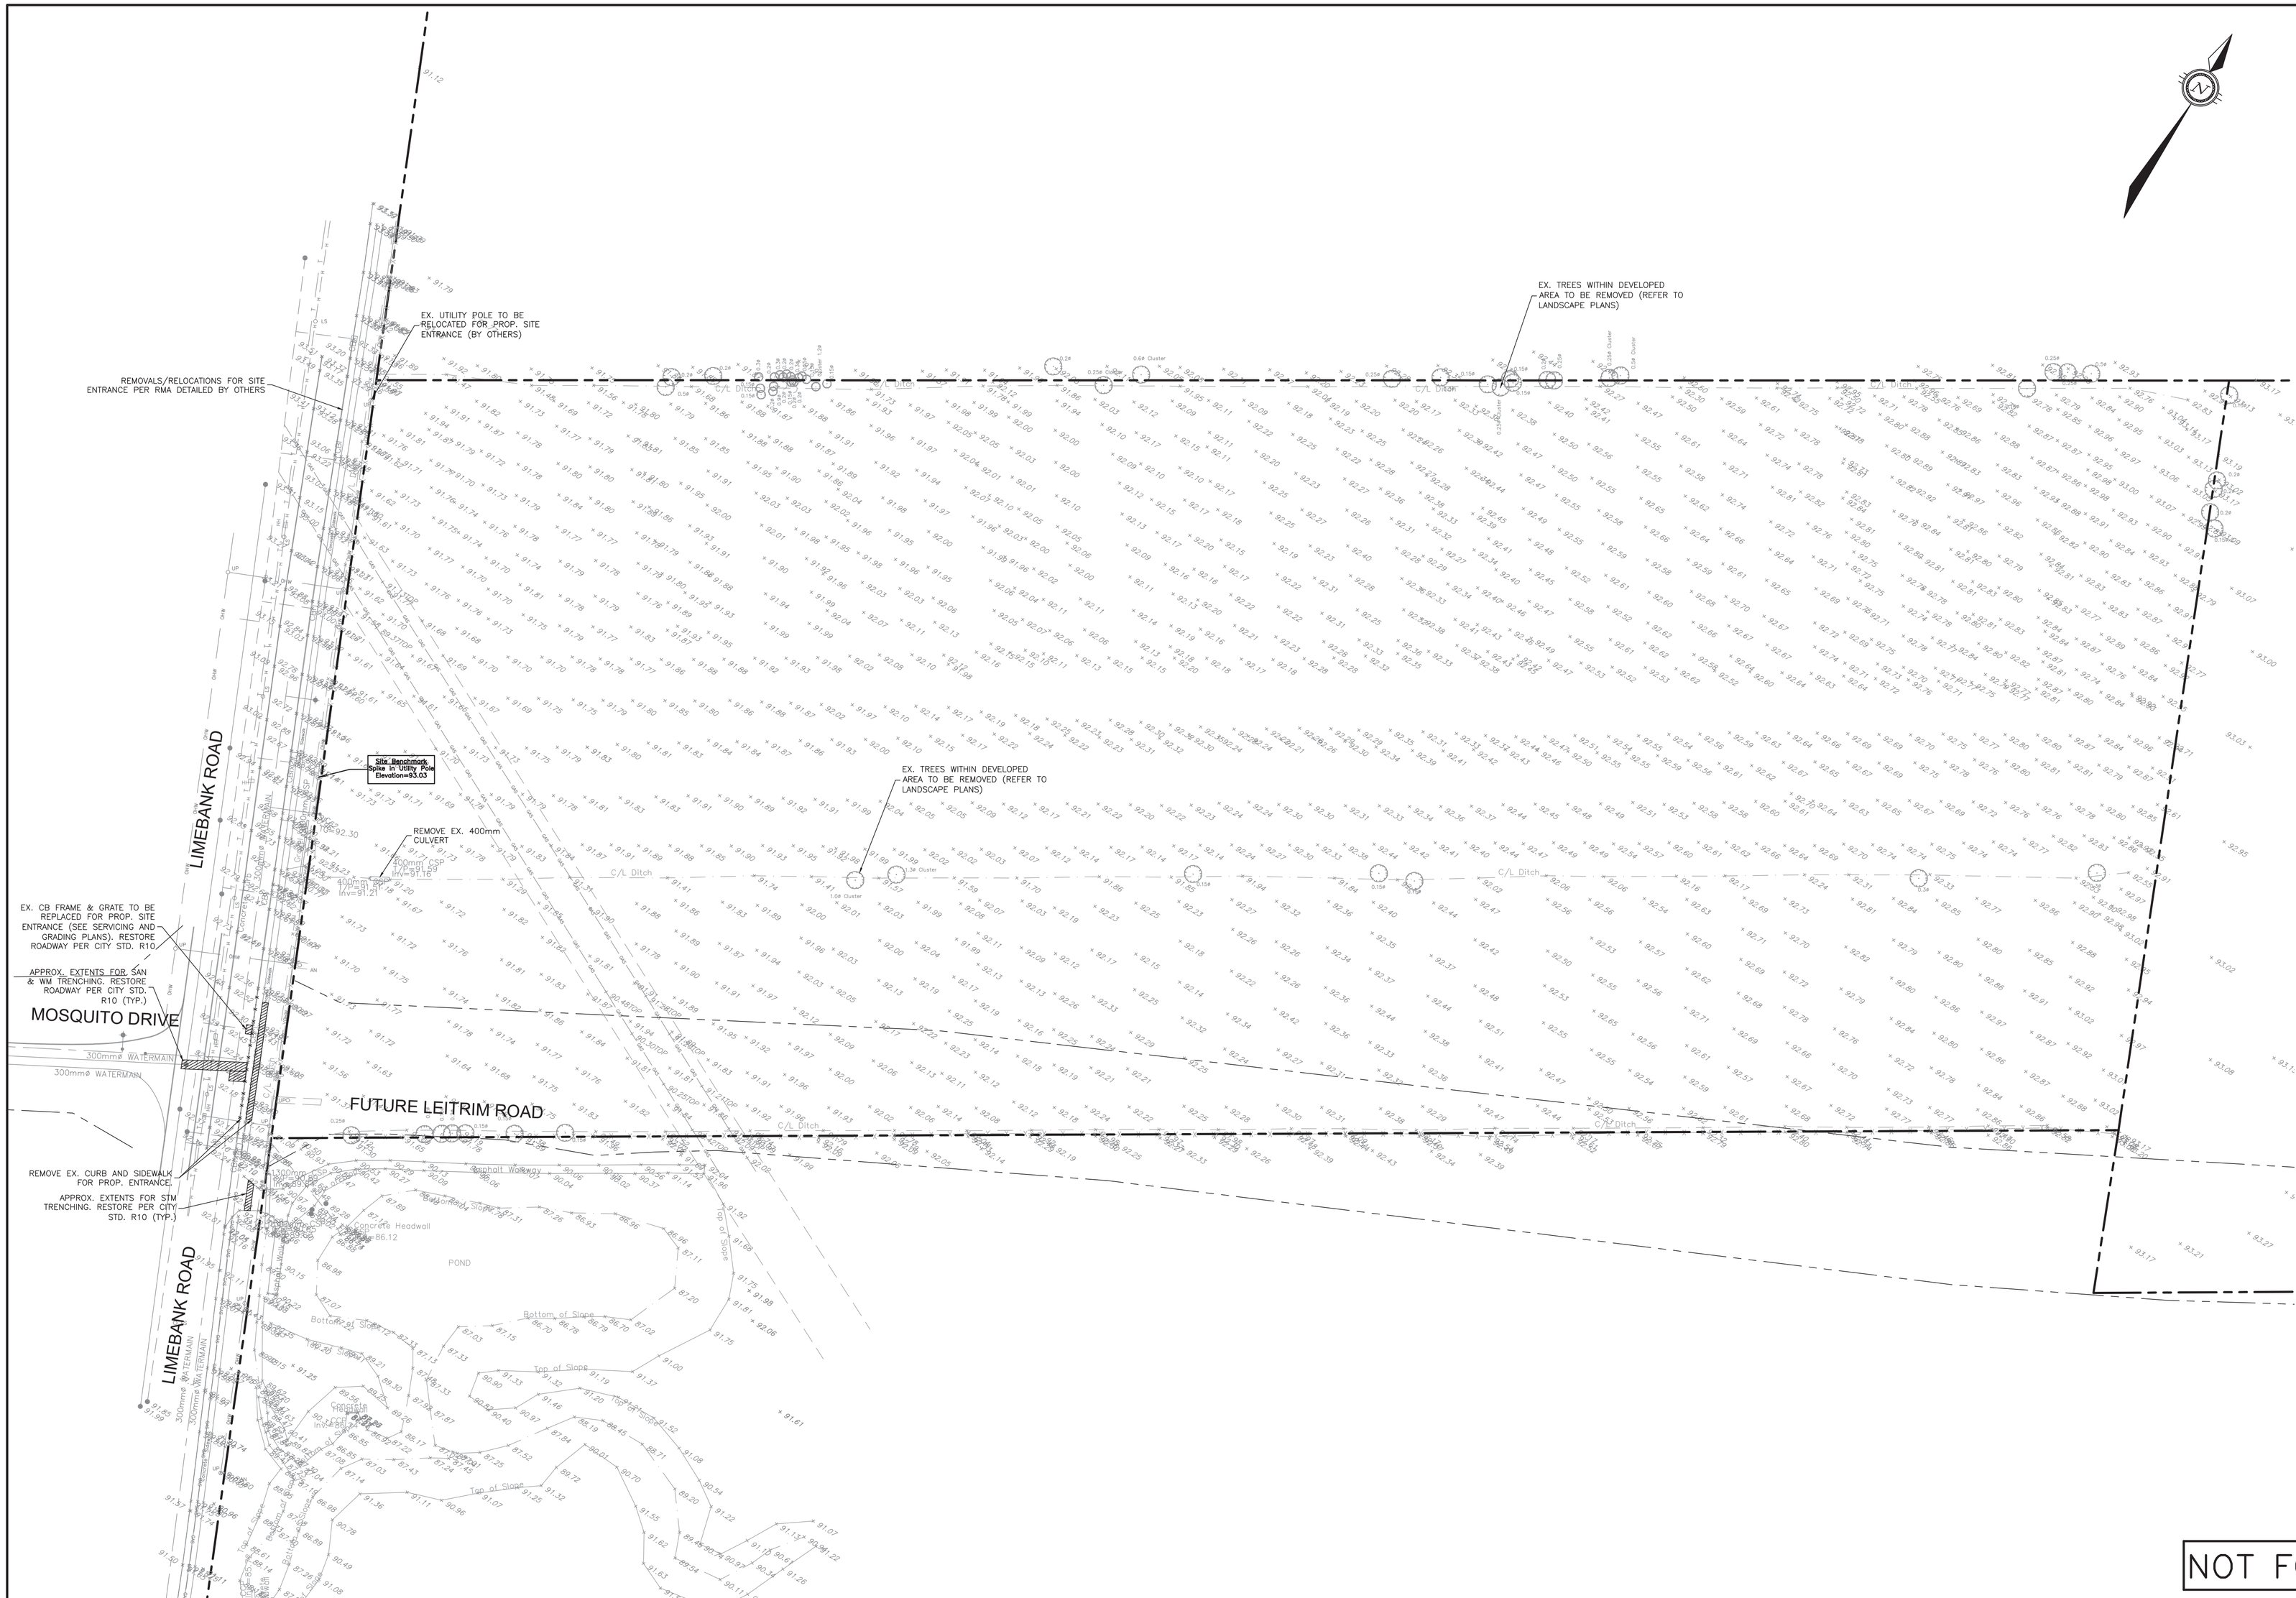


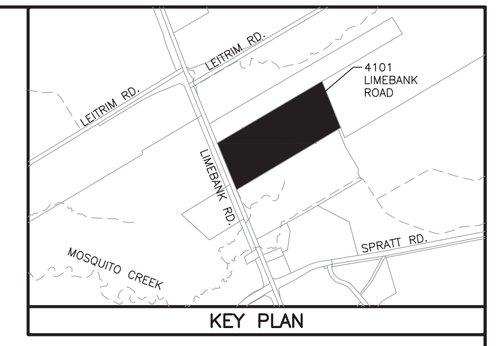

KEY PLAN

LEGEND

- PROPERTY BOUNDARY (4101 LIMEBANK RD.)
- FUTURE LEITRIM RD. REALIGNMENT ROW
- EASEMENT
- ×104.00 EXISTING ELEVATION
- EXISTING HYDRANT
- V&VB EXISTING VALVE & VALVE BOX
- EXISTING WATERMAIN
- EXISTING SANITARY SEWER & MAINTENANCE HOLE
- EXISTING STORM SEWER & MAINTENANCE HOLE
- EXISTING CATCH BASIN
- GAS GAS GAS EXISTING GAS LINE
- H H H EXISTING HYDRO LINE
- T EXISTING TRAFFIC LINE
- OHW EXISTING OVERHEAD LINE
- EXISTING DITCH CENTRELINE
- X X EXISTING FENCE

NOT FOR CONSTRUCTION

NOTES

THE POSITION OF ALL POLE LINES, CONDUITS, WATERMAINS, SEWERS AND OTHER UNDERGROUND AND OVERGROUND UTILITIES AND STRUCTURES IS NOT NECESSARILY SHOWN ON THE CONTRACT DRAWINGS, AND WHERE SHOWN, THE ACCURACY OF THE POSITION OF SUCH UTILITIES AND STRUCTURES IS NOT GUARANTEED. BEFORE STARTING WORK, DETERMINE THE EXACT LOCATION OF ALL SUCH UTILITIES AND STRUCTURES AND ASSUME ALL LIABILITY FOR DAMAGE TO THEM.

PROPERTY BOUNDARIES ARE DERIVED FROM TOPOGRAPHICAL PLAN OF SURVEY OF PART OF LOTS 16 & 17 CONCESSION 2 (RIDEAU FRONT), GEOGRAPHIC TOWNSHIP OF GLOUCESTER, CITY OF OTTAWA. PREPARED BY ANNIS, O'SULLIVAN, VOLLEBEKK LTD. ONTARIO LAND SURVEYORS, REF: 24256-23. ELEVATIONS ARE REFERRED TO GEODETIC DATUM (CGVD28).

NO.	REVISION DESCRIPTION	DATE	BY
2	REISSUED FOR SPA	08/09/26	SM
1	ISSUED FOR SPA	16/10/24	SM

SCALE
0 10m 20m 40m
HORIZONTAL 1:1000

LICENSED PROFESSIONAL ENGINEER
SEP 08/26
S.A.G.MCCAUGHEY
100217133
PROVINCE OF ONTARIO

Robinson Land Development
200-2936 Baseline Road
Ottawa, ON K2H 1B3
(613) 592-6060 rcii.com

DESIGN	SM
CHECKED	BM
DRAWN	SM
CHECKED	BM
APPROVED	CC

GROUPE MONTONI

4101 LIMEBANK RD.
CITY OF OTTAWA

EXISTING CONDITIONS AND REMOVALS PLAN

PROJECT No.	23074
SURVEY	AOV
DATED	SEPT 2026
DWG. No:	23074-R1