




STREET 09

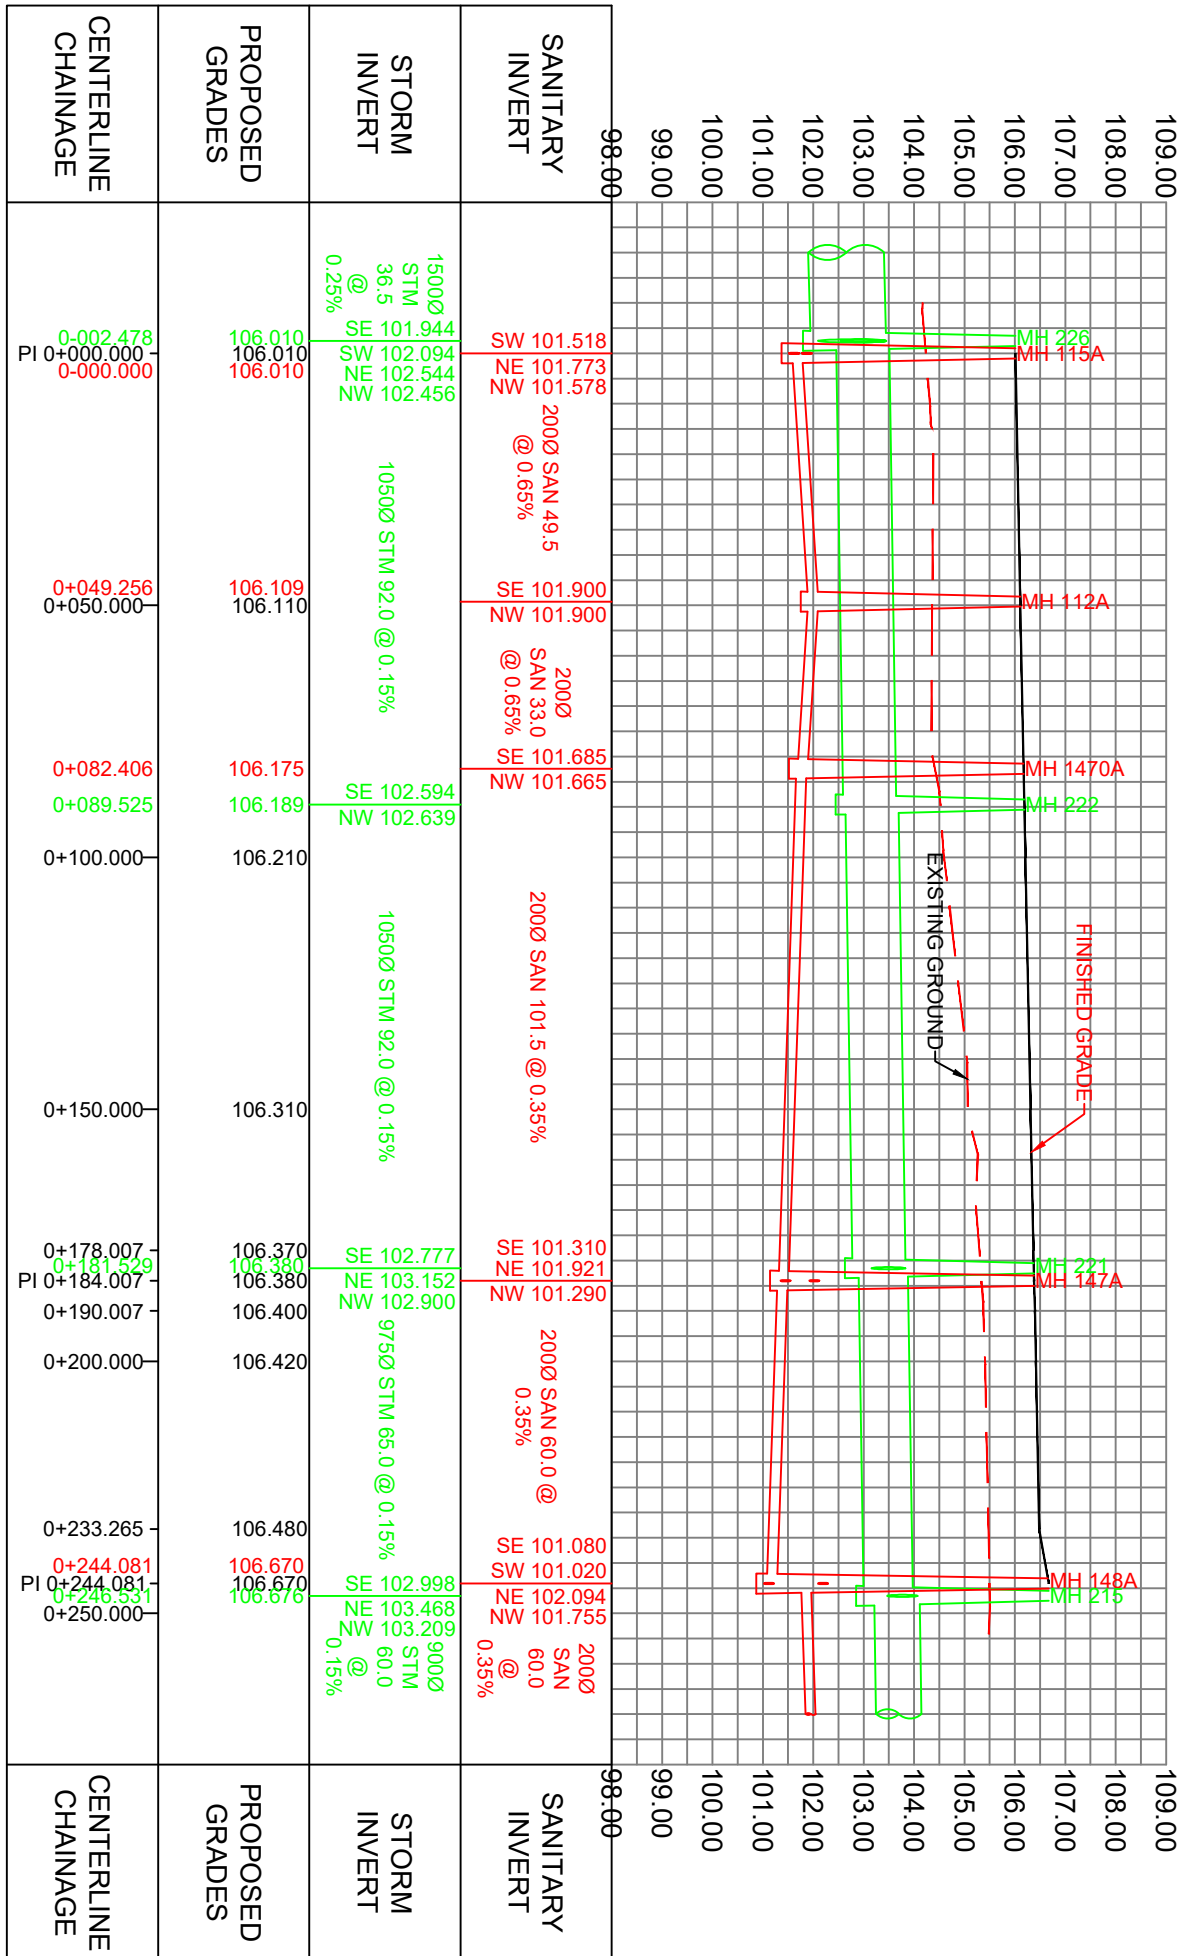


PUMP STATION INLET 1

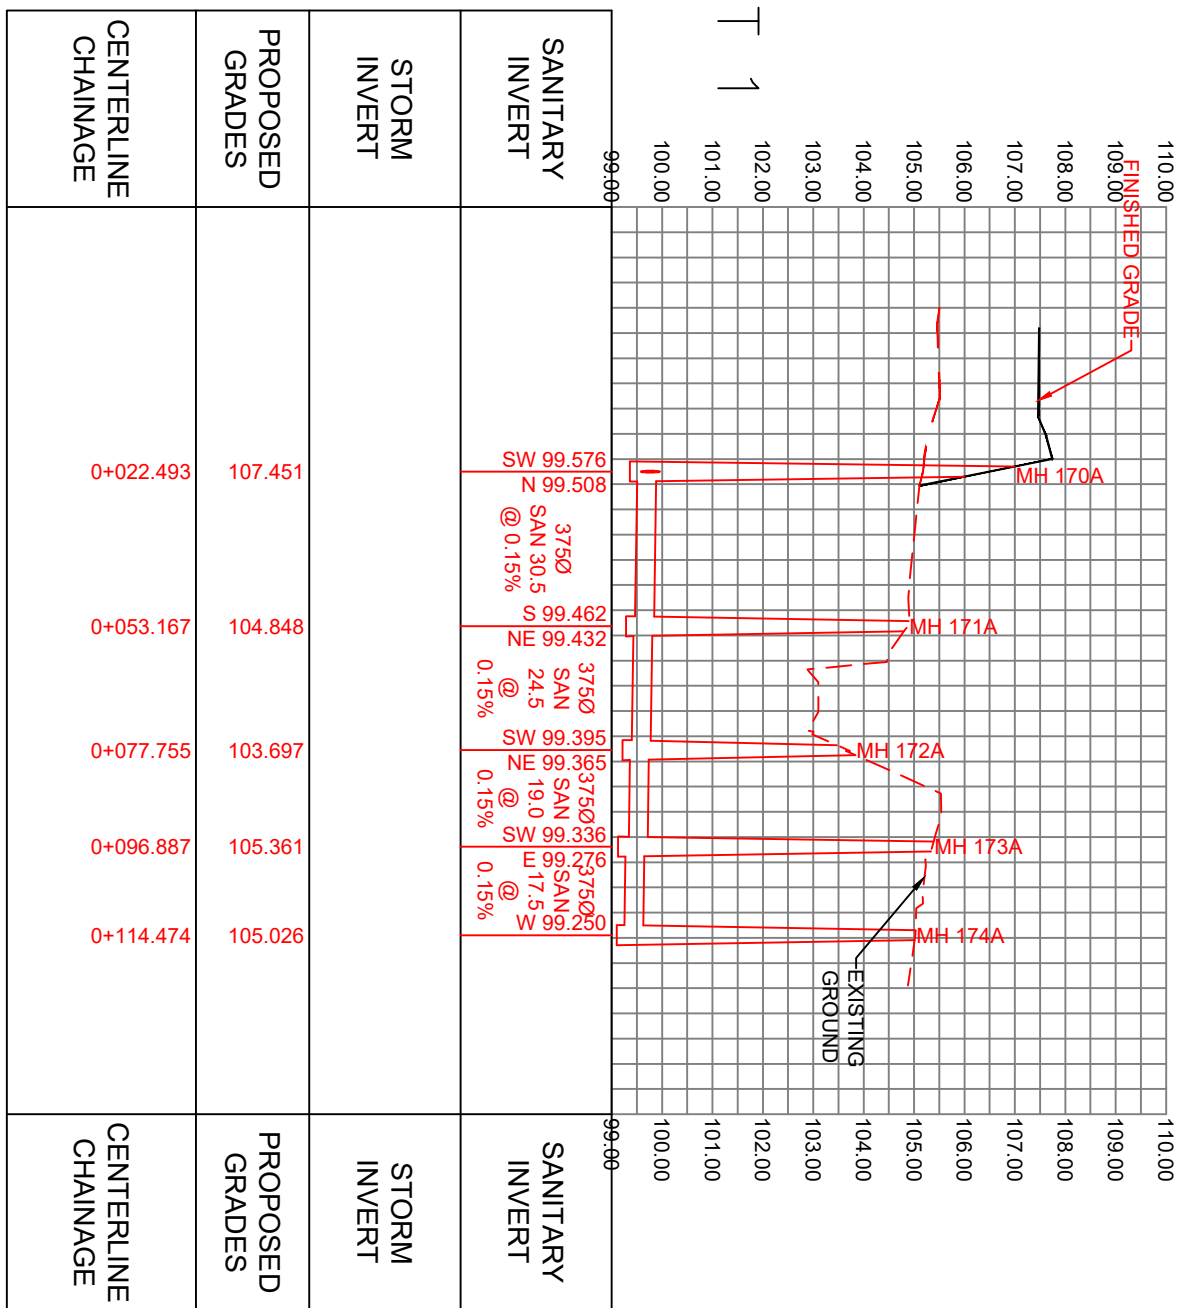


STREET 10

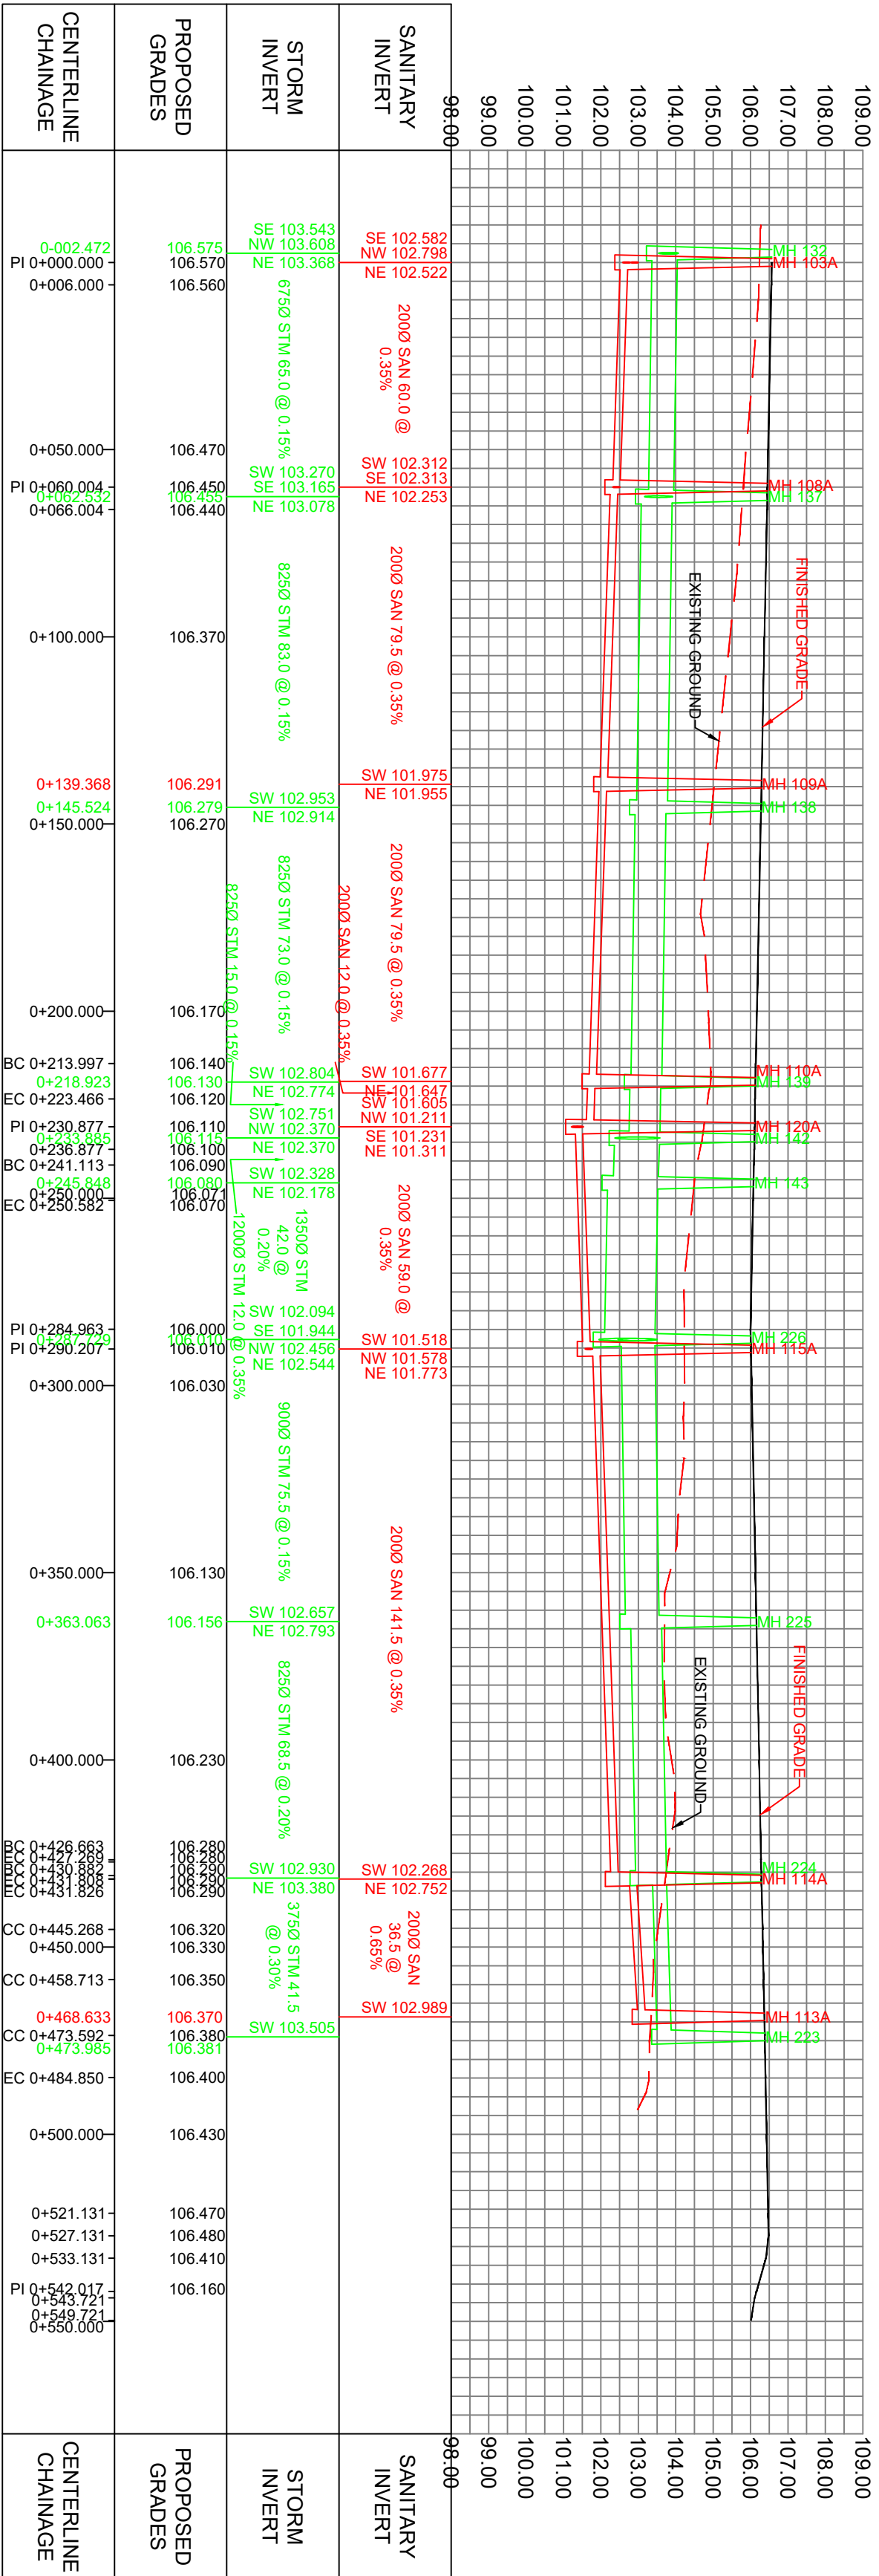


STREET 11

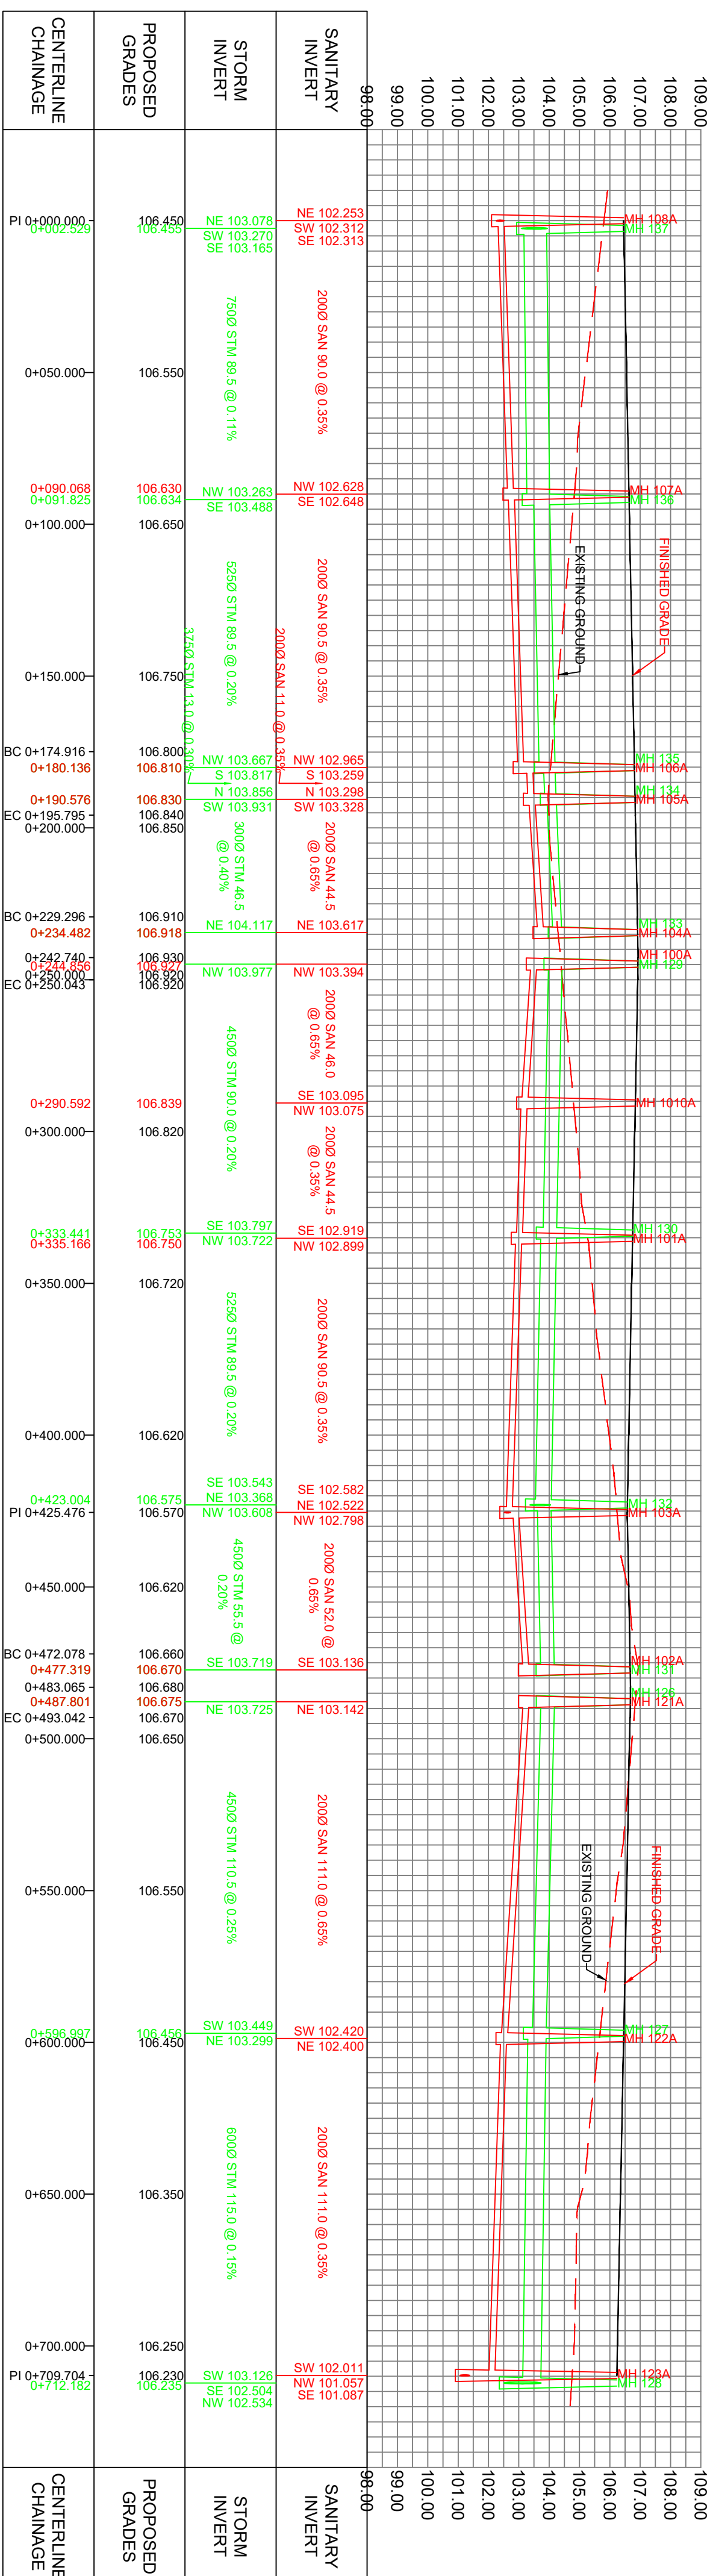

WEST POND INLET 1

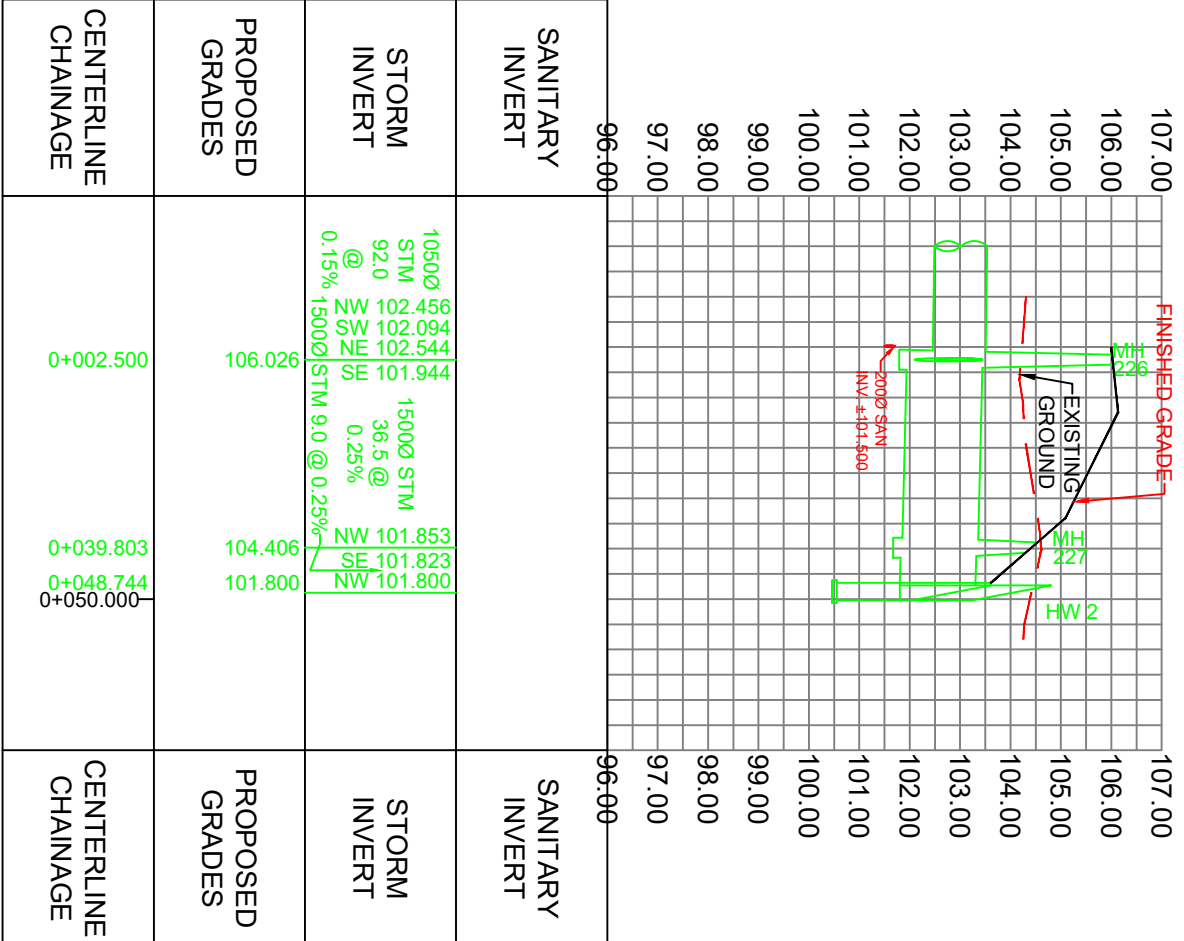

WEST POND INLET 2

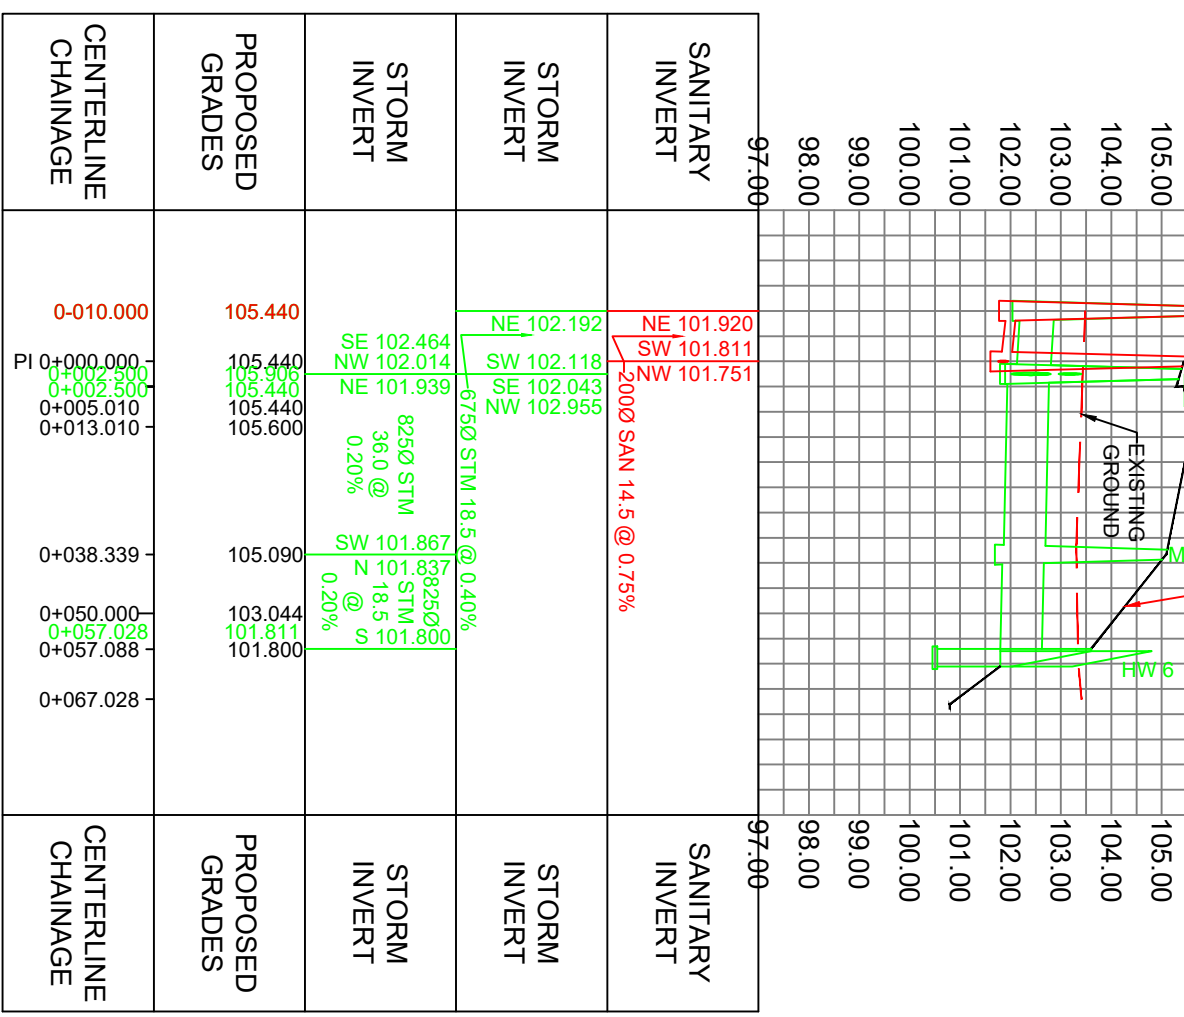

WEST POND OUTLET

