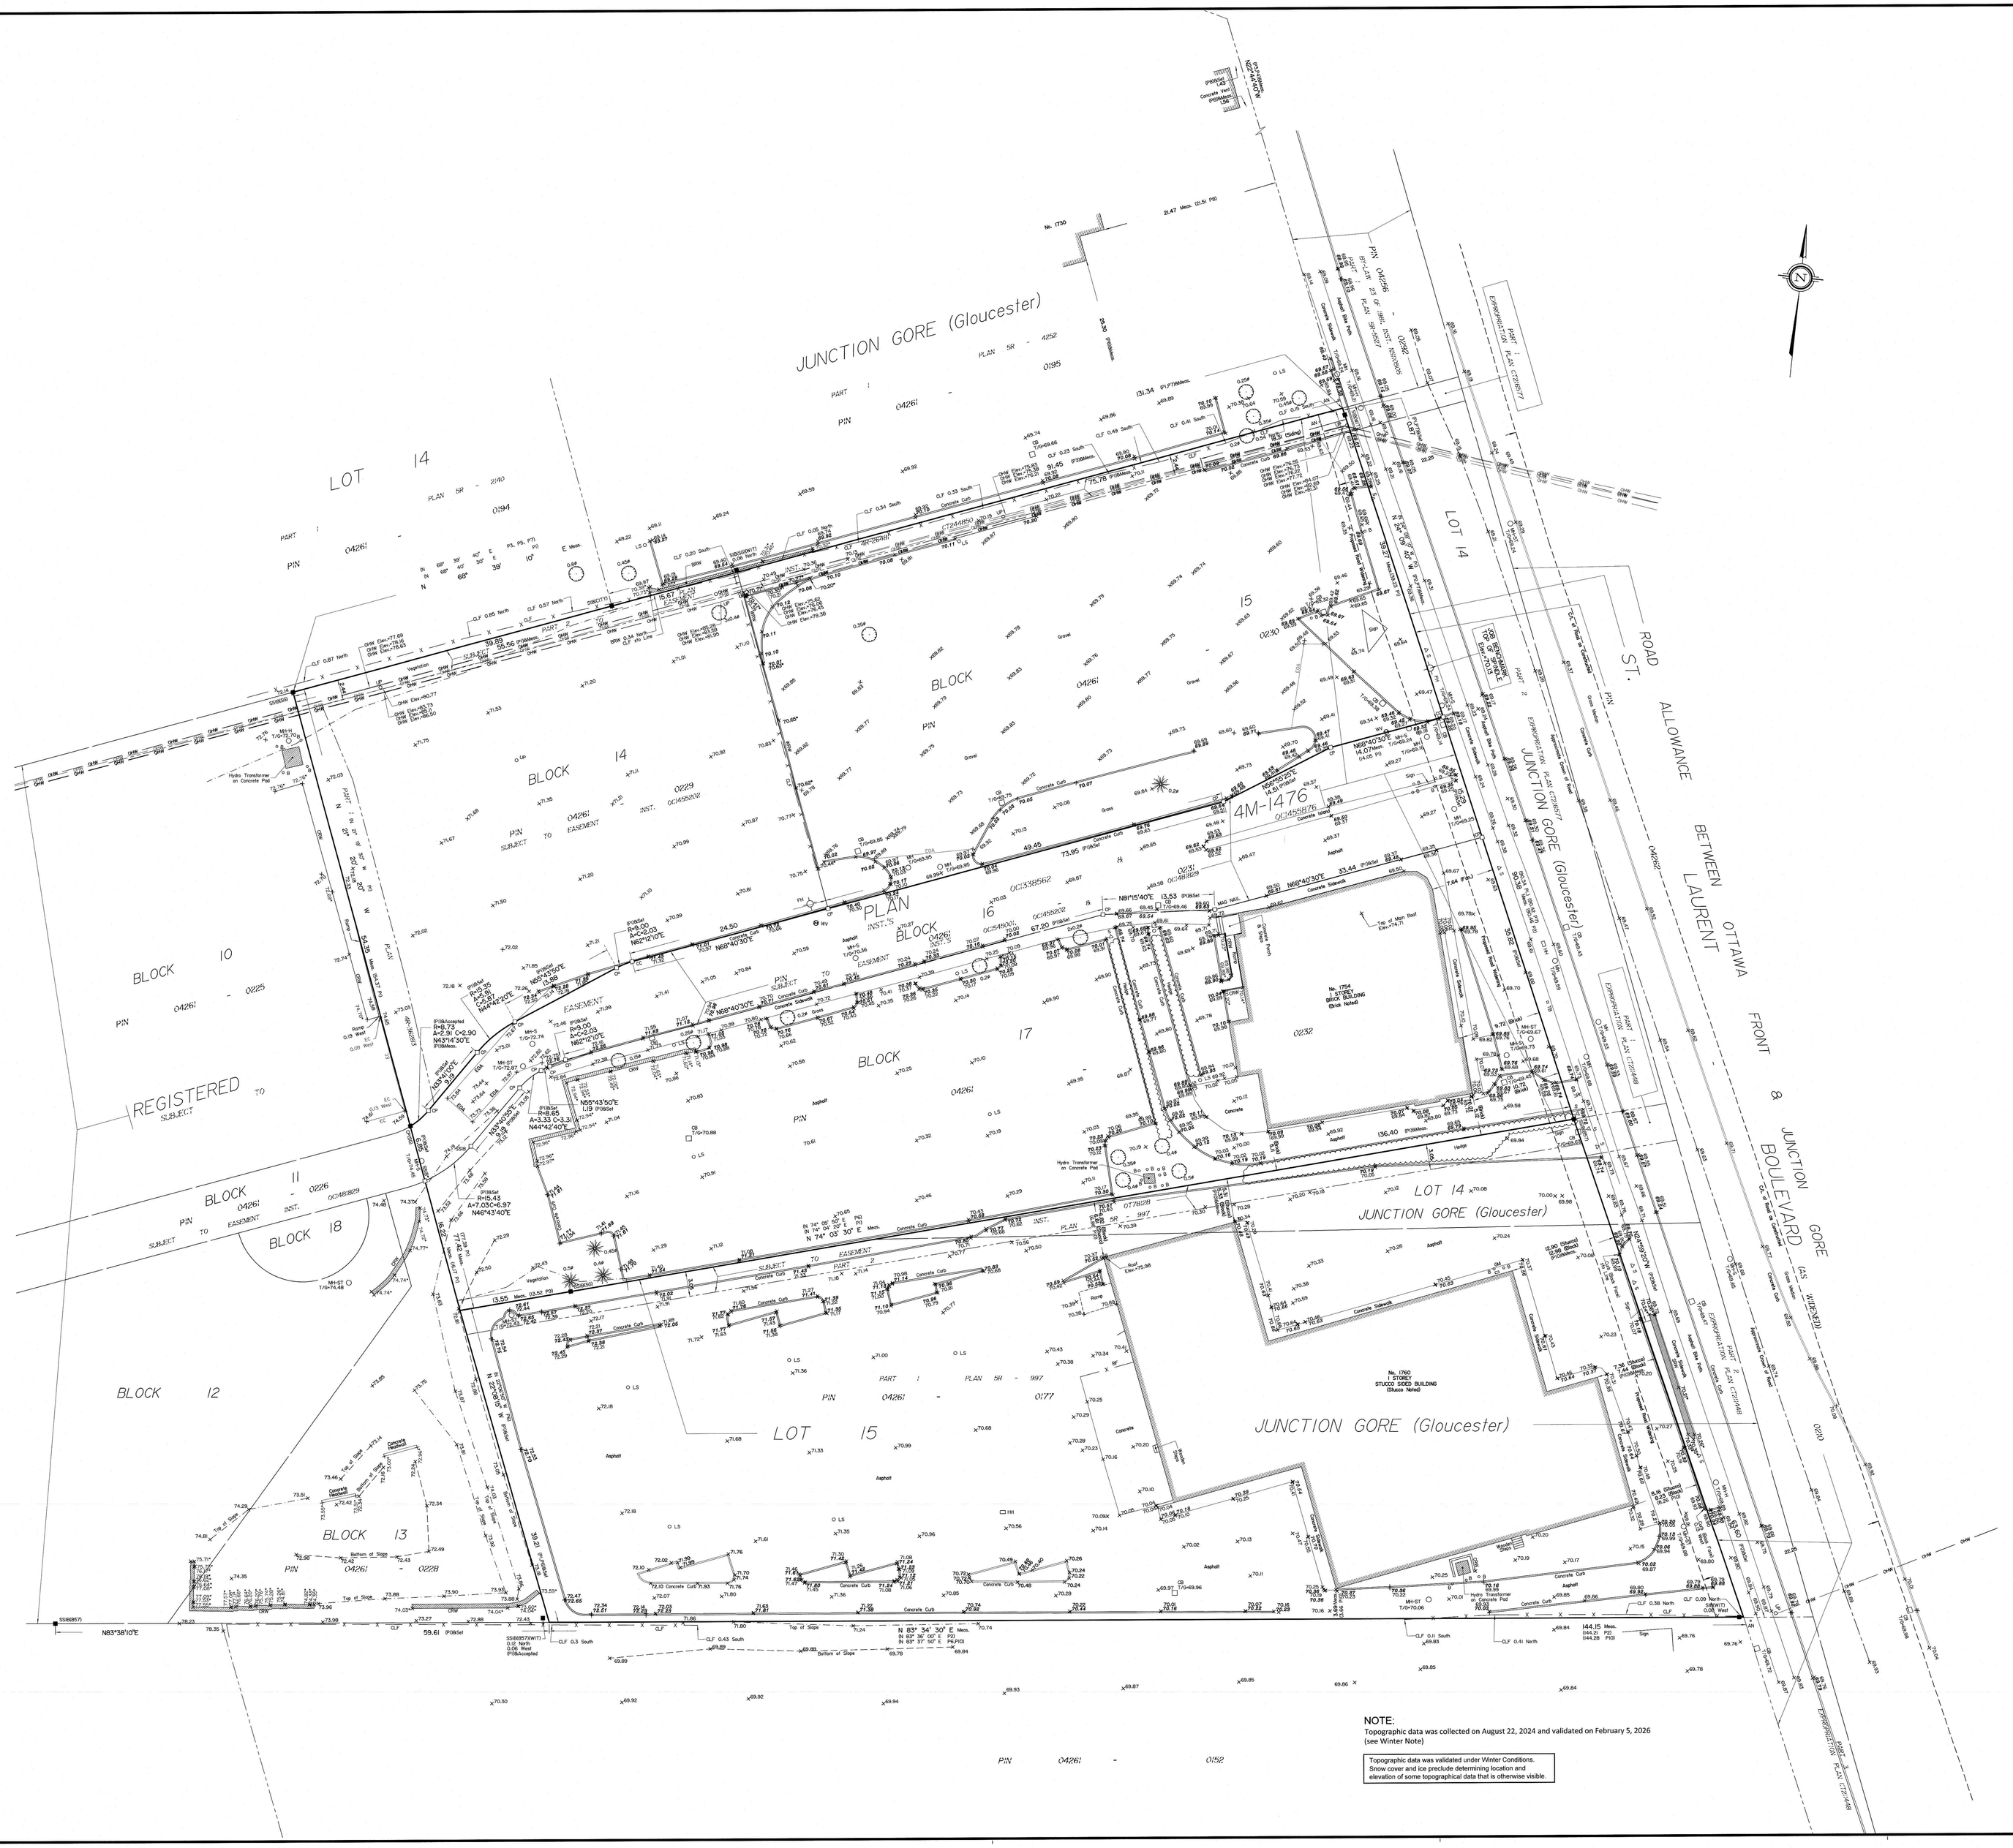
JUNCTION GORE (Gloucester)
LOT 14
BLOCK 14
BLOCK 15
BLOCK 16
BLOCK 17
BLOCK 10
BLOCK 11
BLOCK 12
BLOCK 13
BLOCK 18
REGISTERED PLAN 4M-1476
LOT 15
LOT 14
JUNCTION GORE (Gloucester)
BETWEEN LAURENT BOULEVARD
OTTAWA
FRONT 8 JUNCTION GORE
ROAD ALLOWANCE
No. 1730
No. 1704 STUCCO SIDED BUILDING (Stucco Noted)
No. 1760 1 STORE STUCCO SIDED BUILDING (Stucco Noted)
Hydro Transformer on Concrete Pad
Top of Slope
Bottom of Slope
Concrete Curb
Concrete Sidewalk
Asphalt
Vegetation
Gravel
Top of Main Roof
Bottom of Step
Top of Step
Sign
Hydro Transformer on Concrete Pad
N 63° 34' 30" E Meas.
N 63° 35' 00" E PID
N 63° 37' 00" E RIDPID
N 63° 38' 10" E
N 63° 38' 10" E
N 63° 38' 10" E