


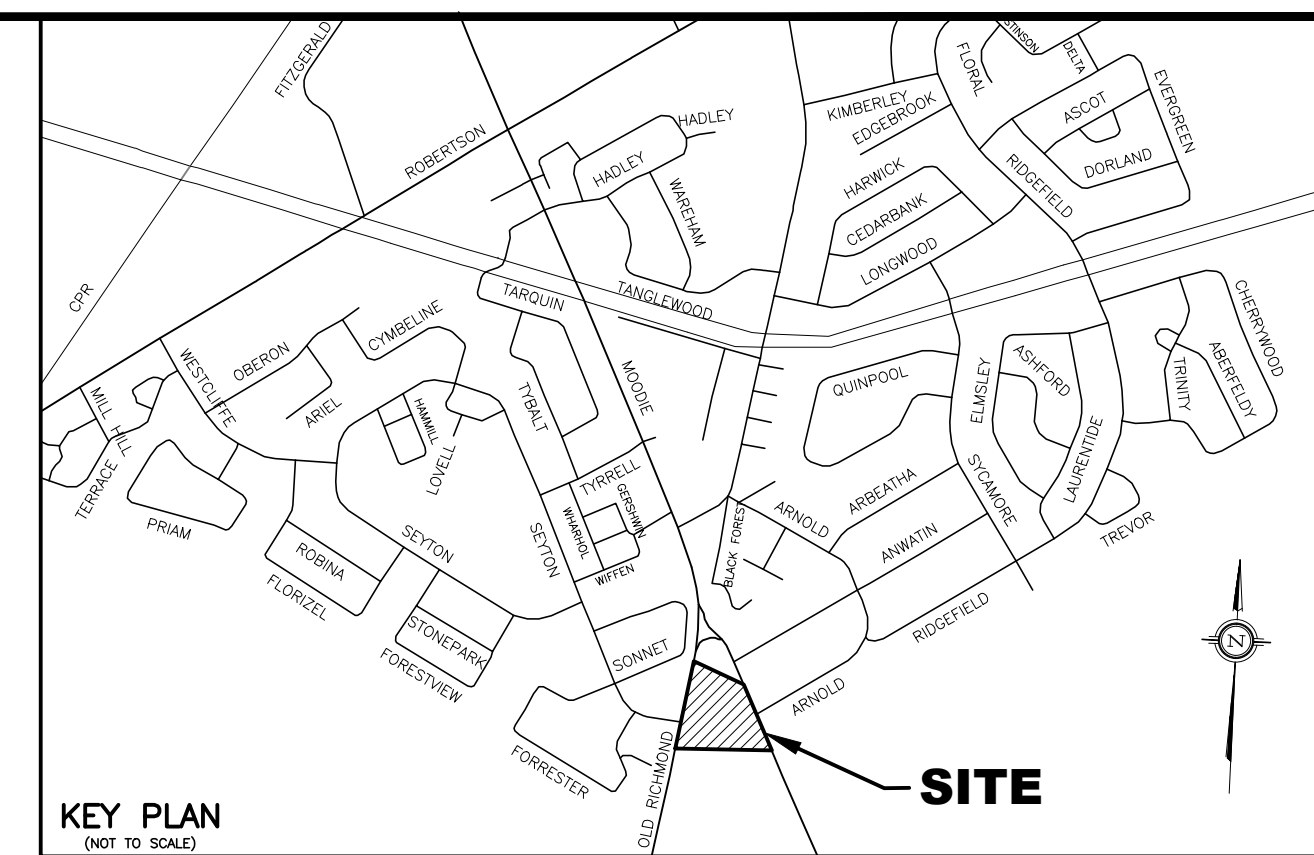

PERSPECTIVE VIEW

Area under construction
Silt fence barrier
Area under protection
Direction of flow
End Run
Main Run
Silt fence barrier
Area under protection

SECTION

Direction of flow
A
A
2.3m max. typ.
Main run
2.3m max. typ.


PLAN

Direction of flow
A
A
300mm min. of geotextile in trench
Trench to be backfilled and compacted
600mm
300
200
600
Stake
Geotextile
Earth surface

SECTION A-A

NOTE:
A All dimensions are in millimetres unless otherwise shown.

ONTARIO PROVINCIAL STANDARD DRAWING		Nov 2006	Rev 1
LIGHT-DUTY SILT FENCE BARRIER			
		OPSD 219.110	

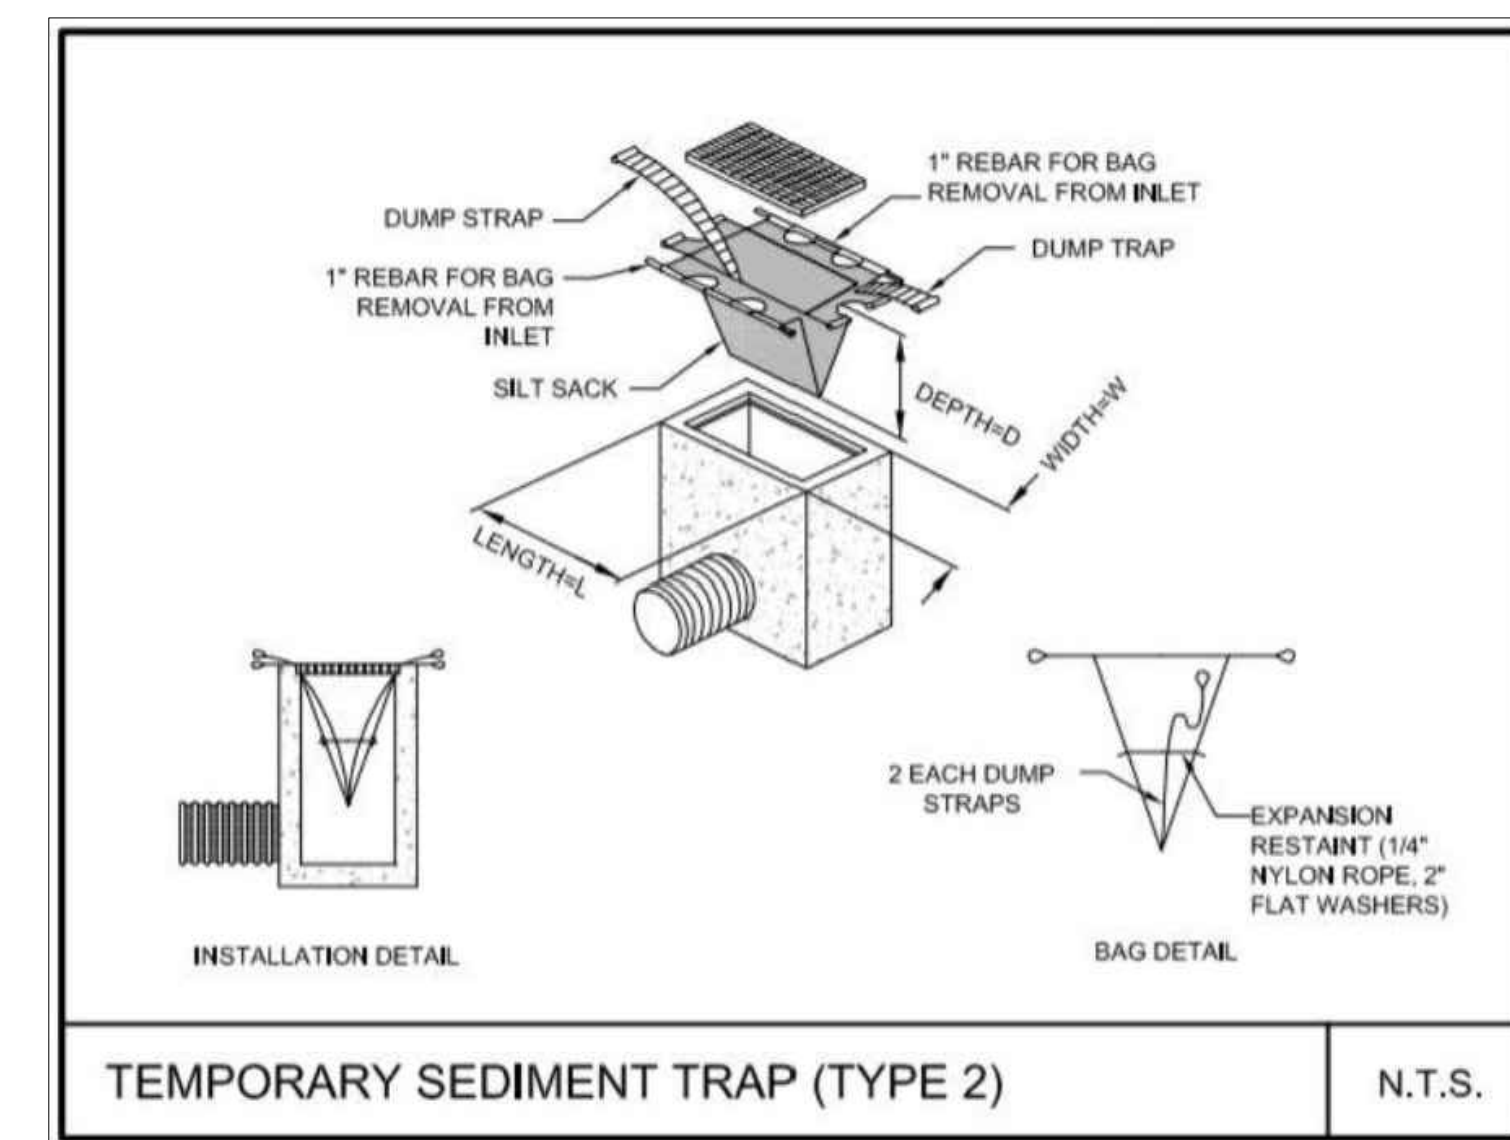

	T.L. MAK ENGINEERING CONSULTANTS LTD. CONSULTING ENGINEERS		
	PROJECT No. 819-106	DATE JULY 2021	DRAWING No. ESC-1