


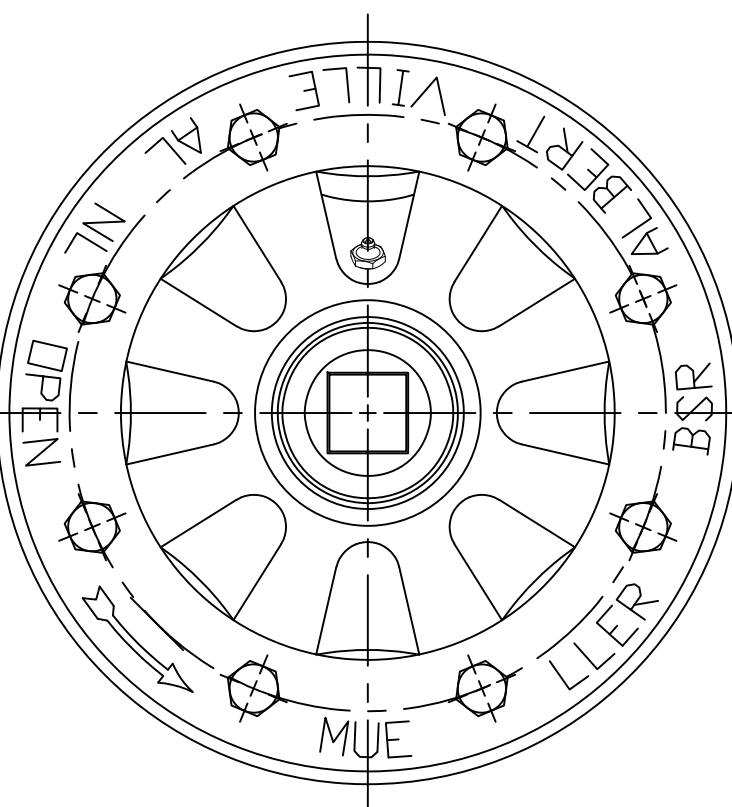


ITEM	DESCRIPTION	REQ'D	MATERIAL	A.S.T.M.	
22					
23	CHAIN HOOK	1	STEEL		ELECTROGALV
24	UPPER BARREL	1	CAST IRON	A-126	CLASS B
25	TRAFFIC STEM COUPLING	1	STAINLESS STEEL	A-890	1.5% SILICON MAX.
26	TRAFFIC FLANGE BOLT	8	STEEL	A-307/J429	ELECTROGALV. GR. E
27	TRAFFIC FLANGE O-RING	1	RUBBER	D-2000	BUNA N
28	TRAFFIC FLANGE	1	CAST IRON	A-126	CLASS B
29	REUSABLE COTTER PIN	2	STAINLESS STEEL		18-8
30	CLEVIS PIN	2	STAINLESS STEEL	A-276	300 SERIES
31	LOWER STEM	1	STAINLESS STEEL		17-4
32	LOWER BARREL	1	DUCTILE IRON	A536	65-45-12
33	STEM PIN	1	STAINLESS STEEL	A-276	300 SERIES
34	DRAIN VALVE FACING	2	H.D. POLYETHYLENE		LS 5660-00
35	DRAIN VALVE FACING SCREW	4	STAINLESS STEEL	A-276	300 SERIES
36	UPPER VALVE PLATE	1	BRONZE	B-584	C89833
37	BOTTOM SEAT O-RING	1	RUBBER	D-2000	BUNA N
38	DRAIN RING	1	BRONZE	B-62	C83600
39	SEAT RING	1	BRONZE	B-584	C89833
40	DRAIN RING HOUSING	1	CAST IRON	A-126	CLASS B
41	MAIN VALVE	1	RUBBER	D-2000	NATURAL
42	LOWER VALVE PLATE	1	CAST IRON	A-126	CLASS B
43	LOCK WASHER	1	STAINLESS STEEL	A-276	304

* NOT SHOWN

APPROVED
By Adam Brown at 8:57 pm, Sep 28, 2026

ADAM BROWN
MANAGER , DEVELOPMENT REVIEW RURAL
PLANNING, DEVELOPMENT & BUILDING SERVICES
DEPARTMENT, CITY OF OTTAWA

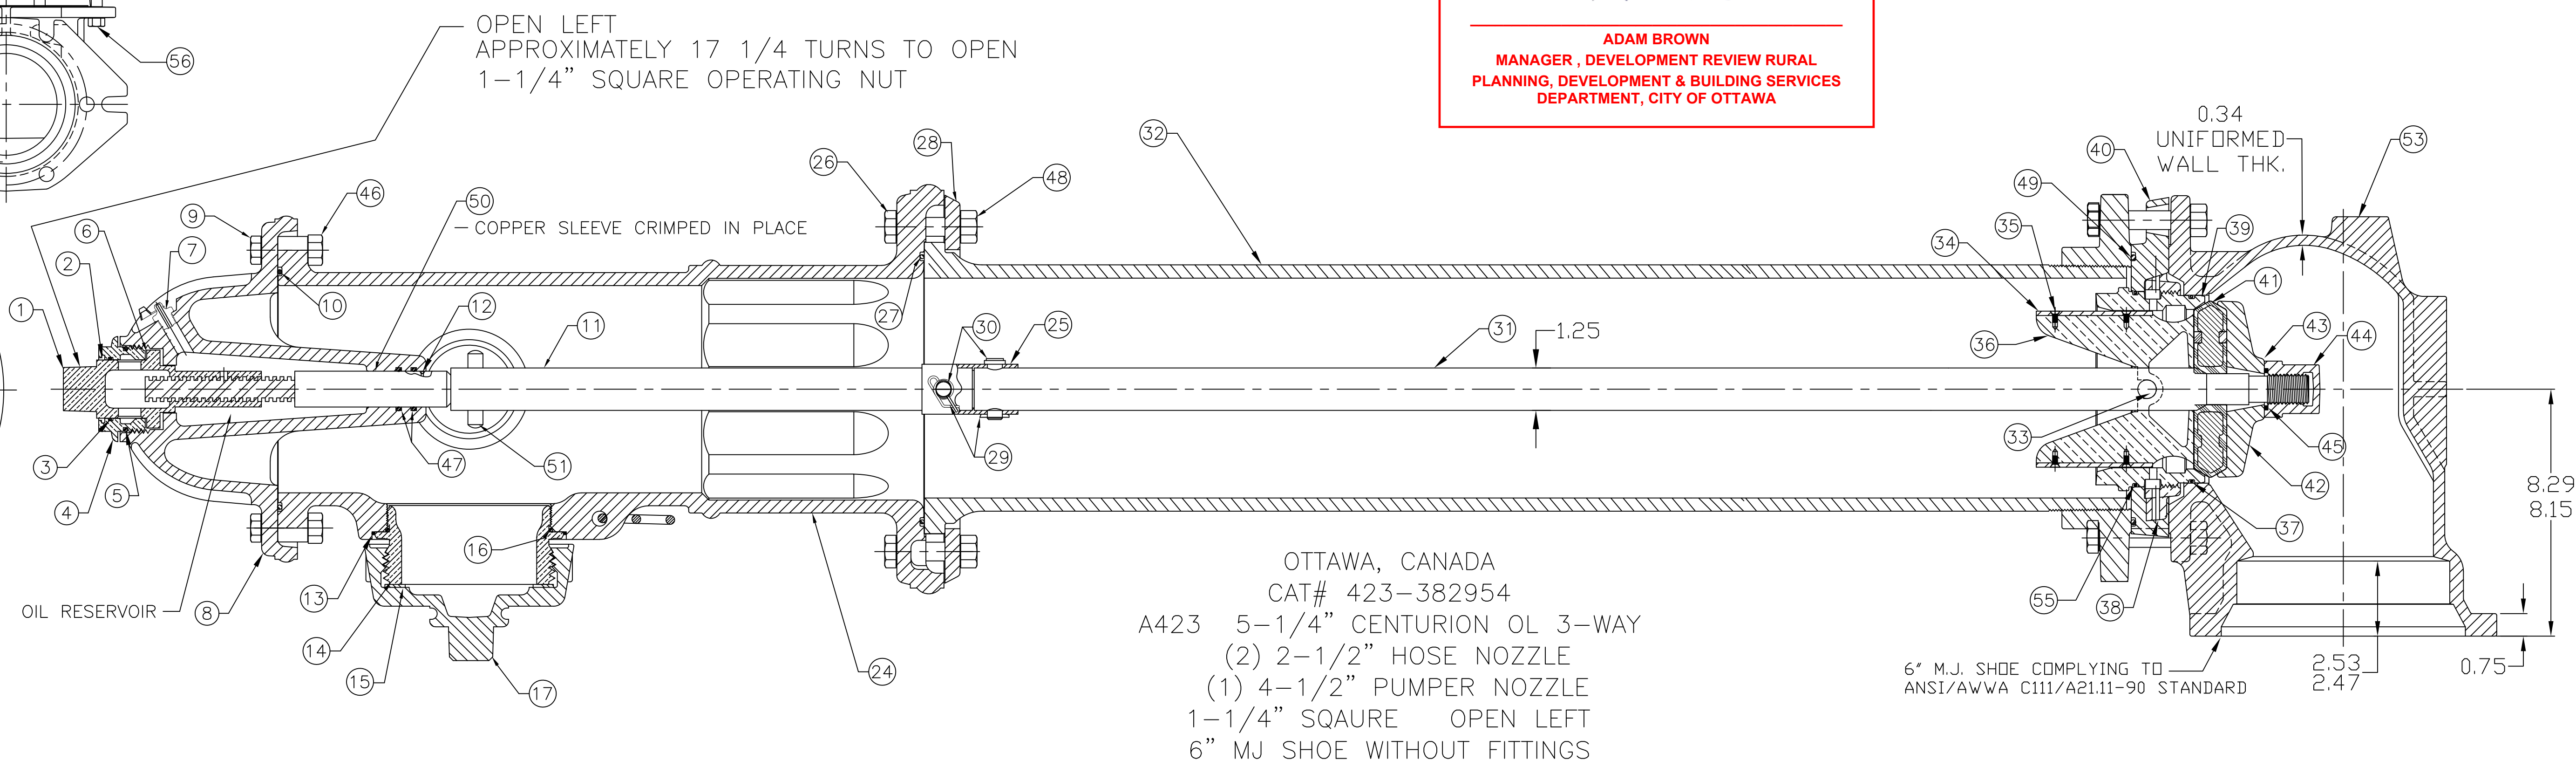

OTTAWA, CANADA
CAT# 423-382954
A423 5-1/4" CENTURION OL 3-WAY
(2) 2-1/2" HOSE NOZZLE
(1) 4-1/2" PUMPER NOZZLE
1-1/4" SQAURE OPEN LEFT
6" MJ SHOE WITHOUT FITTINGS

A/C (MILLIMETER) INCH		TOLERANCES — MACHINING UNLESS OTHERWISE NOTED		THIRD ANGLE PROJECTION	
INITIAL RELEASE		BREAK EDGES		FINISH SURFACES	
DRFTR	ANC 4-2-19	MACH. .006/.016		125	
CHK'R					
APP					
		FRACTIONS		DECIMALS	
		2 PL ±.64		2 PL ±.025	
				3 PL ±.010	
				ANGLES	
				±1°	
E.O. NUMBER	E04450			REF. NO.	
				SCALE	
				N.T.S.	
				STK. NO.	
		MATERIAL		REVISION	
		SEE TABLE		NUMBER	
		5 1/4" A423 SUPER CENTURION		FH-20009	
		.250" W/		SHEET	
		TWO HOSE NOZZLES & ONE		PUMP NOZZLE	
				OF 1	

FILE# D07-12-23-0002 SITE PLAN# 19363

5-1/4" A423 SUPER CENTURION "250" W/ TWO HOSE NOZZLES
& ONE PUMPER NOZZLE - 250 P.S.I. W.P. - 500 P.S.I. TEST, 1997 STYLE.

FH-2009

REV	DESCRIPTION	REF	PREP'R	CHK'R	APP	DATE
-----	-------------	-----	--------	-------	-----	------