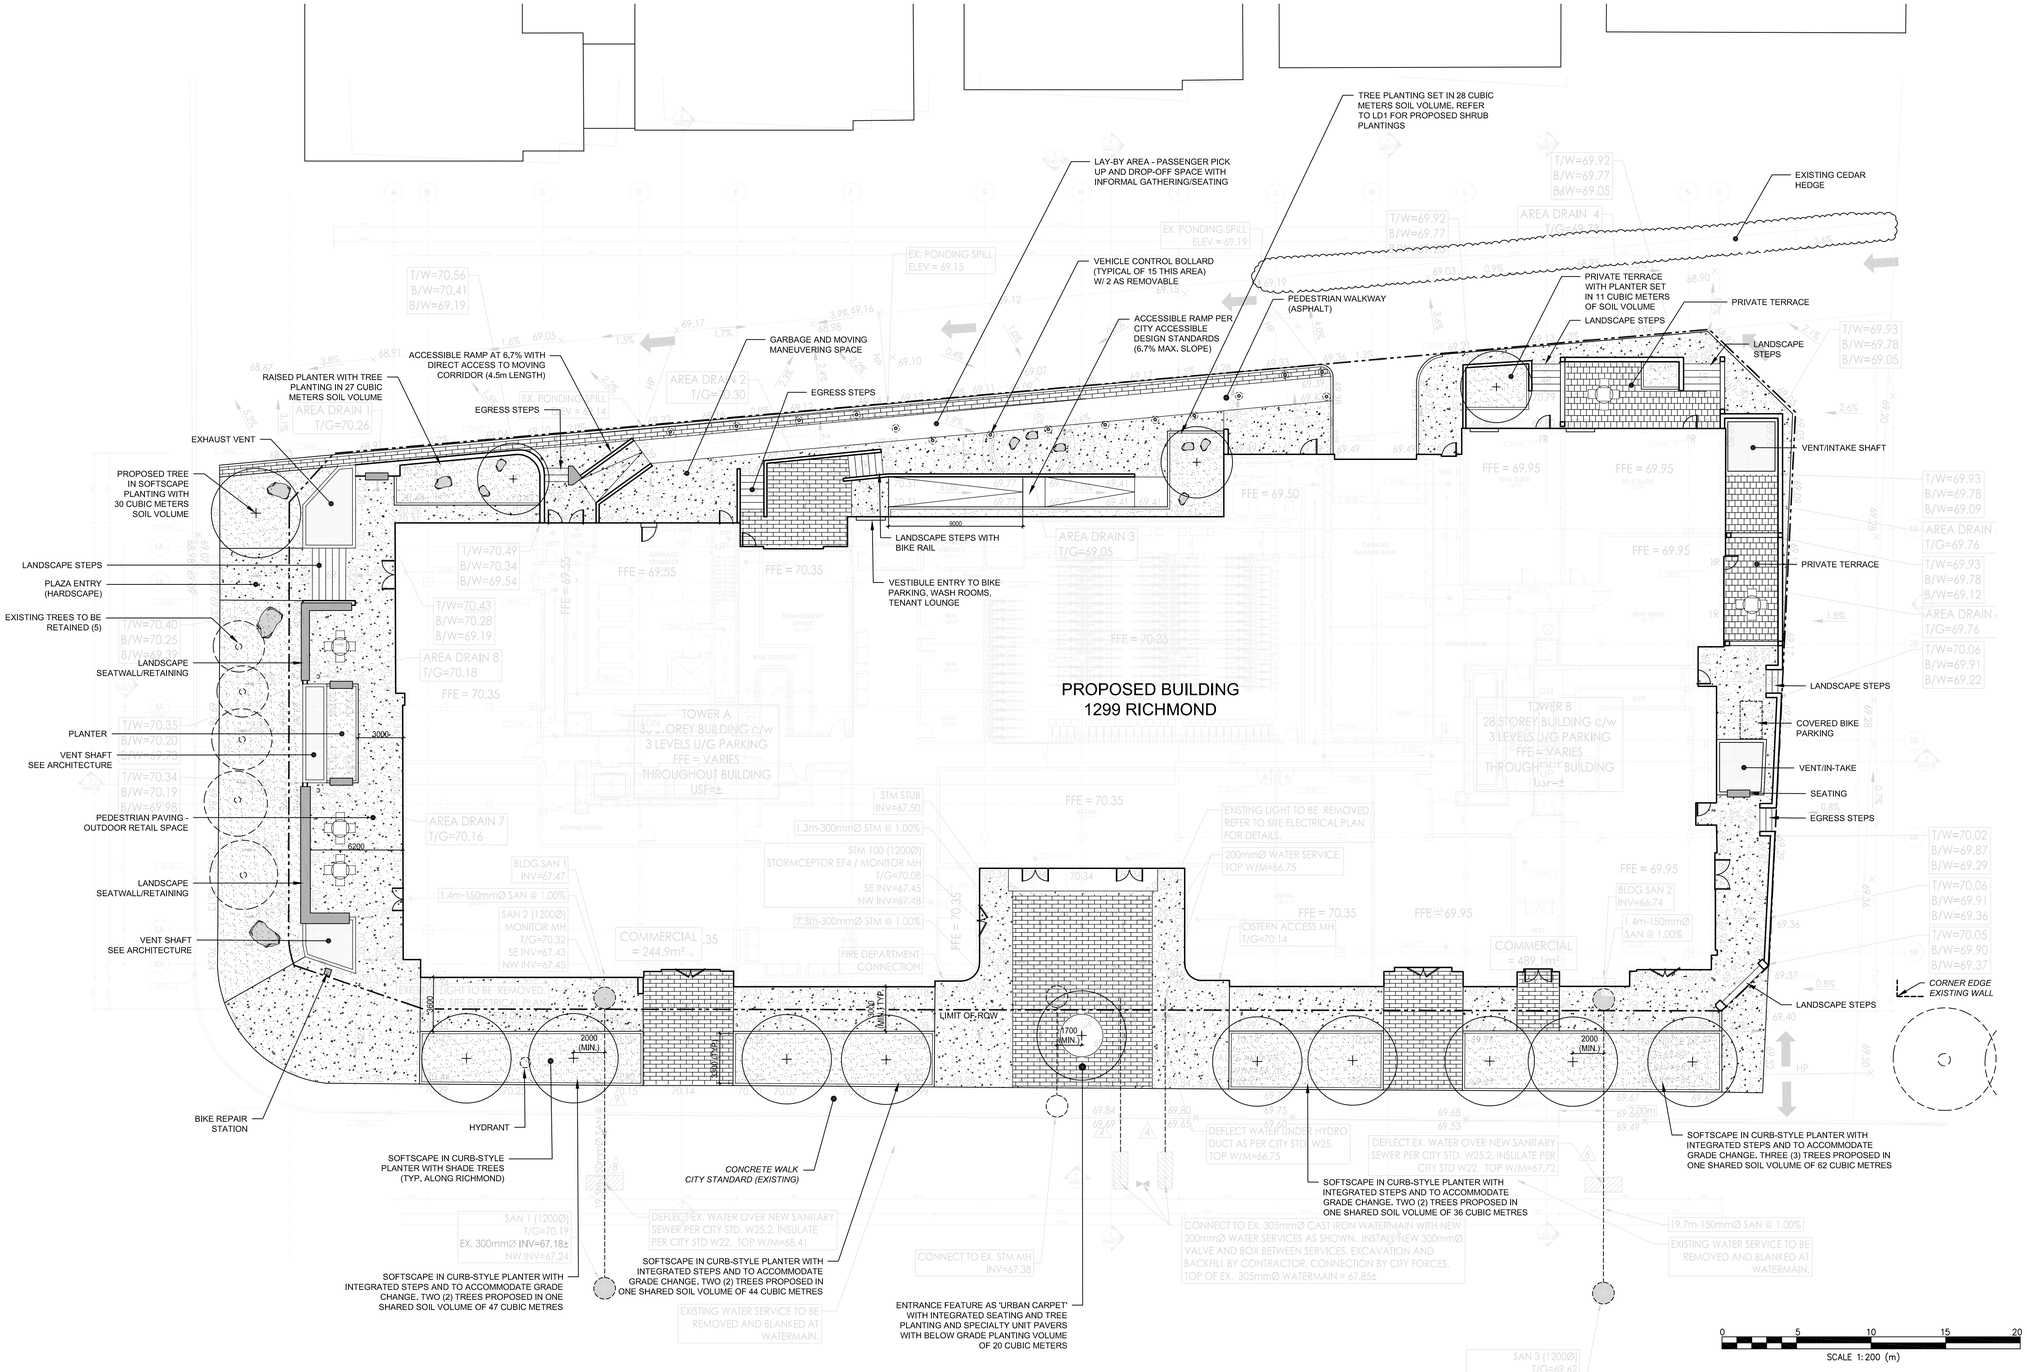

brigil

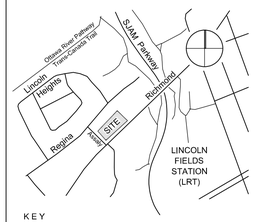

KEY

LANDSCAPE

siteform

Siteform Inc. Landscape Architecture
Ottawa, ON K1S 3G8
613.796.4537 www.siteform.ca

LEGEND

- CONIFEROUS TREE
- DECIDUOUS TREE (SHADE)
- LANDSCAPE BOULDER
- MOVABLE OUTDOOR FURNITURE
- SOFTSCAPE
- HARDSCAPE
- SPECIALTY UNIT PAVING TYPE 1
- SPECIALTY UNIT PAVING TYPE 2

RECORD OF DRAWING

ISSUED FOR SITE PLAN APPLICATION OCTOBER 10, 2024
ISSUED FOR COORDINATION JUNE 26, 2025

1299 Richmond Road, Ottawa
for
BRIGIL

23002	EK/JL	JL
PROJECT	DRAWN	REVIEWED

Landscape Plan

LP1

Site Plan Application No.: **D07-12-23-0083**. Plan No.:**19038**