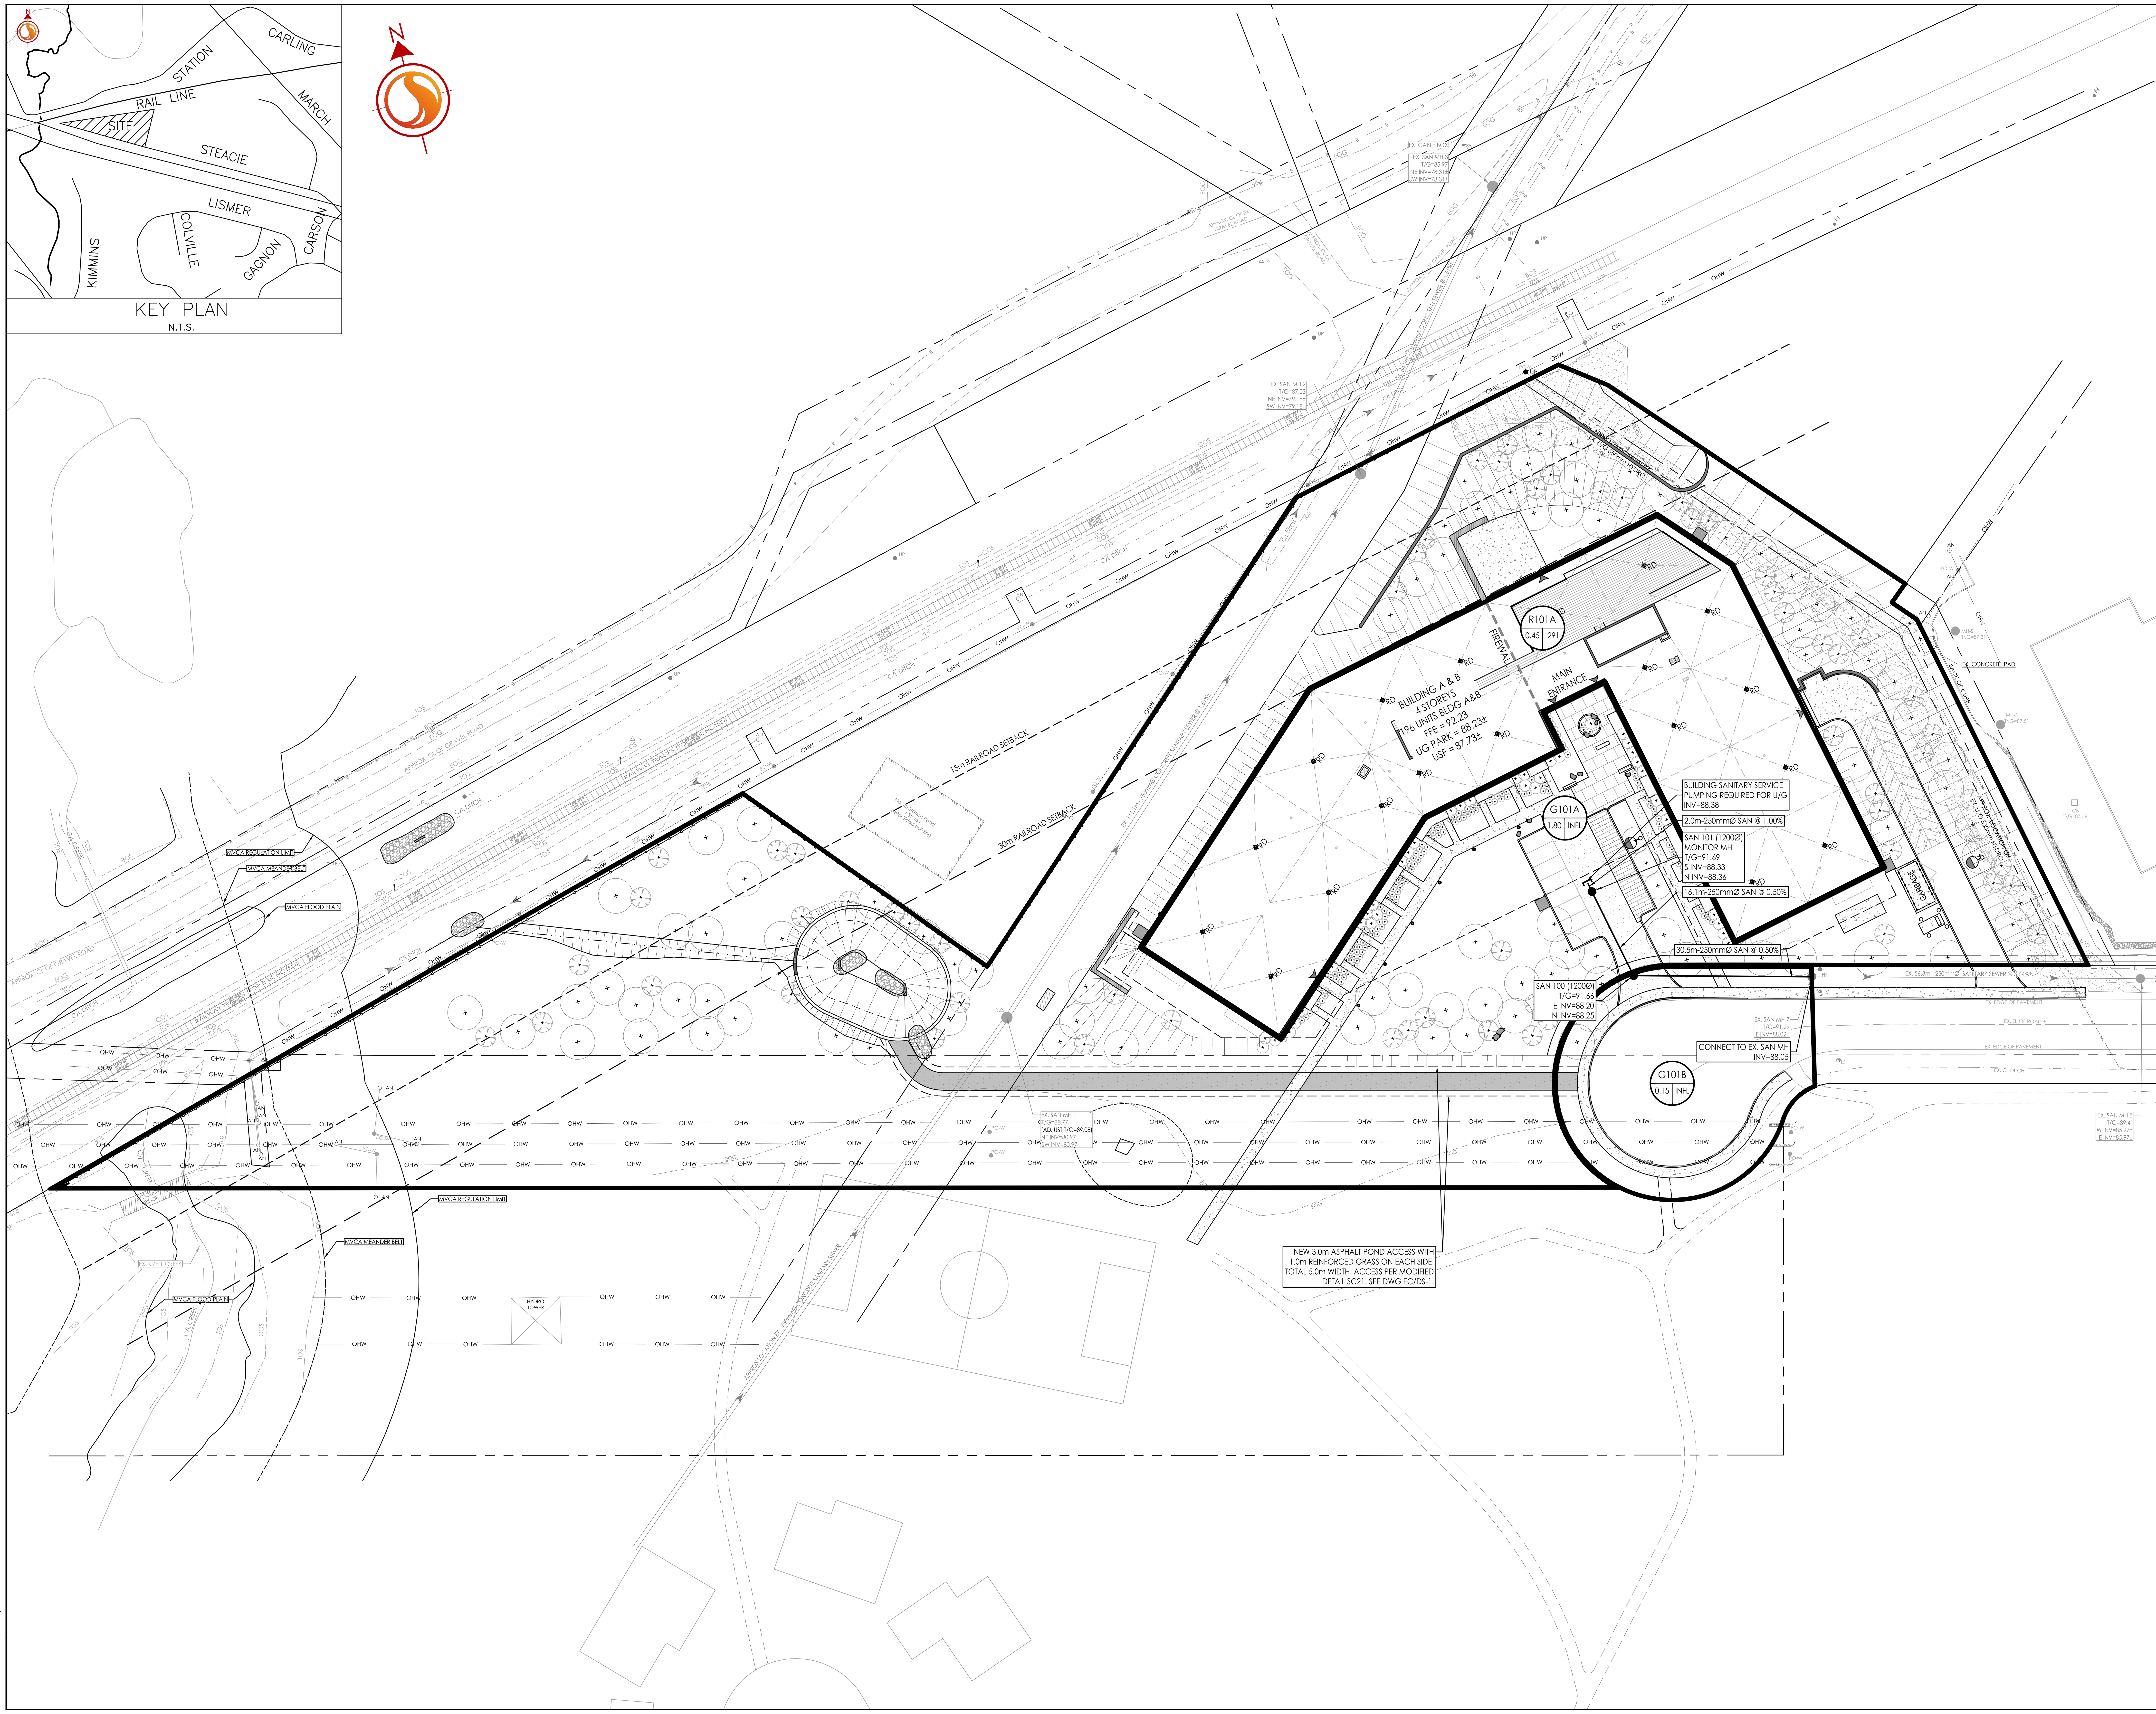


W:\active\160401570\design\drawing\160401570 DB.dwg
2026/03/24 2:59 PM By: Sharp, Mike

ORIGINAL SHEET - ARCH D

# Stantec

Stantec Consulting Ltd.
400 - 1331 Clyde Avenue
Ottawa ON
Tel. 613.722.4420
www.stantec.com

Copyright Reserved

The Contractor shall verify and be responsible for all dimensions. DO NOT scale the drawing - any errors or omissions shall be reported to Stantec without delay.
The Copyrights to all designs and drawings are the property of Stantec. Reproduction or use for any purpose other than that authorized by Stantec is forbidden.

Legend

R1A — SANITARY DRAINAGE AREA ID#
155 — POPULATION
0.38 — SANITARY DRAINAGE AREA ha.
SANITARY DRAINAGE AREA
PROPOSED SANITARY SEWER
EXISTING SANITARY SEWER

Notes

SANITARY STATS

BUILDING A & B

2 - 1 BEDROOM @ 1.4PPU = 3 PEOPLE
170 - 1 BEDROOM @ 1.4PPU = 238 PEOPLE
24 - 2 BEDROOM @ 2.1PPU = 50 PEOPLE

TOTAL POPULATION = 291 PEOPLE

| | | By | Appd. | YY.MM.DD |
|---|---|---|---|---|
| 8 | REVISED PER CITY COMMENTS | MJS | DT | 26.03.24 |
| 7 | REVISED PER CITY COMMENTS | MJS | DT | 25.11.28 |
| 6 | REVISED PER NEW SITE PLAN | MJS | DT | 25.07.11 |
| 5 | REVISED AS PER SITE PLAN AND CITY COMMENTS | MJS | DT | 24.12.02 |
| 4 | REVISED AS PER SITE PLAN AND CITY COMMENTS | MJS | DT | 24.04.08 |
| 3 | REVISED WATERMAIN SIZE | MJS | DT | 22.04.08 |
| 2 | REVISED AS PER CITY COMMENTS | MJS | TR | 21.05.07 |
| 1 | ISSUED FOR REVIEW | MJS | TR | 20.11.23 |

Revision

| File Name: 160401570 DB | MJS | AMP | MJS | 20.08.17 |
|---|---|---|---|---|
| | Dwn. | Chkd. | Dsgn. | YY.MM.DD |

Permit-Seal

LICENSED PROFESSIONAL ENGINEER
D. C. THIFFAULT
100186107
2026-03-25
PROVINCE OF ONTARIO

Client/Project

BRIGIL

100 STEACIE DRIVE

OTTAWA, ON

Title

SANITARY DRAINAGE AREA PLAN

Project No. 160401570

Scale 1:500 (0, 5, 15, 25m)

Drawing No. SA-1

Sheet 9 of 12

Revision 8

PLAN# 18327

D07-12-24-0086