


PARKING PLAN | P2, LEVEL +45




BIKE PARKING LEGEND

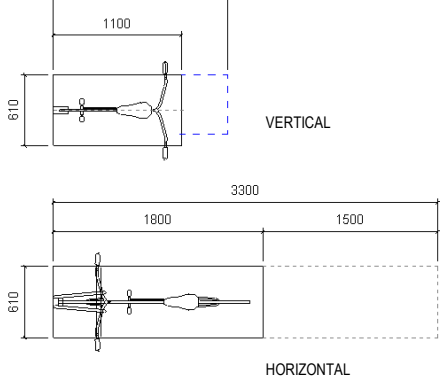

PARKING LEGEND

X = PARKING LEVEL R - RESIDENTIAL V - VISITOR

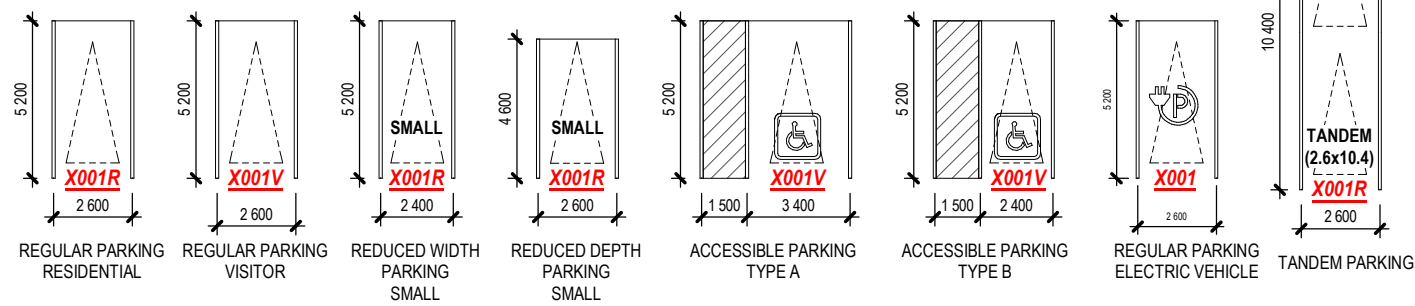

SCALE 1:500