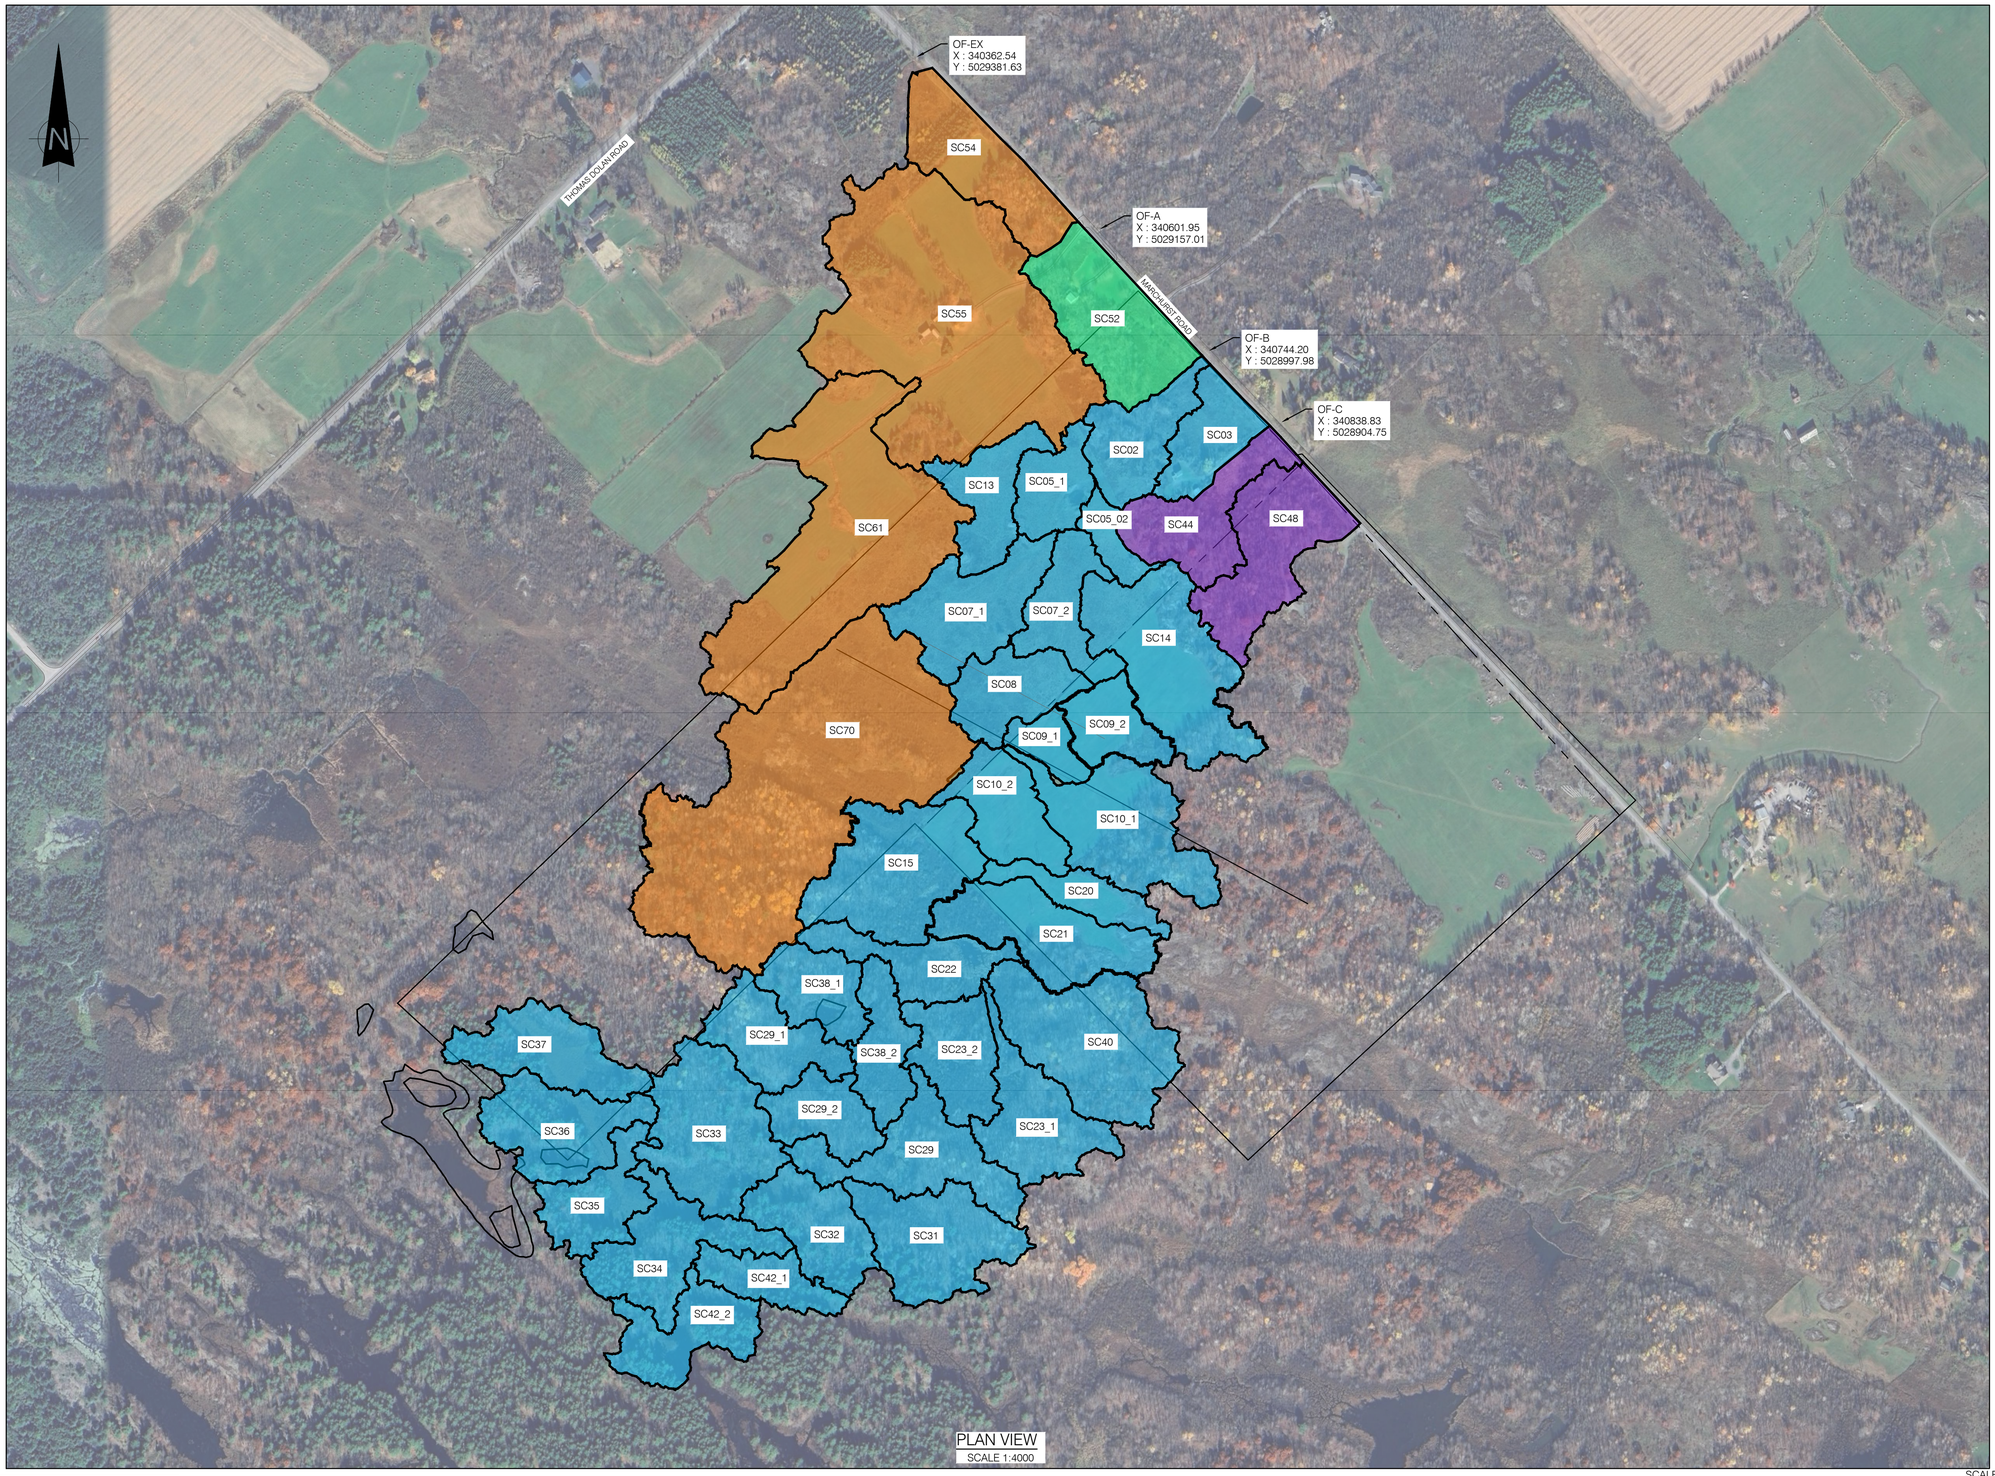

PLAN VIEW
SCALE 1:4000

NOTES:

1. PROJECT COORDINATES ARE SET IN NAD83(CSRS) / MTM ZONE 9 - EPSG:2952.
2. COORDINATES ARE IN METERS AND ELEVATIONS ARE GEODETIC AND IN METERS.

NAME	AREA (ha)	TOTAL AREA (ha)
SC54	2.2625	28.7671
SC55	9.288	
SC61	6.9056	
SC70	10.311	
SC52	2.6672	2.6672
SC02	1.5235	59.4806
SC03	1.2782	
SC05_1	1.0983	
SC05_2	0.5314	
SC07_1	2.1806	
SC07_2	1.3454	
SC08	1.4643	
SC09_1	0.6069	
SC09_2	1.093	
SC10_1	2.7608	
SC10_2	1.5685	
SC13	1.4299	
SC14	3.3468	
SC15	3.0542	
SC20	0.9518	
SC21	2.3513	
SC22	1.4499	
SC23_1	1.9754	
SC23_2	1.5162	
SC29	2.2089	
SC31	2.3785	
SC32	1.6823	
SC33	2.852	
SC34	2.1838	
SC35	1.3988	
SC36	2.0473	
SC37	1.861	
SC38_1	1.2756	
SC38_2	1.2515	
SC39_1	1.5878	
SC39_2	1.2163	
SC40	3.3381	
SC42_1	1.0208	
SC42_2	1.6515	
SC44	1.8957	4.4347
SC48	2.539	

SCALE 1:4000

50 0 100 200 300 400 m

ADAM BROWN
MANAGER , DEVELOPMENT REVIEW RURAL
PLANNING, DEVELOPMENT & BUILDING SERVICES
DEPARTMENT, CITY OF OTTAWA

FOR PERMITTING

APPROVED
By Adam Brown at 1:58 pm, Nov 23, 2026

DRAWING No.	DESCRIPTION	REV	DESCRIPTION	PREPARED BY	CHECKED BY	DATE
		AB	FOR PERMITTING	B. THOMAS	V. BRUNELLE P.E.O.NO. 100617887	2026-11-18
		AA	FOR PERMITTING	B. THOMAS	V. BRUNELLE P.E.O.NO. 100617887	2026-01-23

REFERENCE DRAWINGS

REVISIONS

SEAL:

LICENSED PROFESSIONAL ENGINEER
V. BRUNELLE
100617887
PROVINCE OF ONTARIO
2026-11-18

CLIENT: Evolugen by Brookfield Renewable

PROJECT: SOUTH MARCH

TITLE: CIVIL
BESS SITE
PRE-DEVELOPMENT SUB-CATCHMENT AREAS
PLAN VIEW

PREPARED BY:	DRAFTED BY:
B. THOMAS	G. NORMAND
CHECKED BY:	APPROVED BY:
V. BRUNELLE	V. BRUNELLE
SCALE:	DATE:
1:4000	2025-11-05

DRAWING No.: 7154023-100000-41-D30-0001 | SHEET: 01 | SIZE: A1 | REV. AB

0 1 2 3 4 5 6 7 8 9 10 cm

G:\7154\023\40_ING_ENG\41_CIVIL\DESS_DWGS\EN _COURS_IN PROGRESS\GN\7154023-100000-41-D30-0001.DWG

CITY FILE no.: D07-12-25-0096 PLAN no.: 19401

BY:BOURGUIGNON, EMILY
PRINTED:2026-11-18 12:11:32