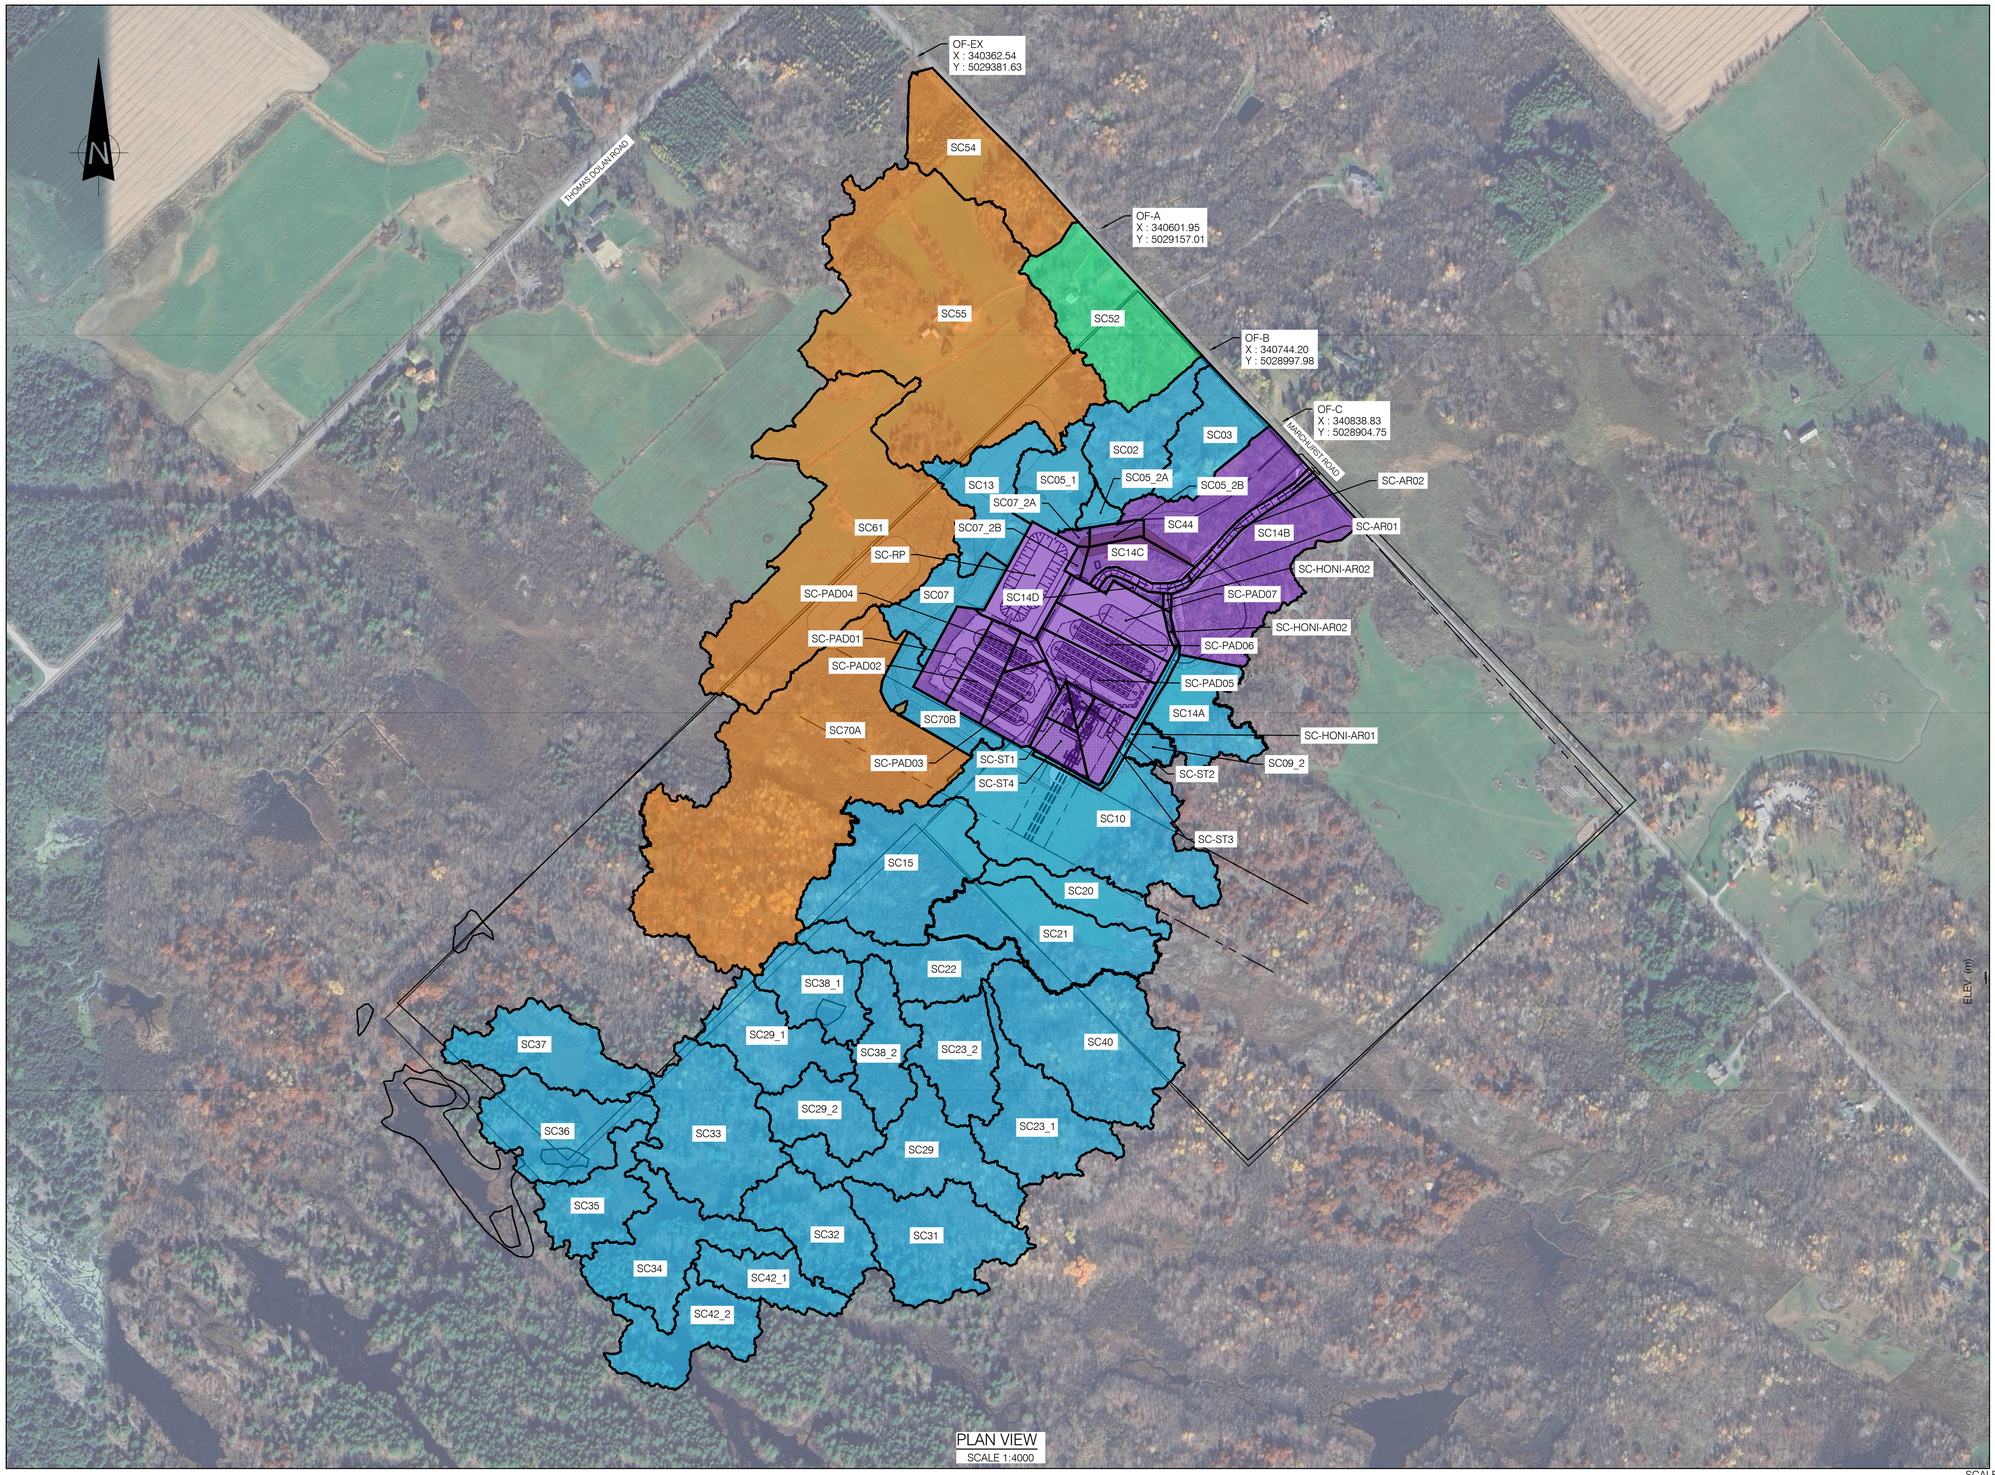


PLAN VIEW
SCALE 1:4000

NOTES:

1. PROJECT COORDINATES ARE SET IN NAD83(CSRS) / MTM ZONE 9 - EPSG:2952.
2. COORDINATES ARE IN METERS AND ELEVATIONS ARE GEODETIC AND IN METERS.

NAME	AREA (ha)	TOTAL AREA (ha)
SC54	2.2639	27.9547
SC55	9.288	
SC61	6.9056	
SC70A	9.4972	
SC52	2.6672	2.6672
SC02	1.5235	52.6433
SC03	1.2782	
SC05_1	1.0214	
SC05_2A	0.187	
SC07	0.9637	
SC09_2	0.2384	
SC10	4.3076	
SC13	1.4551	
SC14A	1.3286	
SC15	3.0542	
SC20	0.9518	
SC21	2.3513	
SC22	1.4499	
SC23_1	1.9754	
SC23_2	1.5162	
SC29	2.2089	
SC31	2.3785	
SC32	1.6823	
SC33	2.852	
SC34	2.1838	
SC35	1.3988	
SC36	2.0473	
SC37	1.861	
SC38_1	1.2756	
SC38_2	1.2515	
SC39_1	1.5878	
SC39_2	1.2163	
SC40	3.3381	
SC42_1	1.0208	
SC42_2	1.6515	
SC70_B	0.8422	
SC-HONI-AR01	0.2446	
SC05_2B	0.1657	12.0856
SC07_2A	0.0723	
SC07_2B	0.0726	
SC14B	2.6359	
SC14C	0.559	
SC14D	0.0983	
SC44	1.6965	
SC-AR01	0.1728	
SC-AR02	0.255	
SC-HONI-AR02	0.0609	
SC-PAD01	0.6069	
SC-PAD02	0.5908	
SC-PAD03	0.7249	
SC-PAD04	0.154	
SC-PAD05	0.7718	
SC-PAD06	0.5973	
SC-PAD07	0.7937	
SC-RP	1.0157	
SC-ST1	0.1244	
SC-ST2	0.107	
SC-ST3	0.4923	
SC-ST4	0.3178	

SCALE 1:4000

50 0 100 200 300 400 m

ADAM BROWN
MANAGER , DEVELOPMENT REVIEW RURAL
PLANNING, DEVELOPMENT & BUILDING SERVICES
DEPARTMENT, CITY OF OTTAWA

FOR PERMITTING

APPROVED
By Adam Brown at 1:57 pm, Nov 23, 2026

DRAWING No.	DESCRIPTION	REV	DESCRIPTION	PREPARED BY	CHECKED BY	DATE
		AB	FOR PERMITTING	B. THOMAS	V. BRUNELLE P.E.O NO. 100617887	2026-11-18
		AA	FOR PERMITTING	B. THOMAS	V. BRUNELLE P.E.O NO. 100617887	2026-01-23
REFERENCE DRAWINGS		REVISIONS				

SEAL:
LICENSED PROFESSIONAL ENGINEER
V. BRUNELLE
100617887
PROVINCE OF ONTARIO
2026-11-18

CLIENT:
Evolugen by Brookfield Renewable

PROJECT: SOUTH MARCH

TITLE: CIVIL
BESS SITE
POST-DEVELOPMENT SUB-CATCHMENT AREAS
PLAN VIEW

PREPARED BY: B. THOMAS	DRAFTED BY: G. NORMAND
CHECKED BY: V. BRUNELLE	APPROVED BY: V. BRUNELLE
SCALE: 1:4000	DATE: 2025-11-05

DRAWING No.: 7154023-100000-41-D30-0002 | SHEET: 01 | SIZE: A1 | REV. AB

CITY FILE no.: D07-12-25-0096 PLAN no.: 19401

BY:BOURGUIGNON, EMILY
PRINTED:2026-11-18 12:10:24

0 1 2 3 4 5 6 7 8 9 10 cm

G:\7154\023\40_ING_ENG\41_CIVIL\DESS_DWGS\EN_COURS_IN PROGRESS\GN\7154023-100000-41-D30-0002.DWG