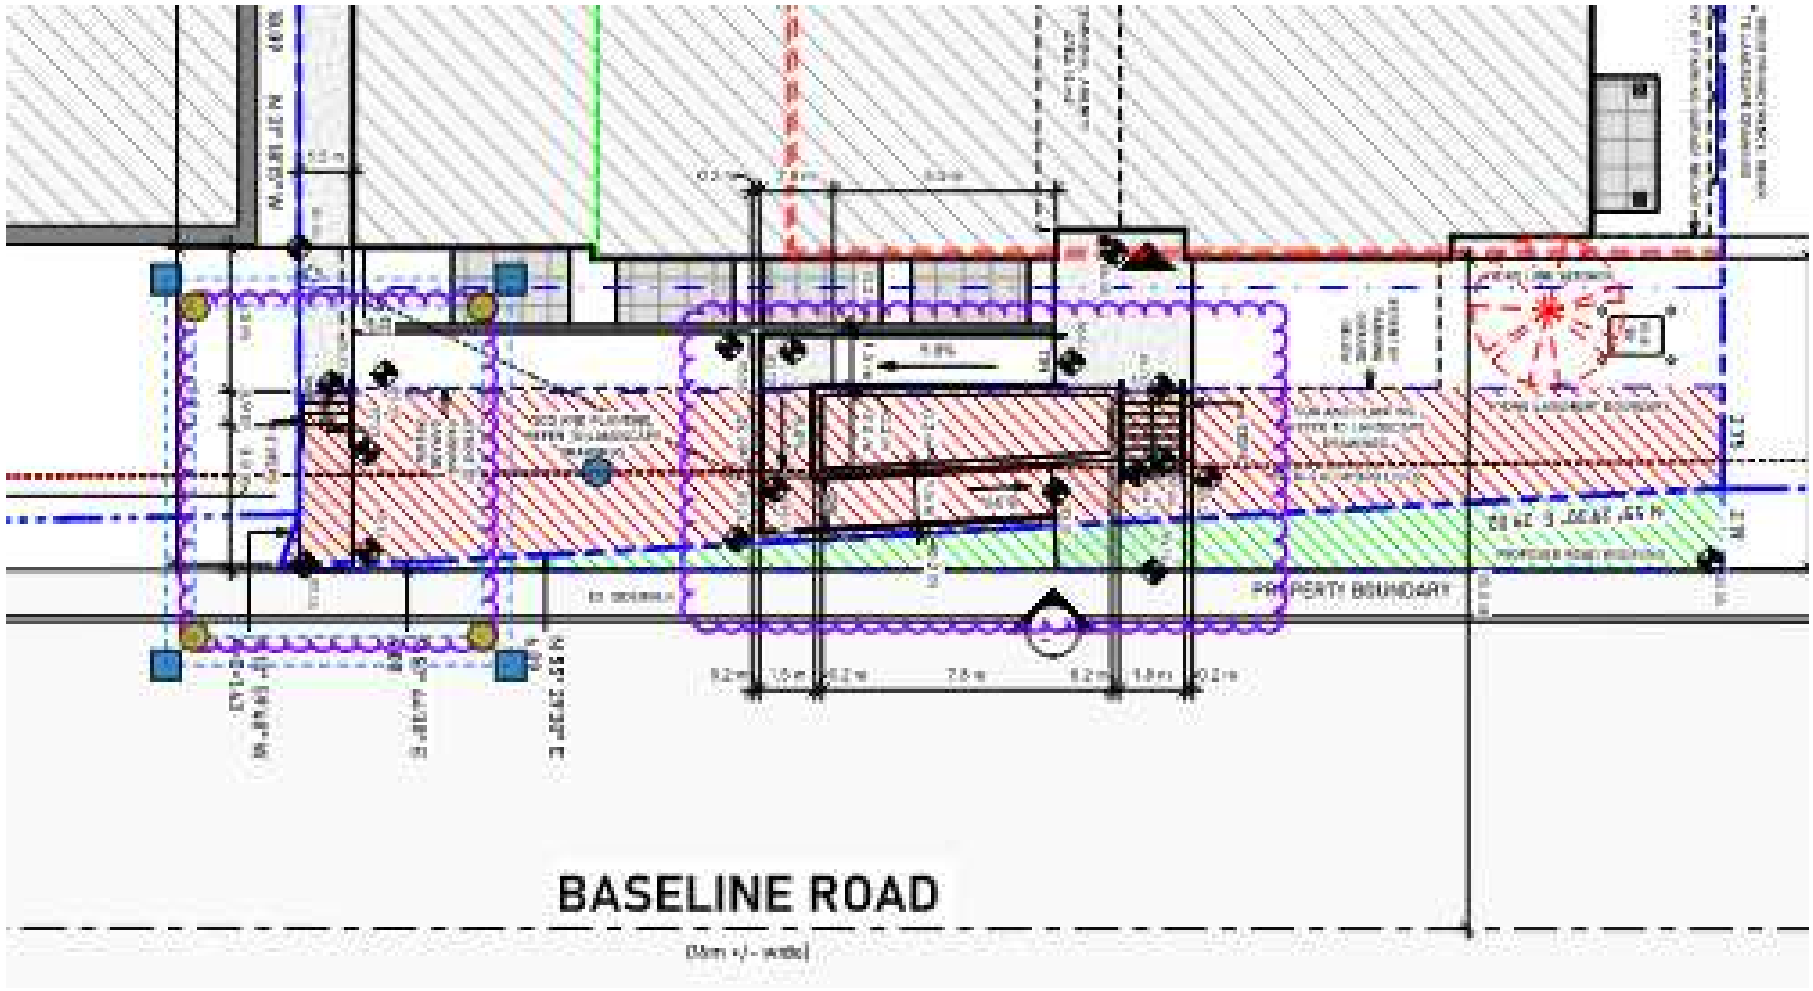
PROPERTY BOUNDARY
BASELINE ROAD
(30m +/- wide)