

200mmØ WATERMAIN TABLE A				
STATION	FRESH GRADE	TOP W/M	ITEM	
0+00	90.73	88.330	PUMP HYDRANT	
0+04.8	90.76	88.360	45° HORIZONTAL BEND	
0+08.8	90.88	88.480	45° HORIZONTAL BEND	
0+09.1	90.98	88.580	200mmØ x 200mm TEE	
0+041.1	91.05	88.650	200mm VALVE AND BOX	
0+060	91.11	88.710	TOP OF PIPE	
0+060	91.03	88.630	TOP OF PIPE	
0+100	91.16	88.760	TOP OF PIPE	
0+107.3	91.22	88.820	22.1° HORIZONTAL BEND	
0+118	91.37	88.970	22.1° HORIZONTAL BEND	
0+183.1	91.49	89.090	11.1° HORIZONTAL BEND	
0+185.7	91.84	89.480	200mmØ x 150mm TEE	
0+140	91.87	89.470	TOP OF PIPE	
0+160	91.82	89.420	TOP OF PIPE	
0+180	91.87	89.470	TOP OF PIPE	
0+200	91.78	89.380	TOP OF PIPE	
0+220	91.52	89.120	TOP OF PIPE	
0+229	91.60	89.200	200mmØ x 200mm TEE	


200mmØ WATERMAIN TABLE B				
STATION	FRESH GRADE	TOP W/M	ITEM	
0+00	90.98	88.580	200mmØ x 200mm TEE	
0+06	91.03	88.630	200mm VALVE AND BOX	
0+020	91.14	88.740	TOP OF PIPE	
0+060	91.32	88.920	TOP OF PIPE	
0+061.1	91.37	89.170	22.1° HORIZONTAL BEND / 150mm REDUCER	
0+067.1	91.62	89.220	22.1° HORIZONTAL BEND	
0+070.7	91.62	89.220	150mm VALVE AND BOX	
0+074.3	91.80	89.400	DRY FIRE HYD PER WS4	

150mmØ WATERMAIN TABLE C				
STATION	FRESH GRADE	TOP W/M	ITEM	
0+000	91.83	89.430	DRY FIRE HYD PER WS4	
0+015	91.82	89.420	150mm VALVE AND BOX	
0+050	91.80	89.400	150mm TO 200mm REDUCER	
0+020	91.62	89.220	TOP OF PIPE	
0+040	91.39	89.190	TOP OF PIPE	
0+068.8	91.33	89.190	200mm VALVE AND BOX	
0+068.8	91.60	89.250	200mmØ x 200mm TEE	
0+068.8	91.65	89.250	200mm VALVE AND BOX	
0+080	91.78	89.380	TOP OF PIPE	
0+080	91.72	89.320	TOP OF PIPE	
0+120	91.64	89.240	TOP OF PIPE	
0+140	91.81	89.410	TOP OF PIPE	
0+153.2	91.92	89.520	11.1° HORIZONTAL BEND	
0+189.5	91.95	89.550	150mm TO 200mm REDUCER	
0+172.5	91.89	89.490	150mm VALVE AND BOX	
0+174.5	91.88	89.480	DRY FIRE HYD PER WS4	

50mmØ PEW WATERMAIN FOR TANK FILLING				
STATION	FRESH GRADE	TOP W/M	ITEM	
0+000	90.76	88.360	CONNECTION TO FIRE WATER TANK	
0+000	90.79	88.390	TOP OF PIPE	
0+060	91.07	88.670	TOP OF PIPE	
0+060	91.10	88.700	TOP OF PIPE	
0+080	91.02	88.620	TOP OF PIPE	
0+100	91.20	88.800	TOP OF PIPE	
0+120	91.47	89.070	TOP OF PIPE	
0+140	91.99	89.590	TOP OF PIPE	

SEWER AND WATERMAIN CROSSING TABLE						
CROSSING	STW INV	TOP WALL	STW INV	SAN INV	SAN INV	WTR TOP
▲	89.38(89.21)	90.13(90.22)				88.39
▲	89.54(89.41)	90.01(90.08)				88.94
▲	89.43(89.31)	90.02(90.10)	90.34(90.21)	90.36(90.36)		
▲			90.57(90.54)	90.67(90.65)	89.47	89.27
	89.94	90.24			89.47	

* BRACKETS DENOTE ADJUSTED VALUE WITH CONCRETE PIPE THICKNESS / SLEEVED SANITARY SERVICE

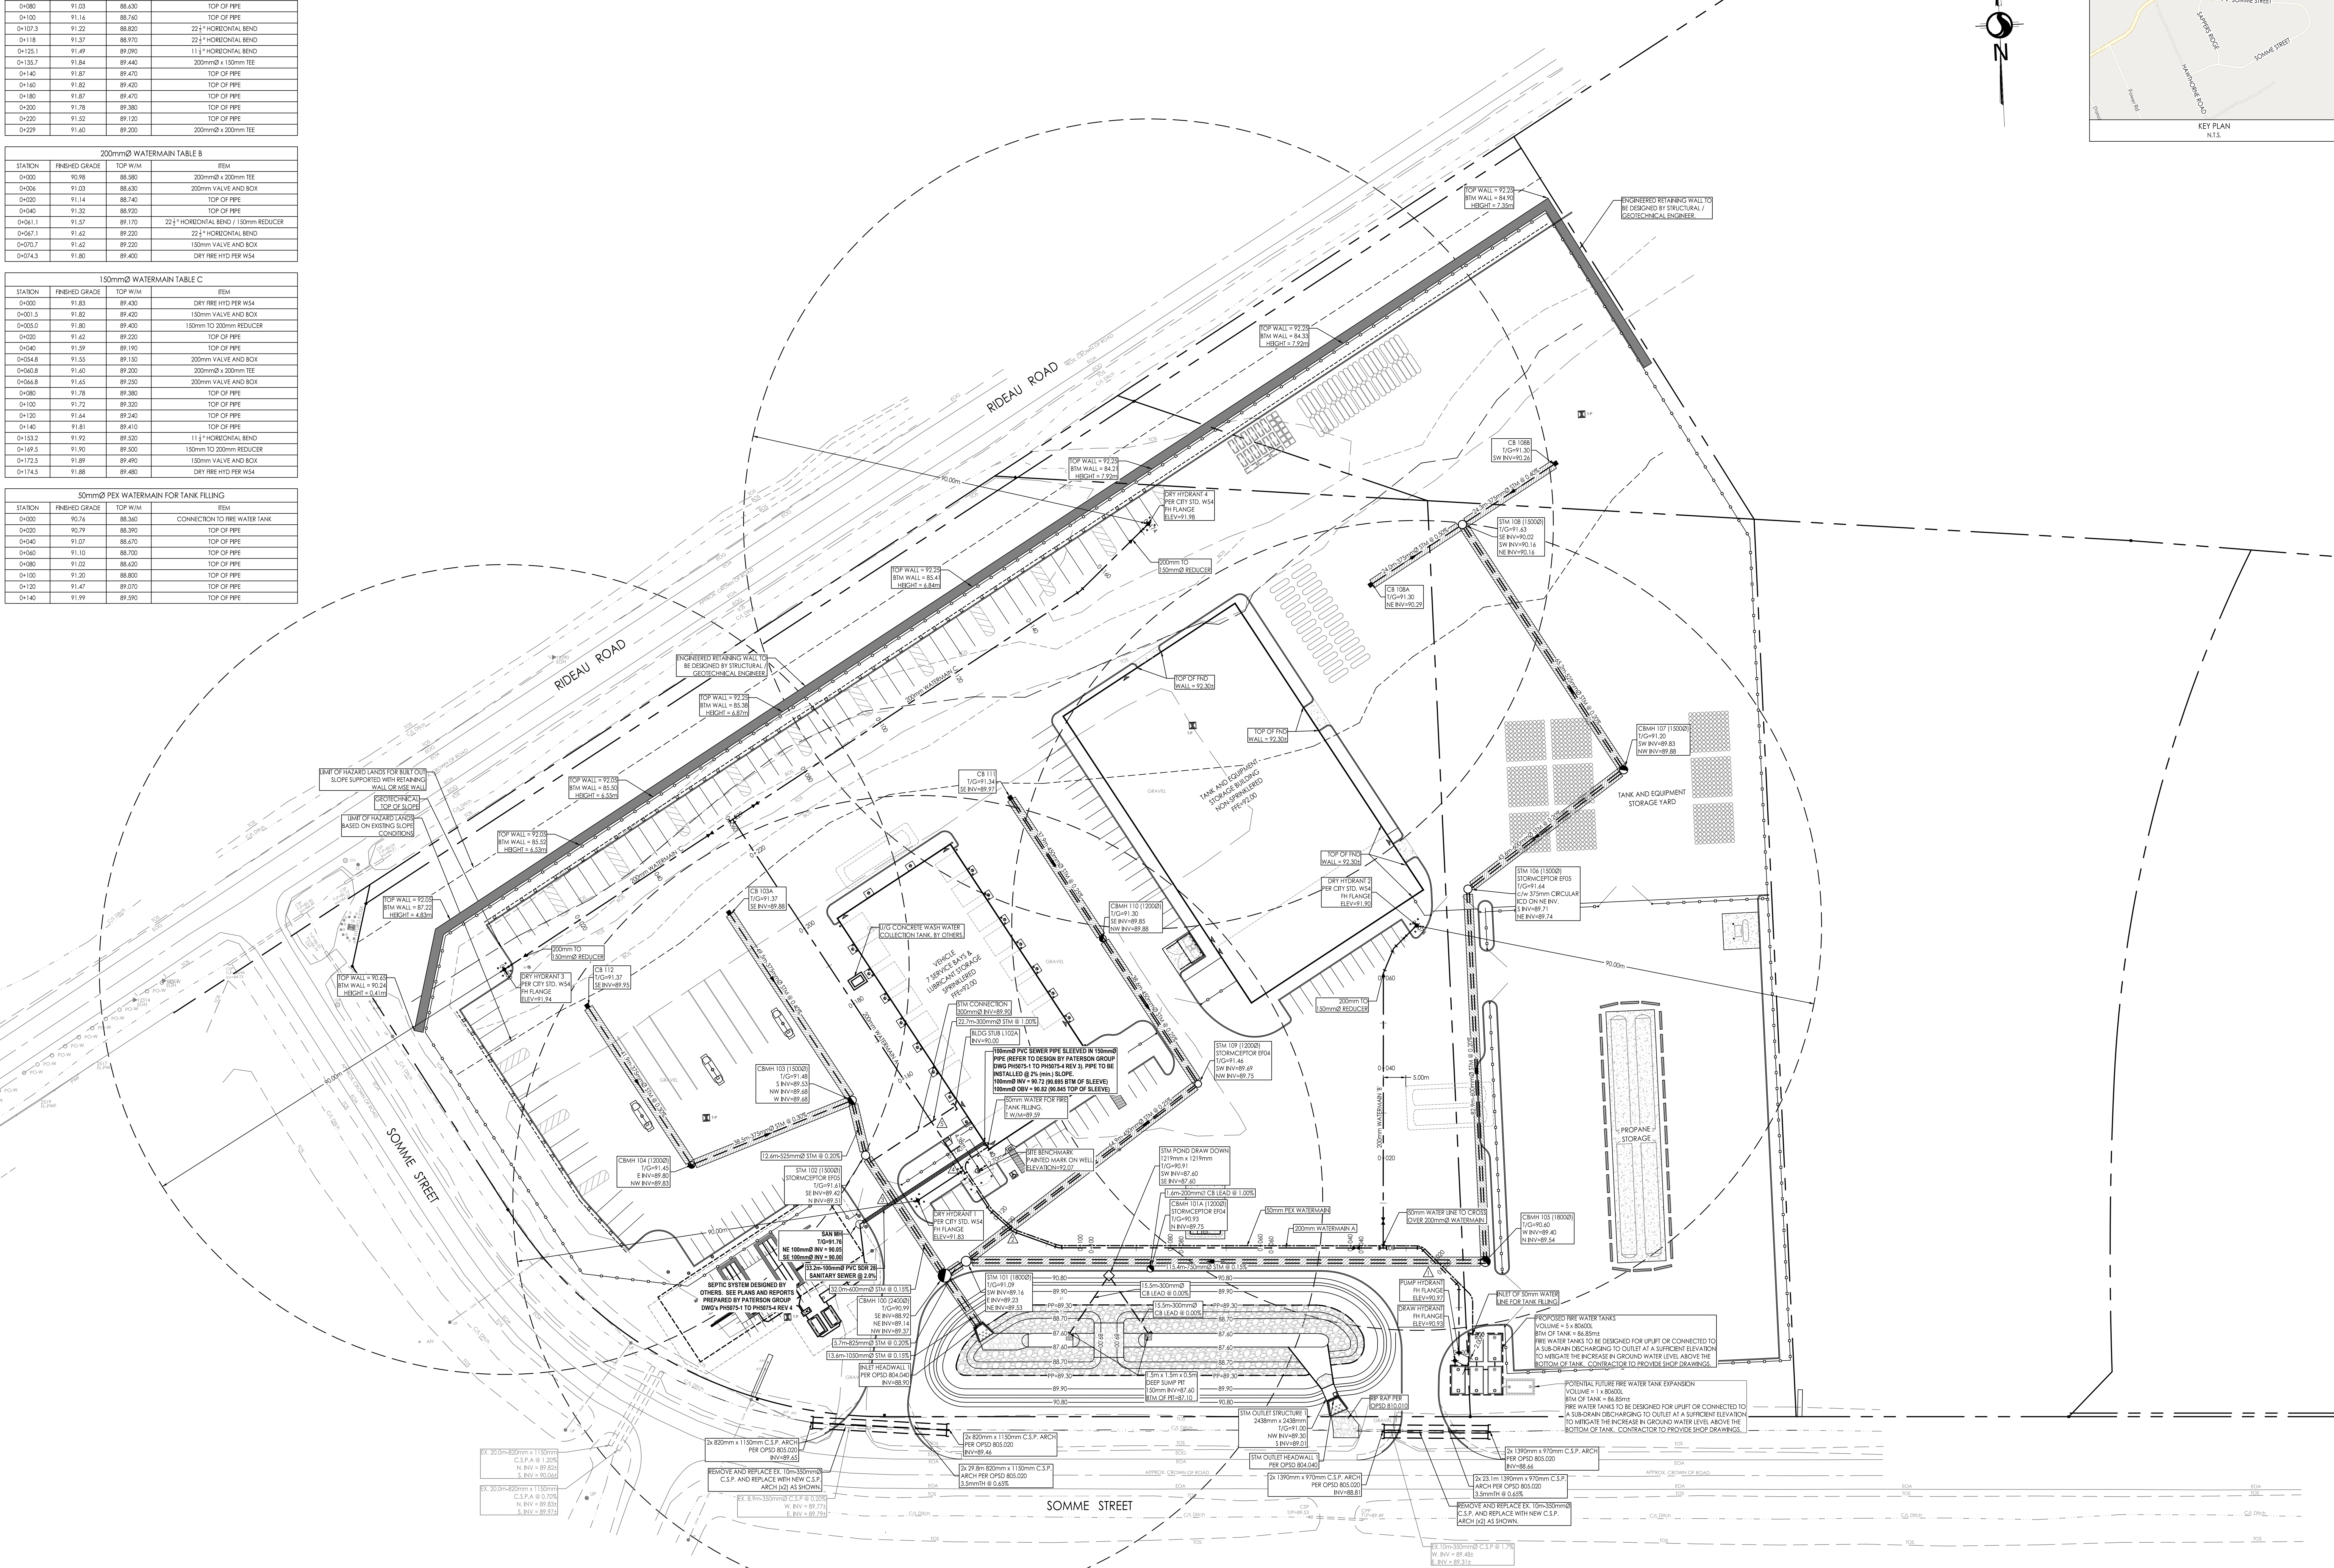

Stantec Consulting Ltd.
400 - 1331 Clyde Avenue
Ottawa, ON
Tel: 613.722.4420
www.stantec.com

Copyright Reserved
The Contractor shall verify and be responsible for all dimensions, DO NOT scale the drawings - any errors or omissions shall be reported to Stantec without delay.
The Copyright in all designs and drawings are the property of Stantec. Reproduction or use for any purpose other than that authorized by Stantec is prohibited.

- Legend
- PROPOSED WATERMAIN
 - PROPOSED VALVE AND VALVE BOX
 - PROPOSED DRY FIRE HYDRANT PER WS3
 - PROPOSED SANITARY SEWER
 - PROPOSED STORM SEWER
 - PROPOSED CATCH-BASIN MANHOLE
 - PROPOSED CATCH-BASIN
 - EXISTING WATERMAIN
 - EXISTING VALVE AND VALVE BOX
 - EXISTING VALVE CHAMBER
 - EXISTING REDUCER
 - EXISTING FIRE HYDRANT
 - EXISTING COMBINED SEWER
 - EXISTING STORM SEWER
 - EXISTING CATCH-BASIN MANHOLE
 - PROPOSED DEPRESSION CURB LOCATIONS
 - PROPOSED BARRIER CURB
 - THERMAL INSULATION STORM SEWER WHERE COVER IS LESS THAN 2.0m AND ON SANITARY SEWER WHERE COVER IS LESS THAN 3.0m IN ALL PERIODS
 - ENGINEERED RETAINING WALL TO BE DESIGNED BY STRUCTURAL / GEOTECHNICAL ENGINEER
 - CHAIN LINK FENCE PER ARCHITECTURAL PLANS

Notes

Revision	By	App'd	YY MM DD
1	REVIEWED PER CITY COMMENTS	MJS	PM 26.04.04
2	REVIEWED PER SEE PLAN AND CITY COMMENTS	MJS	PM 26.04.04
3	REVIEWED PER CITY COMMENTS	MJS	PM 26.04.04
4	REVIEWED PER CITY COMMENTS	MJS	PM 26.04.04
Permit-Seal



Client/Project
W.O. Stinson & Son Ltd.

VEHICLE YARD SERVICE BUILDING
301 SOMME STREET
OTTAWA, ON, CANADA

Title
SITE SERVICING PLAN

Project No.	Scale	Sheet	Revision
160402138	1:500		
Drawing No.			
SSP-1		3 of 9	2