


Legend

	EXISTING GROUND ELEVATIONS
	EXISTING WATERMAIN
	EXISTING VALVE AND VALVE BOX
	EXISTING VALVE CHAMBER
	EXISTING REDUCER
	EXISTING FIRE HYDRANT
	EXISTING SANITARY AIR AND SEWER
	EXISTING STORM AIR AND SEWER
	EXISTING CATCHBASIN MANHOLE
	EXISTING CATCHBASIN
	EXISTING GASMAIN
	EXISTING BELL LINE
	EXISTING RODDERS
	EXISTING OVERHEAD WIRES
	EXISTING UNDERGROUND HYDRO
	EXISTING TOP OF SLOPE
	EXISTING EDGE OF GRAVEL
	EXISTING DITCH CENTERLINE
	EXISTING EDGE OF ASPHALT
	EXISTING CROWN OF ROAD
	EXISTING GAS LOCATION
	EXISTING BOREHOLE LOCATION
	EXISTING TEST PIT LOCATION
	EXISTING UTILITY POLE LOCATION
	EXISTING ROAD CULVERT LOCATION
	EXISTING GAS VALVE
	EXISTING HYDRO TRANSFORMER
	EXISTING BOLLARD

Notes

- ELEVATION NOTES
- ELEVATIONS SHOWN ARE GEODETIC AND ARE REFERRED TO THE CGVD28 GEODETIC DATUM.
 - IT IS THE RESPONSIBILITY OF THE USER OF THIS INFORMATION TO VERIFY THAT THE JOB BENCHMARK HAS NOT BEEN ALTERED OR DISTURBED AND THAT ITS RELATIVE ELEVATION AND DESCRIPTION AGREES WITH THE INFORMATION SHOWN ON THIS DRAWING.
- BEARINGS ARE GRID, DERIVED FROM CAN-NET 2016 REAL TIME NETWORK GPS OBSERVATIONS, MTM ZONE 9 (78°30' WEST LONGITUDE) NAD-83 (GRS85/2010).

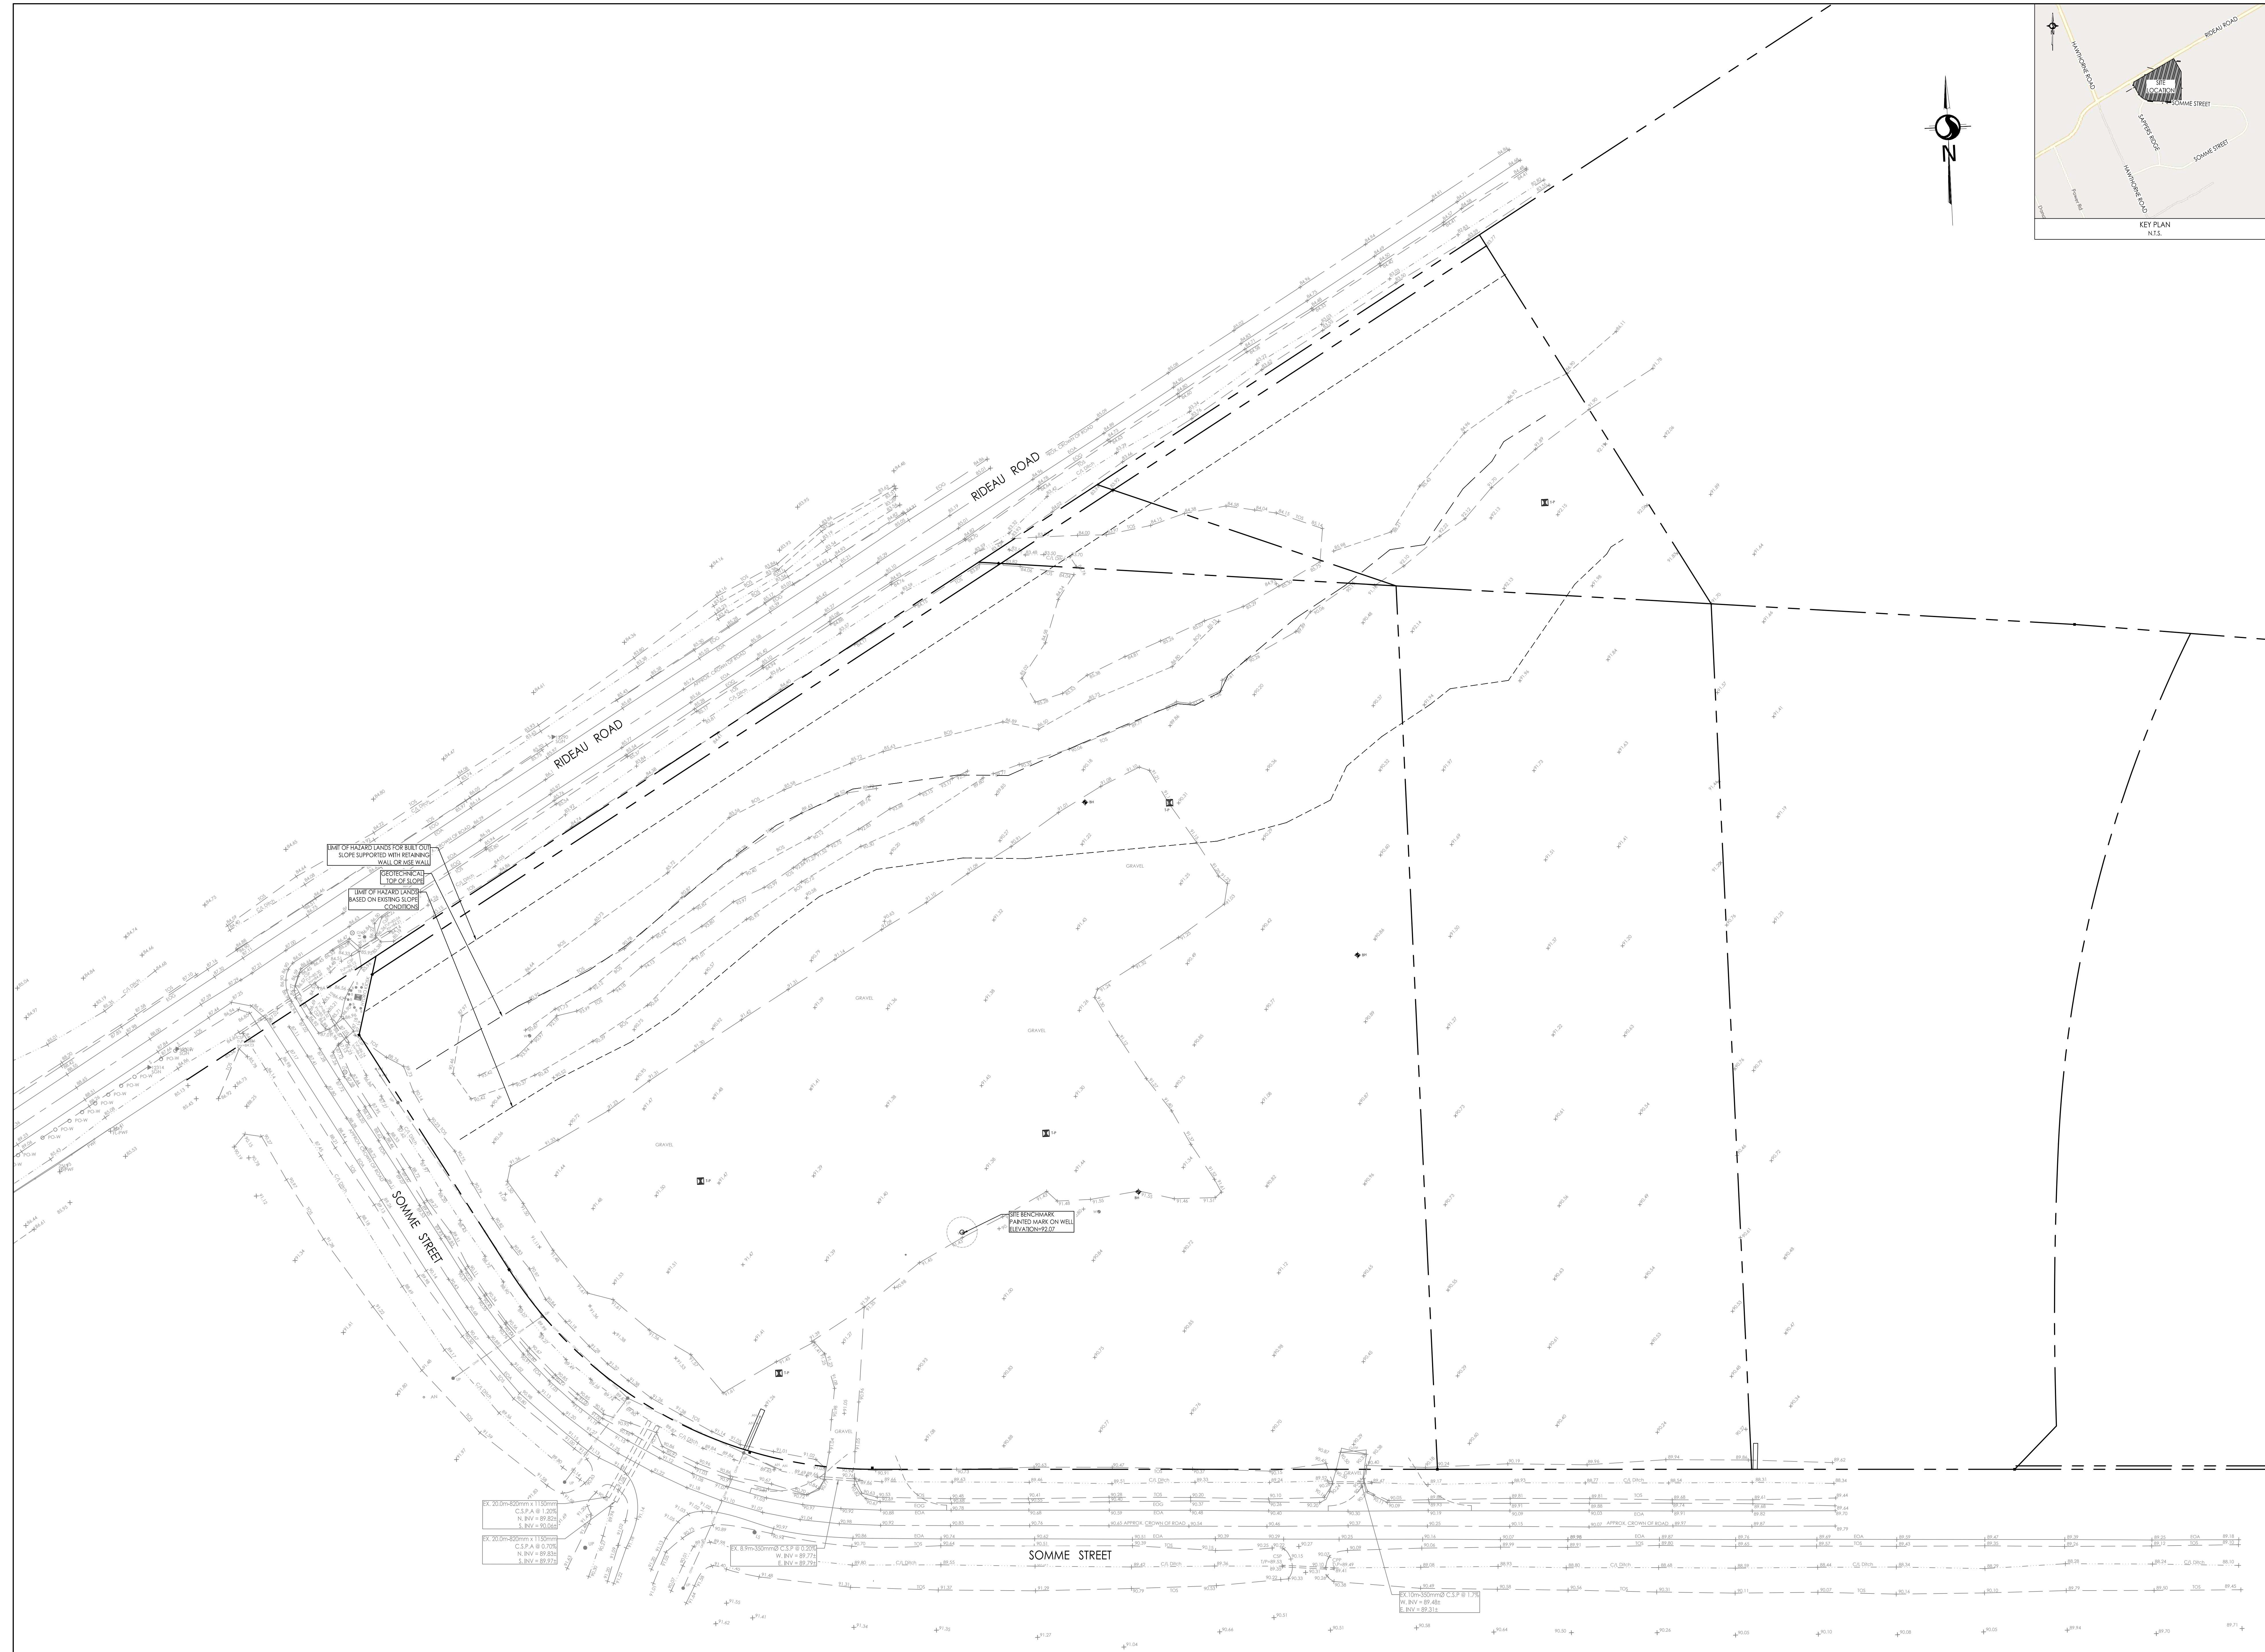

2	REVISED PER SEE PLAN AND CITY COMMENTS	MJS	PM	26.09.04
1	REVISED PER CITY COMMENTS	MJS	PM	26.04.07
0	ISSUED FOR REVIEW	MJS	PM	25.08.02
Revision		By	App'd	YYMMDD
File Name: 16402138.DWG		MJS	DT	MJS
		Dwn	Chkd	Dign
				26.07.03
				YYMMDD

Permit-Seal



Client/Project
W.O. Stinson & Son Ltd.

VEHICLE YARD SERVICE BUILDING
301 SOMME STREET
OTTAWA, ON, CANADA

Title
EXISTING CONDITIONS PLAN

Project No. 16402138	Scale 1:500	0 5 10 25m
Drawing No.	Sheet	Revision
EX-1		