
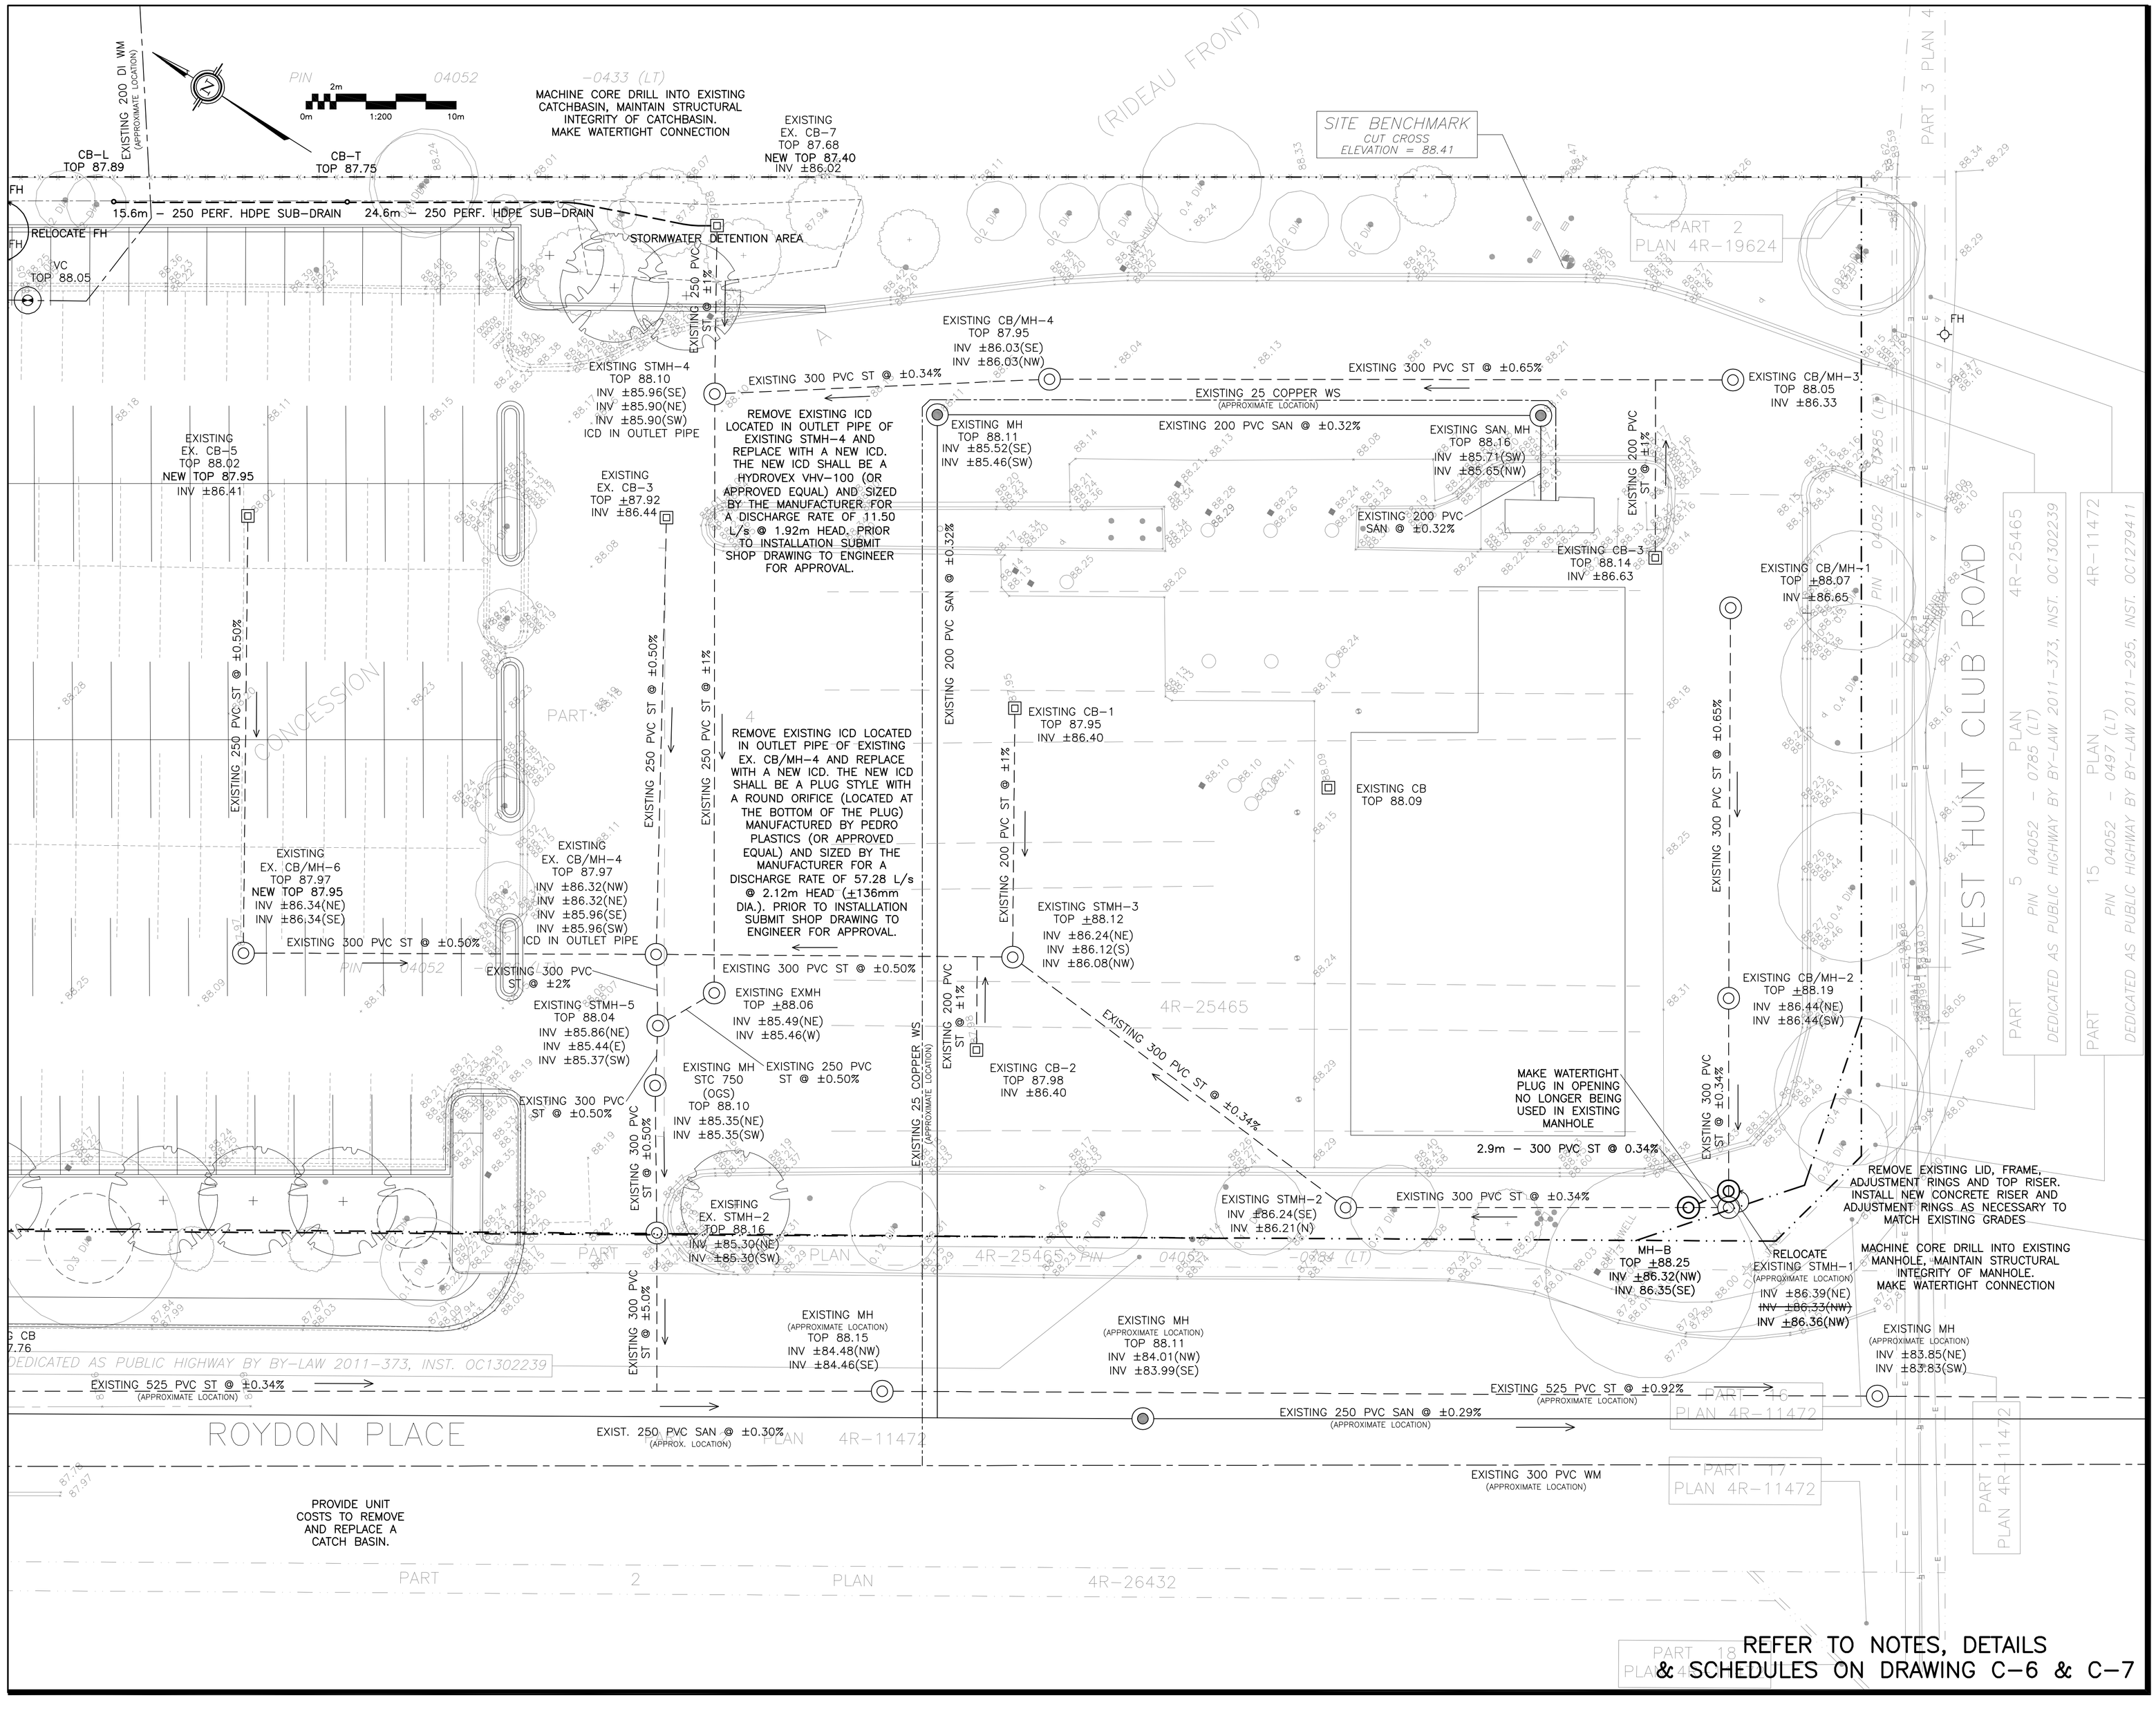



## LEGEND

- PROPERTY LINE
- CB — CATCH BASIN
- MH — STORM MANHOLE
- CB/MH — CATCH BASIN/MANHOLE
- MH — SANITARY MANHOLE
- VC — VALVE CHAMBER
- FH — FIRE HYDRANT
- VB — VALVE & VALVE BOX
- SAN — SANITARY SEWER
- ST — STORM SEWER
- WS/WM — WATER SERVICE/WATERMAIN
- OBV — OBVERT OF PIPE
- SPL — SPRINGLINE OF PIPE
- INV — INVERT OF PIPE
- T.O.S — TOP OF SLOPE
- B.O.S — BOTTOM OF SLOPE
- CENTERLINE OF SWALE
- 150mm BARRIER CURB

## KEY PLAN

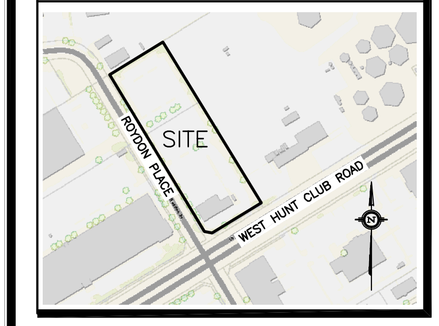


| No. | DATE | REVISION |
|---|---|---|
| 6 | MAY 21-26 | RE-ISSUED FOR APPROVAL |
| 5 | APR 23-26 | RE-ISSUED FOR APPROVAL |
| 4 | MAR 18-26 | ISSUED FOR CONSTRUCTION |
| 3 | FEB 19-26 | RE-ISSUED FOR APPROVAL |
| 2 | OCT 28-25 | ISSUED FOR APPROVAL |
| 1 | SEP 25-25 | ISSUED FOR CLIENT REVIEW |


D. B. GRAY ENGINEERING INC.
Stormwater Management - Grading & Drainage - Storm & Sanitary Sewers - Watermains
700 Long Point Circle 613-425-8044
Ottawa, Ontario d.gray@dbgrayengineering.com


Project

PROPOSED PARKING LOT MODIFICATIONS
95-123 ROYDON PLACE
OTTAWA, ONTARIO

Drawing Title

SITE SERVICING PLAN
(SOUTH AREA)

Engineer's Seal

LICENSED PROFESSIONAL ENGINEER
D.B. GRAY
17016502
MAY 21-26
PROVINCE OF ONTARIO
NOT VALID UNLESS SIGNED & DATED

| | |
|---|---|
| Drawn | D.B.G |
| H. Scale | 1:200 |
| V. Scale | |
| Date | SEP 25-25 |
| Job No. | 25080 |

Drawing No.
C-3
of 8

Plan #19411 File No. D07-12-25-0147