

FICATE
 CORRECT AND IN
 ACT AND THE
 MADE THEREUNDER.
 N THE 19th DAY
Eric Kihl
 ERIC KIHIL
 AND SURVEYOR

PLAN OF SURVEY

ART OF LOTS 16 AND 17 CONCESSION 2 OTTAWA FRONT
AND PART LOT 6 REGISTERED PLAN No. 420161
TOWNSHIP OF NEPEAN
REGIONAL MUNICIPALITY OF OTTAWA - CARLETON
PROVINCE OF ONTARIO
J. ERIC KIHIL O.L.S. 1972

SCALE: 1" = 100 FT.

CAUTION: THIS PLAN IS NOT A P
SUBDIVISION WITHIN THE
OF SECTION 29, 32 OR
THE PLANNING ACT (P)


VEYOR'S CERTIFICATE

HEREBY CERTIFY THAT :

THIS SURVEY AND PLAN ARE CORRECT AND IN ACCORDANCE WITH THE SURVEYS ACT AND THE REGISTRY ACT AND REGULATIONS MADE THEREUNDER. THE SURVEY WAS COMPLETED ON THE 19 TH. DAY OF MAY 1972.

1972.

J. ERIC KIHIL
ONTARIO LAND SURVEYOR

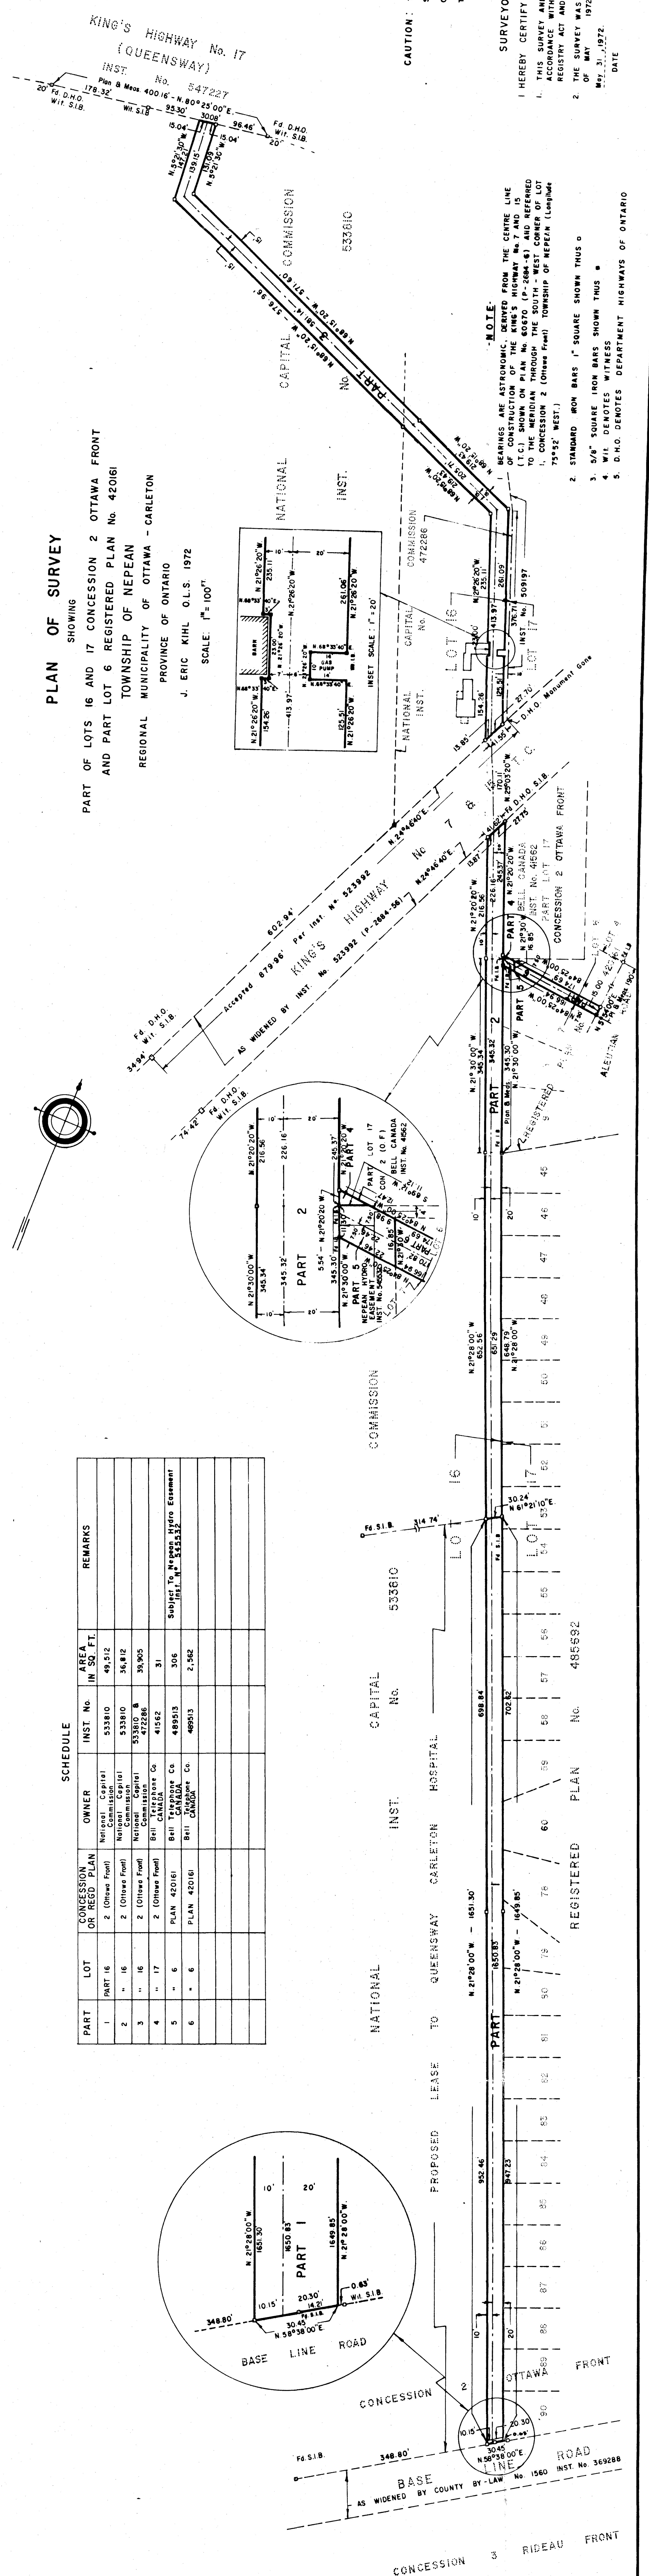

PART	LOT	CONCESSION OR REGD. PLAN	OWNER	INST. No.	AREA IN SQ. FT.	REMARKS
1	PART 16	2 (Ottawa Front)	National Capital Commission	533810	49,512	
2	" 16	2 (Ottawa Front)	National Capital Commission	533810	36,912	
3	" 16	2 (Ottawa Front)	National Capital Commission	533810 & 472286	39,905	
4	" 17	2 (Ottawa Front)	Bell Telephone Co. CANADA	41562	31	
5	" 6	PLAN 420161	Bell Telephone Co. CANADA	489513	306	Subject To Nepean Hydro Easement Inst. N. 545532
6	" 6	PLAN 420161	Bell Telephone Co. CANADA	489513	2,562	