


SCHEDULE				Remarks
Part	Lot	Concession	Inst. N ^o	Area (Acres)
1	PART OF THE ROAD ALLOWANCE BETWEEN LOTS 15 AND 16	CON. 2, O.F.	588593 (N.C.C.)	0.026
2	PART OF THE ROAD ALLOWANCE BETWEEN LOTS 15 AND 16	CON. 2, O.F.	588593 (N.C.C.)	0.010
3	PART OF THE ROAD ALLOWANCE BETWEEN LOTS 15 AND 16	CON. 2, O.F.	588593 (N.C.C.)	0.010

ORIGIN OF CO-ORDINATES — NORTHINGS — EQUATOR = 0 FEET
— EASTINGS — CENTRAL MERIDIAN = 1,000,000 FEET

ZONE 9
CENTRAL MERIDIAN — 76°30'W (CENTRAL SCALE FACTOR = 0.99990)
COMBINED LOCAL SCALE / SEA LEVEL FACTOR = 0.99992

CONTROL DATA CO-ORDINATES				
STATION	CO-ORDINATES IN FEET		CO-ORDINATES IN METRES	
	NORTH	EAST	NORTH	EAST
1	16475389.713	1177377.116	5021698.785	358864.545
2	16475407.663	1177418.746	5021704.256	358877.234
3	16474956.779	1177553.544	5021566.823	358918.320
4	16474971.595	1177596.452	5021571.341	358931.399
1**	16475764.231	1177224.492	5021812.938	358818.025
166*	16474618.298	1177740.427	5021463.657	358975.282
171*	16474925.617	1177615.189	5021557.328	358937.110
172*	16475200.092	1177503.335	5021640.988	358903.017
174*	16475804.830	1177256.893	5021825.312	358827.901
225*	16475260.281	1177478.807	5021659.334	358895.540
226*	16475334.359	1177448.618	5021681.913	358886.339
227*	16475317.254	1177406.644	5021676.699	358873.545
228*	16475243.175	1177436.832	5021654.120	358882.746

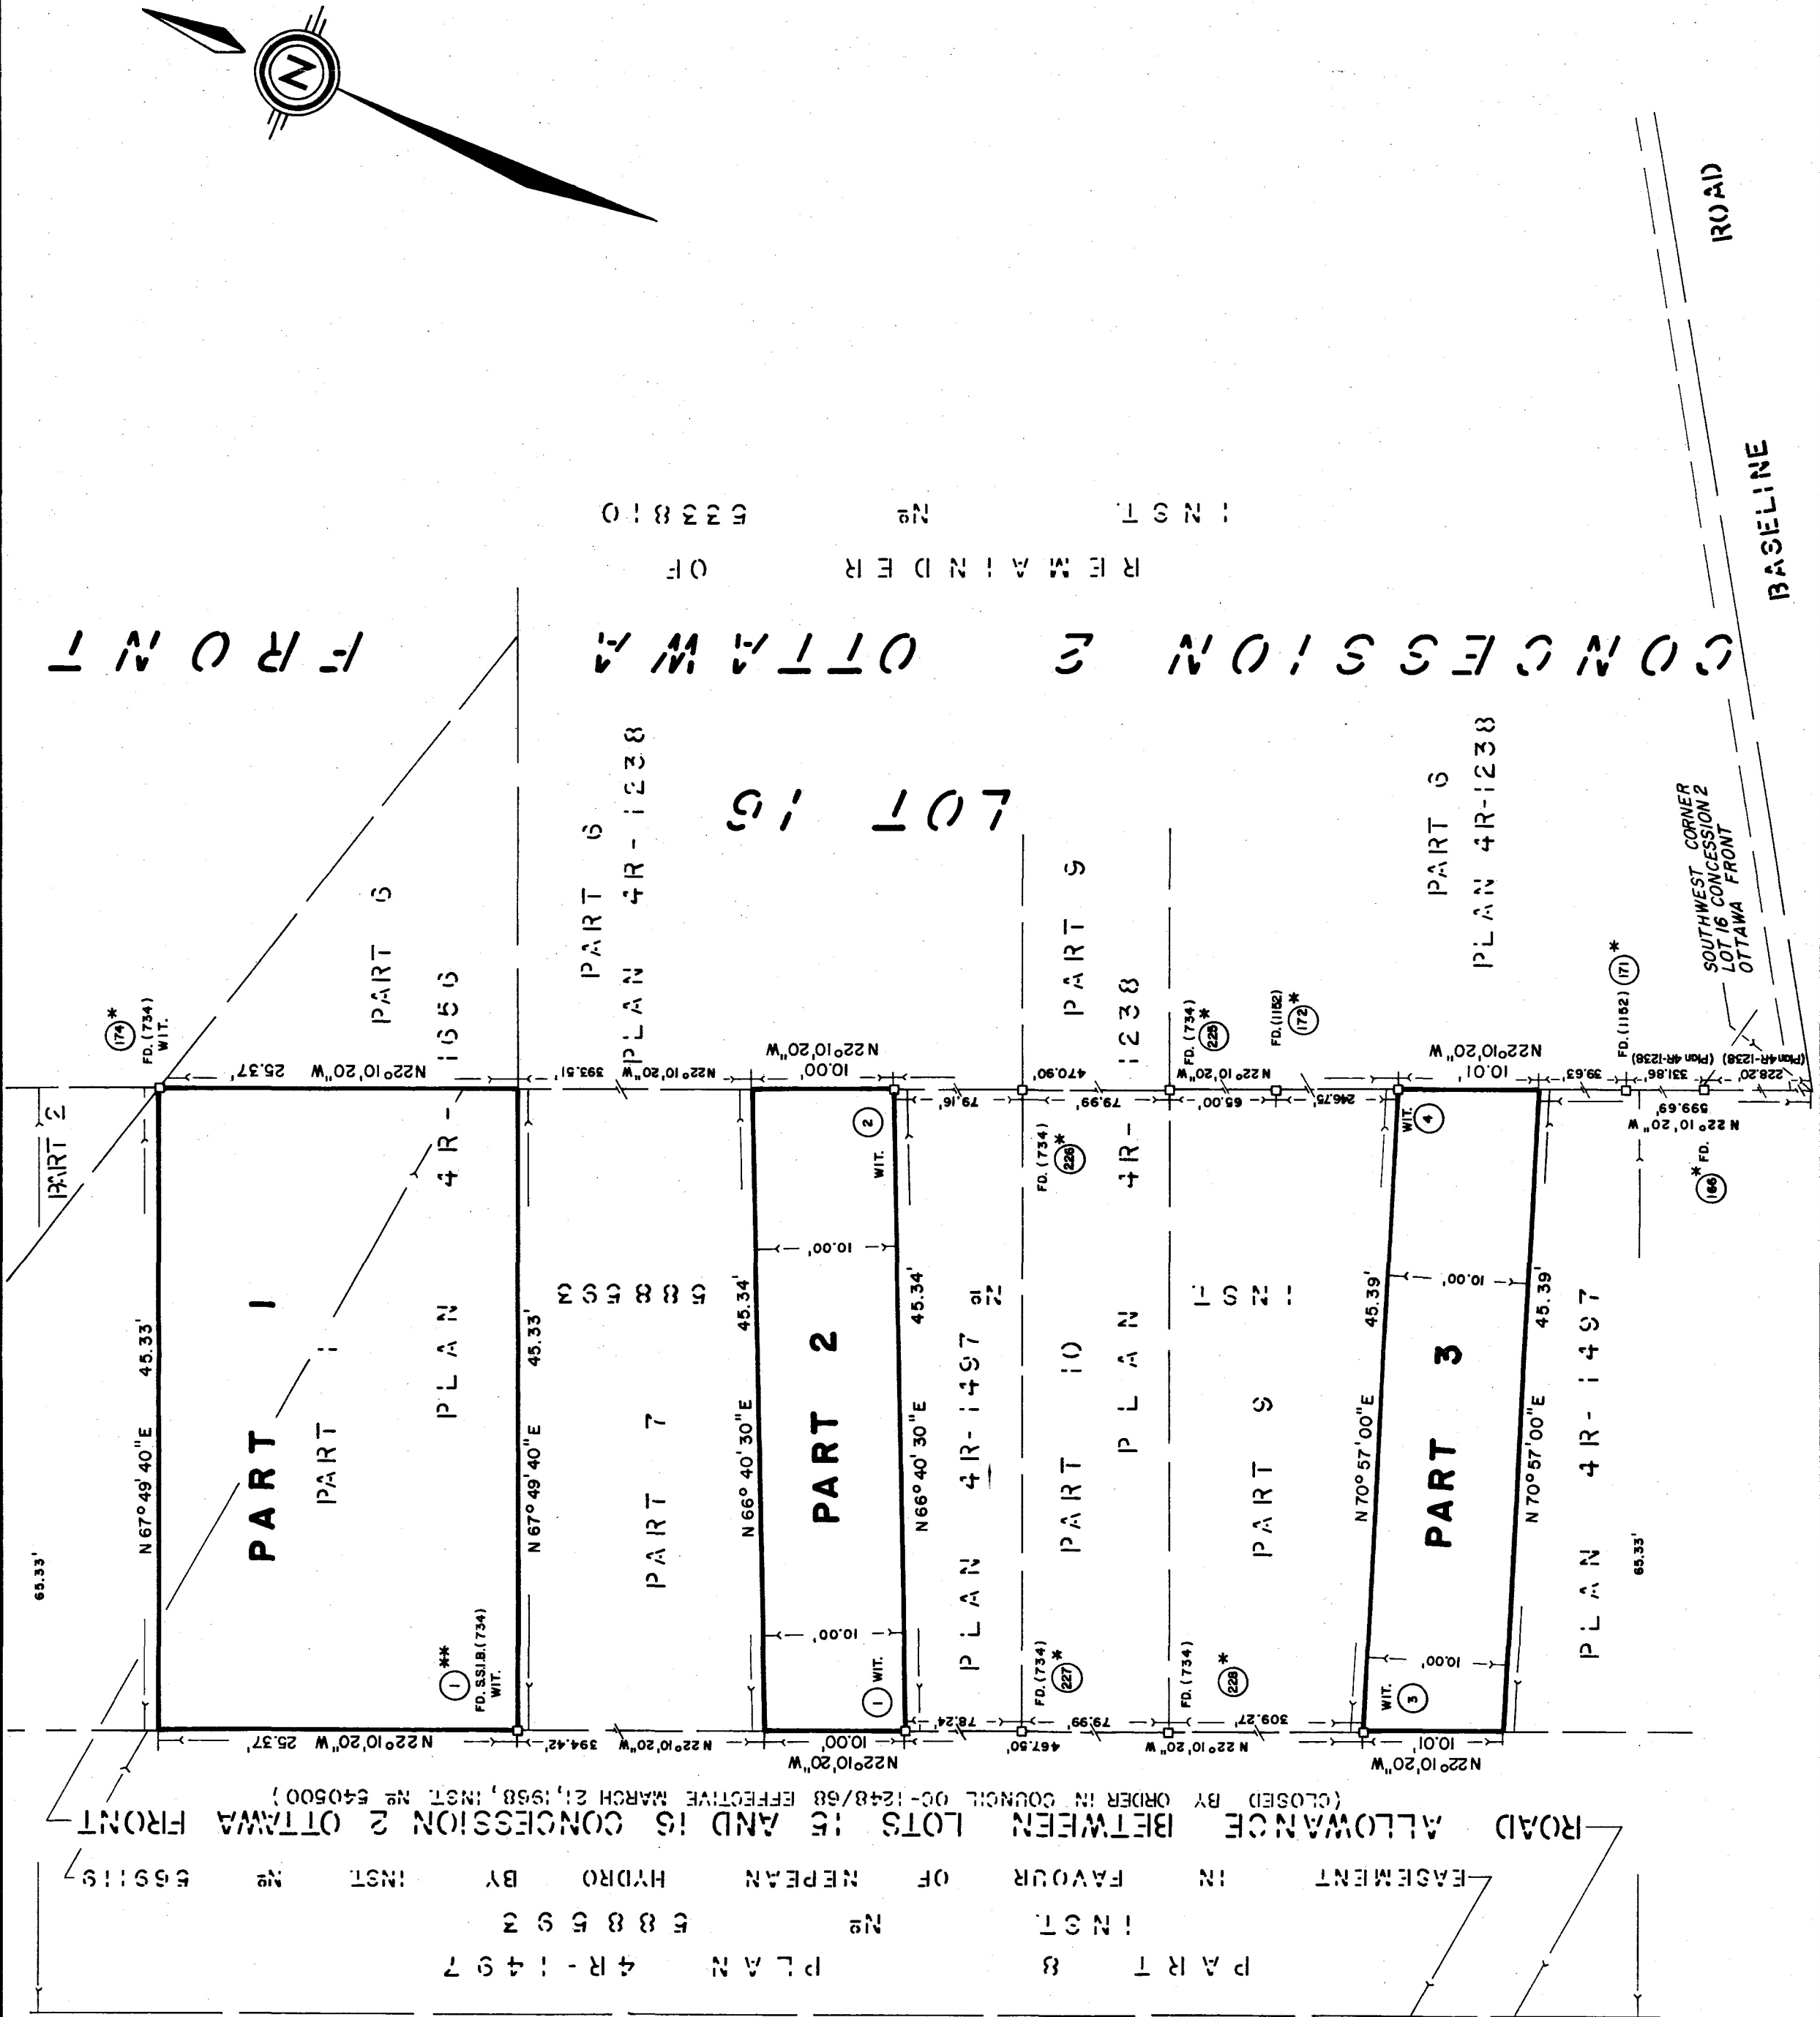

CONFESSION 2 OTTAWA FRONT

CONFESSION 2 OTTAWA FRONT

CONFESSION 2 OTTAWA FRONT

LOT 15

PLAN 4R-1238

PLAN 4R-1497

SOUTHWEST CORNER LOT 16, CONCESSION 2 OTTAWA FRONT

BASELINE ROAD

I REQUIRE THIS PLAN TO BE DEPOSITED UNDER PART II OF THE REGISTRY ACT

(DATE) JUNE 22, 1976

(SIGNATURE) L. Suty

(NAME IN PRINT) L. Suty

LAND REGISTRAR FOR THE REGISTRY DIVISION OF OTTAWA (N^o 4)

PLAN 4R 1849

(DATE) June 23, 1976

(SIGNATURE) P. J. Williams

LAND REGISTRAR FOR THE REGISTRY DIVISION OF OTTAWA (N^o 4)

PLAN OF SURVEY OF
PART OF THE ROAD ALLOWANCE
BETWEEN LOTS 15 AND 16
CONCESSION 2 OTTAWA FRONT
TOWNSHIP OF NEPEAN
REGIONAL MUNICIPALITY OF OTTAWA-CARLETON
SCALE 1 INCH = 10 FEET
1976

NOTES:

DISTANCES SHOWN HEREON ARE IN FEET AND DECIMALS THEREOF AND ARE REDUCED TO ONTARIO CO-ORDINATE SYSTEM GRID DISTANCES EXCEPT THOSE SHOWN THUSLY ((204.88)) WHICH ARE GROUND DISTANCES.
CONTROL DATA STATIONS REPRESENTING THE TRUE POSITION OF THE CADASTRAL POINTS ARE SHOWN THUS ((76))

STATIONS PREVIOUSLY CO-ORDINATED ON PLAN 4R-1656 ARE SHOWN THUS ((76))
STATIONS PREVIOUSLY CO-ORDINATED ON PLAN 4R-1238 ARE SHOWN THUS ((76))
BEARINGS HEREON ARE ASTRONOMIC. DERIVED FROM THE BEARING OF N 22° 10' 20" W. SHOWN FOR THE WESTERLY LIMIT OF PART 6, PLAN 4R-1238 AND ARE REFERRED TO THE CENTRAL MERIDIAN ZONE 9, OF THE ONTARIO CO-ORDINATE SYSTEM, LONGITUDE 76° 30' W.
ALL HANGING LINES SHOWN ON THIS PLAN HAVE BEEN VERIFIED

□ DENOTES 1" SQ., 4' LONG STANDARD IRON BAR PLANTED

□ S.S.I.B. DENOTES 1" SQ., 2' LONG SHORT STANDARD IRON BAR PLANTED

■ DENOTES 3/4" SQ., 2' LONG IRON BAR PLANTED

FD. DENOTES SURVEY MONUMENT FOUND

WIT. DENOTES WITNESS

CON. DENOTES CONCESSION

O.F. DENOTES OTTAWA FRONT

734 DENOTES J.D. BARNES LIMITED, SURVEYORS

1182 DENOTES J.E. KINLOCH, O.L.S.

CONVERSION FACTOR 1 FOOT = 0.3048 METRES

CAUTION: THIS PLAN IS NOT A PLAN OF SUBDIVISION WITHIN THE MEANING OF SECTION 29, 32 OR 33 OF THE PLANNING ACT.

SURVEYOR'S CERTIFICATE


I HEREBY CERTIFY THAT:

(1) THIS SURVEY AND PLAN ARE CORRECT AND IN ACCORDANCE WITH THE SURVEYS ACT AND THE REGISTRY ACT AND THE REGULATIONS MADE THEREUNDER.
(2) THE SURVEY WAS COMPLETED ON THE 20th DAY OF MAY 1976

DATED JUNE 22, 1976

(SIGNATURE) L. Suty

ONTARIO LAND SURVEYOR

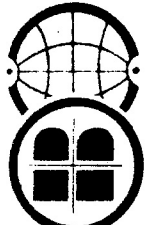

J. D. BARNES LIMITED, Surveyors

Cadastral, Geodetic, Photogrammetric and Engineering Surveys
TORONTO

DRAWN BY: B.S. CHECKED BY: T.S. SCALE 1" = 10' REFERENCE NO.: 76-60-1-1-697

Related Jobs : 74-60-1-1-150* (Plan 4R-1238) 74-60-1-1-222* (Plan 4R-1238) 74-60-1-1-555 (Plan 4R-1856)