


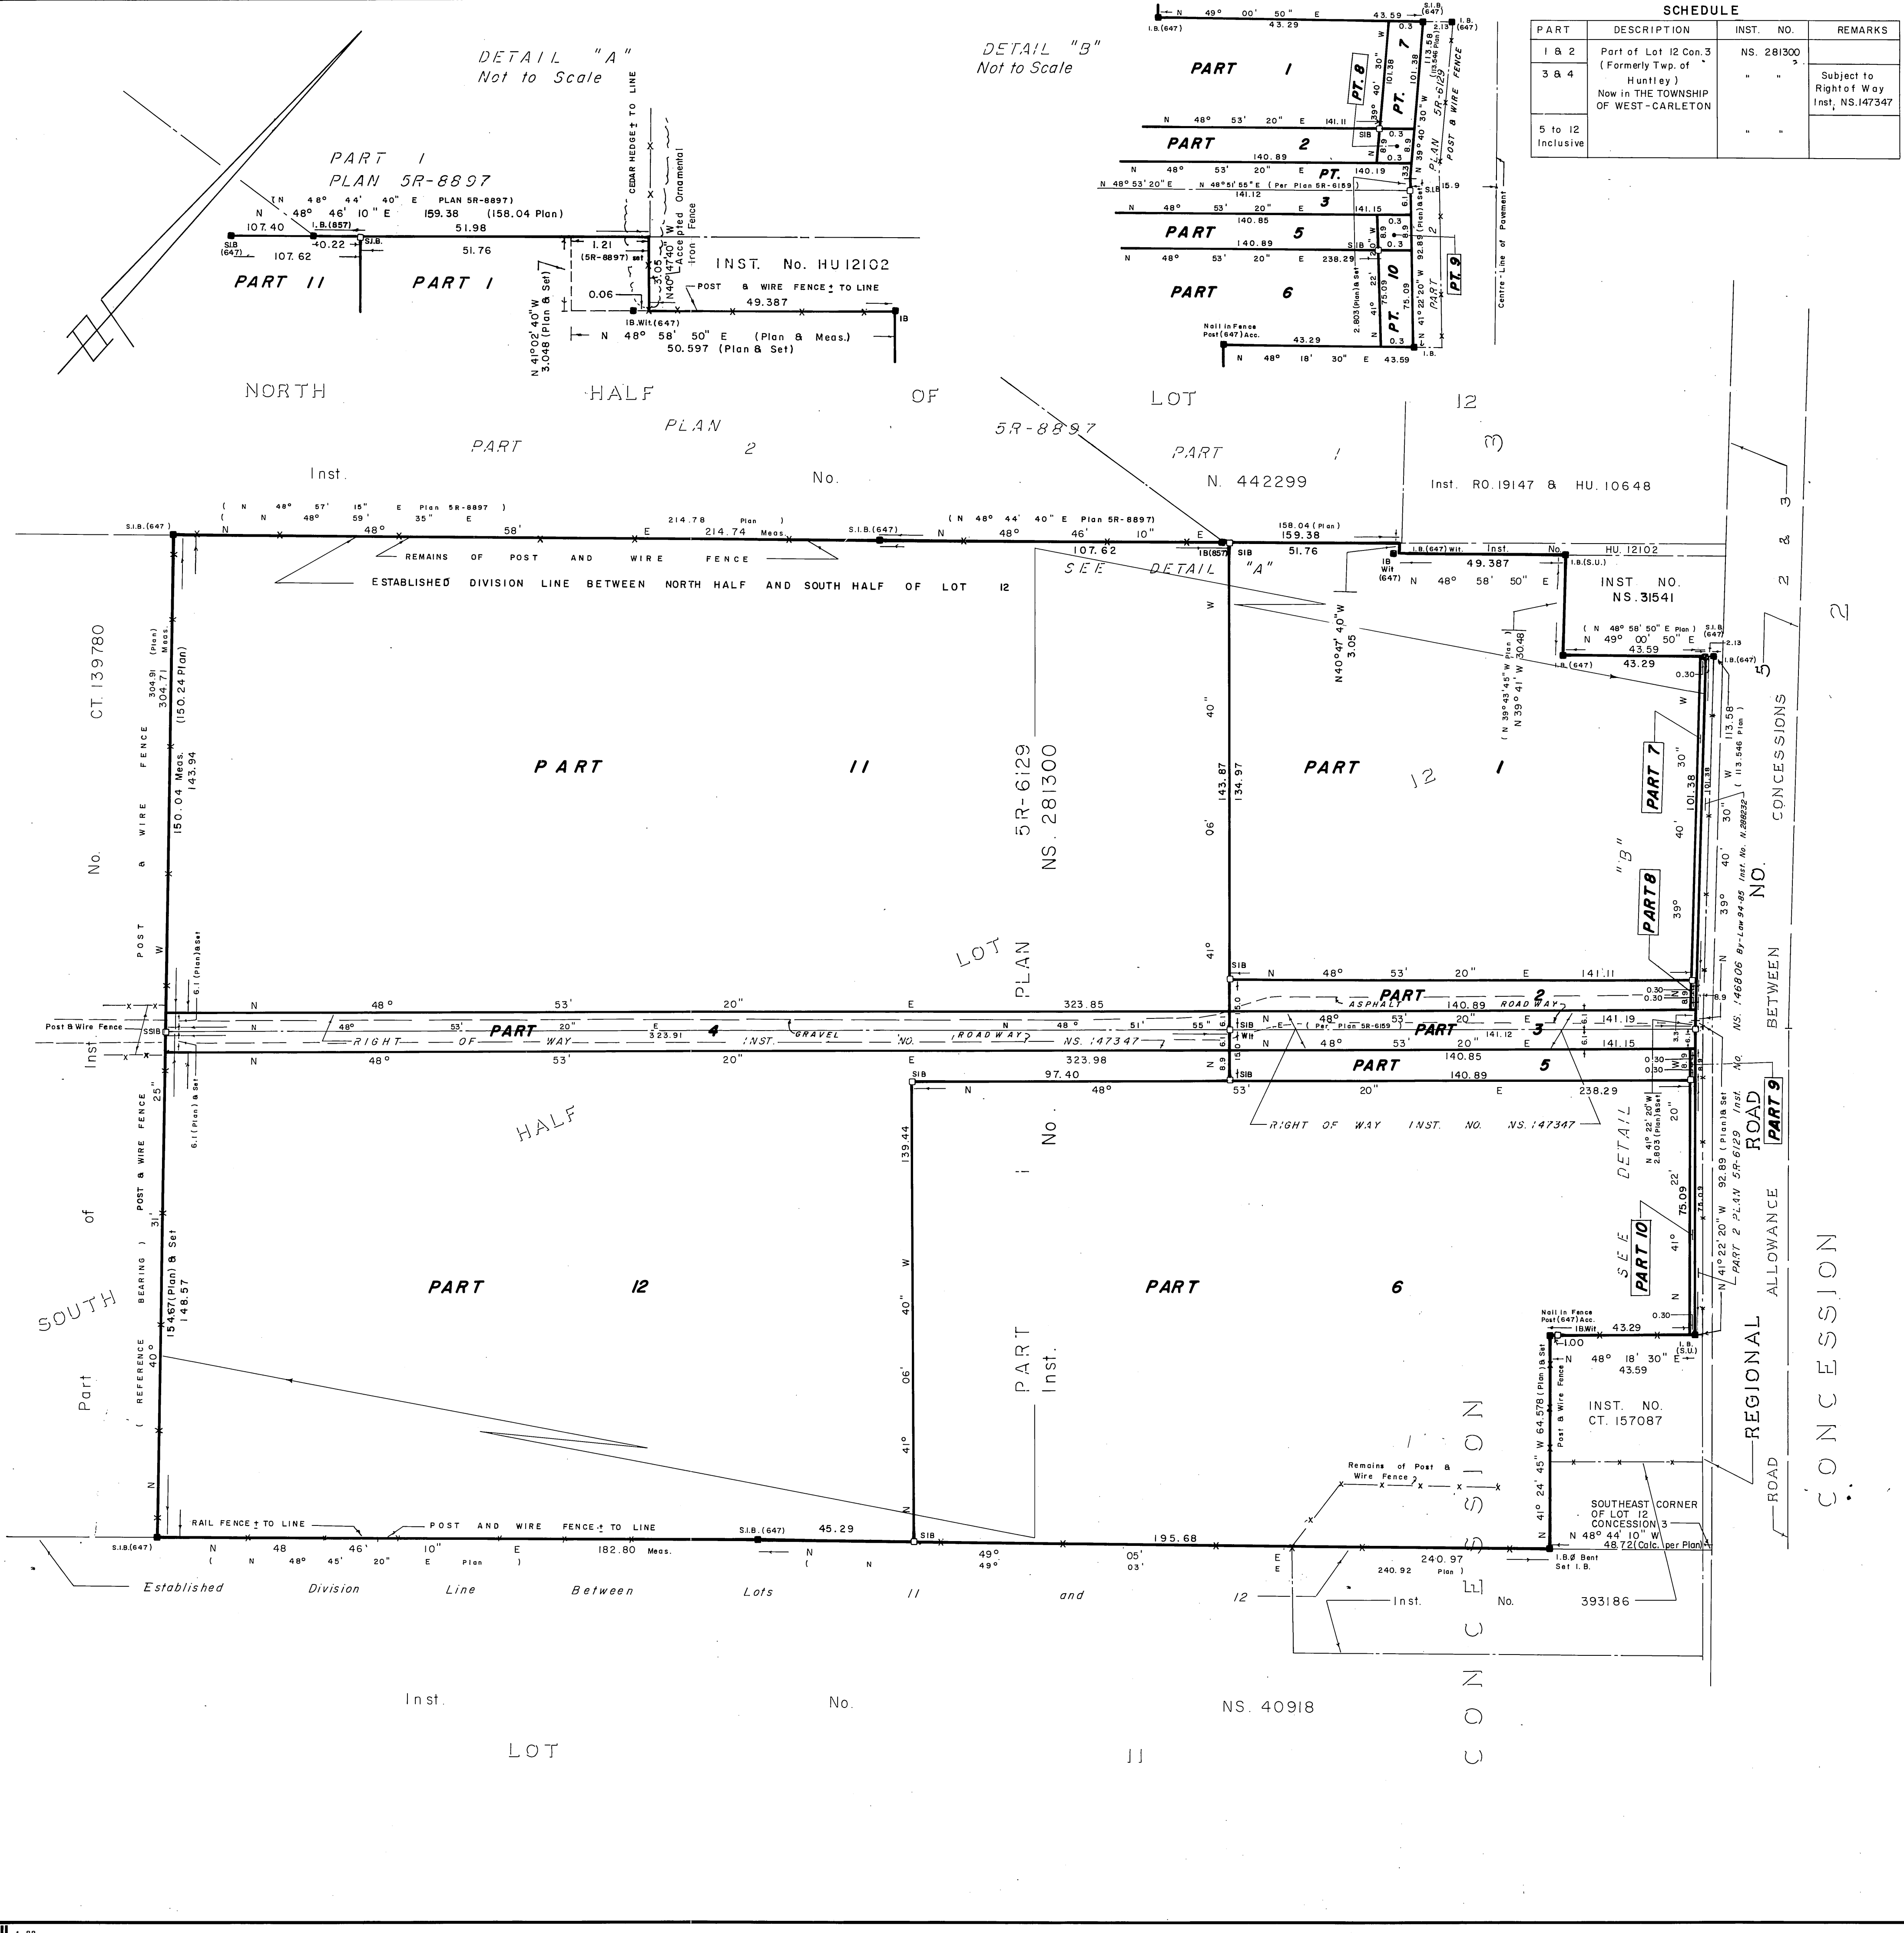

DETAIL "B"
Not to Scale

DETAIL "A"
Not to Scale

SCHEDULE			
PART	DESCRIPTION	INST. NO.	REMARKS
1 & 2	Part of Lot 12 Con. 3 (Formerly Twp. of Huntley)	NS. 281300	
3 & 4	Now in THE TOWNSHIP OF WEST-CARLETON	" "	Subject to Right of Way Inst. NS. 147347
5 to 12 inclusive		" "	

I REQUIRE THIS PLAN TO BE DEPOSITED UNDER THE REGISTRY ACT.
DATE July 25, 1988
Stephen A. Tischart
Ontario Land Surveyor

PLAN 5R-11999
RECEIVED AND DEPOSITED
DATE Aug 4, 1988
SR. DEP.
LAND REGISTRAR FOR THE
REGISTRY DIVISION OF
OTTAWA-CARLETON No. 5

PLAN OF SURVEY OF
**PART OF THE
SOUTH HALF OF LOT 12
CONCESSION 3
(Formerly Township of Huntley)**
Now in THE TOWNSHIP OF WEST-CARLETON
REGIONAL MUNICIPALITY OF OTTAWA-CARLETON
Surveyed by Annis, O'Sullivan, Vollebakk Ltd.
1988.

SCALE - 1:1000

METRIC:
Distances shown on this plan are in metres and
can be converted to feet by dividing by 0.3048

CAUTION
This plan is not a plan of subdivision under the
meaning of The Planning Act

SURVEYOR'S CERTIFICATE
I HEREBY CERTIFY THAT:
1 This survey and plan are correct and in accordance with
The Surveys Act and The Registry Act and the regulations
made thereunder
2 The survey was completed on the 25 day of July, 1988.
Date July 25, 1988
Stephen A. Tischart
Stephen A. Tischart
Ontario Land Surveyor

NOTES & LEGEND		
Survey Monument Planted shown thus		
Survey Monument Found shown thus		
S.I.B.	Denotes	Standard Iron Bar
S.S.I.B.	"	Short Standard Iron Bar
I.B.	"	Iron Bar
I.B.Ø	"	Iron Bar Round
R.I.B.	"	Round Iron Bar
C.C.	"	Cut Cross
I.P.	"	Iron Pipe
Acc	"	Accepted
Wit.	"	Witness
P&W	"	Post & Wire
A.O.G	"	Annis, O'Sullivan, Vollebakk Ltd
(647)	"	H. R. Farley, O.L.S.
(Plan)	"	Plan 5R-6129.
(S.U.)	"	Source Unknown.

Bearings are astronomic, derived from the most westerly limit
of Plan 5R-6129 shown to be N 40° 31' 25" W thereon.

FROM THE OFFICE OF
ANNIS, O'SULLIVAN, VOLLEBEKK LTD.
ONTARIO LAND SURVEYORS
NEPEAN (OTTAWA) EMBRUN, ONTARIO.