


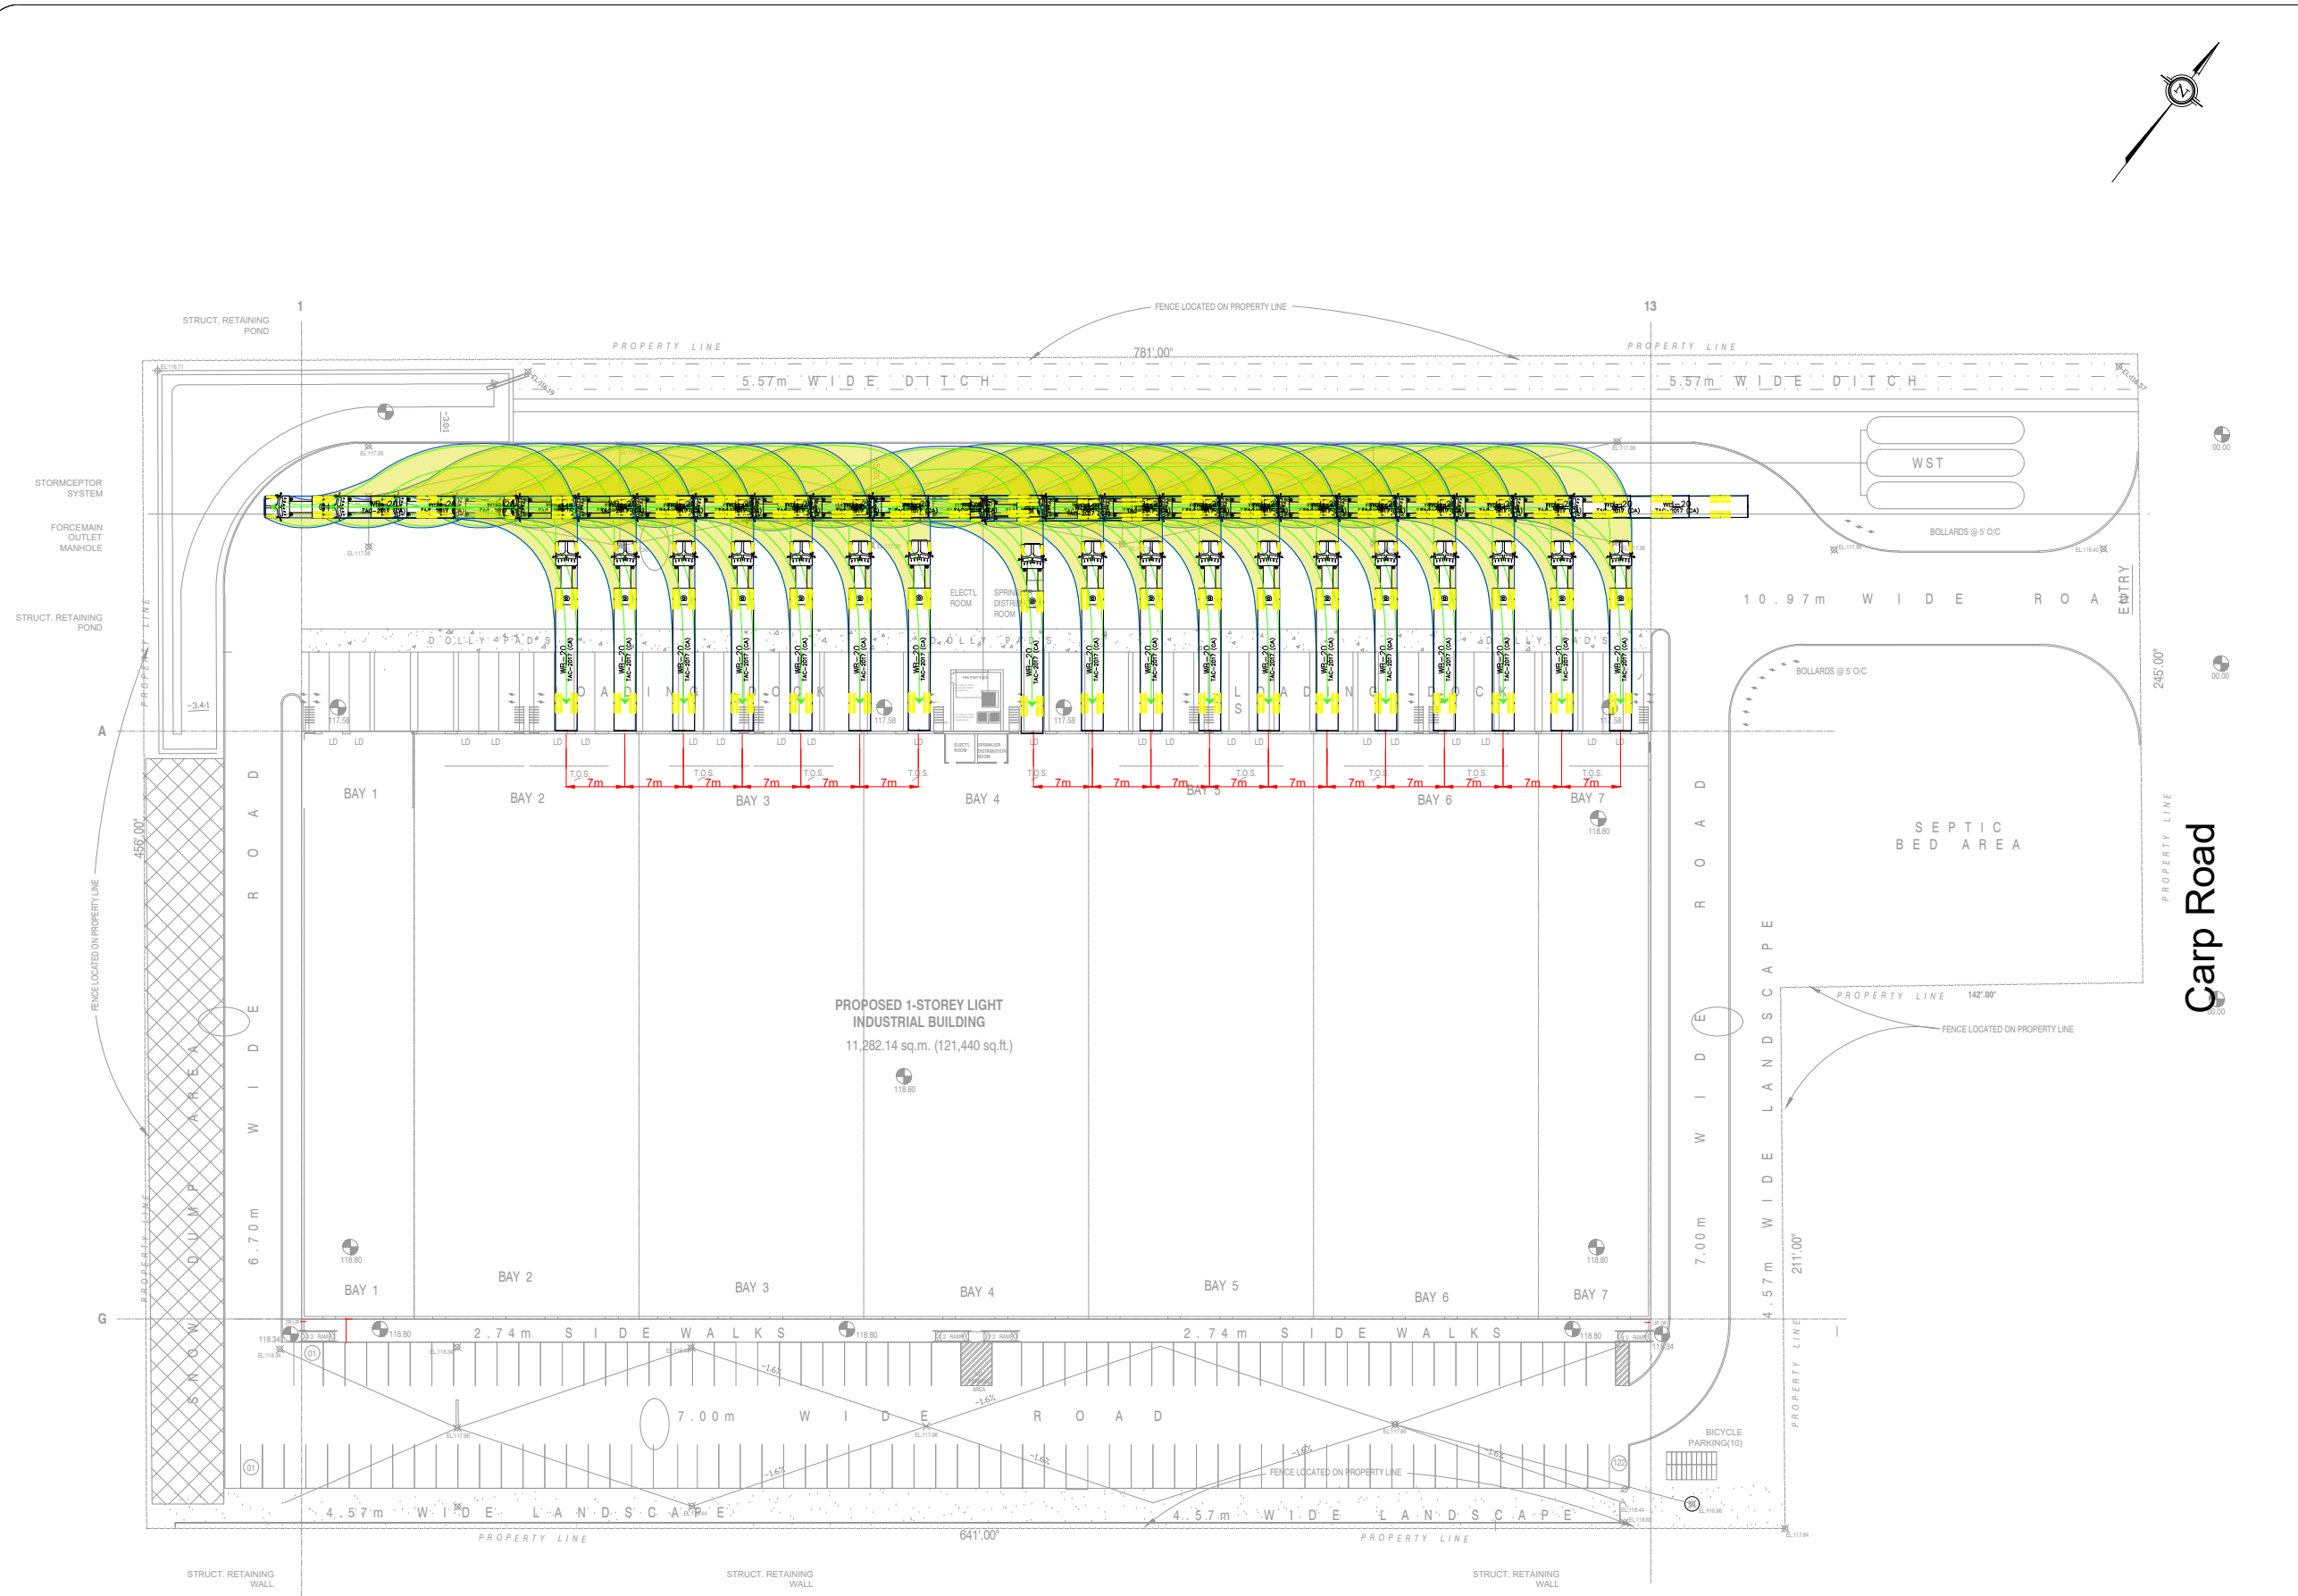

Proposed Loading Bays

Notes:

WB-20

	mm		
Tractor Width	: 2600	Lock to Lock Time	: 6.0
Trailer Width	: 2600	Steering Angle	: 28.2
Tractor Track	: 2600	Articulating Angle	: 70.0
Trailer Track	: 2600		

01	Issued for Review	EA	2025-07-02
REV:	DESCRIPTION:	BY:	DATE:
STATUS:			

CGH Transportation
6 Plaza Court
Ottawa, ON
K2H 7W1
(343) 999-9117

CLIENT:	Megha Holdings Inc		
ARCHITECT:			
SITE:	3113 Carp Road		
TITLE:	Turning Movement Analysis		
SCALE AT A3:	DATE:	DRAWN:	CHECKED:
NTS	2025-07-02	EA	AH
PROJECT NO:	DRAWING NO:	REVISION:	
2025-103	001	01	