


401 COVENTRY ROAD, OTTAWA
K1K 2C5

Checked

E-02a

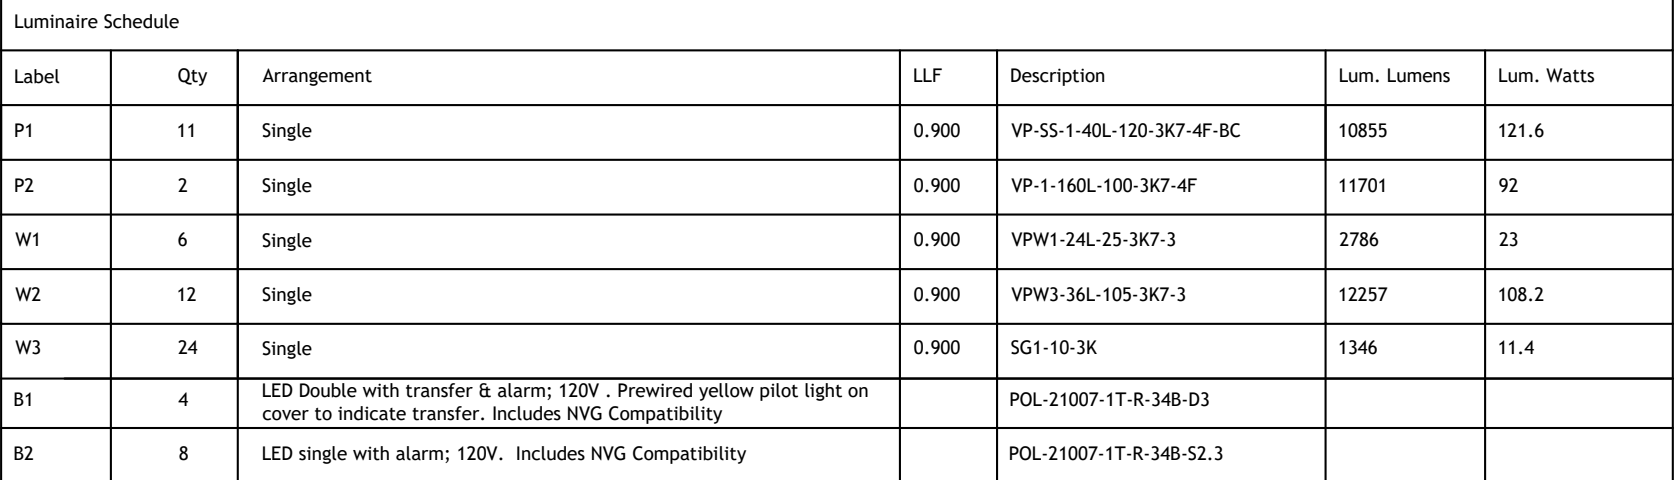

SCALE: 1:400