


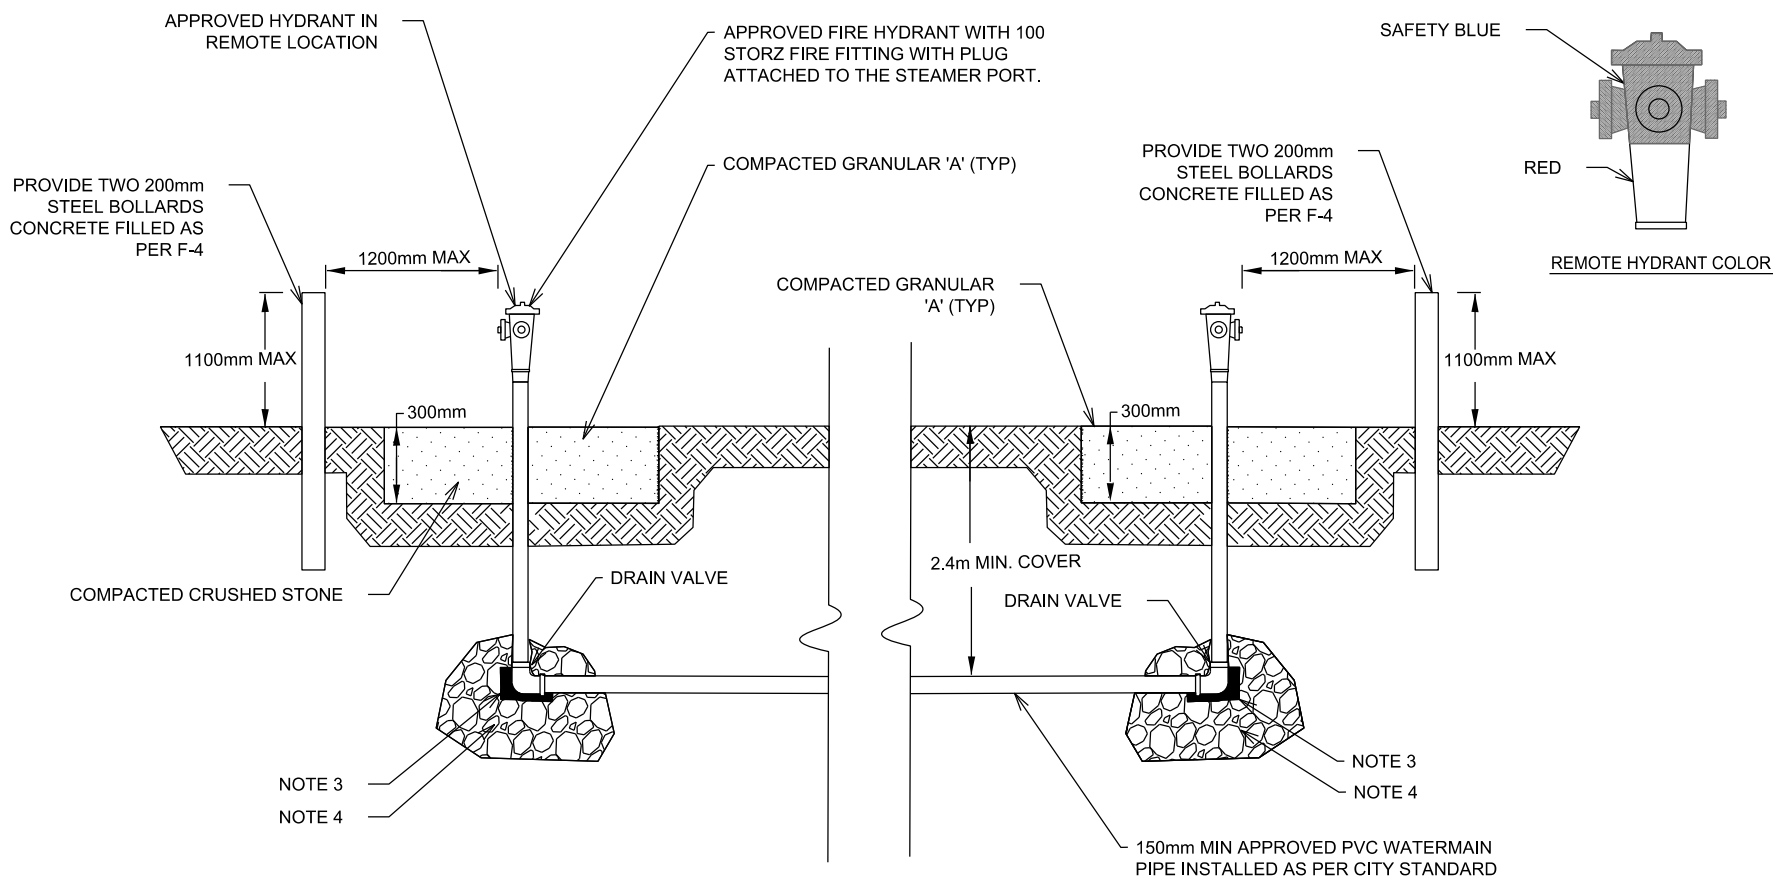

NOTES:

1. THESE ARE TYPICAL SPECIFICATIONS. LOCAL CONDITIONS MAY REQUIRE DEVIATION. ANY DEVIATION MUST BE APPROVED BY CONTRACT ADMINISTRATOR.
2. SYSTEM TO BE DESIGNED TO DELIVER 1000 GPM (4500 L/min) AT FURTHEST HYDRANT.
3. PROVIDE THRUST RESTRAINT & CORROSION PROTECTION AS PER STANDARD.
4. FOR INSTALLATIONS UTILIZING THE DRAIN VALVE, PROVIDE A DRAIN AWAY PIT OF 2 m3 OF 20mm CLEAR STONE.

N.T.S.