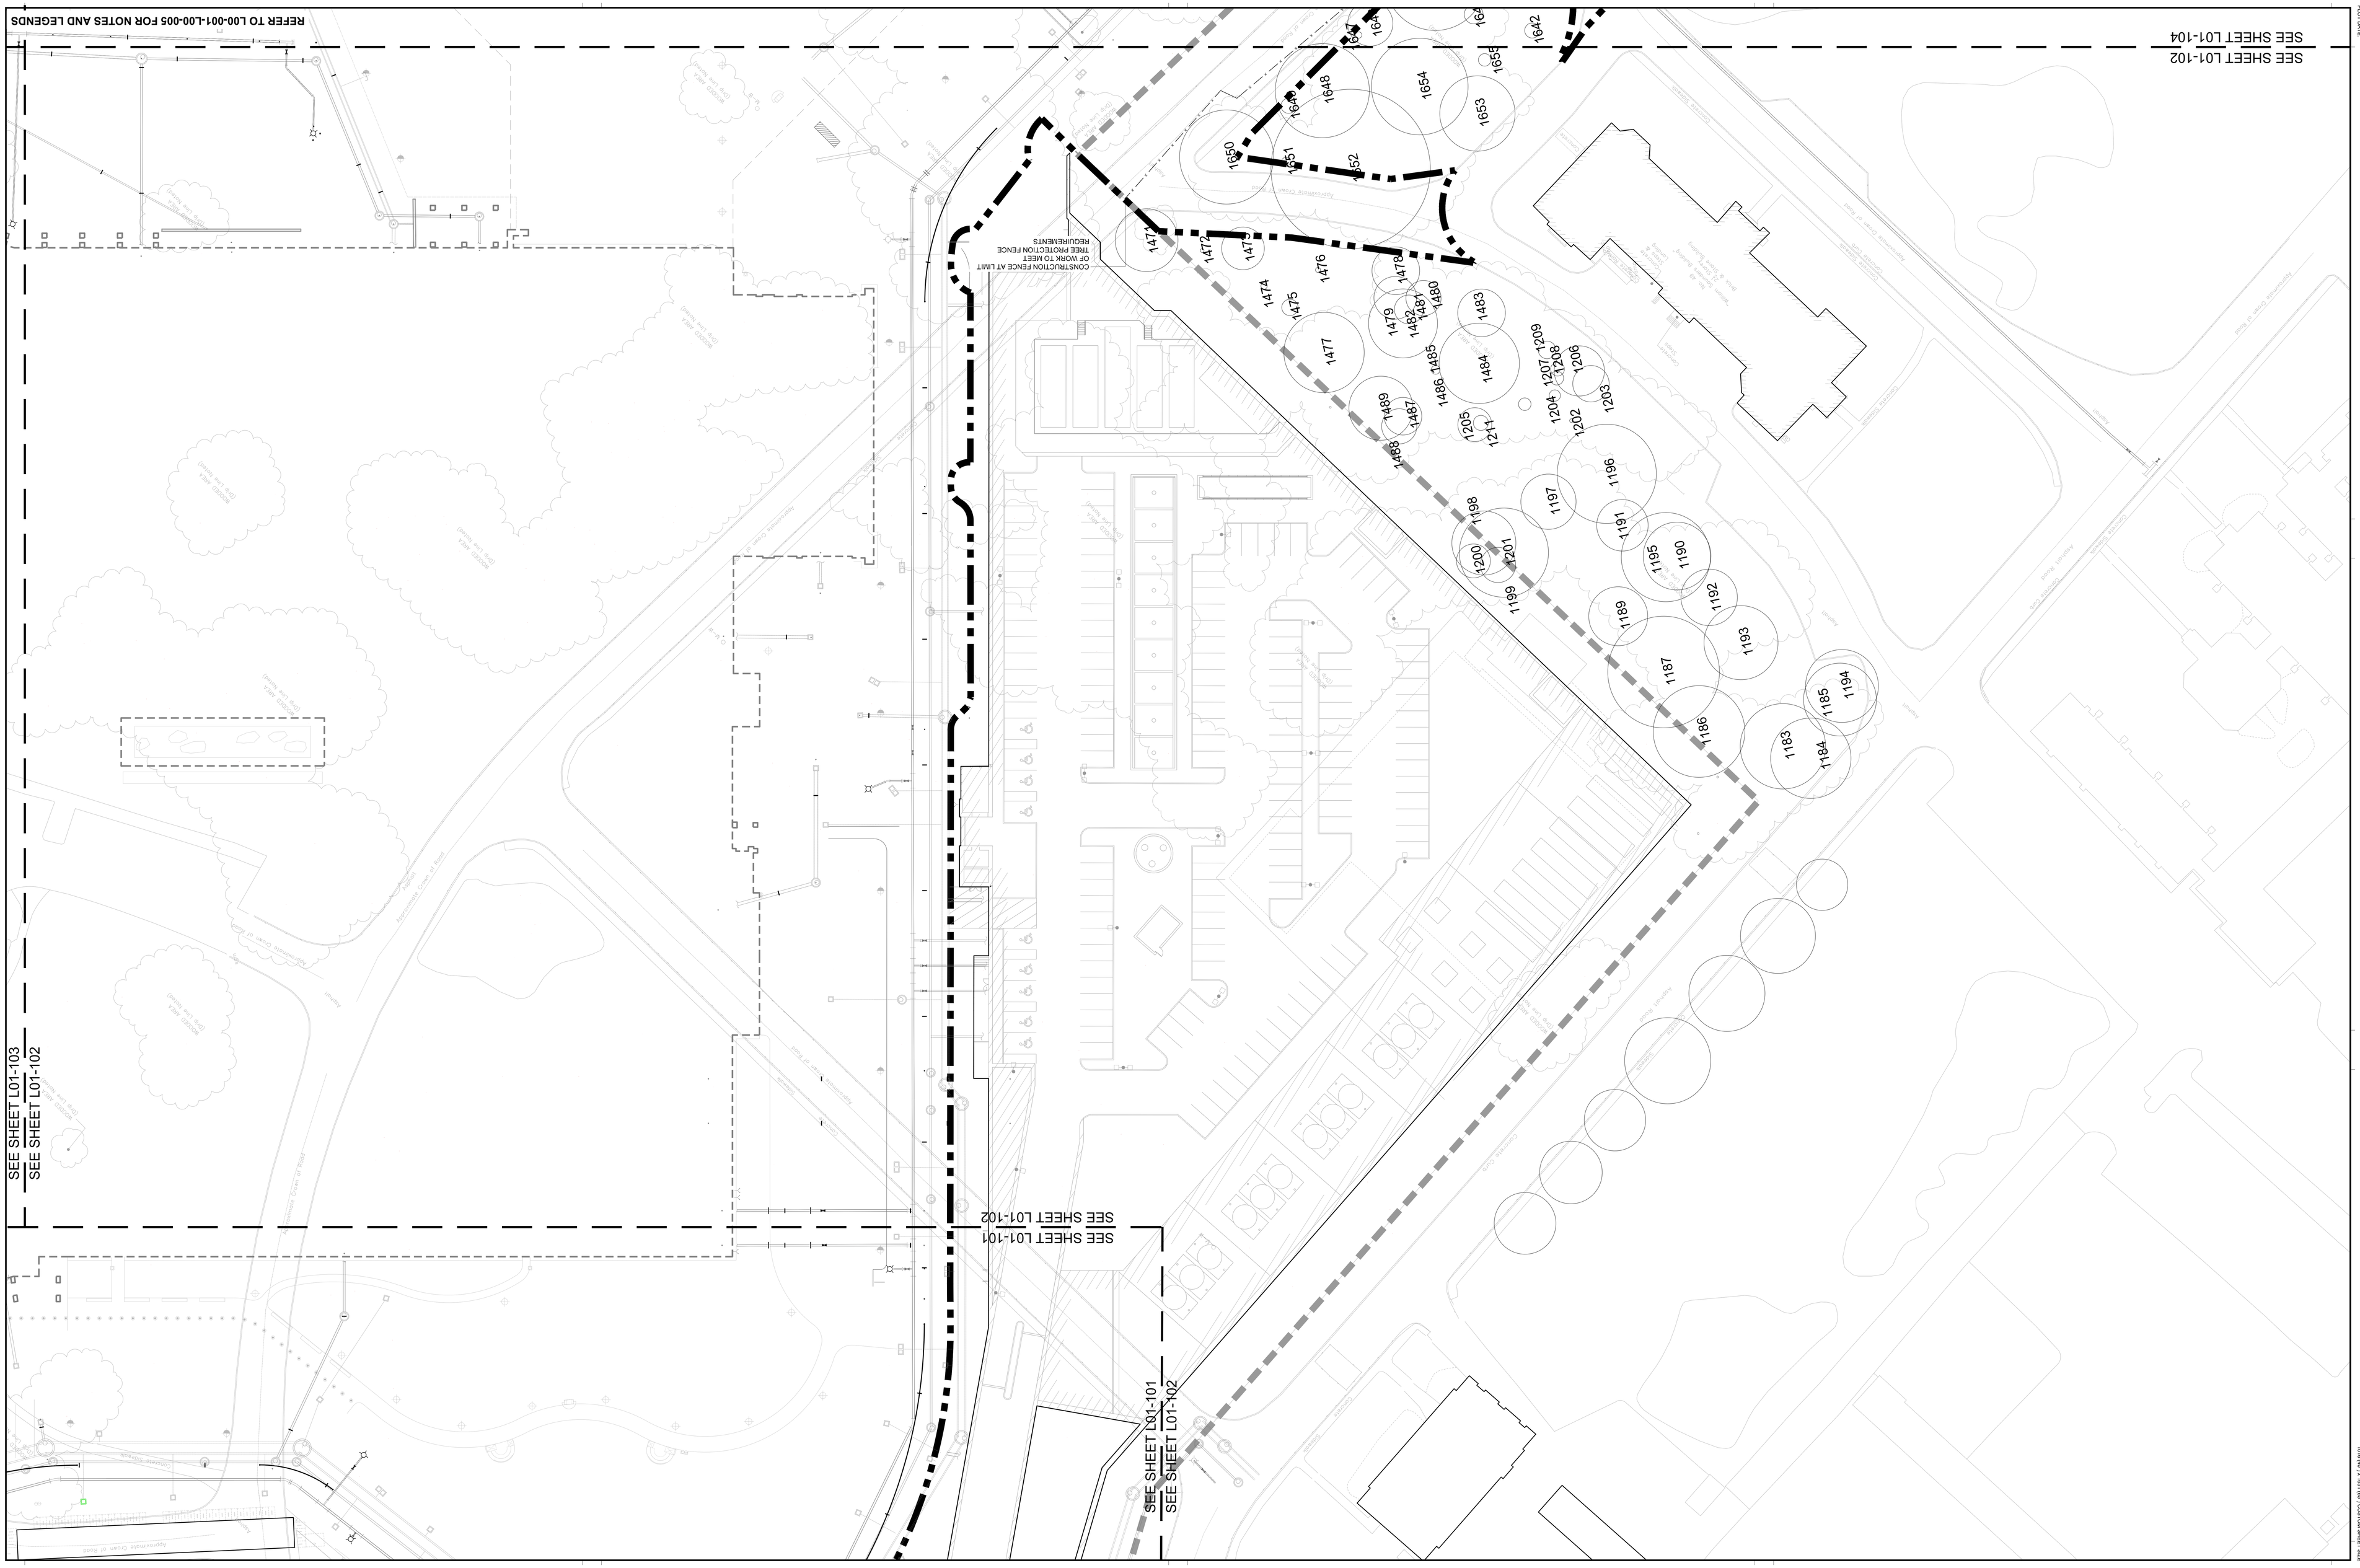

PLOT DATE

SIZE: 2.38M(H) WIDE(LOTS) x 1051.1 x LAYS 1-101

PROJECT

THE OTTAWA HOSPITAL
NEW CAMPUS
DEVELOPMENT -
PHASE 4 MAIN HOSPITAL
BUILDING

CLIENT

900 CARLING AVE OTTAWA, ONTARIO

The Ottawa Hospital | L'Hôpital d'Ottawa

Infrastructure Ontario

PCL CONSTRUCTION | EllisDon

CLIENT PROJECT NO

107000.2

KEY PLAN

TRUE NORTH | PROJECT NORTH

THIS DRAWING TO BE PRINTED IN COLOUR

DRAWING STATUS

NOT FOR CONSTRUCTION

COPYRIGHT RESERVED

NO.	ISSUED	DATE
07	SITE PLAN CONTROL RESUBMISSION	2024-01-12
06	99% DD SUBMISSION	2023-09-19
05	SITE PLAN CONTROL RESUBMISSION	2023-06-20
04	65% DD SUBMISSION	2023-06-09
03	35% DD SUBMISSION	2023-01-09
02	ACPEM REASONESS	2023-01-09
01	80% SD SUBMISSION	2022-06-15

REVISIONS

AUTHOR

ALL DIMENSIONS ARE SHOWN IN METRIC

DO NOT SCALE DRAWINGS

VERIFY CHECK ALL DIMENSIONS ON SITE. THIS DRAWING IS PROTECTED BY COPYRIGHT

PWP

PROJECT TEAM

DESIGN-BUILDER PCL/SD, A JOINT VENTURE

ARCHITECTURAL NAMKA ARCHITECT LIMITED
ZOOM LAMBERT PAYTE ARCHITECTS
ADAMSON ASSOCIATE ARCHITECTS
M3 ARCHITECTS INC

STRUCTURAL STRUCTURAL ENGINEERING LTD
BOUTHILLETTE PARIZEAU INC

MECHANICAL HH ANGUS & ASSOCIATES LTD
CHOSSEY ENGINEERING LTD

ELECTRICAL MULVEY & BANNIN INTERNATIONAL INC

CIVIL WSP CANADA INC

LANDSCAPE WSTDESIGN DESIGN INC
PWP LANDSCAPE ARCHITECTURE

BUILDING CODE LMDG BUILDING CODE CONSULTANTS LTD

AUTHOR PROJECT NO

PCL2301_C

STAMP

DRAWING TITLE

TREE PRESERVATION PLAN

DRAWN	-
CHECKED	-
SCALE AT 60" x 60"	1:250
DATE	15-AUG-2024

GRAPHIC SCALE 5 2.5 5 10 15 20 SCALE IN METRES

DRAWING NO L01-102

REV NO 07