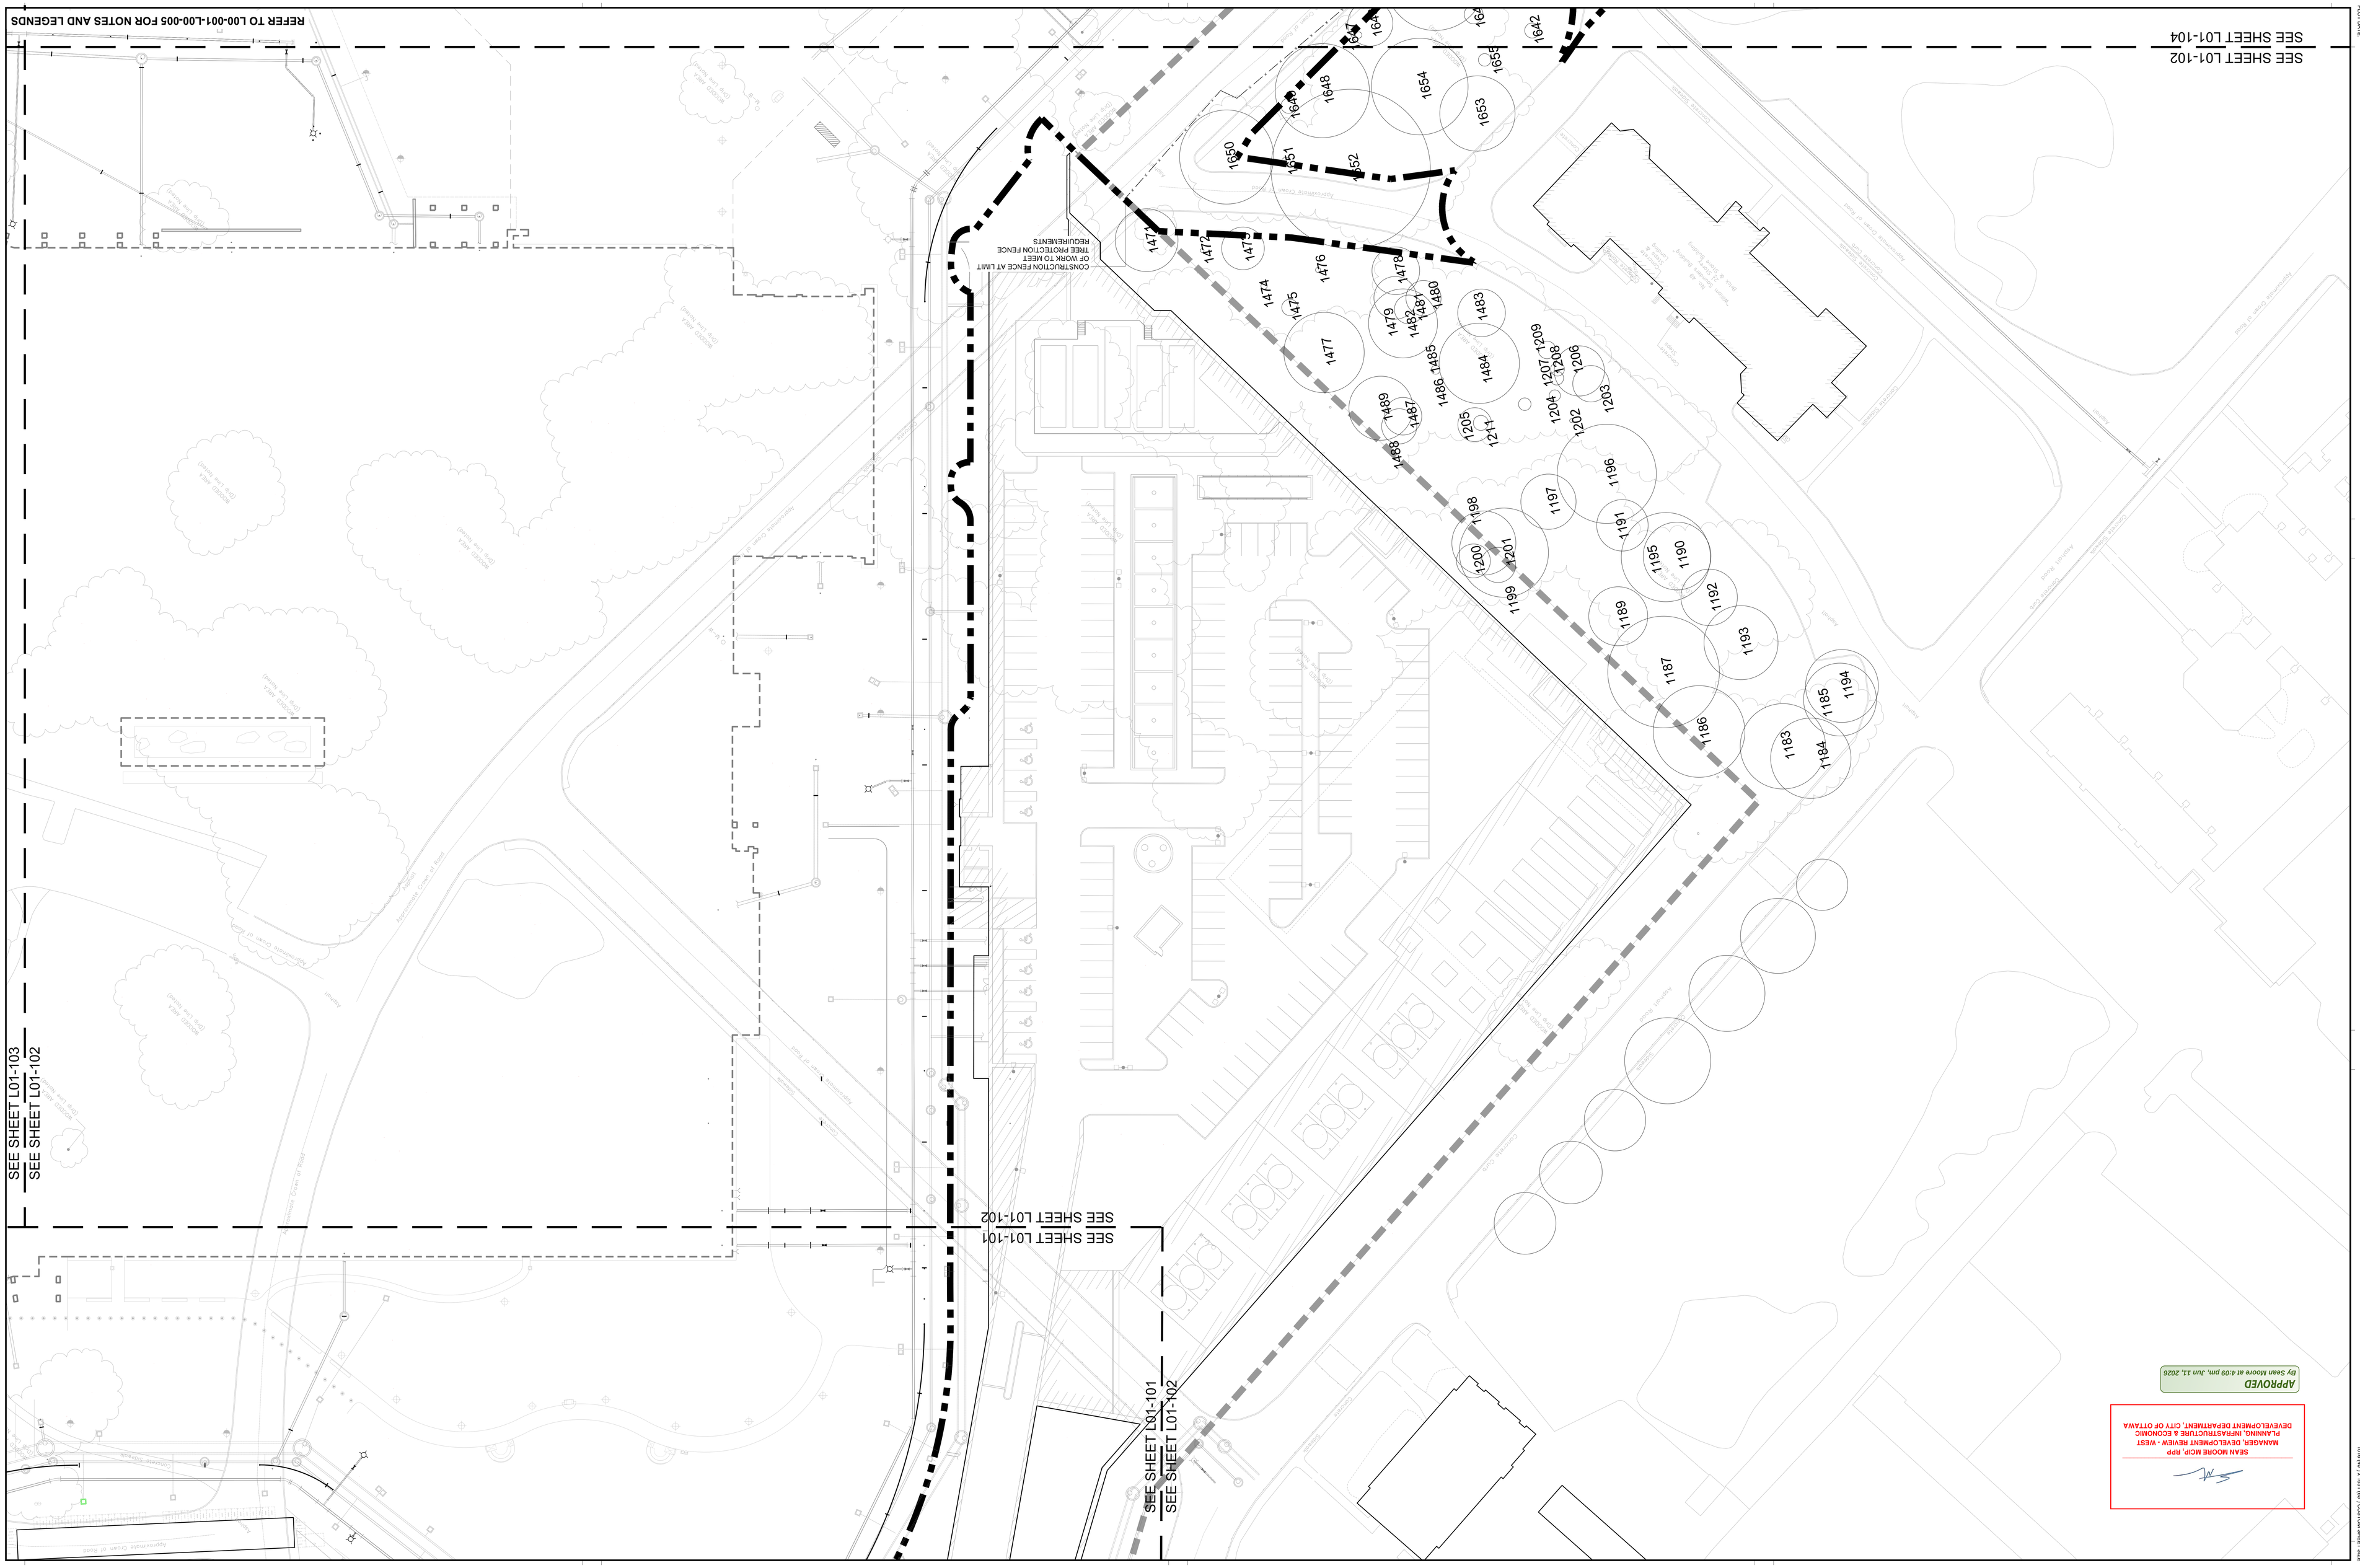

PLOT DATE

SEAN MOORE MCIP, RPP
MANAGER, DEVELOPMENT REVIEW - WEST
PLANNING, INFRASTRUCTURE & ECONOMIC DEVELOPMENT DEPARTMENT, CITY OF OTTAWA

APPROVED
By Sean Moore at 4:09 pm, Jun 11, 2026

PROJECT
THE OTTAWA HOSPITAL NEW CAMPUS DEVELOPMENT - PHASE 4 MAIN HOSPITAL BUILDING

CLIENT
900 CARLING AVE OTTAWA, ONTARIO

The Ottawa Hospital | L'Hôpital d'Ottawa
Infrastructure Ontario
PCL CONSTRUCTION | Ellis Don

CLIENT PROJECT NO
107000.2

KEY PLAN
TRUE NORTH | PROJECT NORTH

THIS DRAWING TO BE PRINTED IN COLOUR

AUTHOR

ALL DIMENSIONS ARE SHOWN IN METRIC

COPYRIGHT
COPYRIGHT RESERVED. THIS DRAWING IS PROTECTED BY COPYRIGHT

NOT FOR CONSTRUCTION

DRAWING STATUS

REVISIONS		
NO.	ISSUED	DATE
07	SITE PLAN CONTROL RESUBMISSION	2026-01-13
06	99% DD SUBMISSION	2025-09-19
05	SITE PLAN CONTROL RESUBMISSION	2025-06-20
04	65% DD SUBMISSION	2025-06-09
03	35% DD SUBMISSION	2025-01-08
02	ACPEM REASONING	2025-01-08
01	80% SD SUBMISSION	2024-05-15

STAMP

PCL2301_C

AUTHOR PROJECT NO

BUILDING CODE: LMDG BUILDING CODE CONSULTANTS LTD

LANDSCAPE: WSP CANADA INC.
PWP LANDSCAPE ARCHITECTURE

CIVIL: WSP CANADA INC.

ELECTRICAL: MULVEY & BANNING INTERNATIONAL INC.
CHOSEN ENGINEERING LTD

MECHANICAL: HH ANDJS & ASSOCIATES LTD

STRUCTURAL: STRUCTURAL ENGINEERING LTD
SOUTHLETTE PARZEW INC

ARCHITECTURAL: NAMKA ARCHITECTS LIMITED
ZOOM LAMBRE PAYTE ARCHITECTS
ADAMSON ASSOCIATE ARCHITECTS
HIA ARCHITECTS INC

DESIGN-BUILDER: PCL/SD, A JOINT VENTURE

PROJECT TEAM

PWP

DRAWING TITLE
TREE PRESERVATION PLAN

DRAWN: -
CHECKED: -
SCALE AT 60" x 48": 1:250
DATE: 15-AUG-2024

GRAPHIC SCALE: 5 2.5 5 10 15 20 SCALE IN METRES

DRAWING NO: L01-102
REV NO: 07