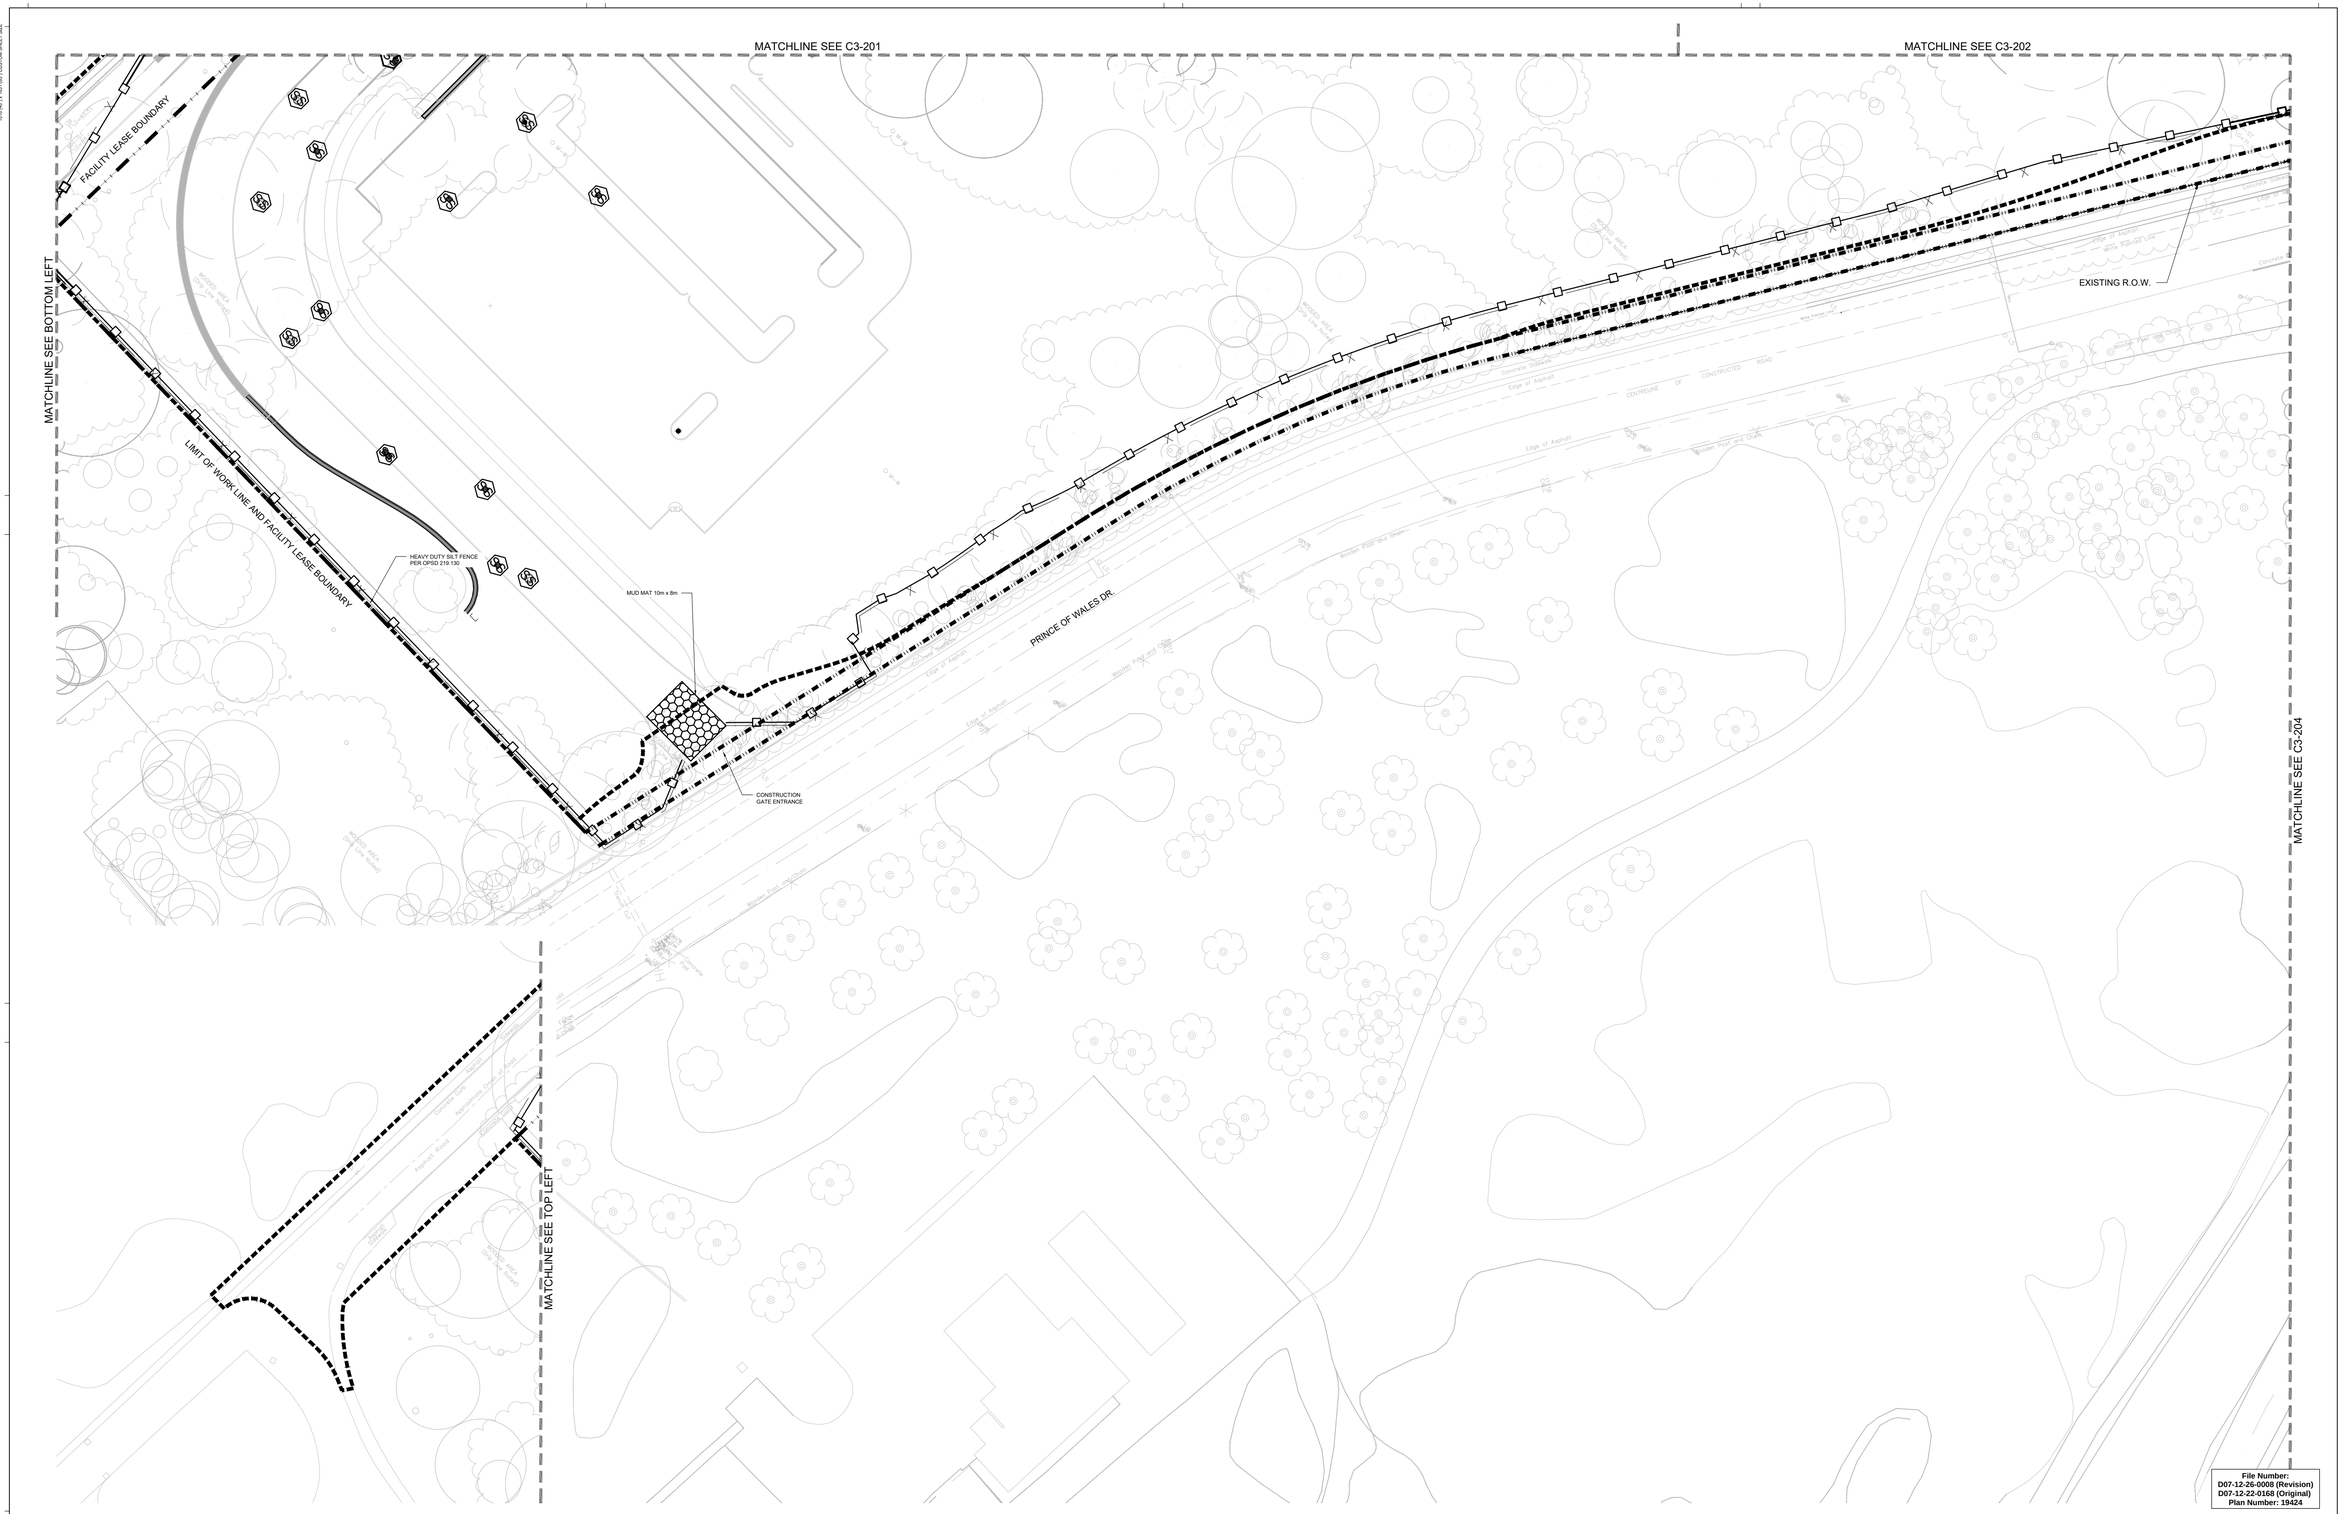
MATCHLINE SEE C3-201
MATCHLINE SEE C3-202
MATCHLINE SEE BOTTOM LEFT
MATCHLINE SEE C3-204
MATCHLINE SEE TOP LEFT
FACILITY LEASE BOUNDARY
LIMIT OF WORK LINE AND FACILITY LEASE BOUNDARY
HEAVY DUTY SILT FENCE PER OPSD 219.130
MUD MAT 10m x 8m
CONSTRUCTION GATE ENTRANCE
PRINCE OF WALES DR.
EXISTING R.O.W.
CENTRELINE OF CONSTRUCTED ROAD
Edge of Asphalt
Asphalt Road
Asphalt Path
Concrete Sidewalk
Concrete Curb
Wood Post and Chain
