

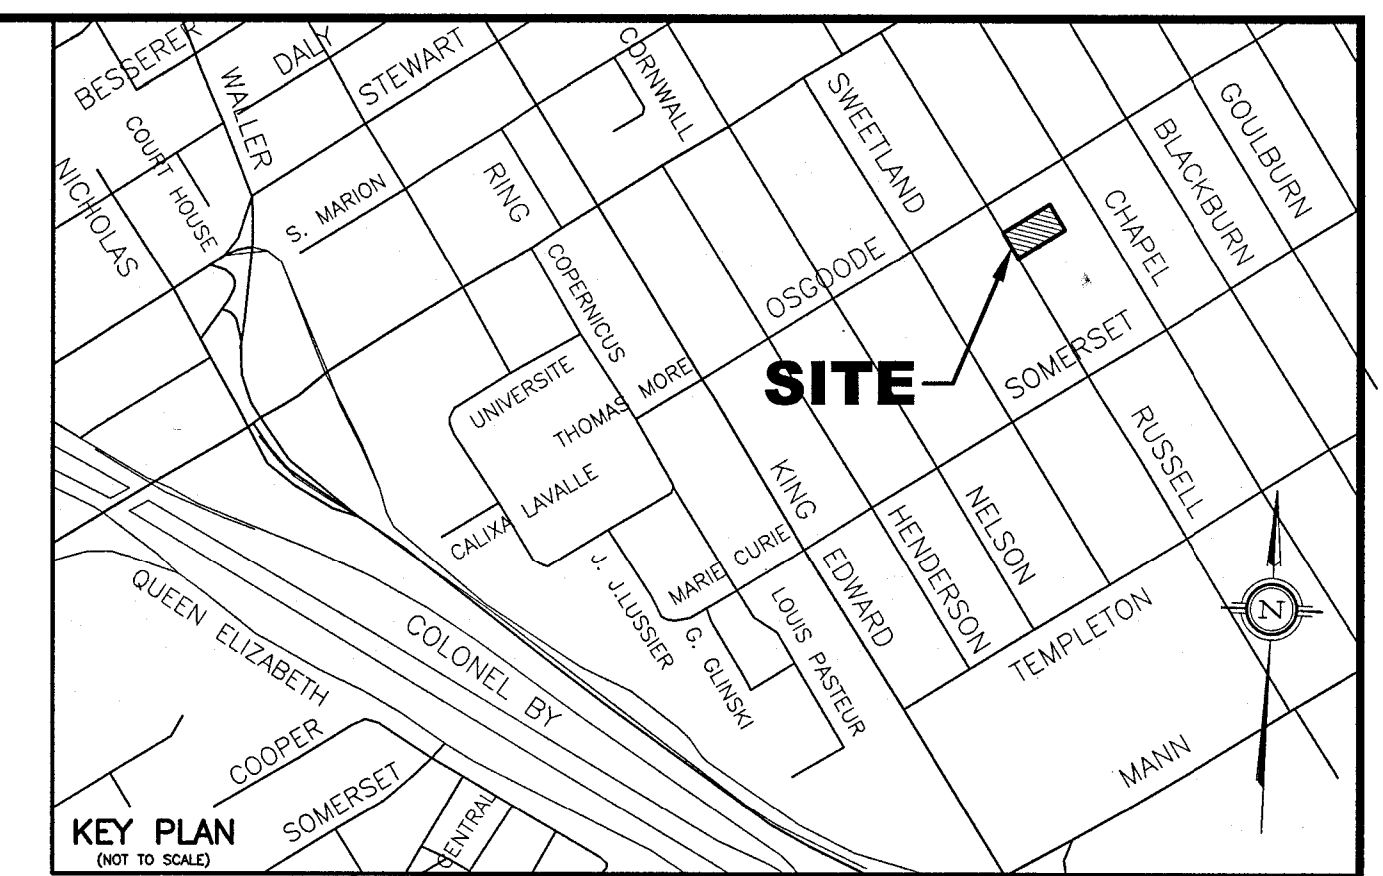


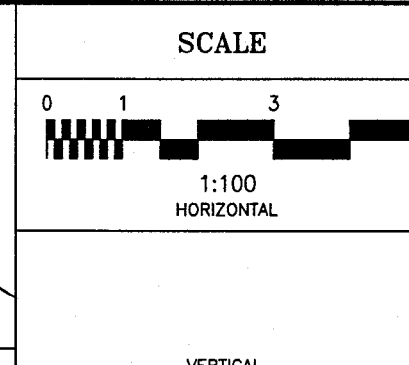

	TEMPORARY CONSTRUCTION FENCE PANELS LOCATION
	EXISTING COMBINED SEWER
	EXISTING WATERMAIN
	PROPOSED 150mmø PVC SANITARY LATERAL SERVICE @ 1% (MIN.) SLOPE
	PROPOSED 150mmø PVC STORM LATERAL SERVICE @ 1% (MIN.) SLOPE
	PROPOSED 150mmø WATER SERVICE PVC CL-150 DR-18
	EXISTING COMBINED MANHOLE
	EXISTING CATCH BASIN
	EXISTING WATER VALVE
	EXISTING FIRE HYDRANT
	EXISTING UTILITY POLE
	EXISTING OVERHEAD WIRES
	EXISTING VALVE AND VALVE BOX (V&VB)

1	REVISIONS AS PER ARCHITECT'S REVIEW COMMENTS AND REVISED SITE PLAN OF APRIL 10, 2026		04/14/26	TLM
No.	REVISION		DATE	BY

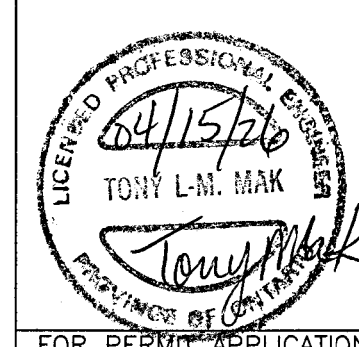

DESIGN	T.L.M.
CHECKED	T.L.M.
DRAWN BY	P.M.
CHECKED	T.L.M.
APPROVED	T.L.M.

PROJECT	71 RUSSELL AVENUE LOT 14 EAST SIDE OF RUSSELL AVENUE REGISTERED PLAN 58319 CITY OF OTTAWA
DRAWING TITLE	CONSTRUCTION MANAGEMENT PLAN

			T.L. MAK ENGINEERING CONSULTANTS LTD. CONSULTING ENGINEERS		
PROJECT No.		DATE		DRAWING No.	
825-96		JANUARY 2026		CM-1	