APPROVED UNDER SECTION 51 OF THE PLANNING ACT BY THE CITY OF OTTAWA.

THIS 14th DAY OF January, 2026

MARCIA WALLACE, RPP, GENERAL MANAGER PLANNING, DEVELOPMENT AND BUILDING SERVICES DEPARTMENT CITY OF OTTAWA

PLAN 4M-1771

I CERTIFY THAT THIS PLAN IS REGISTERED IN THE LAND REGISTRY OFFICE FOR THE LAND TITLES DIVISION OF OTTAWA-CARLETON NO.4 AT 4:59 O'CLOCK ON THE 23rd DAY OF January 2026 AND ENTERED IN THE PARCEL REGISTER FOR PROPERTY IDENTIFIERS 04273-1225, 04273-0844, 04273-0845, 04273-1220 AND THE REQUIRED CONSENTS ARE REGISTERED AS PLAN DOCUMENT NO. OC2871197

REPRESENTATIVE FOR LAND REGISTRAR

This plan comprises part of PIN 04273-1225 and all of PIN's 04273-0844, 04273-0845 and 04273-1220.

Part of Blocks 1 to 28 (both inclusive), part of chemin Codd's Road, part of chemin Wanaki Road, part of rue Bareille-Snow Street, part of rue Michael Stoqua Street and part of rue Moses Tennisco Street are subject to easement Inst. OC1771382.

All of Blocks 12 to 19, (both inclusive), all of Blocks 22, 23, 27 and 28, part of Blocks 1 to 11 (both inclusive), part of Blocks 20, 21, 24 and 25, part of chemin Codd's Road, part of chemin Wanaki Road, part of rue Bareille-Snow Street, part of rue Michael Stoqua Street and part of rue Moses Tennisco Street are subject to easement Inst. OC2498617.

All of Blocks 15 to 19, (both inclusive), all of Blocks 22, 23, 27 and 28, part of Blocks 1 to 14 (both inclusive), part of Blocks 20, 21, 24, 25 and 26, part of chemin Codd's Road, part of chemin Wanaki Road, part of rue Bareille-Snow Street, part of rue Michael Stoqua Street and part of rue Moses Tennisco Street are subject to easement Inst. OC1755039.

Part of Blocks 2, 3, 12, 13 and 14, part of chemin Wanaki Road and part of rue Moses Tennisco Street are subject to easement Inst. OC1755037.

Part of Block 24 is subject to easement Inst.'s OC2465402 and OC2465477.

Part of Block 26 is subject to easement Inst. OC2032640.

Part of Block 26 is subject to easement Inst.'s OC2090069 and OC2013554.

PLAN OF SUBDIVISION OF

PART OF LOTS 21, 22, 23 and 24
CONCESSION 1 (OTTAWA FRONT)
Geographic Township of Gloucester

and

PART OF RESERVE BLOCK 14 and ALL OF RESERVE BLOCKS 15 and 16 REGISTERED PLAN 4M-1651
CITY OF OTTAWA

Surveyed by Annis , O'Sullivan , Vollebekk Ltd.

Scale 1 : 1000

Metric

DISTANCES AND COORDINATES SHOWN ON THIS PLAN ARE IN METRES AND CAN BE CONVERTED TO FEET BY DIVIDING BY 0.3048.

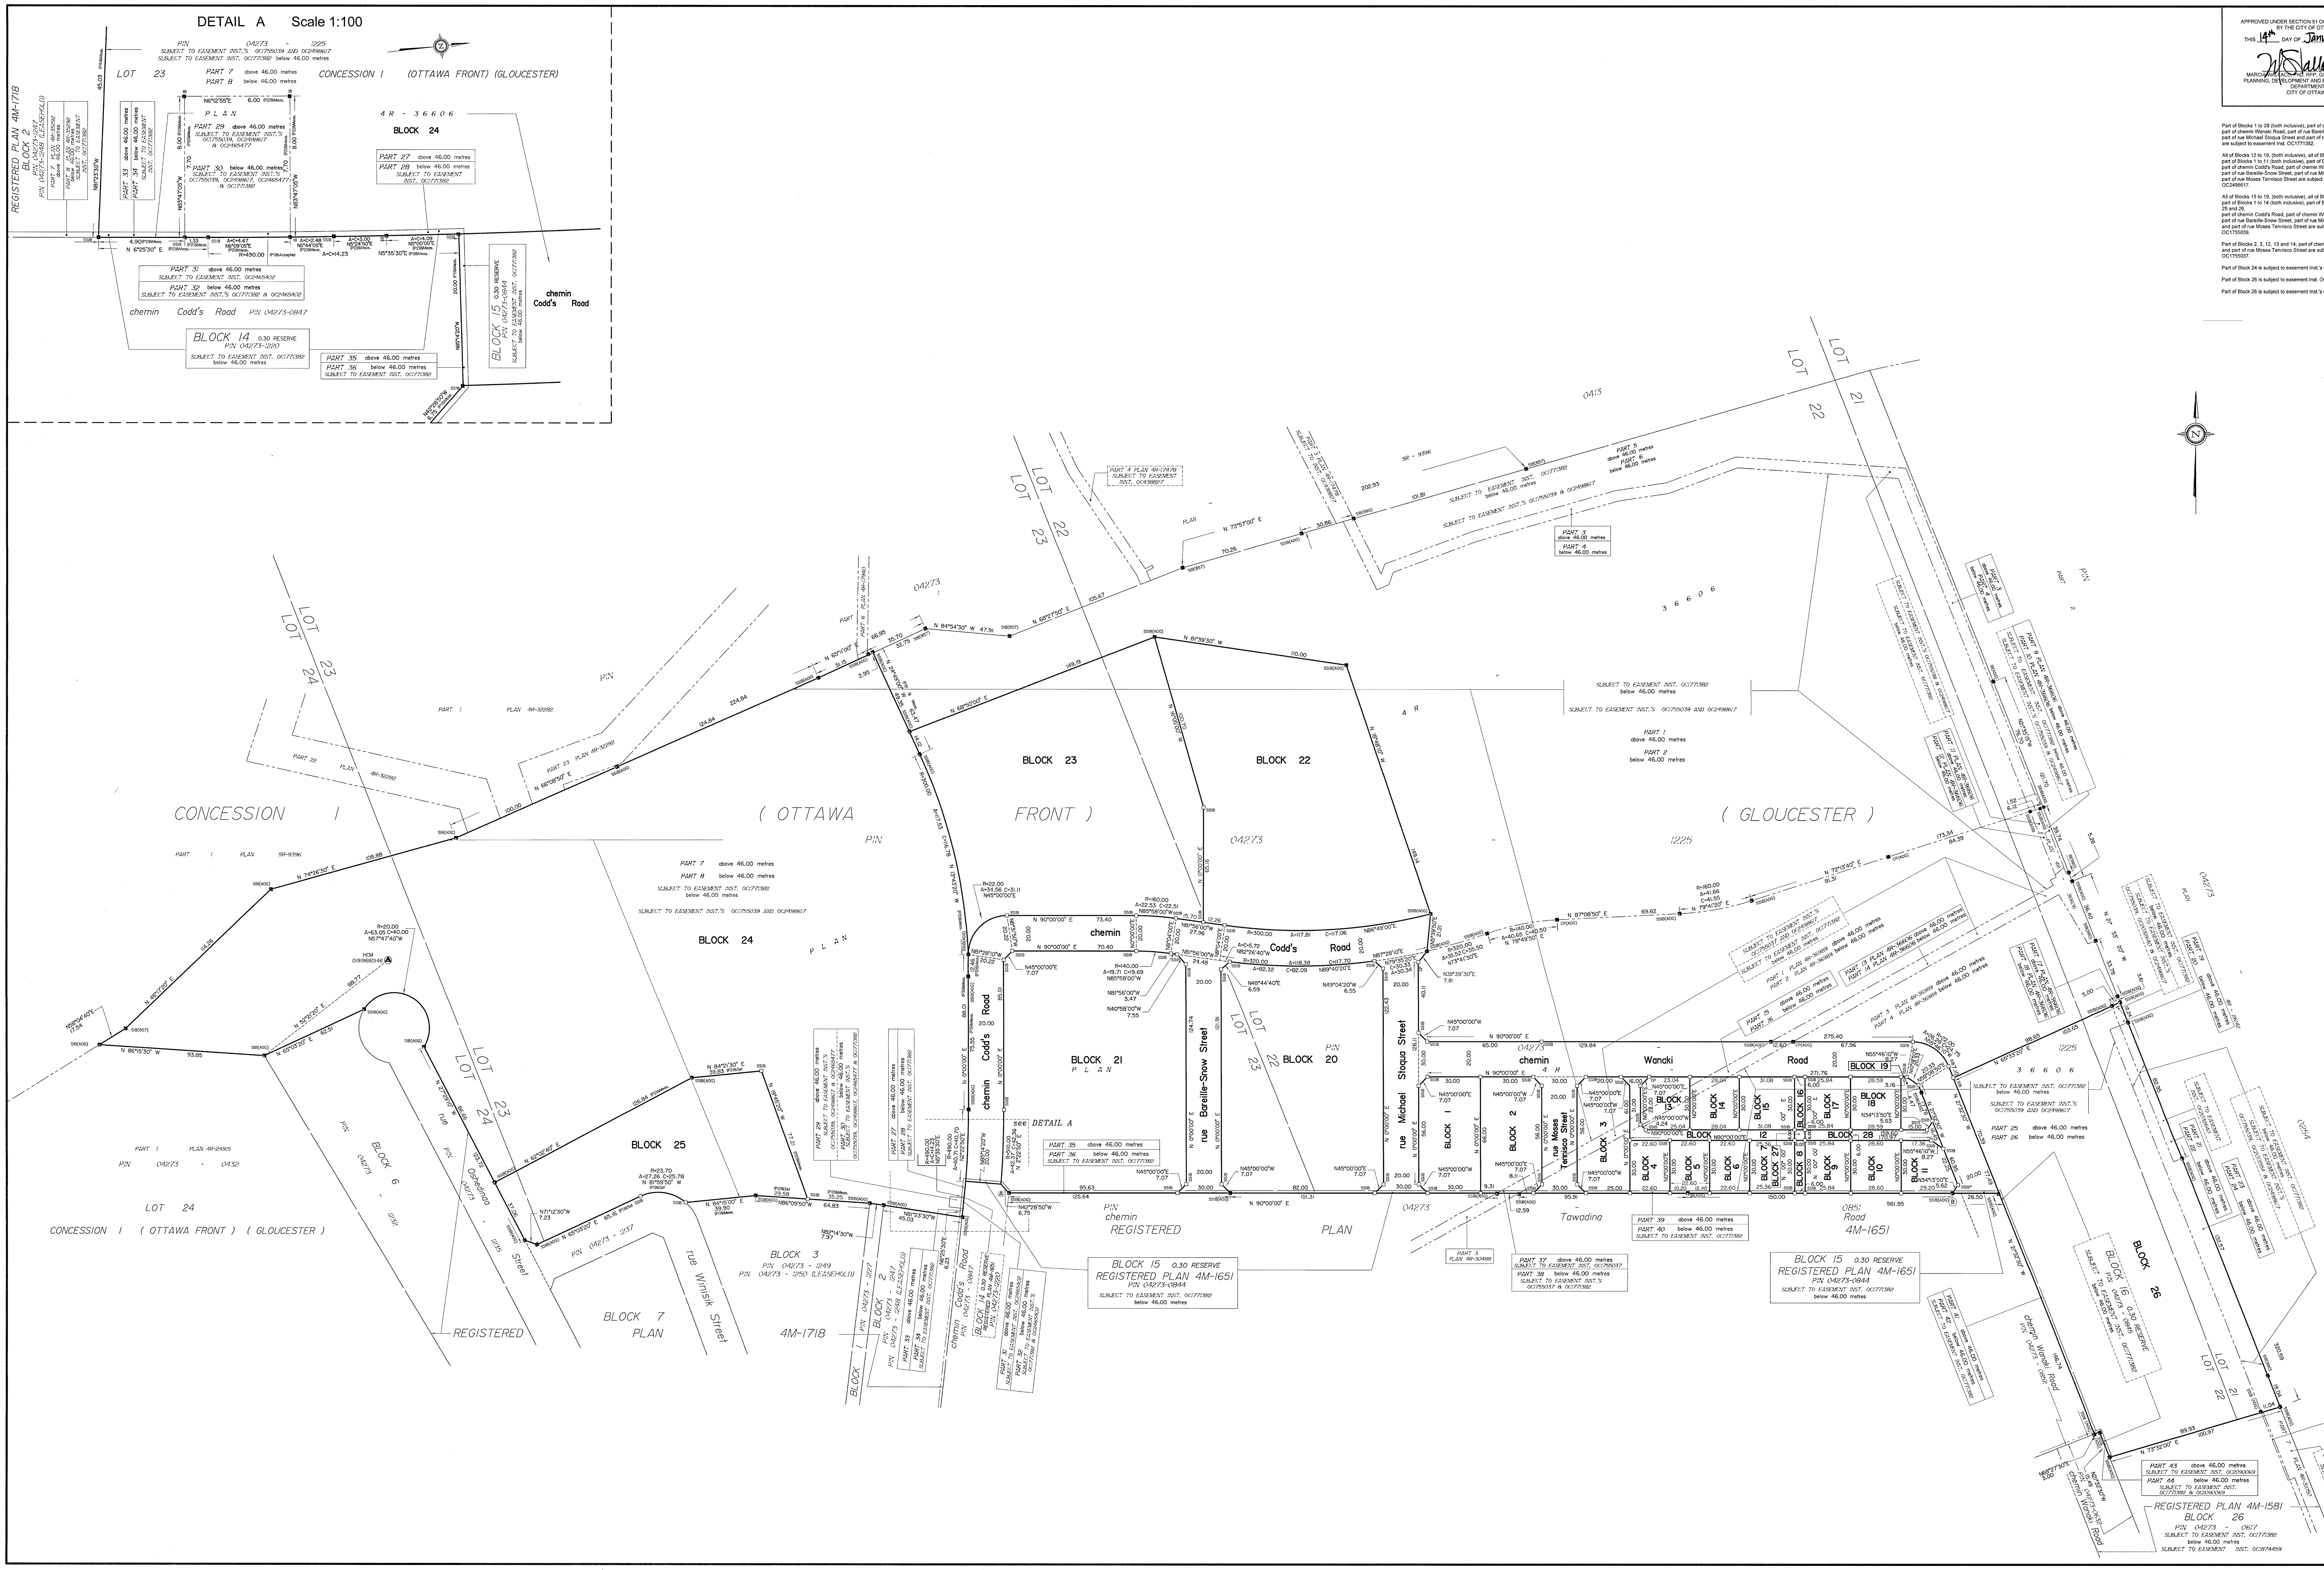

Surveyor's Certificate

I CERTIFY THAT :

1. This survey and plan are correct and in accordance with the Surveys Act, the Surveyors Act and the Land Titles Act and the regulations made under them.
2. The survey was completed on the 4th day of March, 2025.

December 5, 2025 — Date

A. J. Broxham — Andrew J. Broxham, Ontario Land Surveyor

This plan of survey relates to AOLS Plan Submission Form Number V-123855

OWNER'S CERTIFICATE

THIS IS TO CERTIFY THAT :

1. Blocks 1 to 28, both inclusive, and the Streets, namely, rue Bareille-Snow Street, chemin Codd's Road, rue Michael Stoqua Street, rue Moses Tennisco Street and chemin Wanaki Road have been laid out in accordance with our instructions.
2. The Streets are dedicated to City of Ottawa as public highways.

Dated the 9 day of January, 2026

Tara Dinsmore, Vice President, Real Estate (National Capital Region, Atlantic and Acquisitions)
Canada Lands Company CLC Limited
I have authority to bind the corporation.

Dated the 9 day of January, 2026

Mary Jarvis, Senior Director
Real Estate (National Capital Region, Atlantic and Acquisitions)
Canada Lands Company CLC Limited
I have authority to bind the corporation.

NOTES AND LEGEND

-□-	Denotes	Survey Monument Planted
-■-	"	Survey Monument Found
SIB	"	Standard Iron Bar
SSIB	"	Short Standard Iron Bar
•	"	Survey Monument 0.3 metres Long
IB	"	Iron Bar
CP	"	Concrete Pin
HCM	"	Horizontal Control Monument
(AOG)	"	Annis, O'Sullivan, Vollebekk Ltd.
(P1)	"	Plan 4R-36606
(P2)	"	(AOG) Plan, October 10, 2024
(P3)	"	(AOG) Plan, October 13, 2022

All planted survey monuments are IB's unless otherwise noted.

Distances shown on curved limits are Arc distances unless otherwise noted.

All bearing and distances between found survey monuments are consistent with (P1) unless otherwise noted.

Distances shown on this plan are ground distances and can be converted to grid distances by multiplying by the combined scale factor of 0.999947.

Bearings are grid, derived from Can-Net 2016 Real Time Network GPS observations on reference points A and B, shown hereon, having a bearing of N 90°00'00" E and are referenced to Specified Control Points 01919680105 and 01918434761, MTM Zone 9 (76°30' West Longitude) NAD-83 (original).

Coordinates are derived from Can-Net 2016 Real Time Network GPS observations referenced to Specified Control Points 01919680105 and 01918434761, MTM Zone 9 (76°30' West Longitude) NAD-83 (original).

Coordinate values are to urban accuracy in accordance with O. Reg. 216/10.

. 01919680105	Northing	5024915.16	Easting	373971.65
. 01918434761	Northing	5036178.12	Easting	372436.11
. Point A	Northing	5035324.64	Easting	372560.98
. Point B	Northing	5035324.64	Easting	373096.40

Caution: Coordinates cannot, in themselves, be used to re-establish corners or boundaries shown on this plan.

ELEVATION NOTES

1. Elevations are geodetic and referred to City of Ottawa Vertical Bench Mark No. 396 (01919680138), having an elevation of 95.06 metres, CGVD28 geodetic datum.

ANNIS, O'SULLIVAN, VOLLEBEKK LTD.
14 Concourse Gate, Suite 500
Nepean, Ont. K2E 7S6
Phone: (613) 727-0850 / Fax: (613) 727-1079
Email: Nepean@aovltd.com

Ontario Land Surveyors

Job No. 21181-20 CLC Pt L1 22 23 CI OF GL Ph 6 7 SUB2 F