



P.O. Box 13593, STN. KANATA, OTTAWA, ON K2K 1X6  
TELEPHONE: (613) 850-2475  
WEBSITE: WWW.IFSASSOCIATES.CA

URBAN FORESTRY & FOREST MANAGEMENT CONSULTING

September 9, 2026

BAPS Inc.  
201 Nipissing Court  
Ottawa, ON  
K2T 0N7

**RE: TREE CONSERVATION REPORT FOR 201 NIPISSING COURT, OTTAWA**

This Tree Conservation Report (TCR) was prepared by IFS Associates Inc. (IFS) in support of the proposed development of 201 Nipissing Court in Ottawa. The need for this report is related to trees protected under the City of Ottawa's Tree Protection By-law (By-law No. 2020-340). The proposed development of this presently open property includes a two-storey place of worship with surrounding parking lots, drive lanes and a storm water management pond (see tree conservation plan on page 6).

Under the Tree Protection By-law, a TCR is required for all plans of subdivision, site plan control applications, common elements condominium applications, and vacant land condominium applications where there is a tree of 10 cm in diameter at breast height (DBH) or greater on a site and/or if there is a tree on an adjacent site that has a critical root zone (CRZ) extending onto a development site. Trees of any size on adjacent City lands must also be documented in a TCR. A "tree" is defined in the By-law as any species of woody perennial plant, including its root system, which has reached or can reach a minimum height of at least 450 cm at physiological maturity. The CRZ is calculated as DBH x 10 cm.

The approval of this TCR by the City of Ottawa and the issuing of a permit by them authorize the removal of approved trees. *Importantly, although this report may be used to support the application for a City tree removal permit, it does not by itself constitute permission to remove trees or begin site clearing activities. No such work should occur before a tree removal permit is issued by the City's General Manager authorizing the injury or destruction of a tree in accordance with the by-law.*

The inventory in this report details the assessment of all individual trees on adjacent private and City of Ottawa property. No relevant trees were found within the subject property. Field work for this report was completed in September 2026.

**TREE SPECIES, CONDITION, SIZE AND STATUS**

Table 1 on pages 2, 3 and 4 of this report details the species, size (diameter), critical root zone, ownership, condition and preservation status of the individual trees on and adjacent to the subject property. Each of these trees is referenced by the numbers plotted on the tree conservation plans included on pages 6 and 7.



Table 1. Species, condition, size, ownership and status of trees at 201 Nipissing Court

| Tree No. | Tree species /Tolerance to Construction <sup>1</sup>          | DBH <sup>2</sup> (cm) | CRZ <sup>3</sup> (m) | Owner-Ship <sup>4</sup> | Condition, age class, tree condition notes & <b>preservation status</b> (to be removed or preserved and protected)                                 |
|----------|---------------------------------------------------------------|-----------------------|----------------------|-------------------------|---|
| 1        | Ginkgo ( <i>Ginkgo biloba</i> ) / Good                        | 4.2                   | 0.4                  | City owned              | Fair; juvenile; single dominant stem and leader; divergent towards east; introduced species; <b>to be preserved</b>                                |
| 2        | Ginkgo ( <i>Ginkgo biloba</i> ) / Good                        | 4.2                   | 0.4                  | City owned              | Fair; juvenile; single dominant stem and leader; introduced species; <b>to be preserved</b>                                                        |
| 3        | Ginkgo ( <i>Ginkgo biloba</i> ) / Good                        | 4.2                   | 0.4                  | City owned              | Fair; juvenile; single dominant stem and leader; introduced species; <b>to be preserved</b>                                                        |
| 4        | Honey-locust ( <i>Gleditsia triacanthos</i> ) / Good          | 6.5                   | 0.65                 | City owned              | Good; immature; typical growth form for species; introduced species to Eastern Ontario; <b>to be removed</b> (conflicts with proposed entranceway) |
| 5        | Honey-locust ( <i>Gleditsia triacanthos</i> ) / Good          | 6.5                   | 0.65                 | City owned              | Good; immature; typical growth form for species; introduced species to Eastern Ontario; <b>to be preserved</b>                                     |
| 6        | Honey-locust ( <i>Gleditsia triacanthos</i> ) / Good          | 7.0                   | 0.7                  | City owned              | Good; immature; typical growth form for species; introduced species to Eastern Ontario; <b>to be preserved</b>                                     |
| 7        | Bur oak ( <i>Quercus macrocarpa</i> ) / Moderate - Good       | 8.6                   | 0.86                 | City owned              | Good; immature; typical growth form for species; native species; <b>to be preserved</b>                                                            |
| 8        | Bur oak ( <i>Quercus macrocarpa</i> ) / Moderate - Good       | 7.8                   | 0.78                 | City owned              | Good; immature; typical growth form for species; native species; <b>to be preserved</b>                                                            |
| 9        | Bur oak ( <i>Quercus macrocarpa</i> ) / Moderate - Good       | 8.2                   | 0.82                 | City owned              | Good; immature; typical growth form for species; native species; <b>to be removed</b> (conflicts with sanitary service connection)                 |
| 10       | Little-leaf linden ( <i>Tilia cordata</i> ) / Poor - Moderate | 8.7                   | 0.87                 | City owned              | Good; immature; typical growth form for species; introduced invasive species; <b>to be preserved</b>                                               |

Table 1. Cont.

| Tree No. | Tree species /Tolerance to Construction <sup>1</sup>          | DBH <sup>2</sup> (cm) | CRZ <sup>3</sup> (m) | Owner-Ship <sup>4</sup>    | Condition, age class, tree condition notes & <b>preservation status</b> (to be removed or preserved and protected)   |
|----------|---------------------------------------------------------------|-----------------------|----------------------|----------------------------|---|
| 11       | Little-leaf linden ( <i>Tilia cordata</i> ) / Poor - Moderate | 7.8                   | 0.78                 | City owned                 | Good; immature; typical growth form for species; introduced invasive species; <b>to be preserved</b>   |
| 12       | Little-leaf linden ( <i>Tilia cordata</i> ) / Poor - Moderate | 8.9                   | 0.89                 | City owned                 | Good; immature; typical growth form for species; introduced invasive species; <b>to be preserved</b>   |
| 13       | Freeman maple ( <i>Acer x freemanii</i> ) / Unknown           | 15.1                  | 1.5                  | Private on ad-joining site | Good; immature; typical form for species – central dominant stem with multiple competing leaders; frost crack on southwest side of stem; cultivar; <b>to be preserved</b>                                                                           |
| 14       | Freeman maple ( <i>Acer x freemanii</i> ) / Unknown           | 14.1                  | 1.4                  | Private on ad-joining site | Fair; immature; typical form for species – central dominant stem with multiple competing leaders; frost crack on southwest side of stem; exposed root damaged during clearing of vegetation from subject property; cultivar; <b>to be preserved</b> |
| 15       | Freeman maple ( <i>Acer x freemanii</i> ) / Unknown           | 12.1                  | 1.2                  | Private on ad-joining site | Good; immature; typical form for species – central dominant stem with multiple competing leaders; cultivar; <b>to be preserved</b>   |
| 16       | Freeman maple ( <i>Acer x freemanii</i> ) / Unknown           | 13.8                  | 1.4                  | Private on ad-joining site | Good; immature; typical form for species – central dominant stem with multiple competing leaders; frost crack on southwest side of stem; cultivar; <b>to be preserved</b>                                                                           |
| 17       | Freeman maple ( <i>Acer x freemanii</i> ) / Unknown           | 13.4                  | 1.3                  | Private on ad-joining site | Good; immature; typical form for species – central dominant stem with multiple competing leaders; cultivar; <b>to be preserved</b>   |
| 18       | Freeman maple ( <i>Acer x freemanii</i> ) / Unknown           | 13.7                  | 1.4                  | Private on ad-joining site | Good; immature; typical form for species – central dominant stem with multiple competing leaders; cultivar; <b>to be preserved</b>   |

Table 1. Cont.

| Tree No. | Tree species /Tolerance to Construction <sup>1</sup> | DBH <sup>2</sup> (cm) | CRZ <sup>3</sup> (m) | Owner-Ship <sup>4</sup>   | Condition, age class, tree condition notes & <b>preservation status</b> (to be removed or preserved and protected)                                                                                                |
|----------|------------------------------------------------------|-----------------------|----------------------|---------------------------|---|
| 19       | Freeman maple ( <i>Acer x freemanii</i> ) / Unknown  | 8.7                   | 0.9                  | Private on adjoining site | Fair; immature; typical form for species – central dominant stem with multiple competing leaders; broken branches and physical damage on northeast side of crown; cultivar; <b>to be preserved</b>                |
| 20       | Freeman maple ( <i>Acer x freemanii</i> ) / Unknown  | 9.9                   | 1.0                  | Private on adjoining site | Fair; immature; typical form for species – central dominant stem with multiple competing leaders; broken branches and physical damage on northeast side of lower bole and crown; cultivar; <b>to be preserved</b> |

<sup>1</sup> As taken from Managing Trees during Construction; 2<sup>nd</sup> Ed., Fite and Smiley. <sup>2</sup> Diameter at breast height, or 1.3m from grade (unless otherwise indicated). <sup>3</sup> Critical root zone (CRZ) is 10 centimeters from the trunk of a tree for every centimeter of DBH. The CRZ is calculated as DBH x 10 cm. <sup>4</sup> Approximated only - no topographic survey available.

Pictures 1 and 2 on page 9 show representative trees on adjoining property.

### FEDERAL AND PROVINCIAL REGULATIONS

Federal and provincial regulations can be applicable to trees on private property. In particular, the following two regulations have been considered for this property:

- 1) Species Conservation Act (2025): The Species Conservation Act, 2025 (SCA) mandates that tree species on the Protected Species in Ontario (PSO) List be identified. Butternut (*Juglans cinerea*) and black ash (*Fraxinus nigra*) are present in Eastern Ontario and are listed as endangered on the PSO. Because of this they are both protected from harm. No trees of either species were found on or near the subject property.
- 2) Migratory Bird Convention Act (1994): In the period between April and August of each year nest surveys are required to be performed by a suitably trained person no more than three (3) days before trees or other similar nesting habitat are to be removed.

### TREE PROTECTION MEASURES

Protection measures intended to mitigate damage during construction will be applied to the trees to be preserved. The following measures are the minimum required by the City of Ottawa to ensure tree survival during and following construction:

1. Erect a fence as close as possible to the critical root zone (CRZ) of trees (City of Ottawa tree protection barrier detail included on page 8).
2. Do not place any material or equipment within the CRZ of the tree.
3. Do not attach any signs, notices or posters to any tree.
4. Do not raise or lower the existing grade within the CRZ without approval.
5. Tunnel or bore when digging within the CRZ of a tree.
6. Do not damage the root system, trunk or branches of any tree.
7. Ensure that exhaust fumes from all equipment are NOT directed towards any tree's crown.


This report is subject to the attached Limitations of Tree Assessments and Liability to which the reader's attention is directed.

Please do not hesitate to contact the undersigned with any questions concerning this report.

Yours,



Andrew K. Boyd, B.Sc.F, R.P.F. (#1828)  
Certified Arborist #ON-0496A and TRAQualified  
Consulting Urban Forester

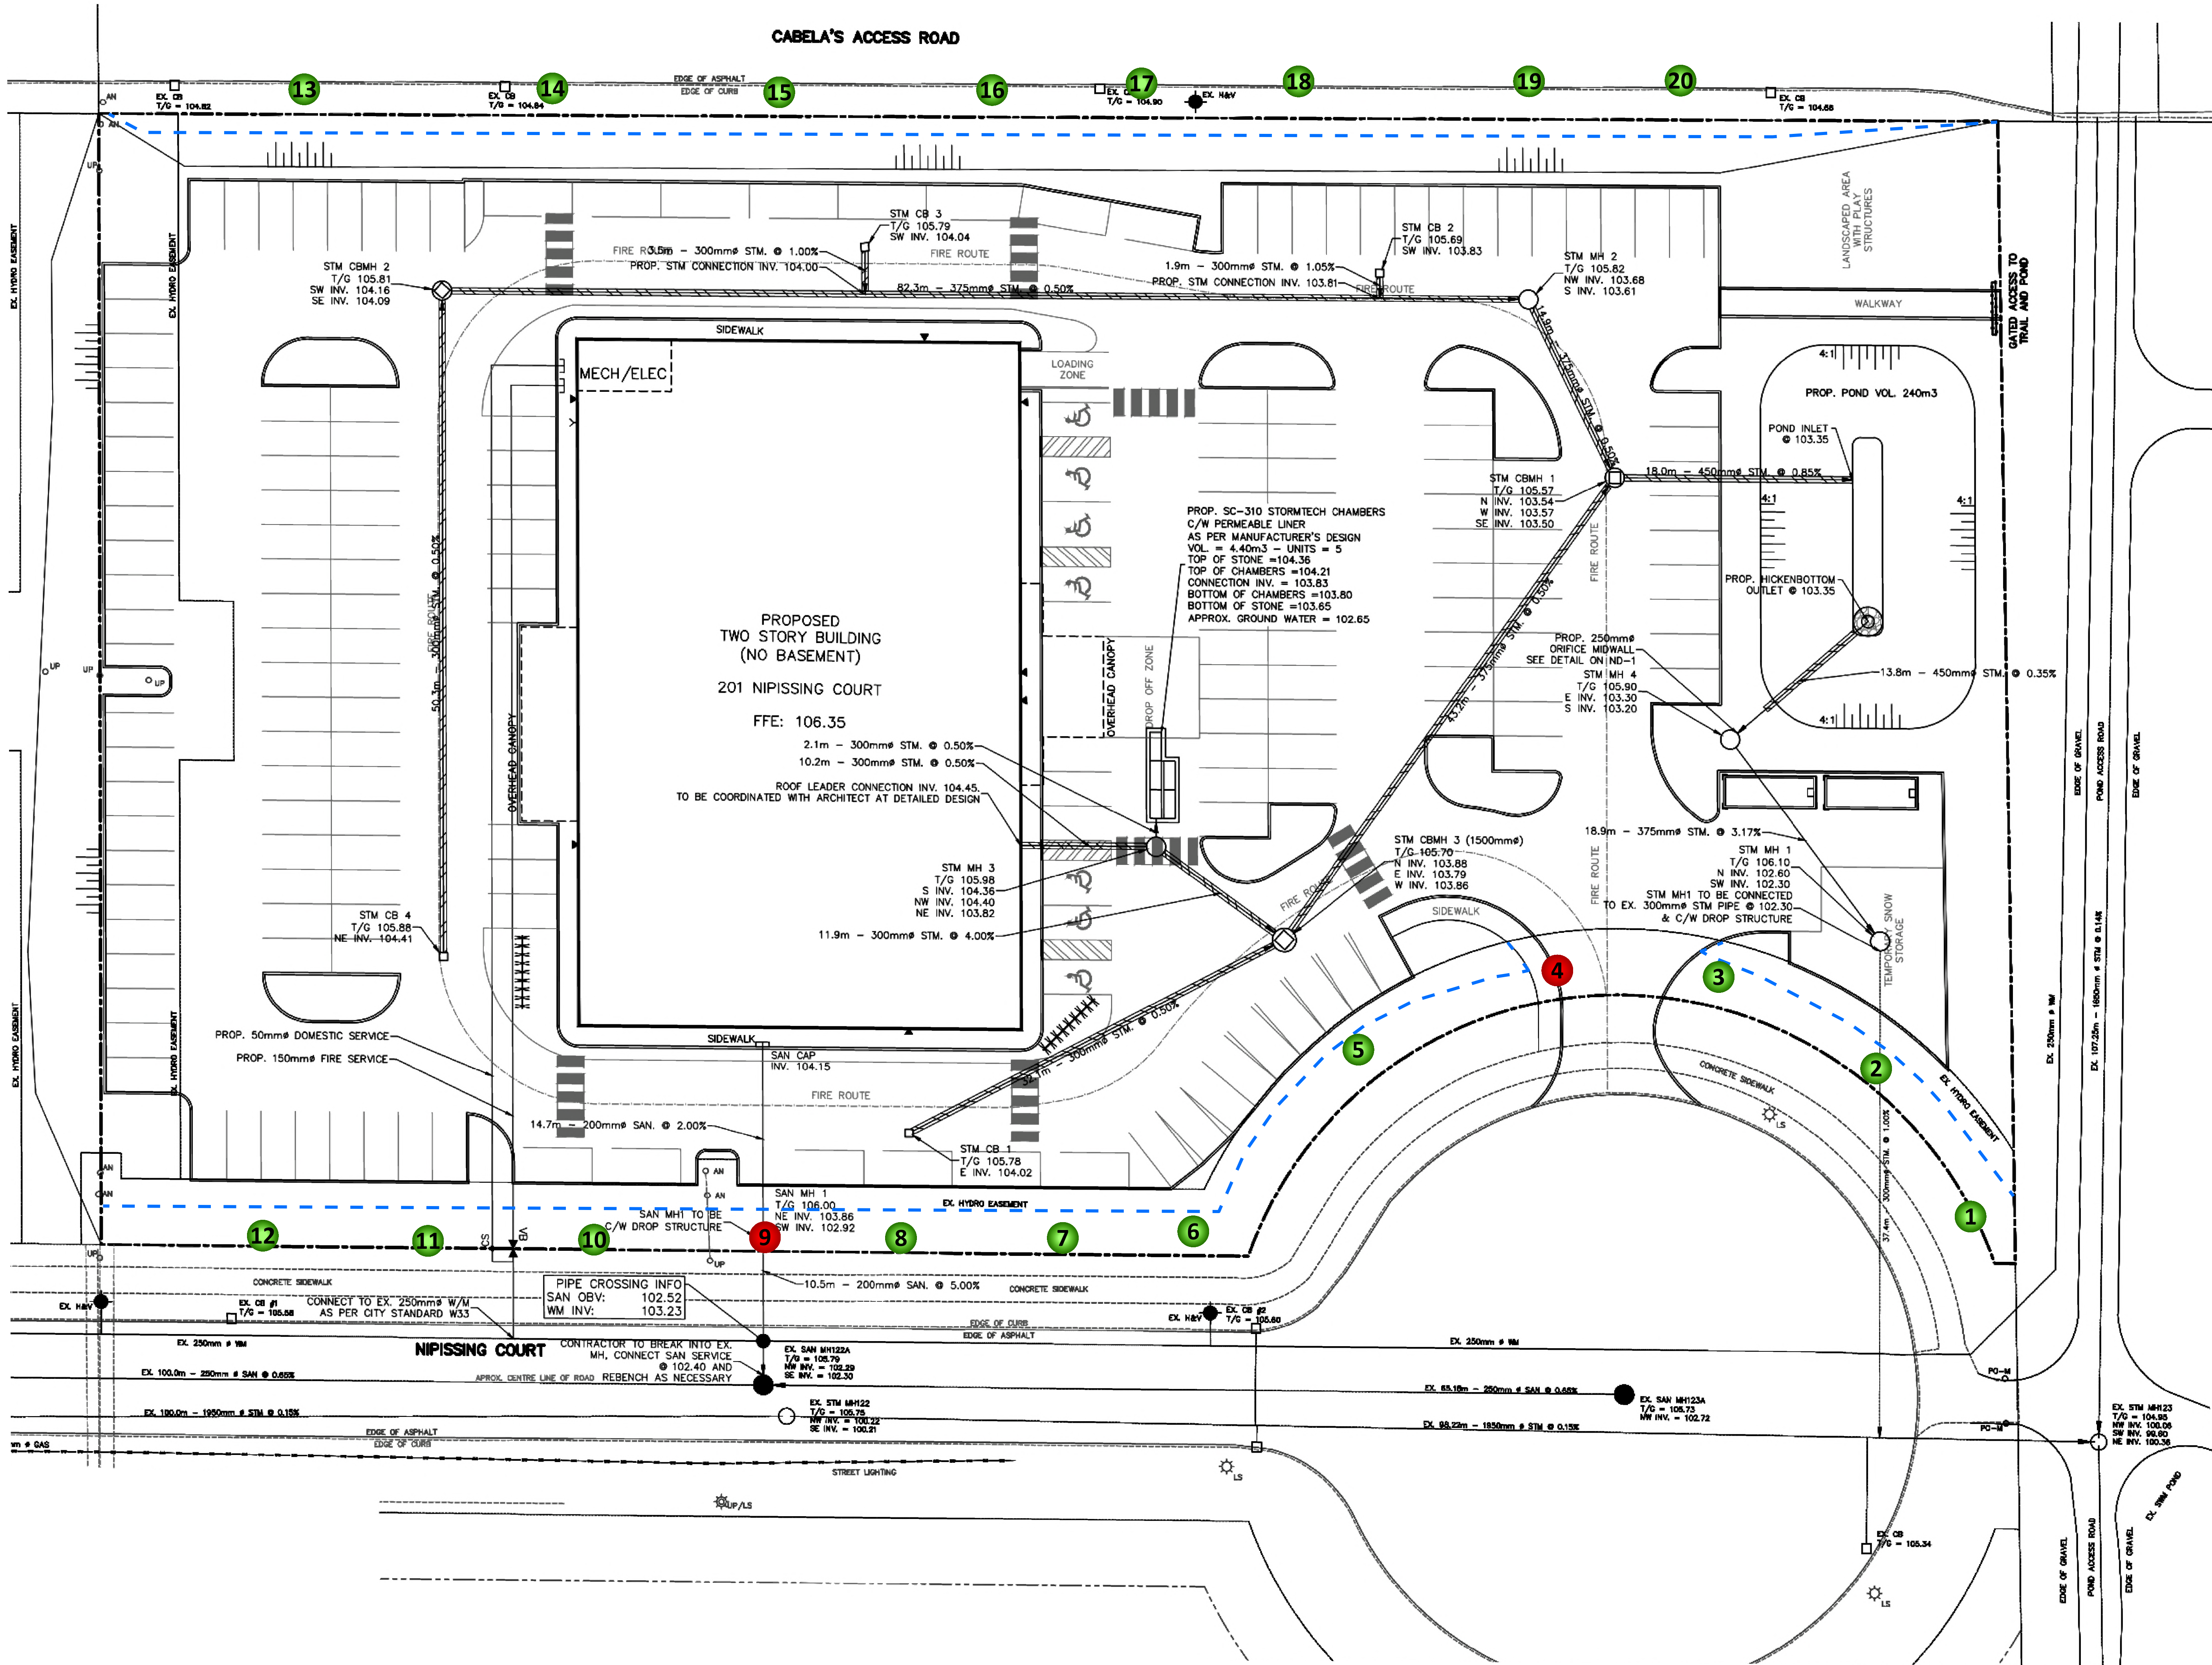


GENERAL NOTES

PLANS COMPLETED BY PEARSON ENGINEERING (07/26)

LEGEND

- TREE TO REMAIN
- - - PROTECTIVE FENCING
- TREE TO BE REMOVED

\*TREE LOCATIONS APPROXIMATE

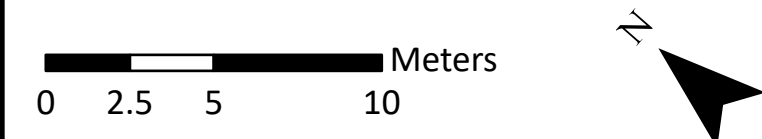

DRAWING: Tree Conservation Plan

PROJECT: 201 NIPISSING COURT  
CITY OF OTTAWA



Andrew K. Boyd, R.P.F.

|           |            |             |      |
|-----------|------------|-------------|------|
| SCALE:    | 1:225      | DRAWING NO. | 201N |
| DATE:     | 2026-09-07 |             |      |
| DRAWN BY: | SS         |             |      |
| SHEET NO. | 1          |             |      |



GENERAL NOTES

Microsoft, Vantor

LEGEND

TREE TO REMAIN

PROTECTIVE FENCING

TREE TO BE REMOVED

\*TREE LOCATIONS APPROXIMATE

0

2.5

5

10

Meters

North Arrow

DRAWING:

Tree Conservation Plan

PROJECT:

201 NIPISSING COURT  
CITY OF OTTAWA

IFS

ASSOCIATES

613-850-2475

Andrew K. Boyd, R.P.F.

SCALE:

1:225

DATE:

2026-09-07

DRAWN BY:


SS

SHEET NO.

1

DRAWING NO.

201N

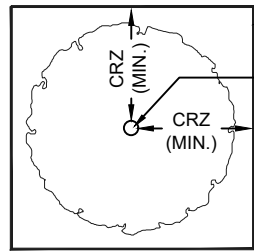

PLAN VIEW

TREE PROTECTION FENCING

TREE TRUNK



CRZ = DBH X 10CM.  
CRZ IS TO BE MEASURED FROM THE OUTSIDE EDGE OF THE TREE BASE

TREE PROTECTION SIGNAGE AS PER S141

GRADE

1.2M MIN. HIGH TREE PROTECTION

POSTS TO BE SPACED AT 2.4M O/C MAX WITH A RIGID TOP FRAME

SOIL AND ROOT DISTURBANCE NOT PERMITTED

#### TREE PROTECTION REQUIREMENTS:

1. TREE PROTECTION FENCING MUST BE INSTALLED PER THE TREE CONSERVATION REPORT (TCR) OR THE TREE INFORMATION REPORT (TIR), WHICH EVER APPLIES, AND MUST BE DETERMINED BY AN ARBORIST AND APPROVED BY CITY FORESTRY STAFF PRIOR TO THE COMMENCEMENT OF THE WORK AND REMAIN IN PLACE UNTIL THE WORK IS COMPLETE.
  2. FOR WORK WITHIN THE TREE PROTECTION ZONE (TPZ):
    - DO NOT PLACE OR STORE ANY MATERIAL, FILL OR EQUIPMENT (INCLUDING OUTHOUSES)
    - DO NOT ATTACH ANY SIGNS, NOTICES OR POSTERS TO ANY TREE.
    - DO NOT RAISE OR LOWER THE EXISTING GRADE (SCRAPING OF THE TOP LAYER OF SOIL FOR FINAL GRADING MUST BE AVOIDED WITHIN THE CRZ, THIS INCLUDES FINAL LANDSCAPE/ REINSTATEMENT GRADING).
    - ENSURE THAT EXHAUST FUMES FROM ALL EQUIPMENT ARE DIRECTED AWAY FROM THE TREE CANOPY
    - DO NOT EXTEND/REINSTATE HARD SURFACE WITHIN THE CRZ
    - DO NOT DISPOSE OF WASTE OR VOLATILE MATERIALS, SUCH AS MINERAL SPIRITS, OIL OR PAINT THINNER
    - DO NOT OPERATE, PARK, REPAIR, OR REFUEL VEHICLES OR EQUIPMENT.
    - DO NOT DAMAGE THE ROOT SYSTEM, TRUNK OR BRANCHES OF ANY TREE
    - EXCAVATION SHALL BE CARRIED OUT BY TUNNELING, BORING OR HYDRO VAC
  3. TREE PROTECTION FENCING MUST BE AT LEAST 1.2M IN HEIGHT AND BE CONSTRUCTED OF RIGID OR FRAMED MATERIALS SUCH AS:
    - A. PLYWOOD HOARDING
    - B. SNOW FENCE
    - C. MODULAR STEEL PANELS
- INSTALLATION OF ALL FENCING TYPES, A, B OR C, MUST MINIMIZE DAMAGE TO EXISTING ROOTS.
4. ANY DEVIATION TO THE APPROVED TREE PROTECTION FENCING LOCATION MUST BE SUPERVISED BY AN ARBORIST AND APPROVED BY CITY FORESTRY STAFF. MODIFICATIONS MAY INCLUDE THE INSTALLATION OF PLYWOOD, WOOD CHIPS, OR STEEL PLATING OVER THE ROOTS, OR PERFORMING PROPER ROOT PRUNING AND CARE WHERE ROOTS ARE ENCOUNTERED.
  5. IF TREES ARE BEING AFFECTED BY CONSTRUCTION, A WATER AND FERTILIZING PROGRAM MAY BE REQUIRED.
  6. THE CITY OF OTTAWA'S TREE PROTECTION BY-LAW (NO. 2020-340) AND STANDARD F-8011 APPLY



## Tree Protection

SCALE: NTS

DATE: JANUARY 2026

DRAWING NO.: F7



Picture 1. Little-leaf lindens on City of Ottawa property adjoining 201 Nipissing Court



Picture 2. Freeman maples on private property adjoining 201 Nipissing Court

# LIMITATIONS OF TREE ASSESSMENTS & LIABILITY

## GENERAL

It is the policy of *IFS Associates Inc.* to attach the following clause regarding limitations. We do this to ensure that our clients are clearly aware of what is technically and professionally realistic in assessing trees for retention.

This report was carried out by *IFS Associates Inc.* at the request of the client. The information, interpretation and analysis expressed in this report are for the sole benefit and exclusive use of the client. Possession of this report or a copy thereof does not imply right of publication or use for any purpose by any other than the client to whom it is addressed. Unless otherwise required by law, neither all or any part of the contents of this report, nor copy thereof, shall be conveyed by anyone, including the client, to the public through public relations, news or other media, without the prior expressly written consent of the author, and especially as to value conclusions, identity of the author, or any reference to any professional society or institute or to any initialed designation conferred upon the author as stated in his qualifications.

This report and any values expressed herein represent the opinion of the author; his fee is in no way contingent upon the reporting of a specified value, a stipulated result, nor upon any finding to be reported.

Details obtained from photographs, sketches, *etc.*, are intended as visual aids and are not to scale. They should not be construed as engineering reports or surveys. Although every effort has been made to ensure that this assessment is reasonably accurate, the tree(s) should be reassessed at least annually. The assessment presented in this report is valid at the time of the inspection only. The loss or alteration of any part of this report invalidates the entire report.

## LIMITATIONS

The information contained in this report covers only the tree(s) in question and no others. It reflects the condition of the assessed tree(s) at the time of inspection and was limited to a visual examination of the accessible portions only. *IFS Associates Inc.* has prepared this report in a manner consistent with that level of care and skill ordinarily exercised by members of the forestry and arboricultural professions, subject to the time limits and physical constraints applicable to this report. The assessment of the tree(s) presented in this report has been made using accepted arboricultural techniques. These include a visual examination of the above-ground portions of each tree for structural defects, scars, cracks, cavities, external indications of decay such as fungal fruiting bodies, evidence of insect infestations, discoloured foliage, the condition of any visible root structures, the degree and direction of lean (if any), the general condition of the tree(s) and the surrounding site, and the proximity of people and property. Except where specifically noted in the report, the tree(s) examined were not dissected, cored, probed or climbed to gain further evidence of their structural condition. Also, unless otherwise noted, no detailed root collar examinations involving excavation were undertaken.

While reasonable efforts have been made to ensure that the tree(s) proposed for retention are healthy, no warranty or guarantee, expressed or implied, are offered that these trees, or any parts of them, will remain standing. This includes other trees on or off the property not examined as part of this assignment. It is both professionally and practically impossible to predict with



absolute certainty the behaviour of any single tree or groups of trees or their component parts in all circumstances, especially when within construction zones. Inevitably, a standing tree will always pose some risk. Most trees have the potential for failure in the event of root loss due to excavation and other construction-related impacts. This risk can only be eliminated through full tree removal (which is recommended in this case).

Notwithstanding the recommendations and conclusions made in this report, it must be realized that trees are living organisms, and their health and vigour constantly change over time. They are not immune to changes in site conditions, or seasonal variations in the weather. It is a condition of this report that *IFS Associates Inc.* be notified of any changes in tree condition and be provided an opportunity to review or revise the recommendations within this report.

Recognition of changes to a tree's condition requires expertise and extensive experience. It is recommended that *IFS Associates Inc.* be employed to re-inspect the tree(s) with sufficient frequency to detect if conditions have changed significantly.

### ASSUMPTIONS

Statements made to *IFS Associates Inc.* in regards to the condition, history and location of the tree(s) are assumed to be correct. Unless indicated otherwise, all trees under investigation in this report are assumed to be on the client's property. A recent survey prepared by a Licensed Ontario Land Surveyor showing all relevant trees, both on and adjacent to the subject property, will be provided prior to the start of field work. The final version of the grading plan for the project will be provided prior to completion of the report. Any further changes to this plan invalidate the report on which it is based. *IFS Associates Inc.* must be provided the opportunity to revise the report in relation to any significant changes to the grading plan. The procurement of said survey and grading plan, and the costs associated with them both, are the responsibility of the client, not *IFS Associates Inc.*

### LIABILITY

Without limiting the foregoing, no liability is assumed by *IFS Associates Inc.* for:

- 1) Any legal description provided with respect to the property;
- 2) Issues of title and/or ownership with respect to the property;
- 3) The accuracy of the property line locations or boundaries with respect to the property;
- 4) The accuracy of any other information provided by the client or third parties;
- 5) Any consequential loss, injury or damages suffered by the client or any third parties, including but not limited to replacement costs, loss of use, earnings and business interruption; and,
- 6) The unauthorized distribution of the report.

Further, under no circumstances may any claims be initiated or commenced by the client against *IFS Associates Inc.* or any of its directors, officers, employees, contractors, agents or assessors, in contract or in tort, more than 12 months after the date of this report.

### ONGOING SERVICES

*IFS Associates Inc.* accepts no responsibility for the implementation of any or all parts of the report, unless specifically requested to supervise the implementation or examine the results of activities recommended herein. In the event that examination or supervision is requested, that request shall be made in writing and the details, including fees, agreed to in advance.

