


TRAILSEGE PHASE 5

LEGEND

- Parking Area Boundary
- On-Street Parking
- Park 0.5 Count Parking
- Driveway 0.5 Count Parking
- Driveway
- Sidewalk / Walkway
- Multi-Use Pathway
- Fire Hydrant

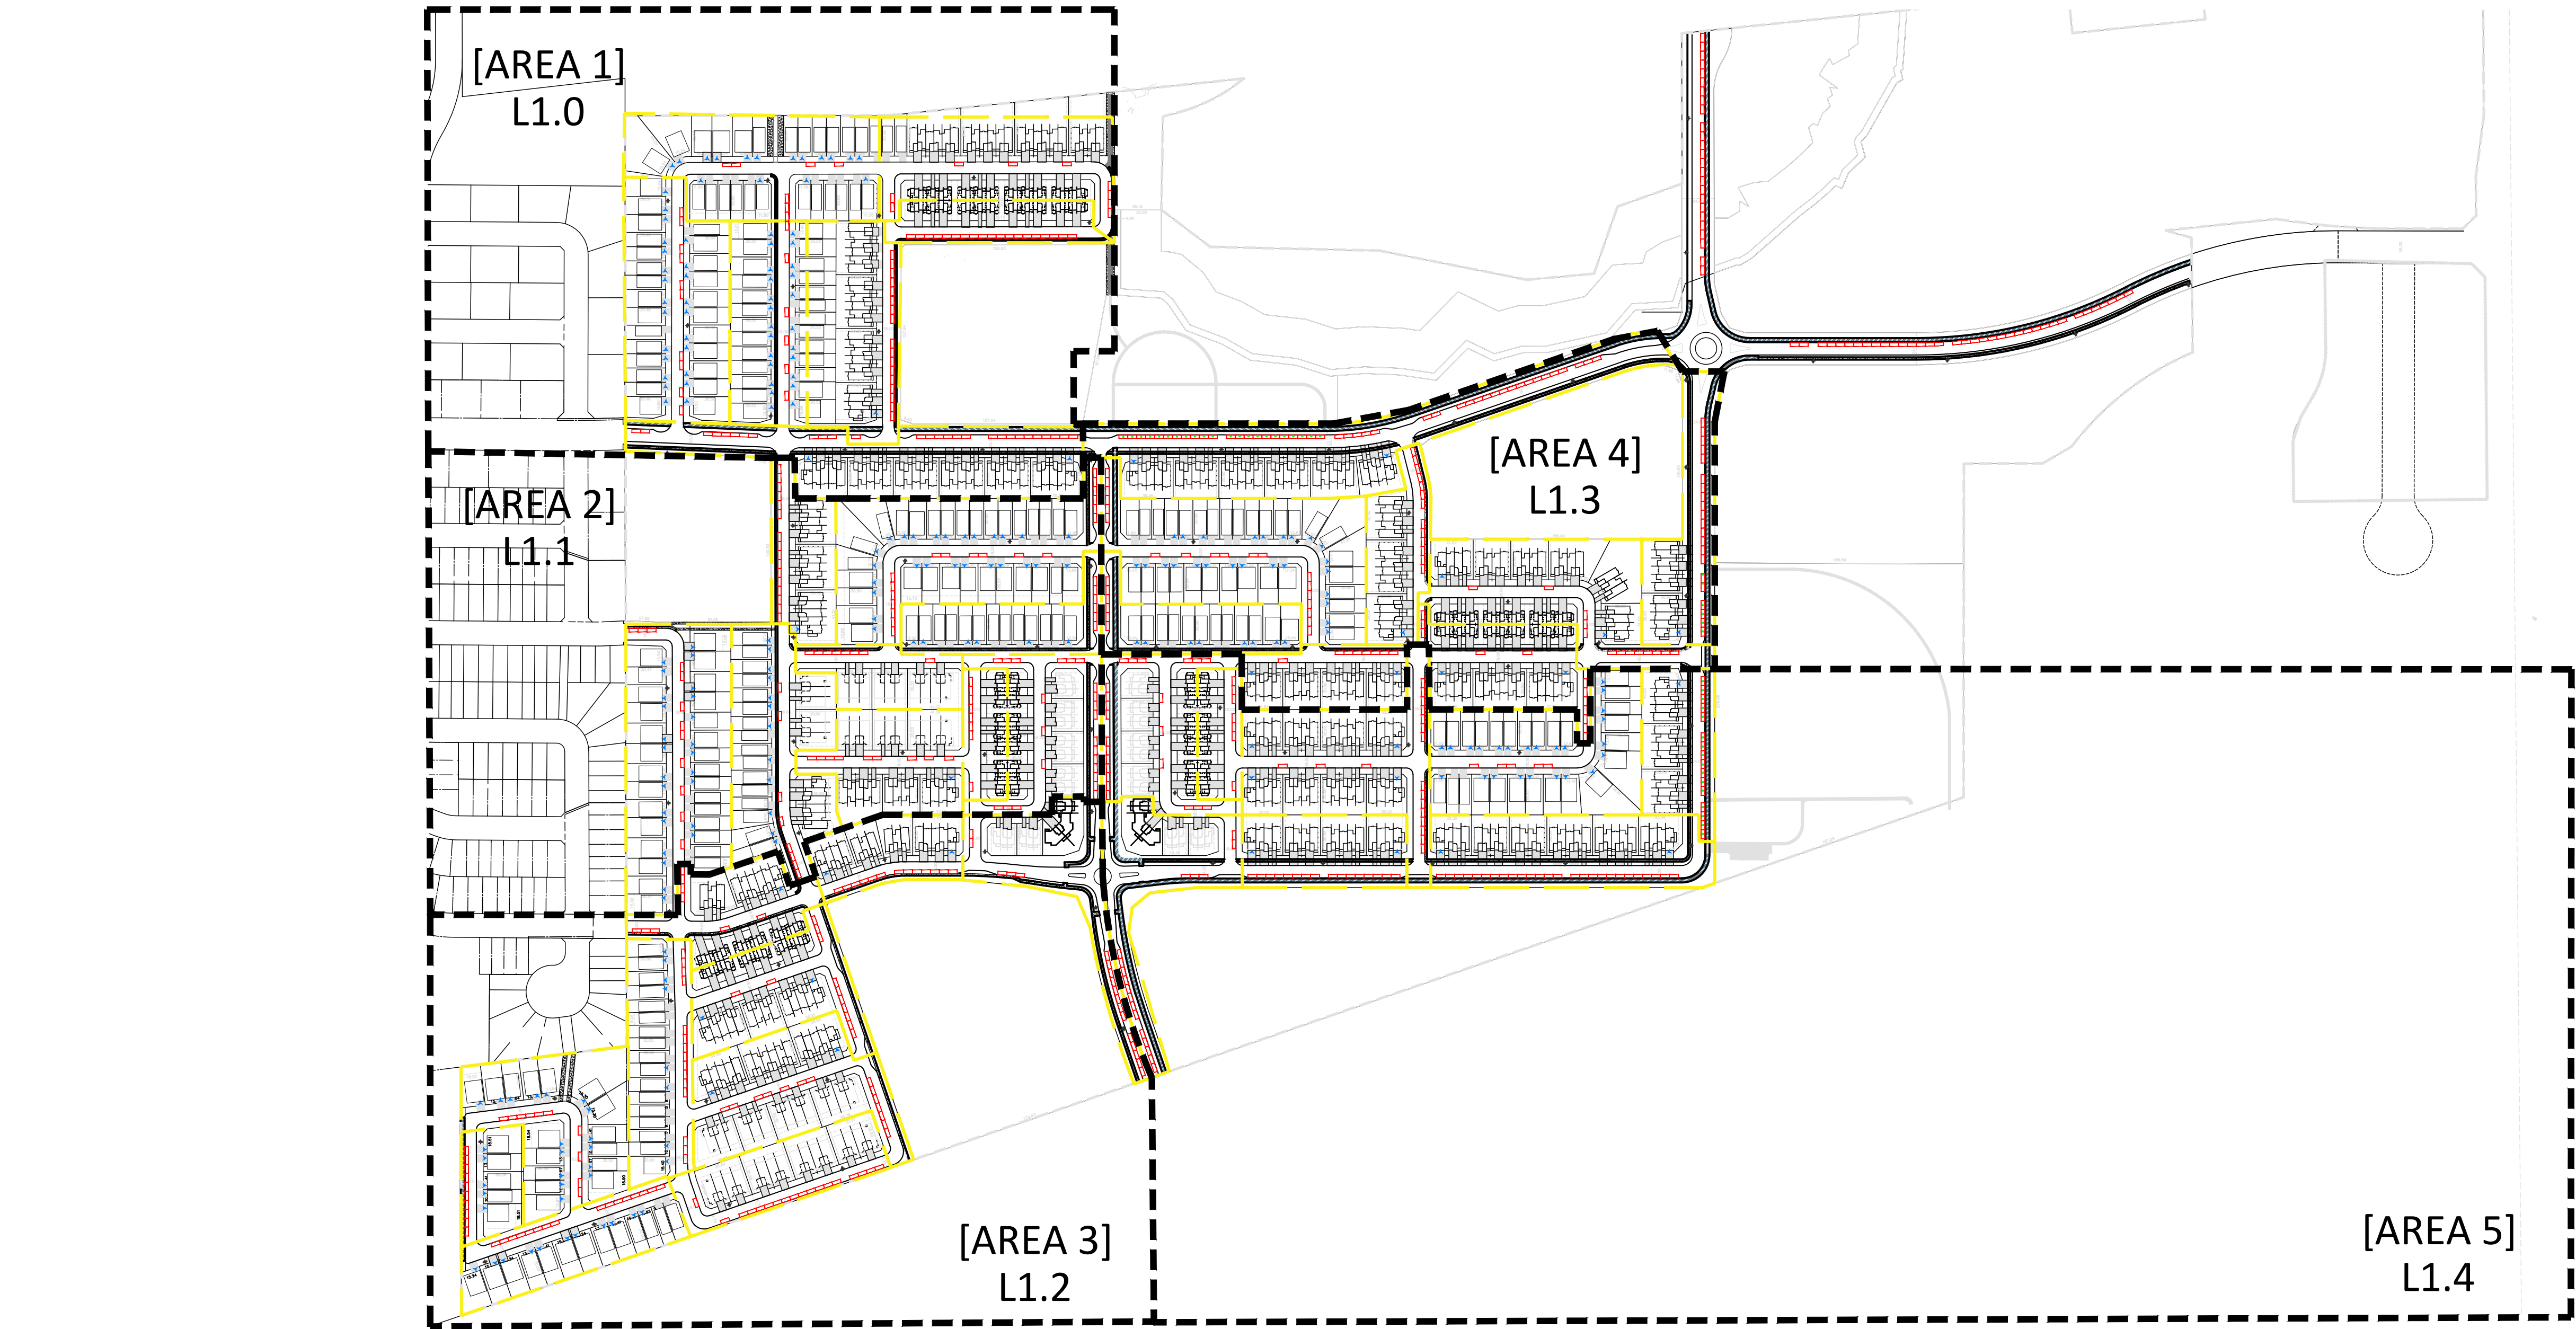

Parking Area	Number of On-Street Parking Spaces	Number of Double-Car Driveway Parking Space (0.5 Count)		Number of Parking Space for Park (0.5 Count)		Total Number of Parking Spaces	Total Number of Dwelling Units	Ratio (Number of Parking Spaces Divided by the Number of Dwelling Units)
P1	7	16	8		0	15	25	0.60
P2	9		0	0	0	9	43	0.21
P3	19		0	0	0	19	19	1.00
P4	10	24	12		0	22	26	0.85
P5	6	24	12	0	0	18	26	0.69
P6	18	1	0.5	0	0	18.5	22	0.84
P7	27	2	1	0	0	28	30	0.93
P8	16	1	0.5		0	16.5	15	1.10
P9	19	26	13		0	32	30	1.07
P10	6	6	3		0	9	13	0.69
P11	12	25	12.5		0	24.5	29	0.84
P12	8	12	6		0	14	28	0.50
P13	8		0		0	8	10	0.80
P14	9	1	0.5		0	9.5	23	0.41
P15	8		0		0	8	13	0.62
P16	23		0		0	23	28	0.82
P17	5		0		0	5	10	0.50
P18	13	2	1		0	14	15	0.93
P19	9	1	0.5		0	9.5	21	0.45
P20	15	8	4		0	19	17	1.12
P21	12	2	1		0	13	26	0.50

Parking Area	Number of On-Street Parking Spaces	Number of Double-Car Driveway Parking Space (0.5 Count)		Number of Parking Space for Park (0.5 Count)		Total Number of Parking Spaces	Total Number of Dwelling Units	Ratio (Number of Parking Spaces Divided by the Number of Dwelling Units)
P22	14	2	1		0	15	30	0.50
P23	18		0		0	18	16	1.13
P24	16	11	5.5		0	21.5	13	1.65
P25	10	5	2.5		0	12.5	5	2.50
P26	11	16	8		0	19	16	1.19
P27	23	2	1	22	11	35	29	1.21
P28	19	25	12.5		0	31.5	31	1.02
P29	6	8	4		0	10	12	0.83
P30	13	1	0.5		0	13.5	16	0.84
P31	16	2	1		0	17	38	0.45
P32	15	1	0.5	6	3	18.5	11	1.68
P33	12	2	1		0	13	30	0.43
P34	8	2	1		0	9	17	0.53
P35	18	4	2		0	20	34	0.59
P36	7		0		0	7	13	0.54
P37	23		0		0	23	28	0.82
P38	5		0		0	5	10	0.50
P39	16	2	1		0	17	17	1.00
P40	5	24	12		0	17	26	0.65
P41	26	2	1		0	27	26	1.04
P42	0	1	0.5	16	8	8.5	15	0.57
Total	540	261	130.5	44	22	692.5	902	0.77

Note: All Fire Hydrant and Driveway Locations Are Conceptual and Subject to Change

NAK

design strategies

NORTH

1285 WELLINGTON ST WEST, OTTAWA, ON K1Y 3A8

T 613.237.2345

NAKDESIGNSTRATEGIES.COM

SCALE | 1:3000

0 75m 150m

DATE | 01.27.2026

PROJECT | 21-116


L0

TRAILEDGE PHASE 5


LEGEND

- Parking Area Boundary
- On-Street Parking
- Park 0.5 Count Parking
- Driveway 0.5 Count Parking
- Driveway
- Sidewalk / Walkway
- Multi-Use Pathway
- Fire Hydrant

On-Street Parking Dimensions

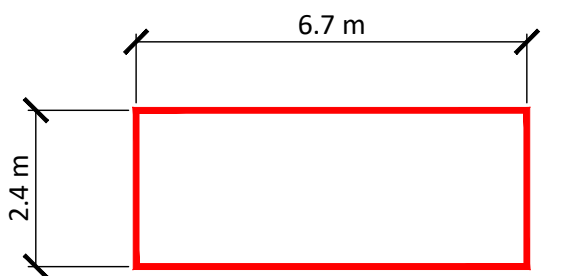

Note: All Fire Hydrant and Driveway Locations Are Conceptual and Subject to Change

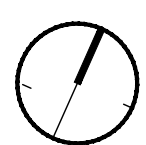

NORTH
1285 WELLINGTON ST WEST, OTTAWA, ON K1Y 3A8
T 613.237.2345

NAK
design strategies

NAKDESIGNSTRATEGIES.COM


SCALE | 1:800

0 20m 40m

DATE | 01.27.2026

PROJECT | 21-116

L1.0

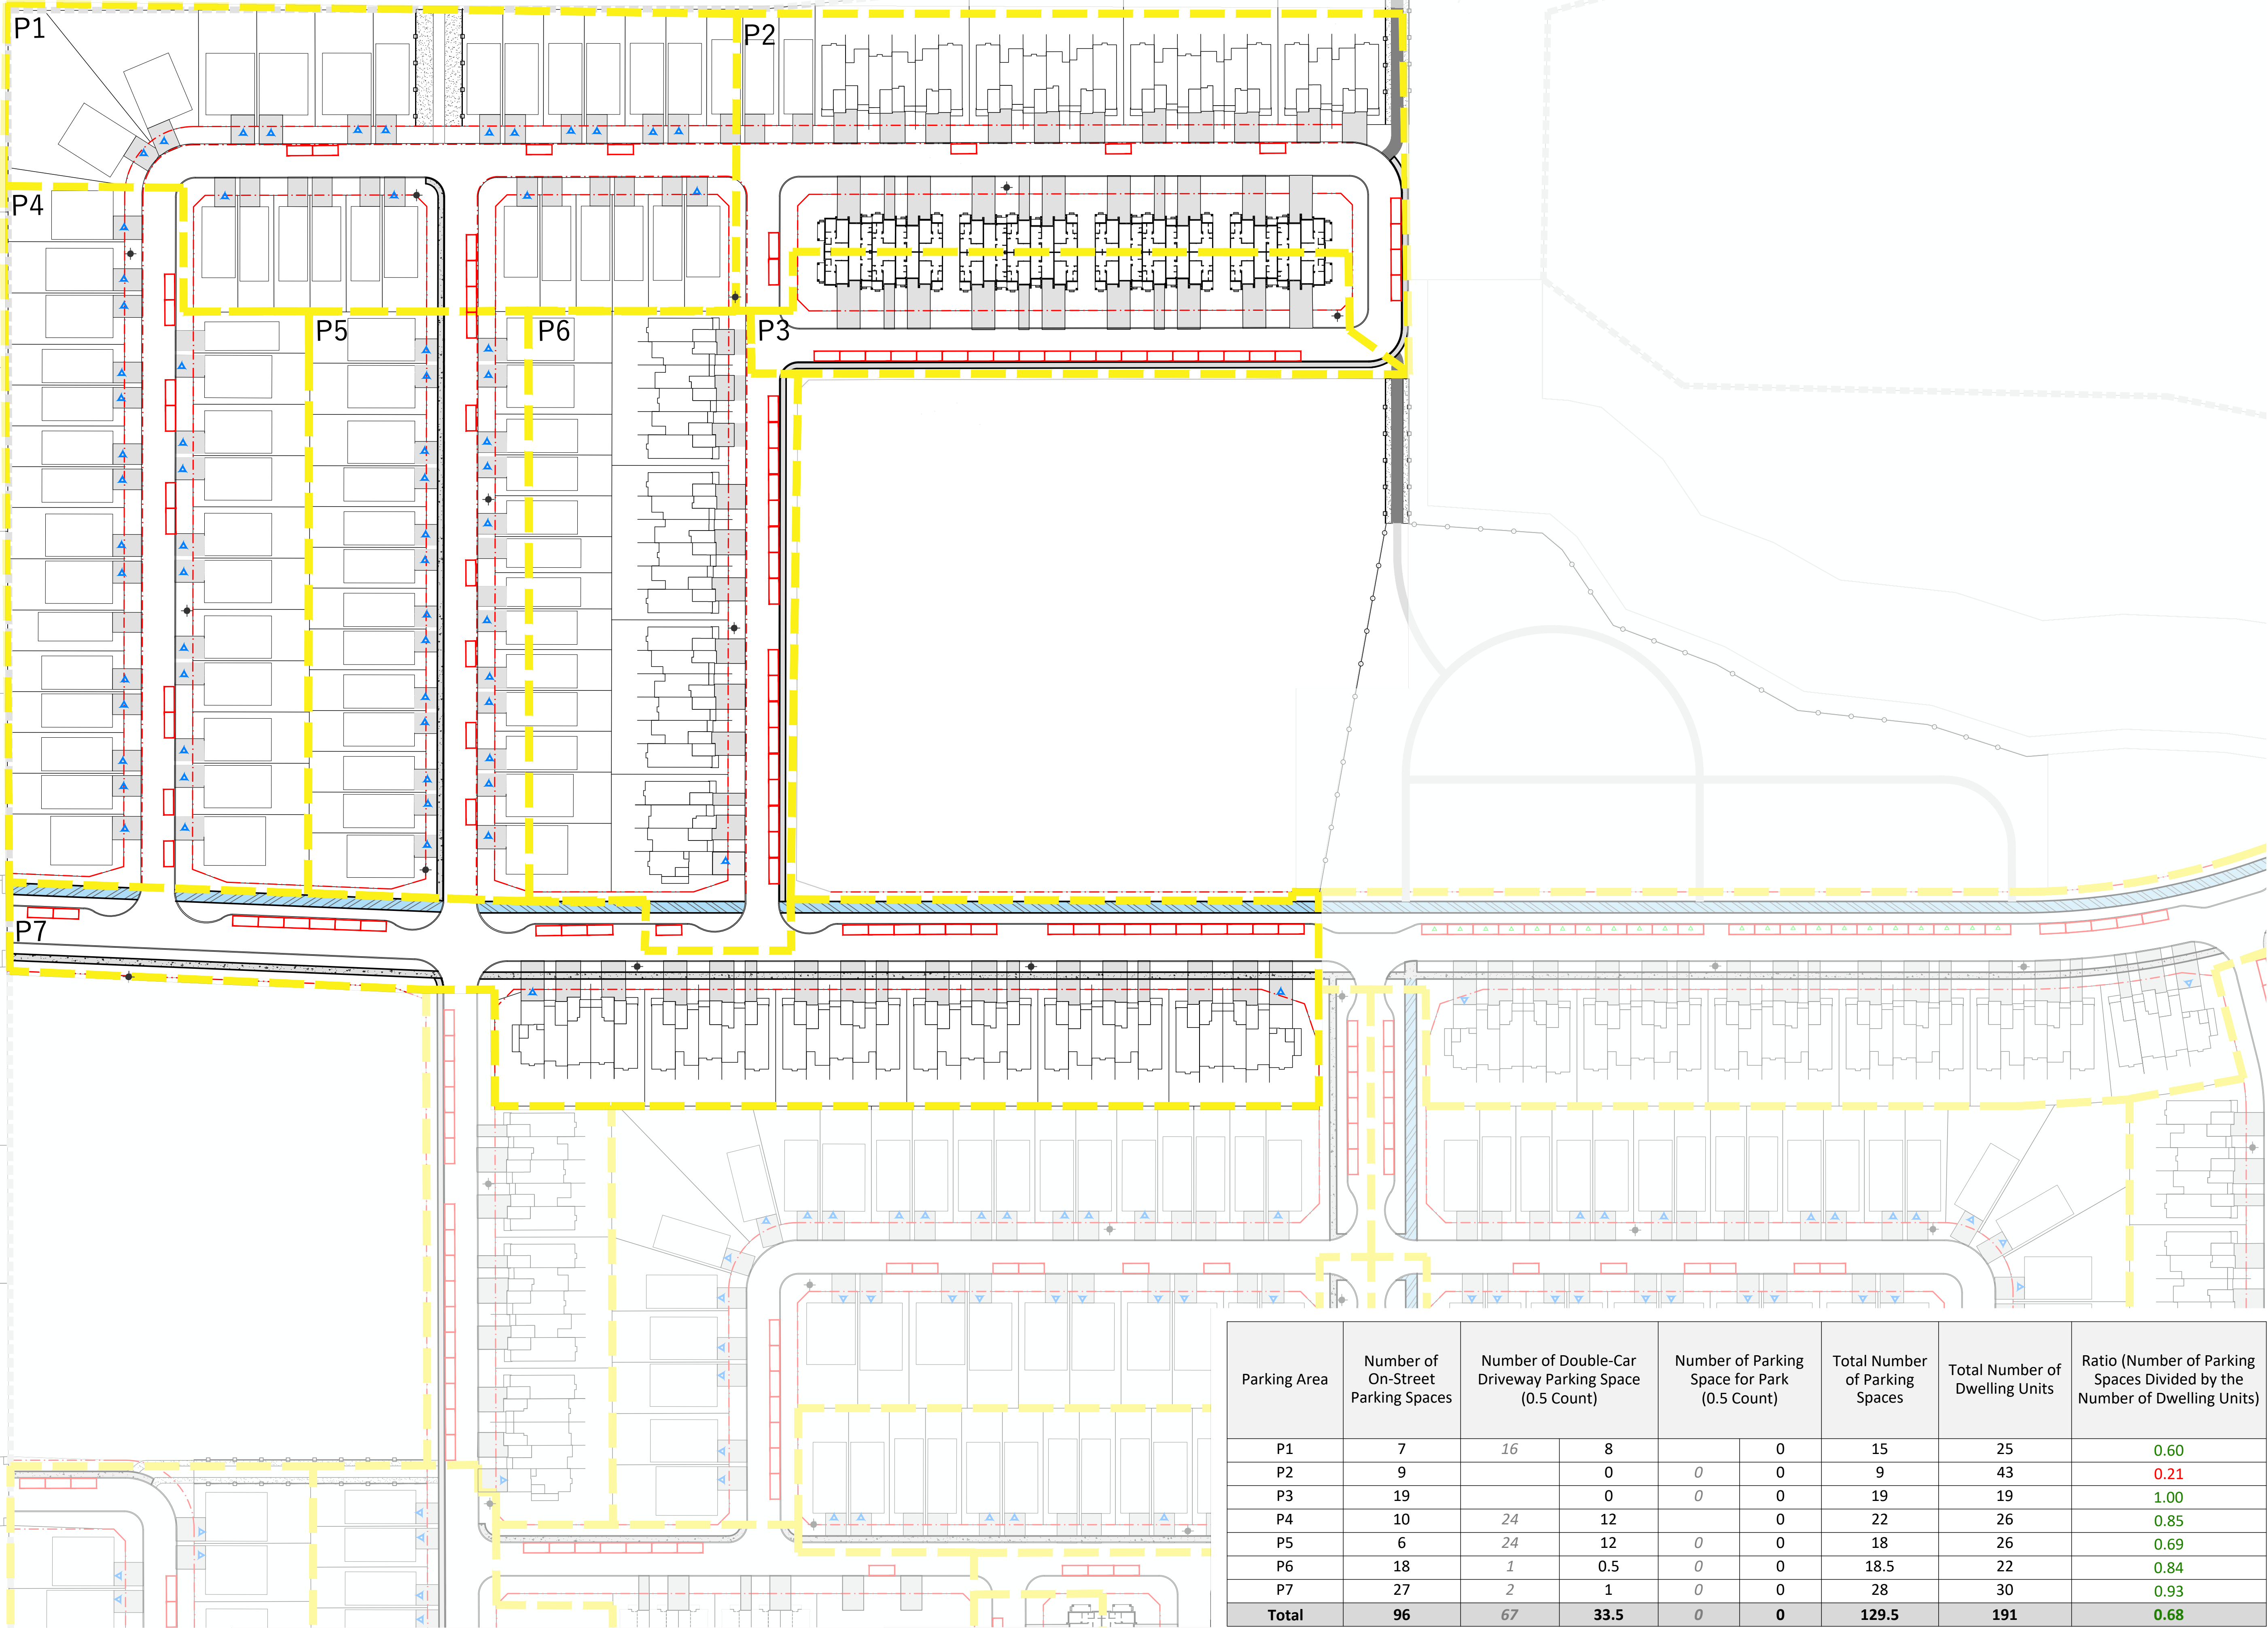

Parking Area	Number of On-Street Parking Spaces	Number of Double-Car Driveway Parking Space (0.5 Count)		Number of Parking Space for Park (0.5 Count)		Total Number of Parking Spaces	Total Number of Dwelling Units	Ratio (Number of Parking Spaces Divided by the Number of Dwelling Units)
P1	7	16	8		0	15	25	0.60
P2	9		0	0	0	9	43	0.21
P3	19		0	0	0	19	19	1.00
P4	10	24	12		0	22	26	0.85
P5	6	24	12	0	0	18	26	0.69
P6	18	1	0.5	0	0	18.5	22	0.84
P7	27	2	1	0	0	28	30	0.93
Total	96	67	33.5	0	0	129.5	191	0.68


PARKING PLAN (AREA 1)

TRAILEDGE PHASE 5


LEGEND

- Parking Area Boundary
- On-Street Parking
- Park 0.5 Count Parking
- Driveway 0.5 Count Parking
- Driveway
- Sidewalk / Walkway
- Multi-Use Pathway
- Fire Hydrant

On-Street Parking Dimensions

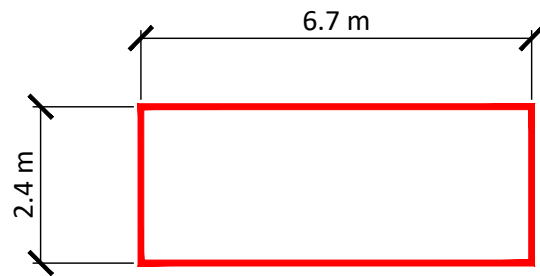

Note: All Fire Hydrant and Driveway Locations Are Conceptual and Subject to Change

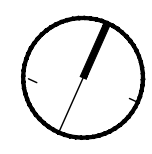

NORTH
1285 WELLINGTON ST WEST, OTTAWA, ON K1Y 3A8
T 613.237.2345
NAKDESIGNSTRATEGIES.COM

NAK
design strategies

SCALE | 1:800

0 20m 40m

DATE | 01.27.2026

PROJECT | 21-116

L1.1


Parking Area	Number of On-Street Parking Spaces	Number of Double-Car Driveway Parking Space (0.5 Count)		Number of Parking Space for Park (0.5 Count)		Total Number of Parking Spaces	Total Number of Dwelling Units	Ratio (Number of Parking Spaces Divided by the Number of Dwelling Units)
P8	16	1	0.5		0	16.5	15	1.10
P9	19	26	13		0	32	30	1.07
P10	6	6	3		0	9	13	0.69
P11	12	25	12.5		0	24.5	29	0.84
P12	8	12	6		0	14	28	0.50
P13	8		0		0	8	10	0.80
P14	9	1	0.5		0	9.5	23	0.41
P15	8		0		0	8	13	0.62
P16	23		0		0	23	28	0.82
Total	109	71	35.5	0	0	144.5	189	0.76

TRAILEDGE PHASE 5


LEGEND

- Parking Area Boundary
- On-Street Parking
- Park 0.5 Count Parking
- Driveway 0.5 Count Parking
- Driveway
- Sidewalk / Walkway
- Multi-Use Pathway
- Fire Hydrant

On-Street Parking Dimensions

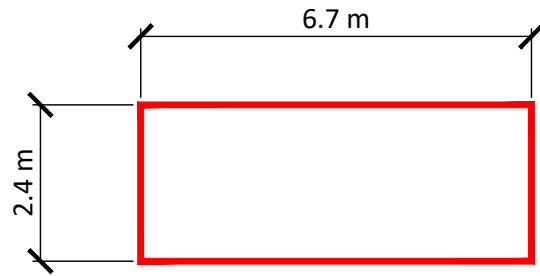

Note: All Fire Hydrant and Driveway Locations Are Conceptual and Subject to Change

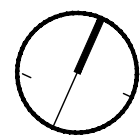

NORTH
1285 WELLINGTON ST WEST, OTTAWA, ON K1Y 3A8
T 613.237.2345
NAKDESIGNSTRATEGIES.COM

NAK
design strategies


SCALE | 1:800

0 20m 40m

DATE | 01.27.2026

PROJECT | 21-116

L1.2

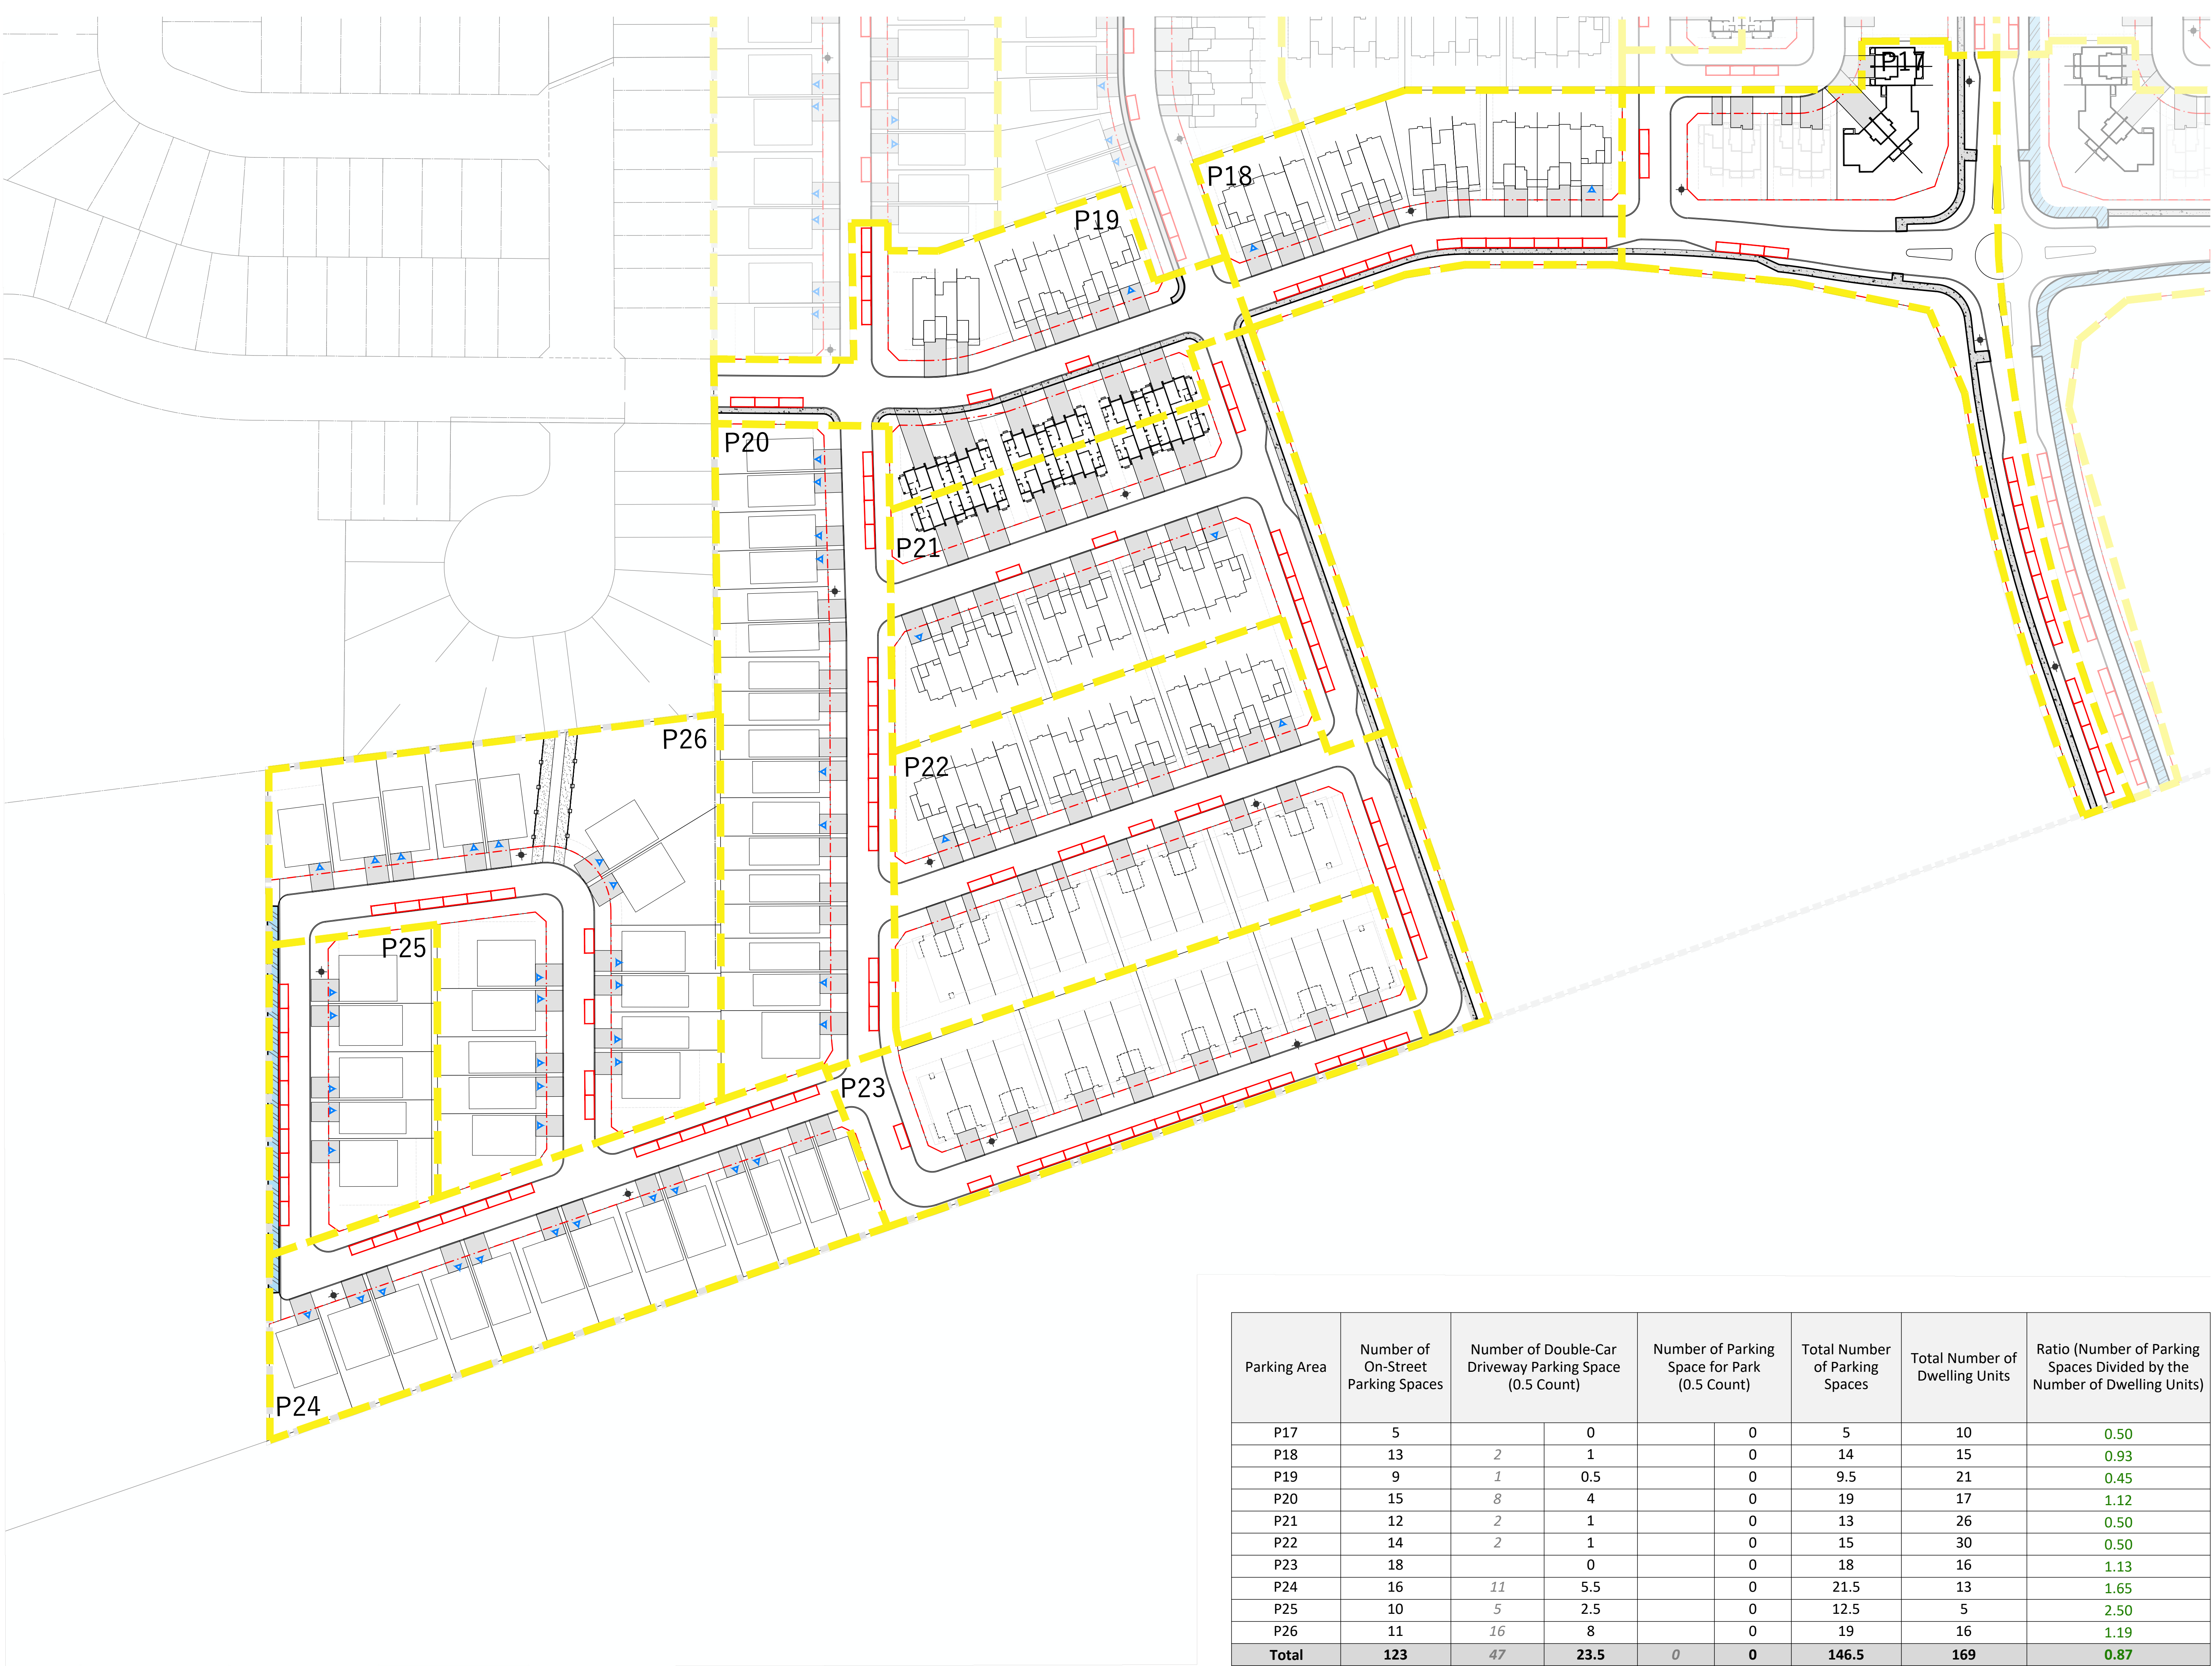


PARKING PLAN (AREA 3)

TRAILEDGE PHASE 5


LEGEND

- Parking Area Boundary
- On-Street Parking
- Park 0.5 Count Parking
- Driveway 0.5 Count Parking
- Driveway
- Sidewalk / Walkway
- Multi-Use Pathway
- Fire Hydrant

On-Street Parking Dimensions

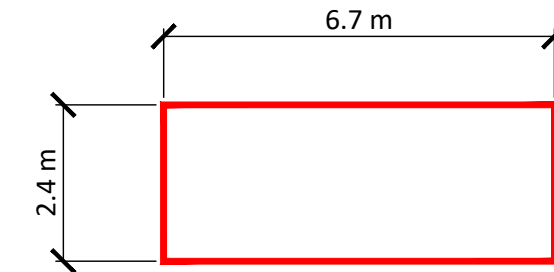

Note: All Fire Hydrant and Driveway Locations Are Conceptual and Subject to Change

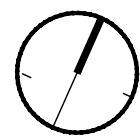

NORTH
1285 WELLINGTON ST WEST, OTTAWA, ON K1Y 3A8
T 613.237.2345
NAKDESIGNSTRATEGIES.COM

NAK
design strategies


SCALE | 1:800

0 20m 40m


DATE | 01.27.2026

PROJECT | 21-116

L1.3

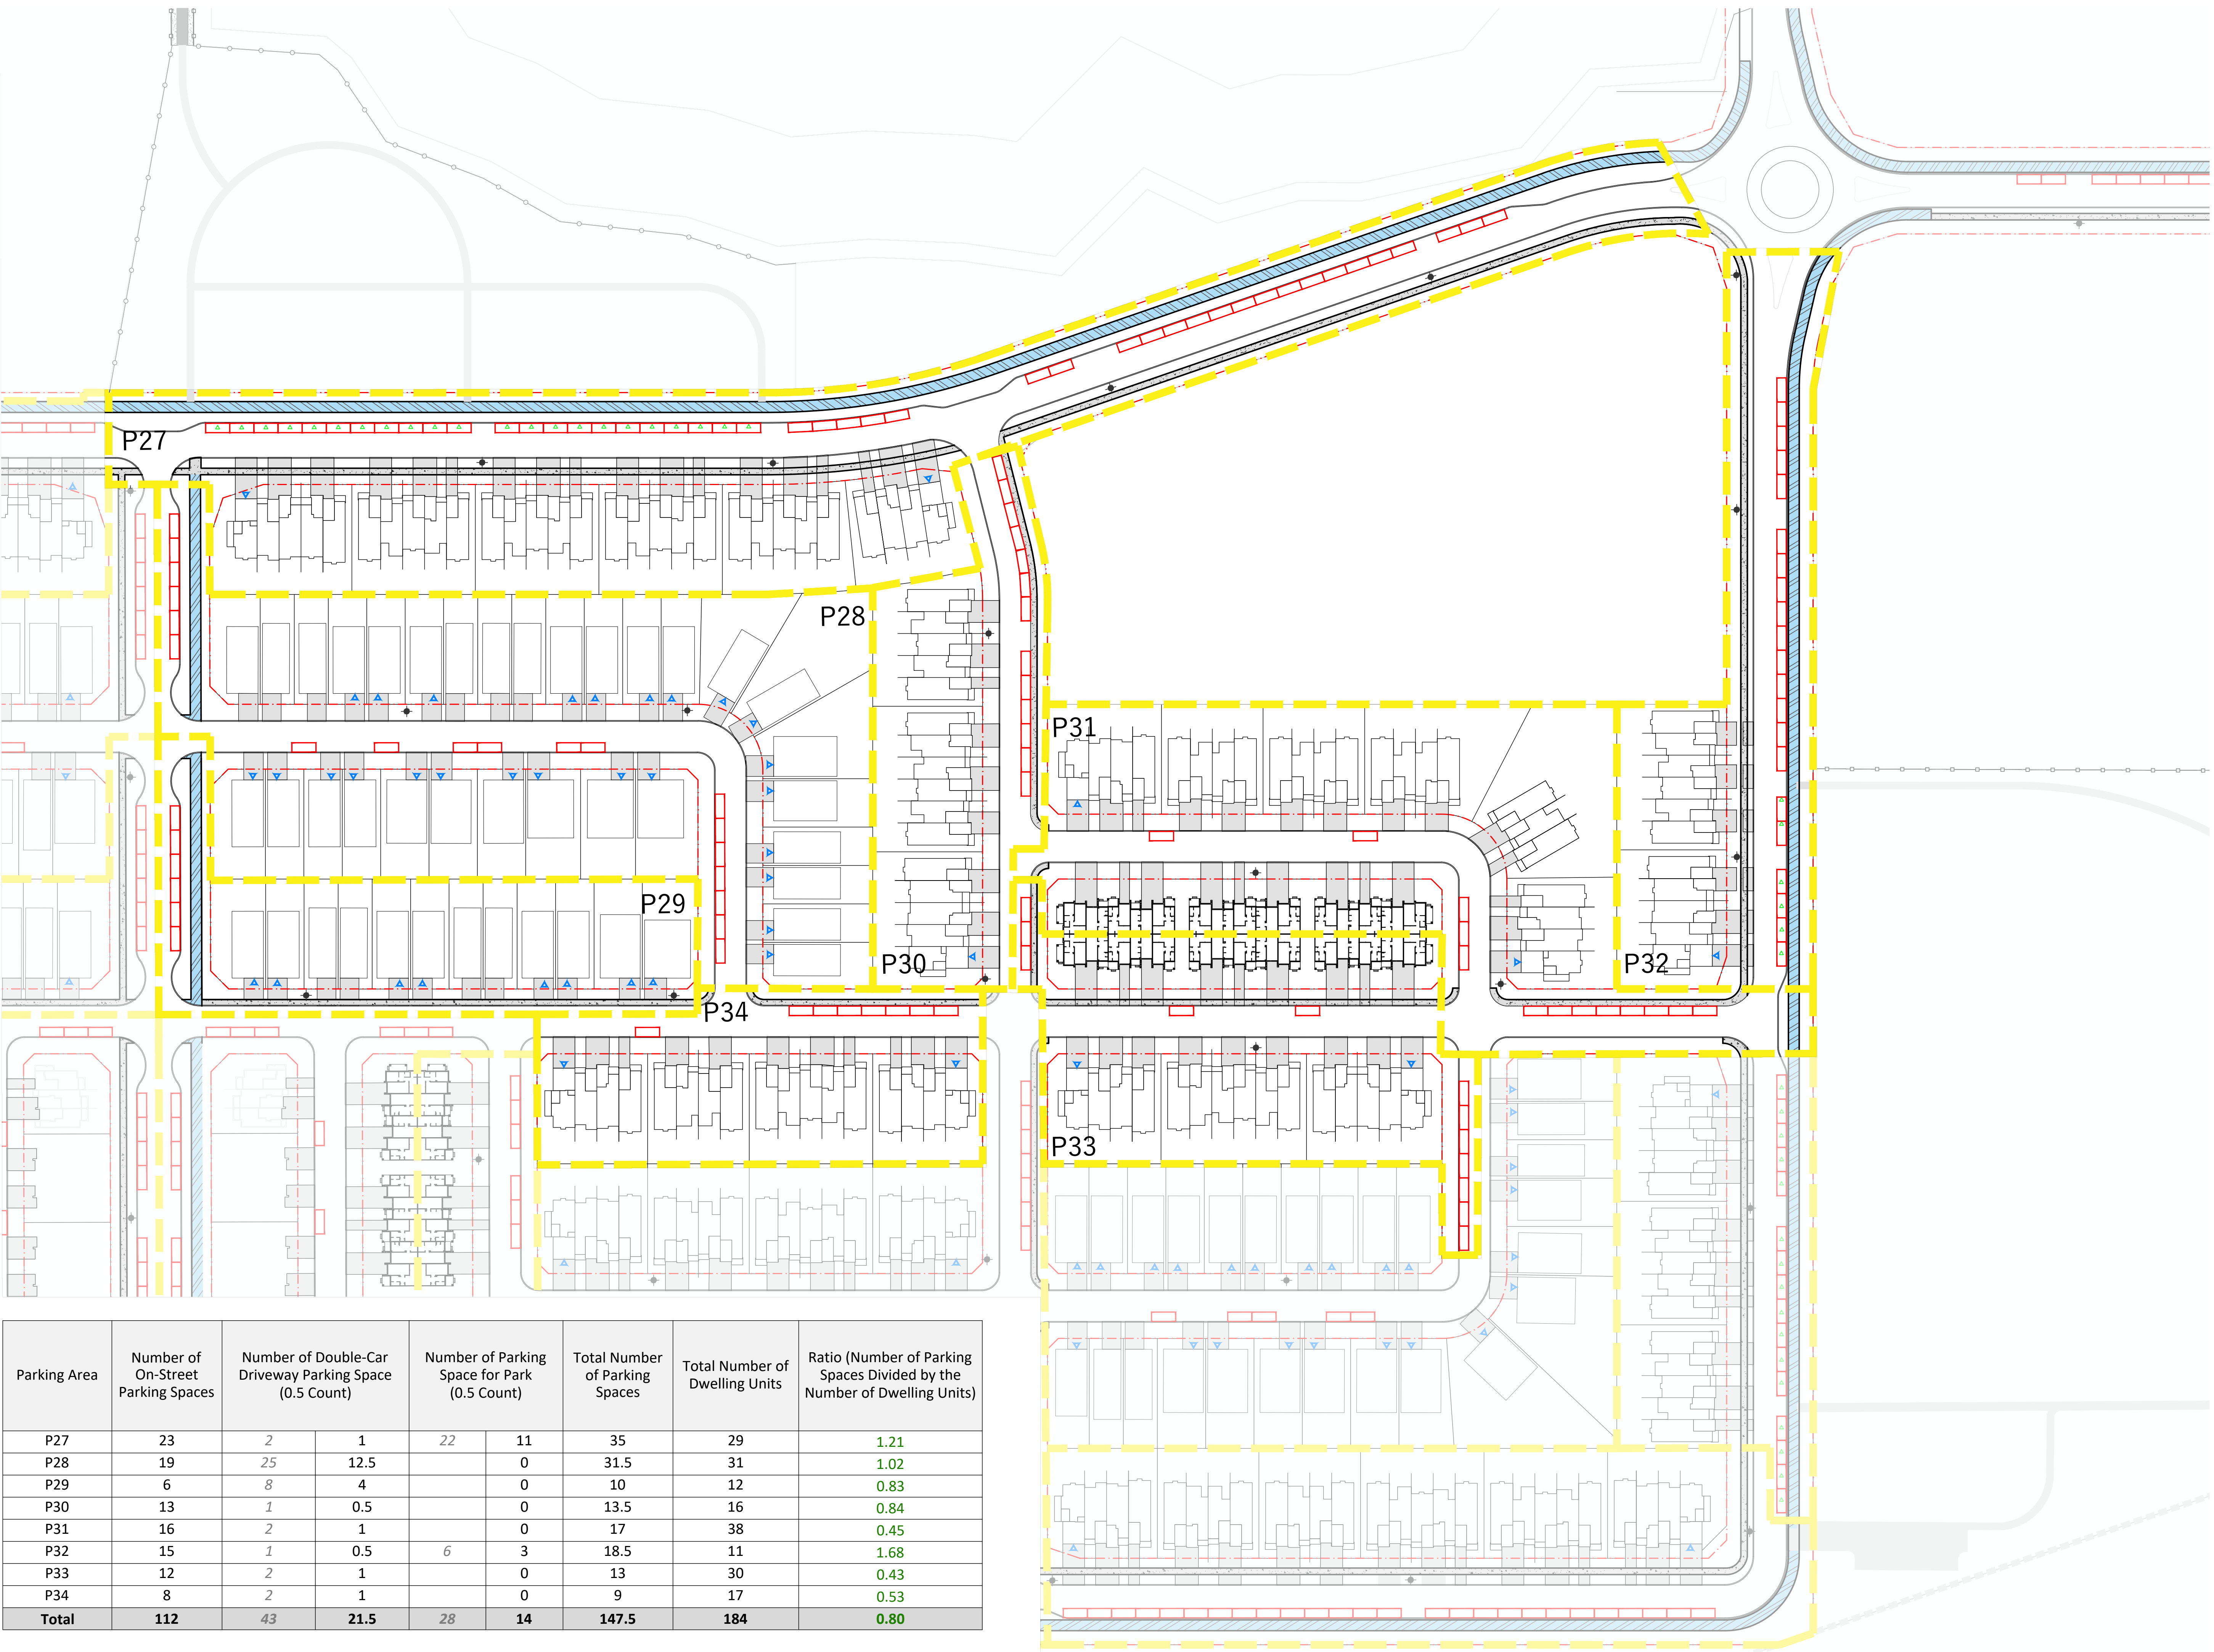

Parking Area	Number of On-Street Parking Spaces	Number of Double-Car Driveway Parking Space (0.5 Count)		Number of Parking Space for Park (0.5 Count)		Total Number of Parking Spaces	Total Number of Dwelling Units	Ratio (Number of Parking Spaces Divided by the Number of Dwelling Units)
P27	23	2	1	22	11	35	29	1.21
P28	19	25	12.5		0	31.5	31	1.02
P29	6	8	4		0	10	12	0.83
P30	13	1	0.5		0	13.5	16	0.84
P31	16	2	1		0	17	38	0.45
P32	15	1	0.5	6	3	18.5	11	1.68
P33	12	2	1		0	13	30	0.43
P34	8	2	1		0	9	17	0.53
Total	112	43	21.5	28	14	147.5	184	0.80

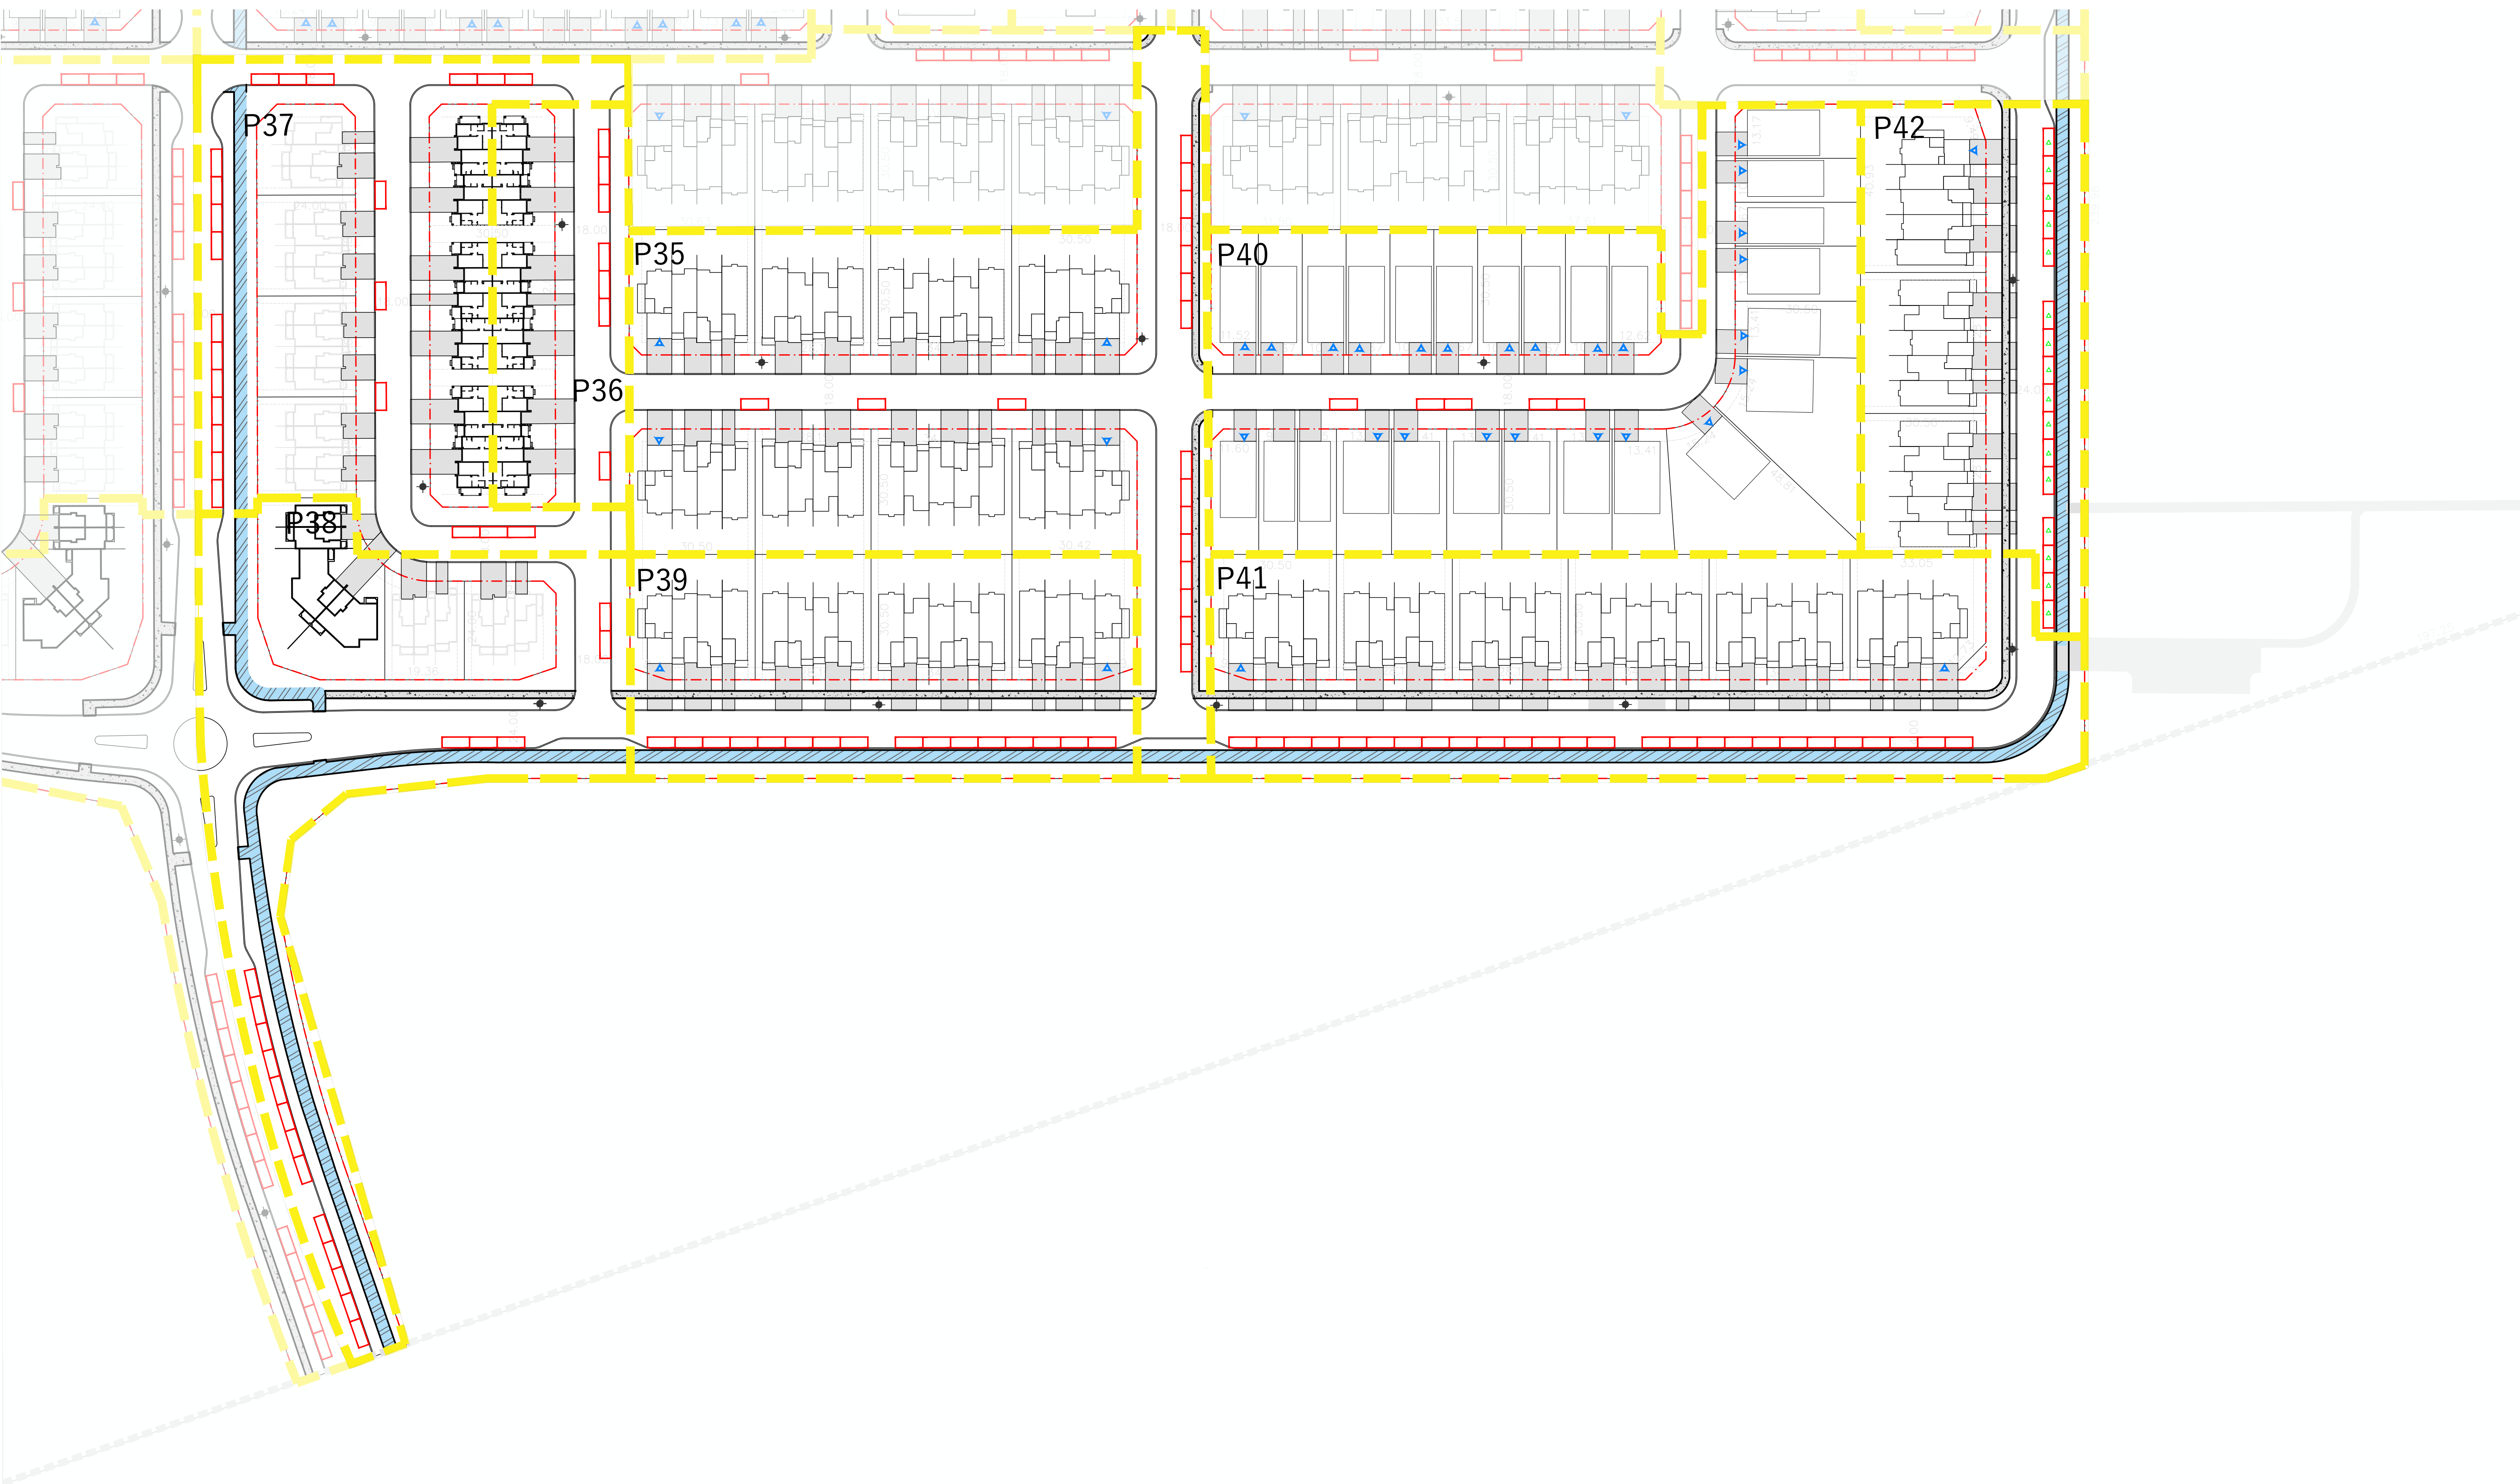

PARKING PLAN (AREA 5)


Parking Area	Number of On-Street Parking Spaces	Number of Double-Car Driveway Parking Space (0.5 Count)		Number of Parking Space for Park (0.5 Count)		Total Number of Parking Spaces	Total Number of Dwelling Units	Ratio (Number of Parking Spaces Divided by the Number of Dwelling Units)
P35	18	4	2		0	20	34	0.59
P36	7		0		0	7	13	0.54
P37	23		0		0	23	28	0.82
P38	5		0		0	5	10	0.50
P39	16	2	1		0	17	17	1.00
P40	5	24	12		0	17	26	0.65
P41	26	2	1		0	27	26	1.04
P42	0	1	0.5	16	8	8.5	15	0.57
Total	100	33	16.5	16	8	124.5	169	0.74

TRAILEDGE PHASE 5

LEGEND

- Parking Area Boundary
- On-Street Parking
- Park 0.5 Count Parking
- Driveway 0.5 Count Parking
- Driveway
- Sidewalk / Walkway
- Multi-Use Pathway
- Fire Hydrant

On-Street Parking Dimensions

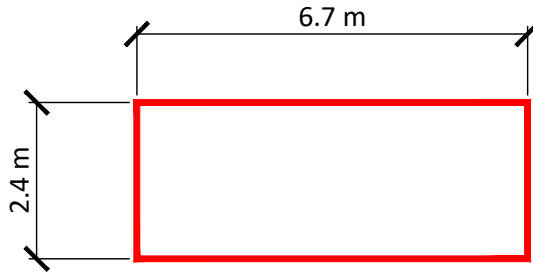

Note: All Fire Hydrant and Driveway Locations Are Conceptual and Subject to Change

NORTH

1285 WELLINGTON ST WEST, OTTAWA, ON K1Y 3A8
T 613.237.2345

NAK
design strategies

NAKDESIGNSTRATEGIES.COM

SCALE | 1:800



DATE | 01.27.2026

PROJECT | 21-116