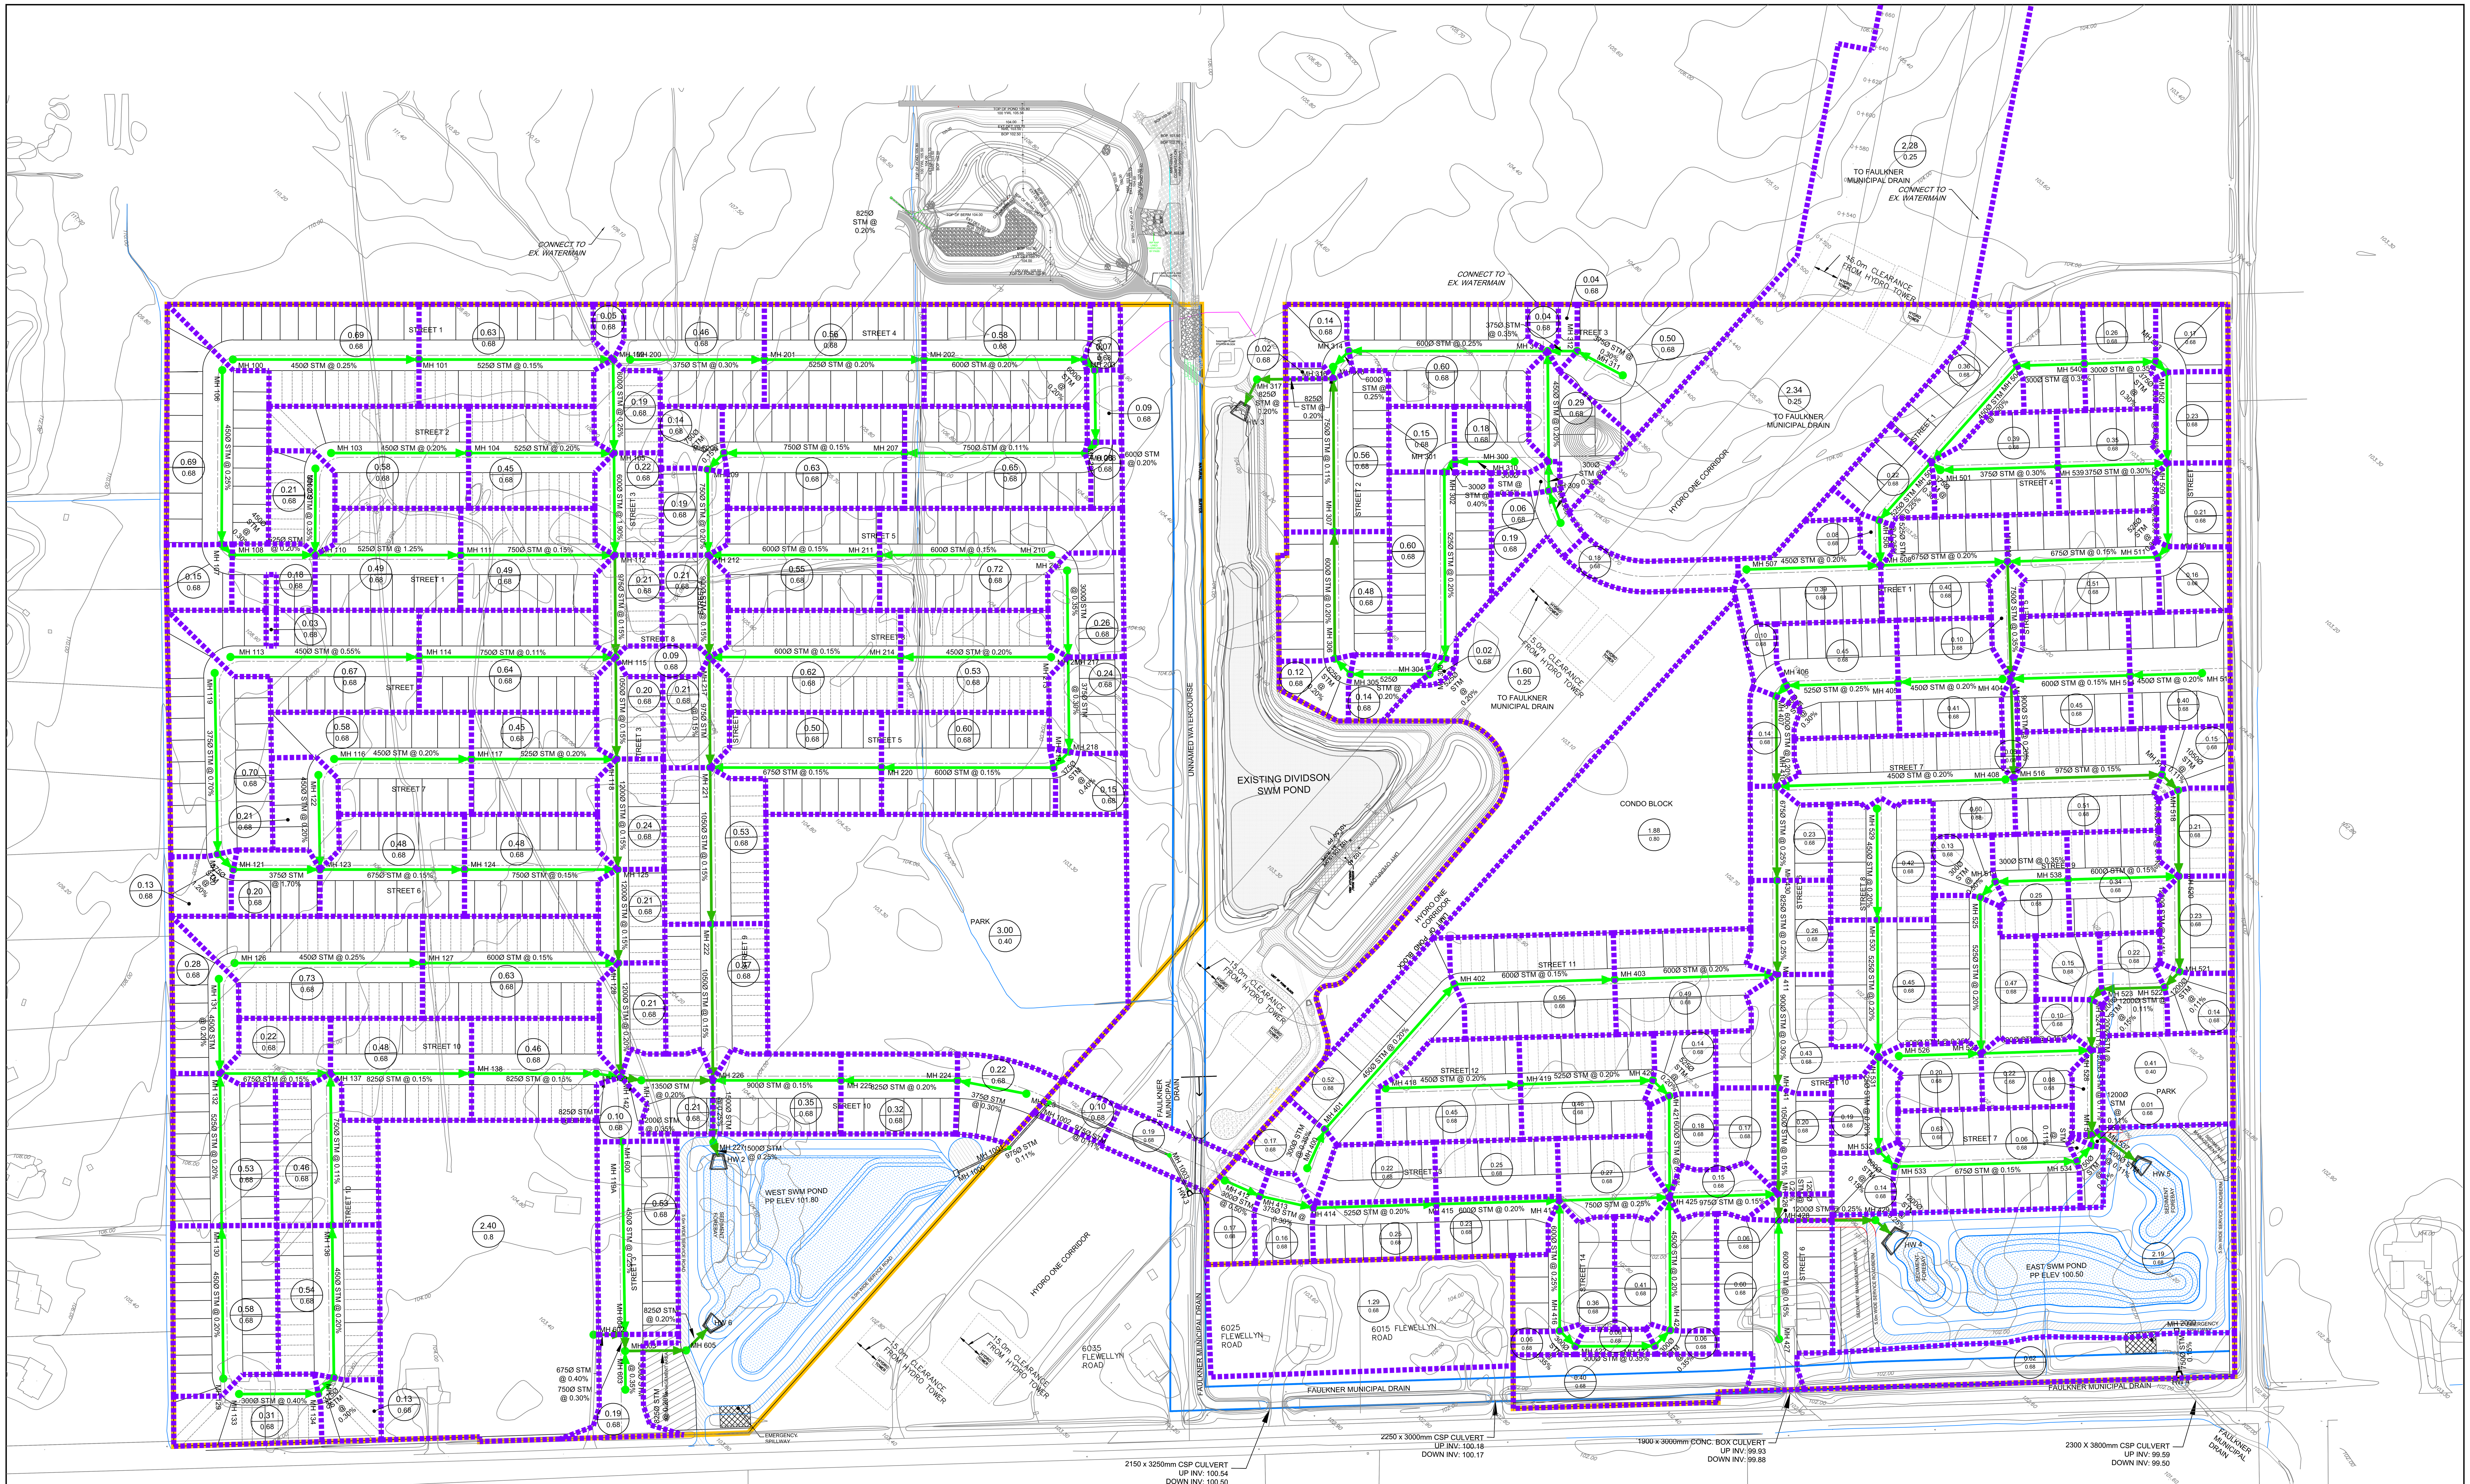


LEGEND

(orange line)	SITE BOUNDARY
(dark green arrow)	PROPOSED STORM TRUNK SEWER
(light green arrow)	PROPOSED STORM LOCAL SEWER
(green dot)	STORM MANHOLE
(purple dashed line)	STORM TRUNK TRIBUTARY AREA
1.32 / 0.90	AREA IN HECTARES / RUNOFF COEFFICIENT

DSEL
120 Iber Road, Unit 103
Stittsville, ON K2S 1E9
Tel. (613) 836-0856
Fax. (613) 836-7183
www.DSEL.ca

STITTSVILLE SOUTH URBAN EXPANSION AREA
STORM TRIBUTARY AREA
CITY OF OTTAWA

PROJECT No. :	21-1247
SCALE:	1:1250
DATE:	MAY 2026
DRAWING No.	3