


MARCH 20 SHADOW STUDIES

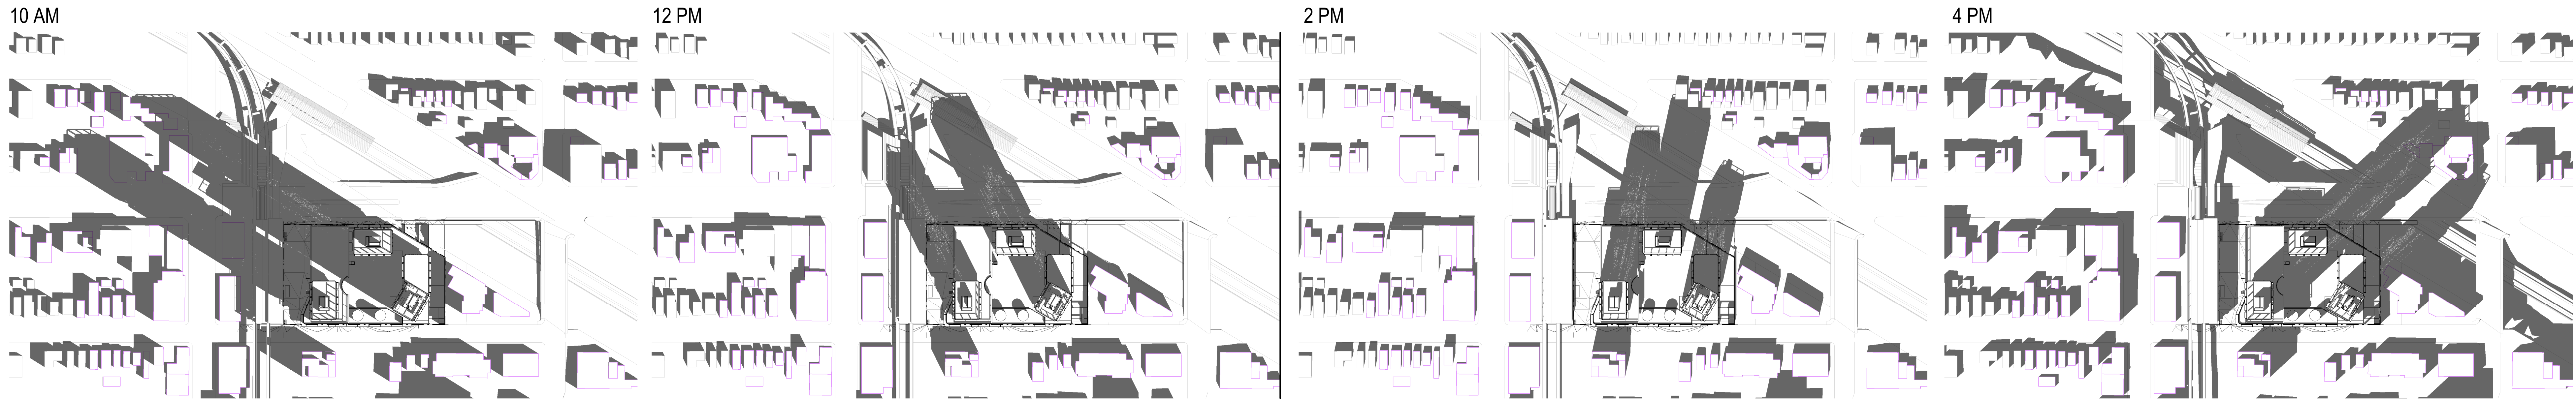


9 MARCH 20 - 10AM PROPOSED DEVELOPMENT
1:2000

8 MARCH 20 - 12PM PROPOSED DEVELOPMENT
1:2000

7 MARCH 20 - 2PM PROPOSED DEVELOPMENT
1:2000

11 MARCH 20 - 4PM PROPOSED DEVELOPMENT
1:2000

SEPTEMBER 21 SHADOW STUDIES

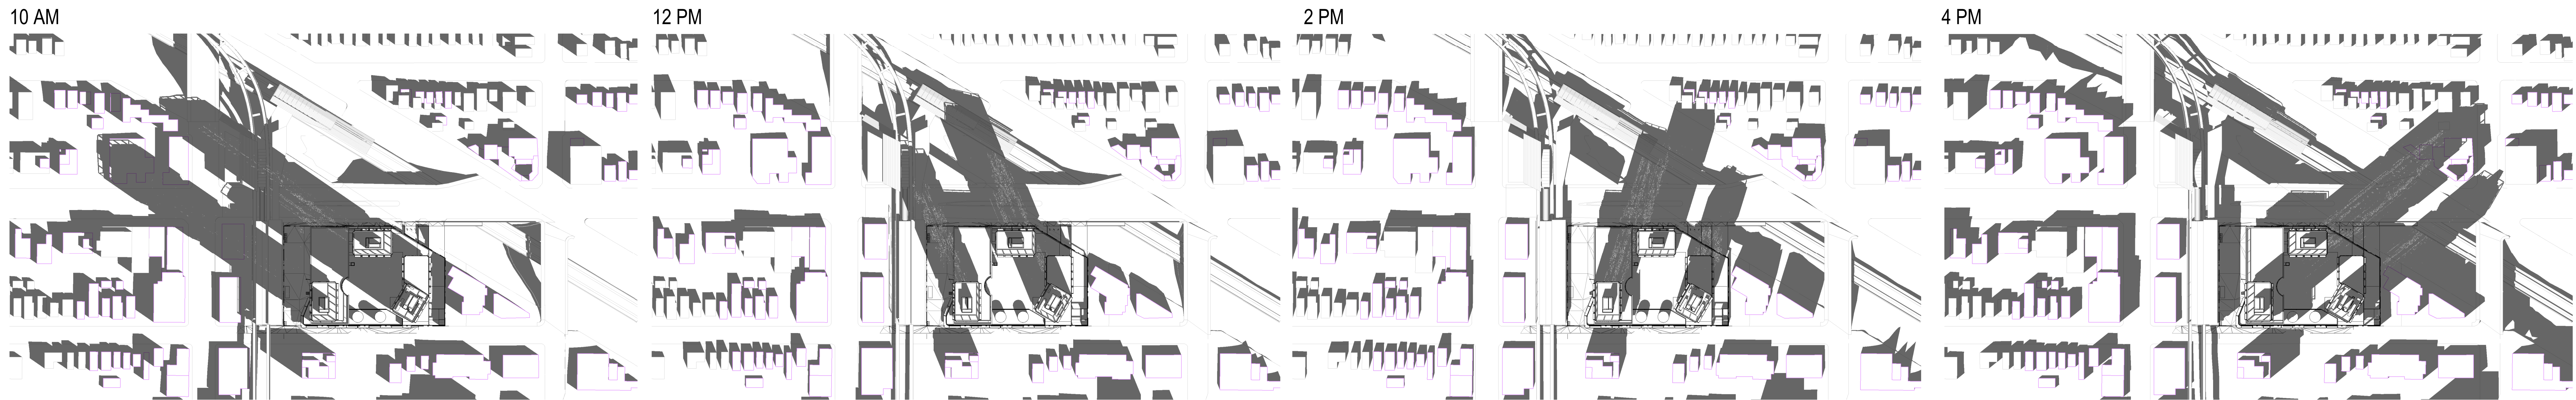


6 SEPT 21 - 10AM PROPOSED DEVELOPMENT
1:2000

5 SEPT 21 - 12PM PROPOSED DEVELOPMENT
1:2000

4 SEPT 21 -2PM PROPOSED DEVELOPMENT
1:2000

12 SEPT 21 -4PM PROPOSED DEVELOPMENT
1:2000

JUNE 20 SHADOW STUDIES

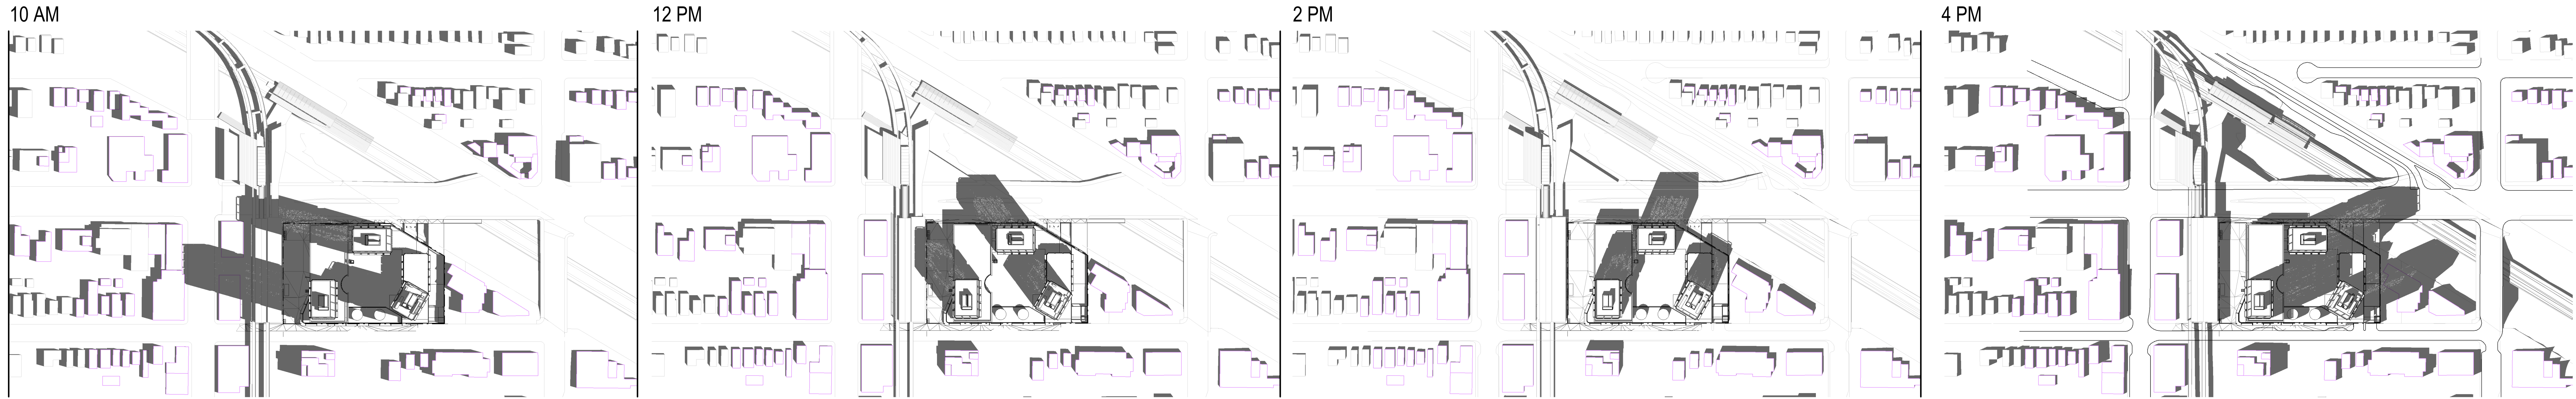

3 JUNE 20 - 10AM PROPOSED DEVELOPMENT
1:2000

2 JUNE 20 - 12PM PROPOSED DEVELOPMENT
1:2000

1 JUNE 20 - 2PM PROPOSED DEVELOPMENT
1:2000

10 JUNE 20 - 4PM PROPOSED DEVELOPMENT
1:2000

DRAFT

PROJECT


COMMERCIAL +
BROADWAY

Crombie

westbank

Crombie REIT +
Westbank Corp.

KEYPLAN

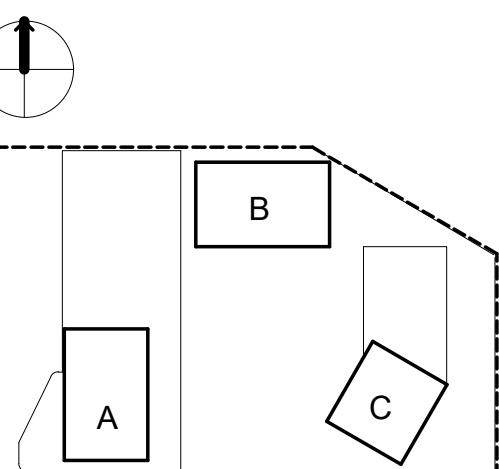

ISSUE CHART

ISSUED FOR REZONING RE-SUBMISSION	Oct 29, 2021
ISSUED FOR REZONING RE-SUBMISSION	Jul 07, 2020
ISSUED FOR REZONING RE-SUBMISSION	May 30, 2019
ISSUED FOR REZONING RE-SUBMISSION	Oct 16, 2018
Job Number	411812.000
Drawn	Author
Checked	Checker
Approved	Approver
	TITLE

SHADOW STUDIES

SHEET NUMBER


G00.03

DECEMBER 21 SHADOW STUDIES
10 AM



① DEC 21 -10AM FUTURE DEVELOPMENT
1:2000

12 NOON

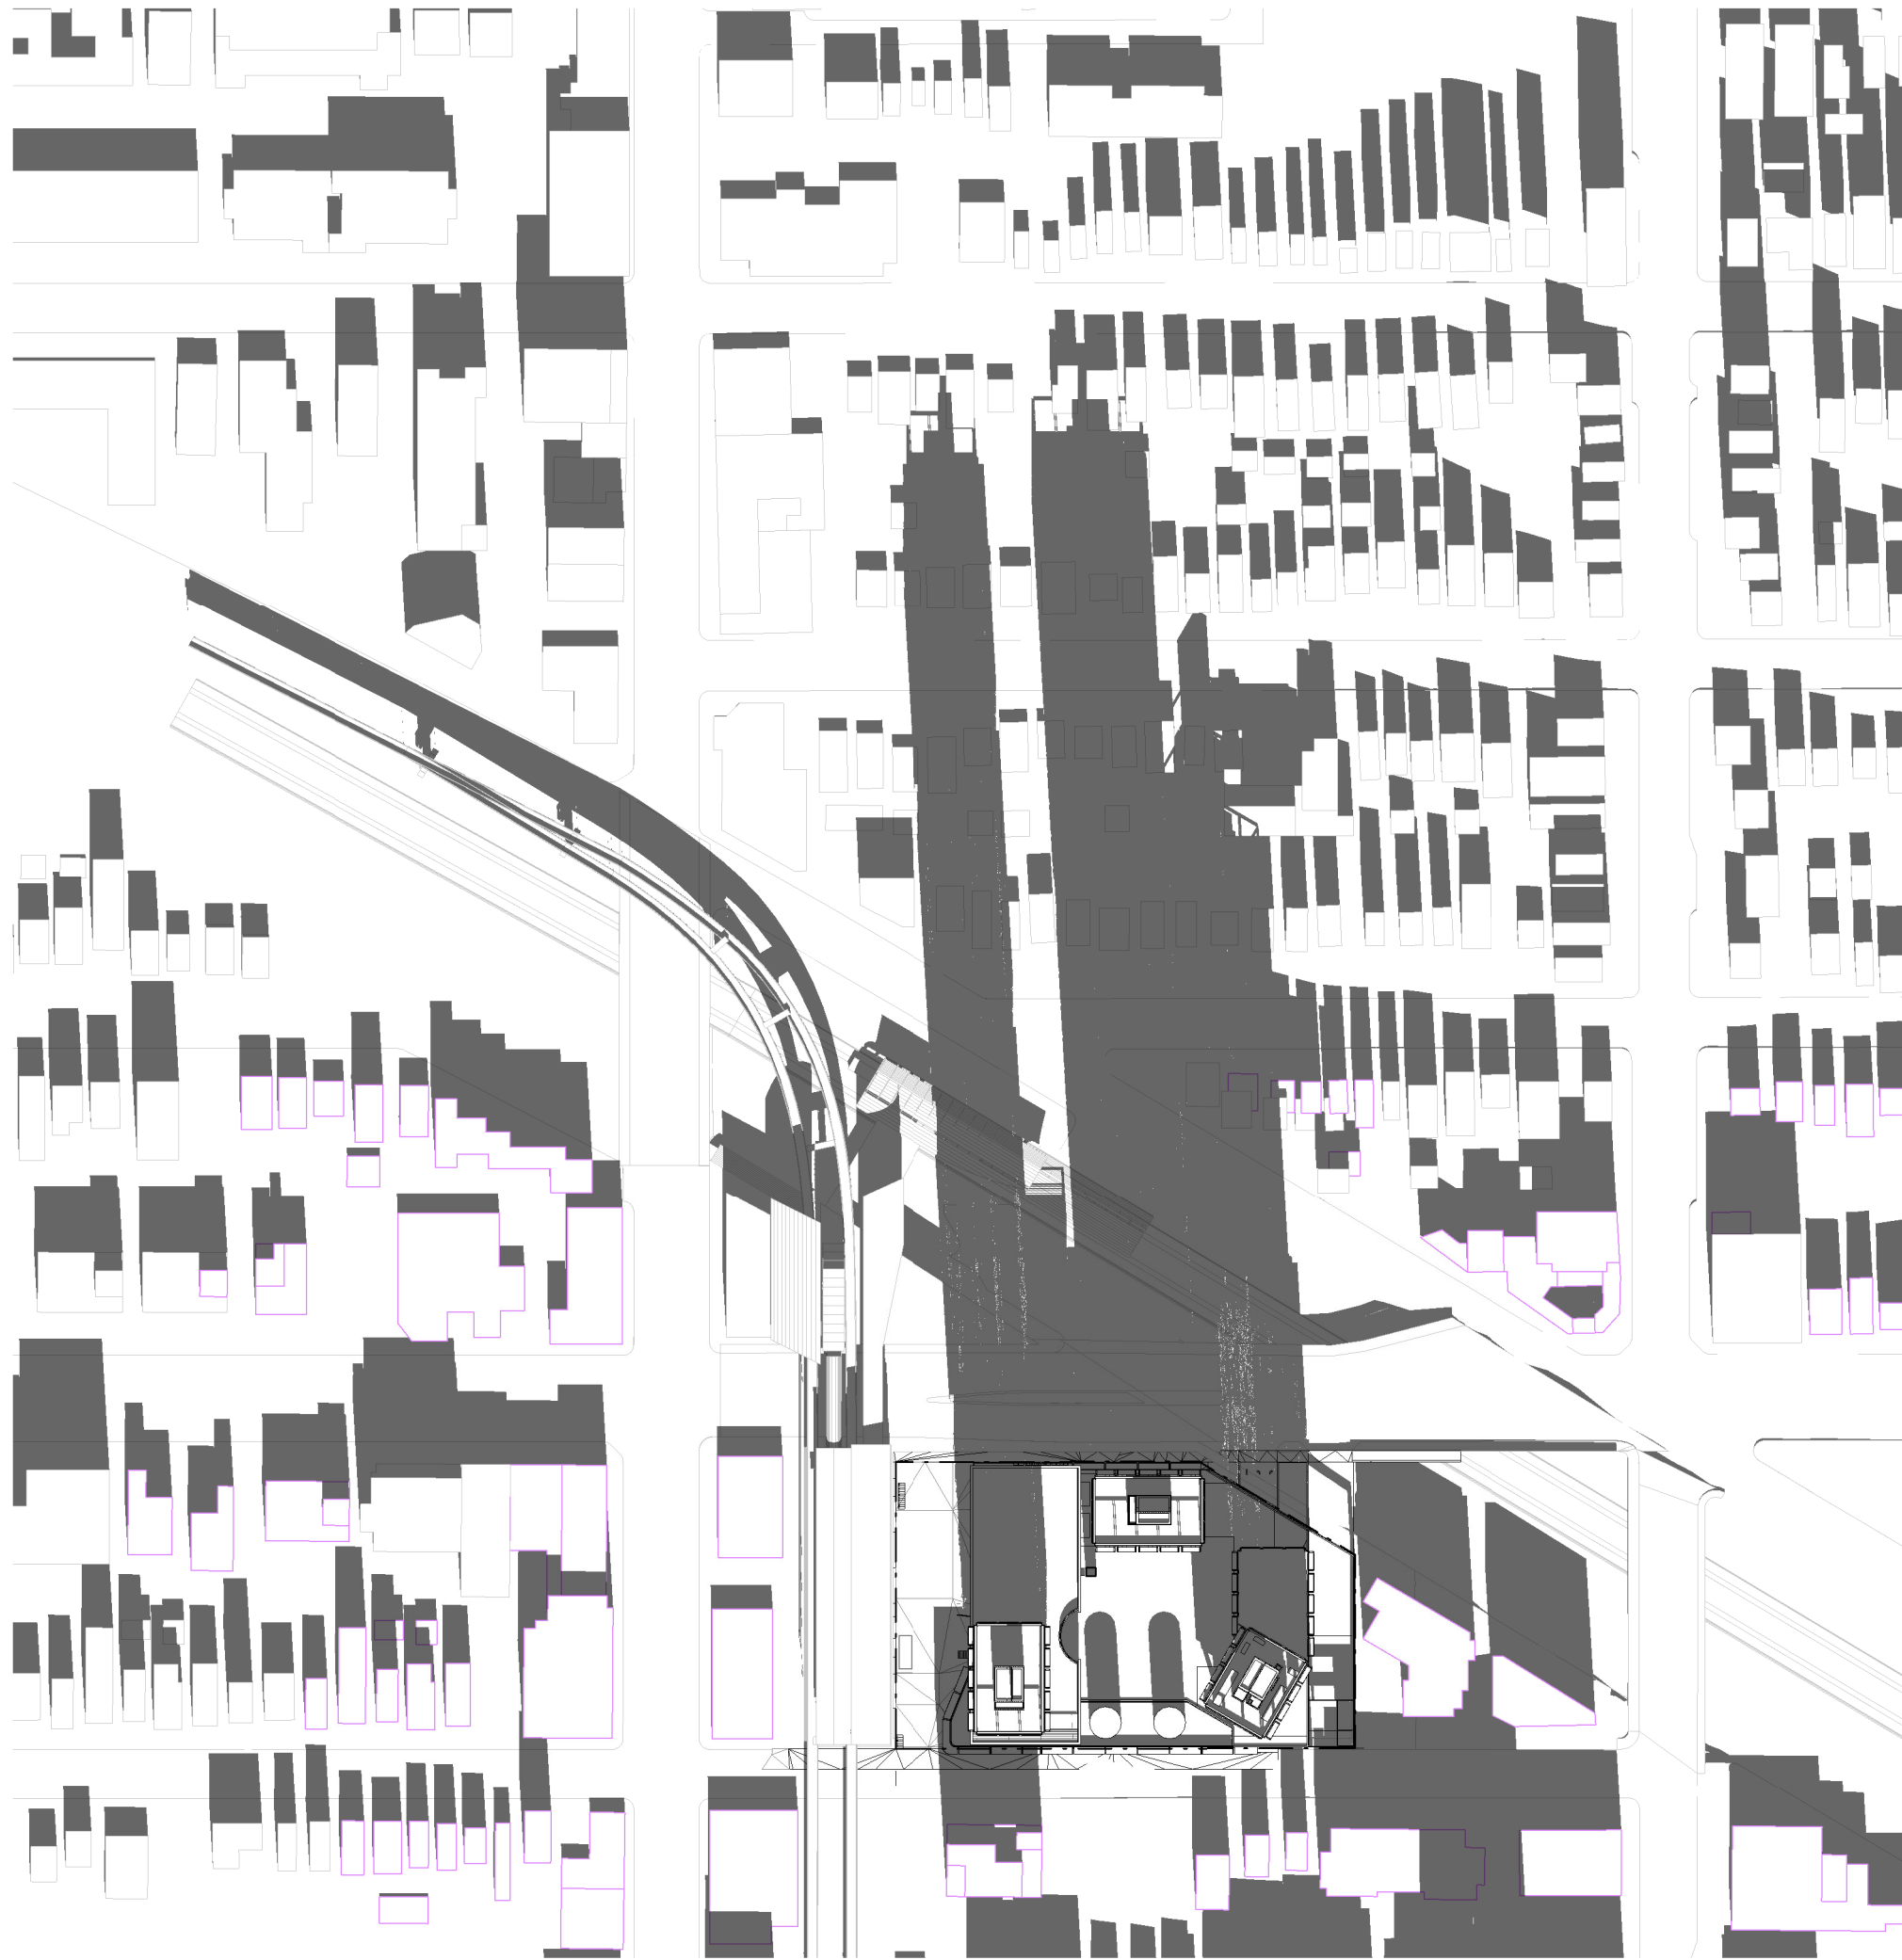

② DEC 21 -12PM FUTURE DEVELOPMENT
1:2000

2 PM



③ DEC 21 -2PM FUTURE DEVELOPMENT
1:2000



④ DEC 21 -4PM FUTURE DEVELOPMENT
1:2000

DRAFT


PROJECT

COMMERCIAL +
BROADWAY



Crombie REIT +
Westbank Corp.

KEYPLAN

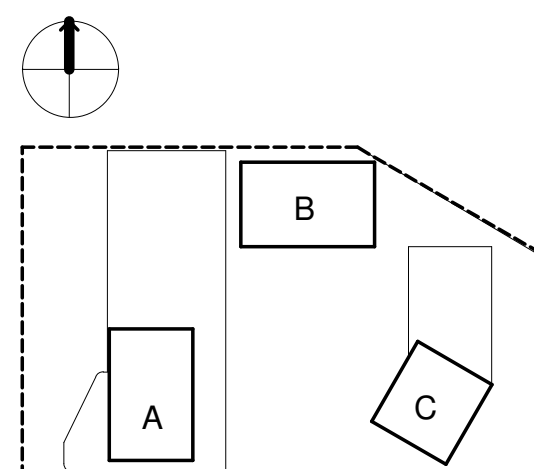

ISSUE CHART

ISSUE	DATE
Job Number	411812-000
Drawn	Author
Checked	Checker
Approved	Approver
TITLE	

DECEMBER SHADOW
STUDIES

SHEET NUMBER

G00.04