

## MAIN LEVEL




## LEVEL 2

## LEVEL 2

STRATA - LEVEL 2  
YMCA - LEVEL 2

## LEGEND

-  STRATA RESIDENTIAL
-  AFFORDABLE HOUSING
-  YMCA MEMBERS
-  YMCA PUBLIC

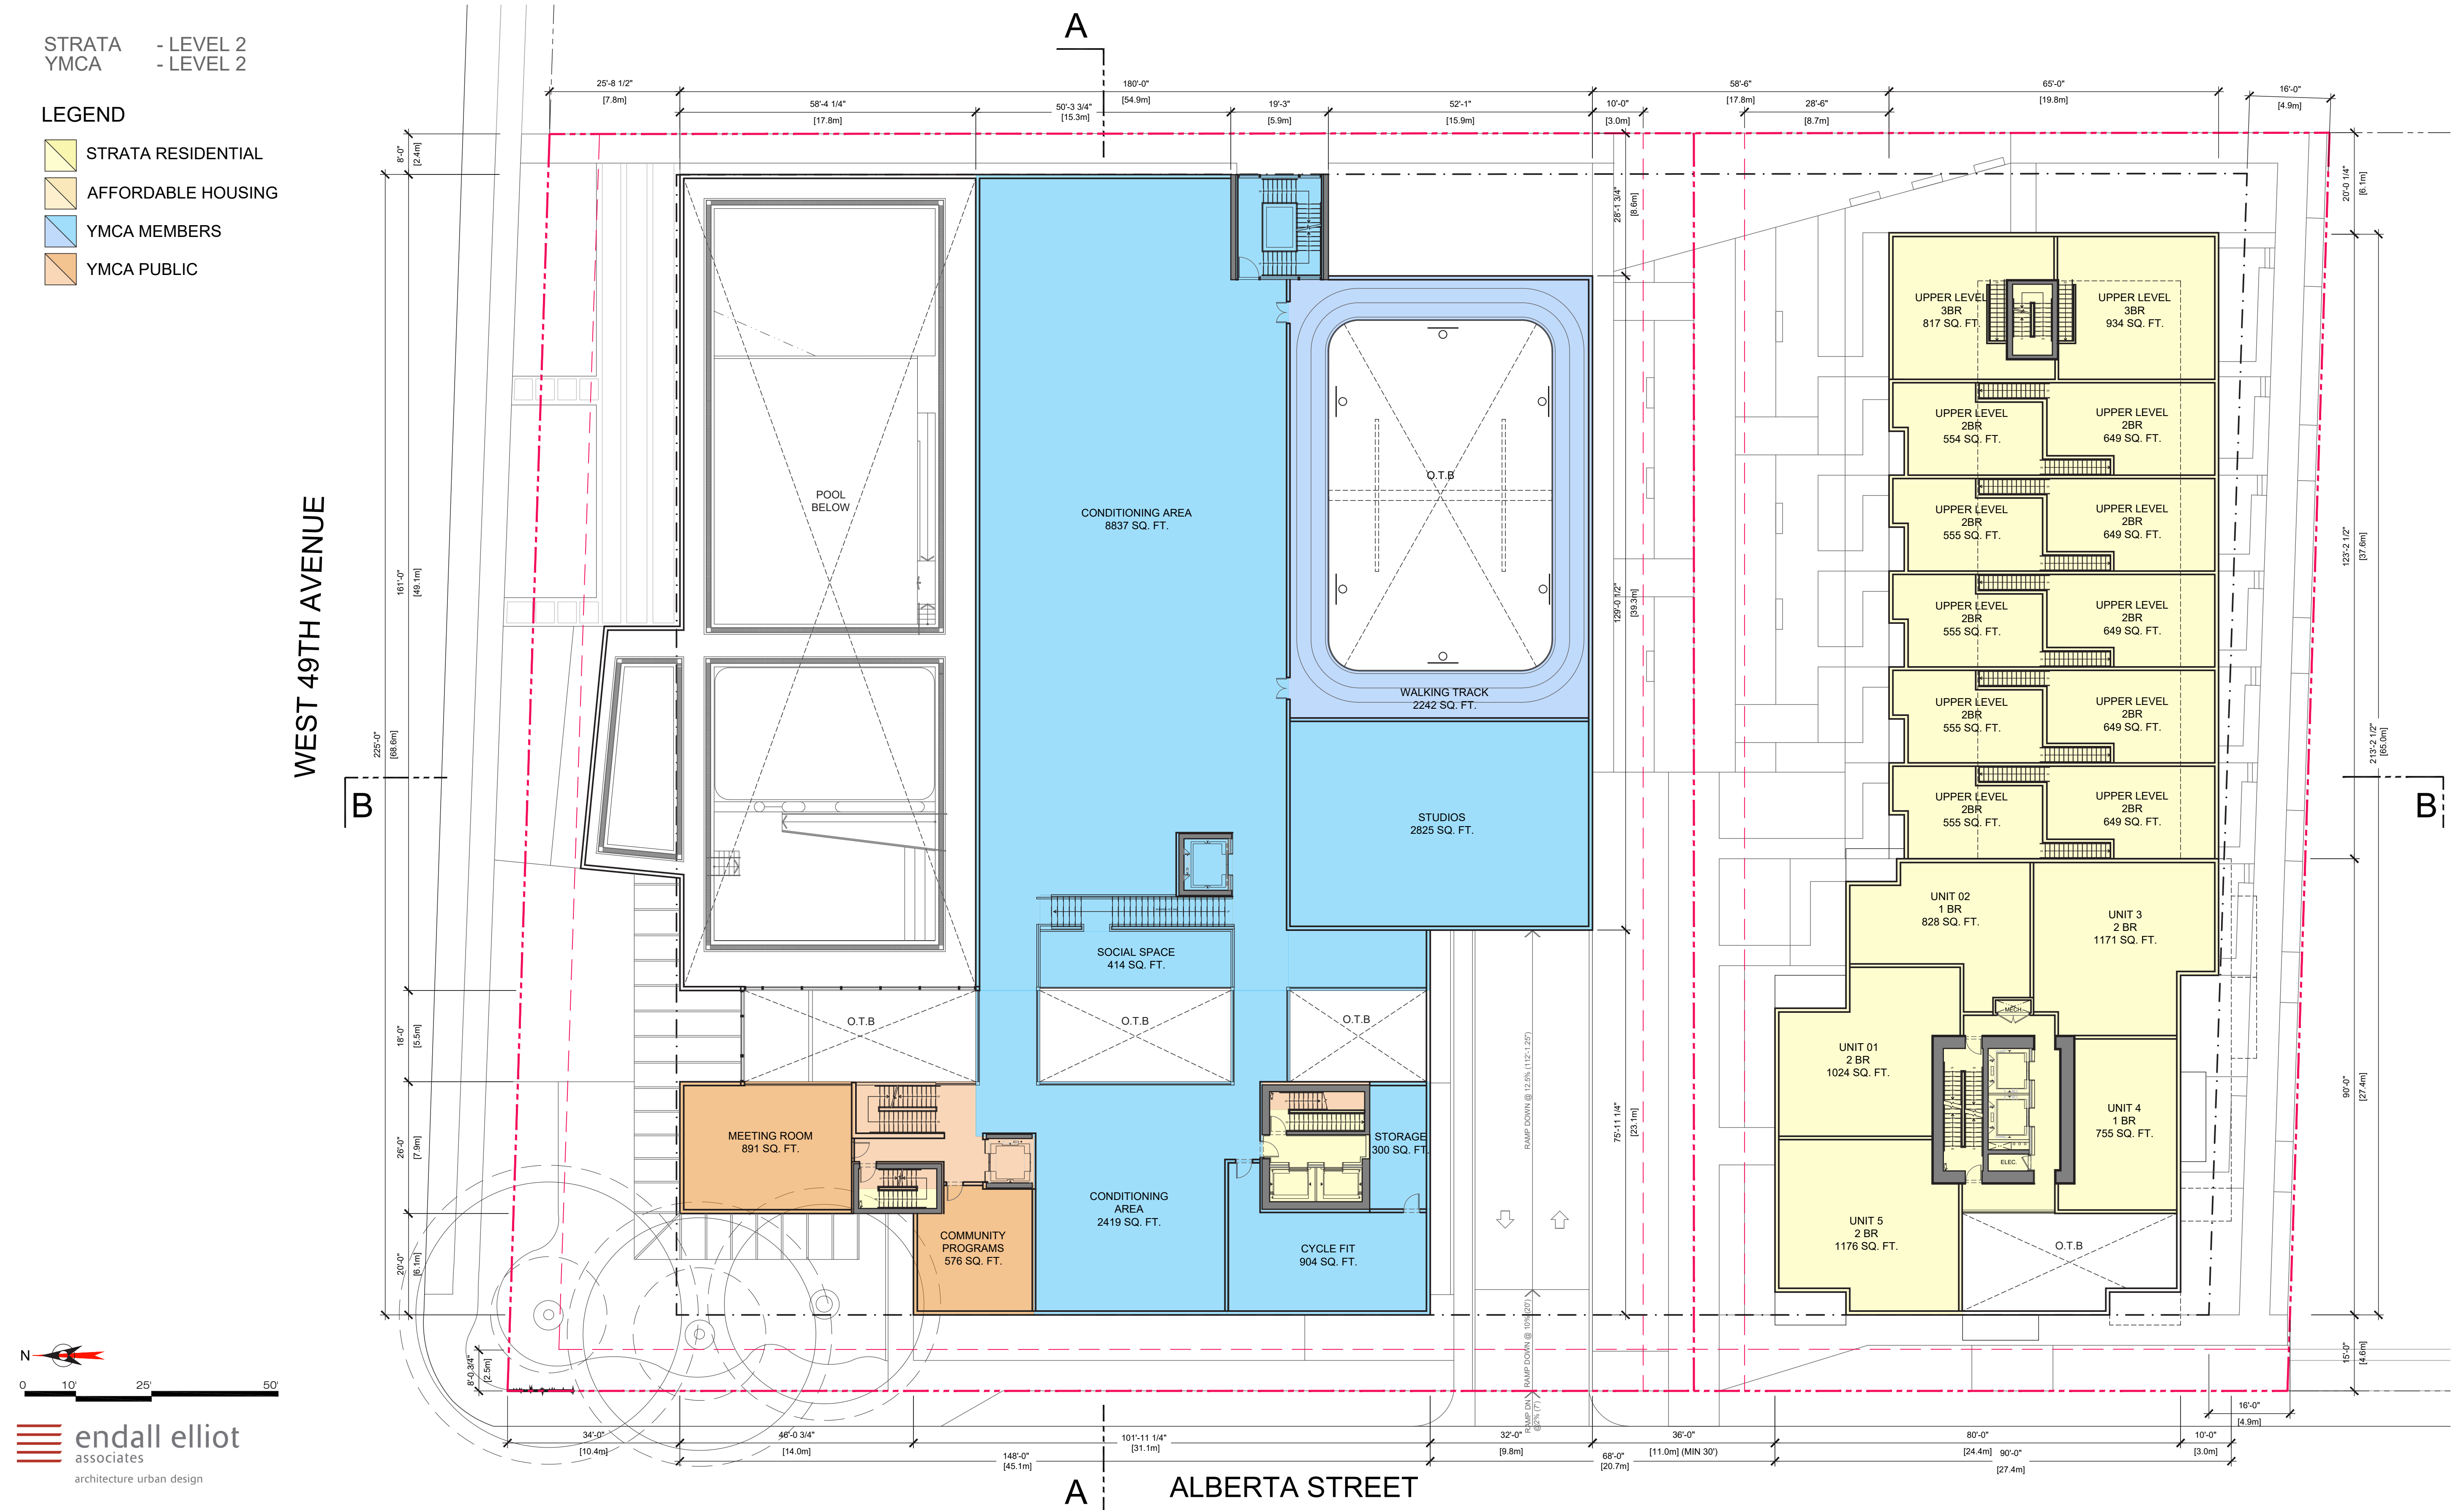


5.0 ARCHITECTURAL DRAWINGS

LEVEL 3

WEST 49TH AVENUE

STRATA - LEVEL 3  
YMCA - LEVEL 3

- LEGEND
- STRATA RESIDENTIAL
  - AFFORDABLE HOUSING
  - YMCA MEMBERS
  - YMCA PUBLIC

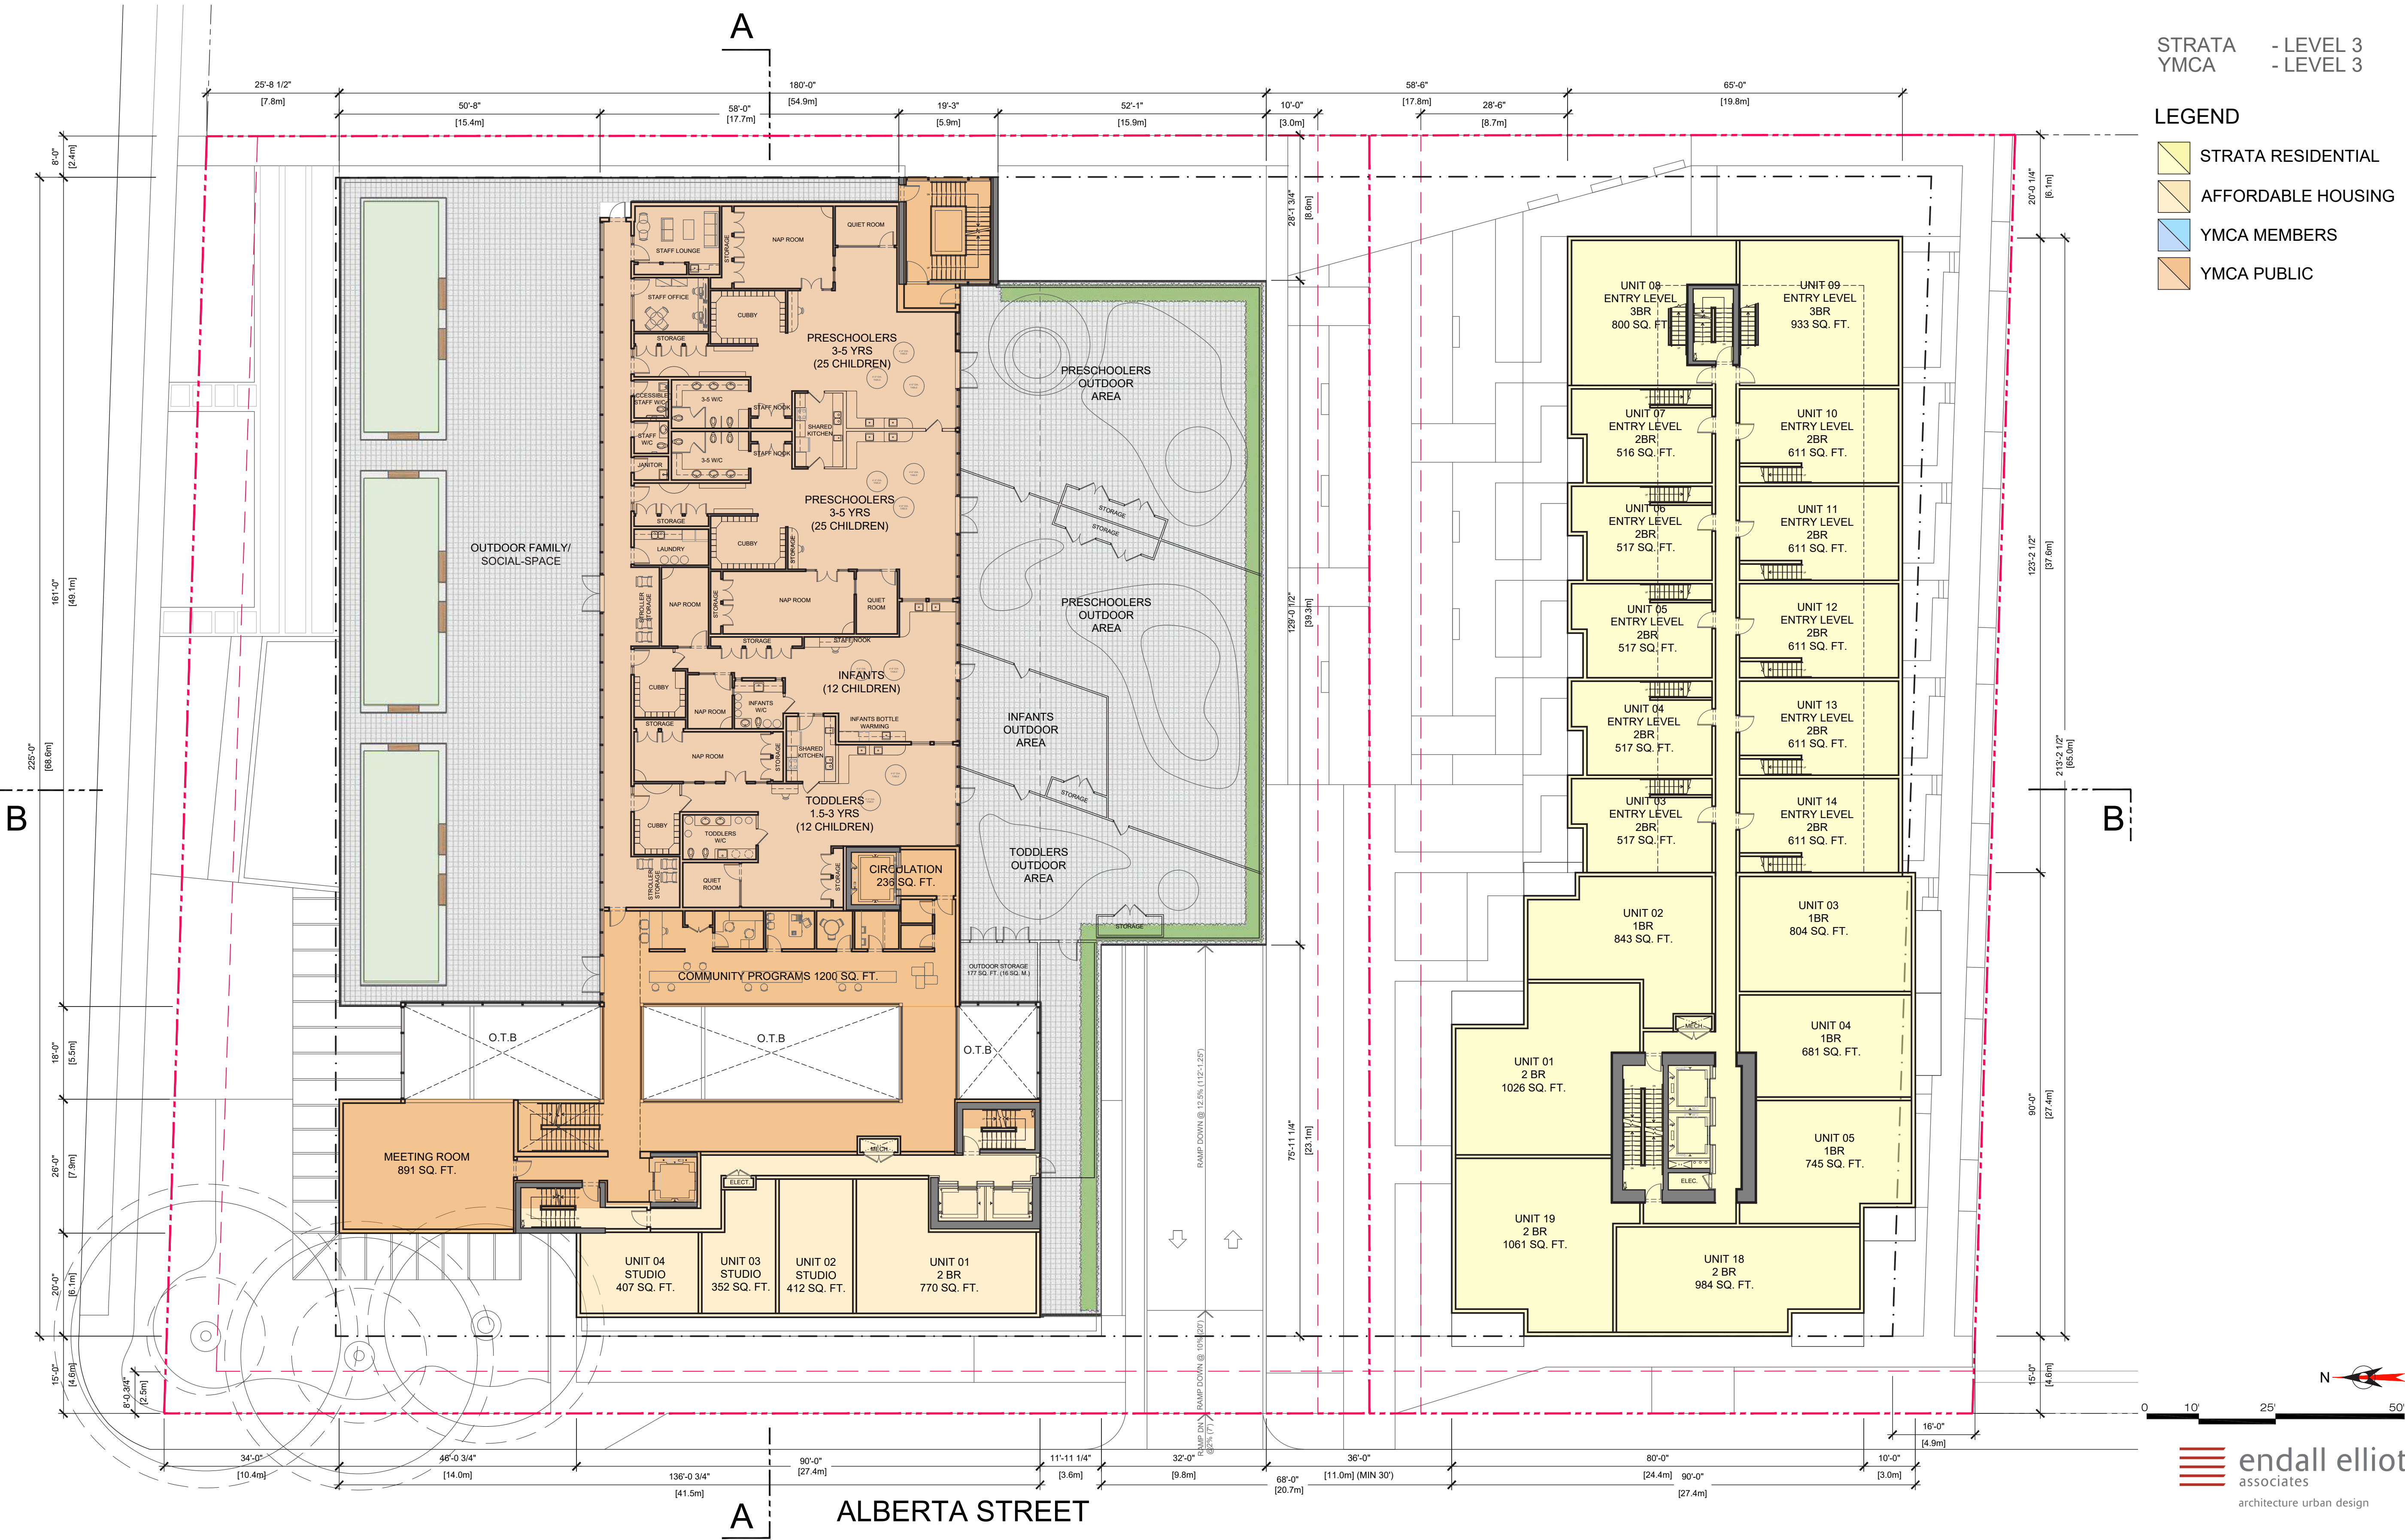


## LEVEL 4

STRATA - LEVEL 4  
AFF. HOUS.- LEVEL 4

## LEGEND


-  STRATA RESIDENTIAL
-  AFFORDABLE HOUSING
-  YMCA MEMBERS
-  YMCA PUBLIC

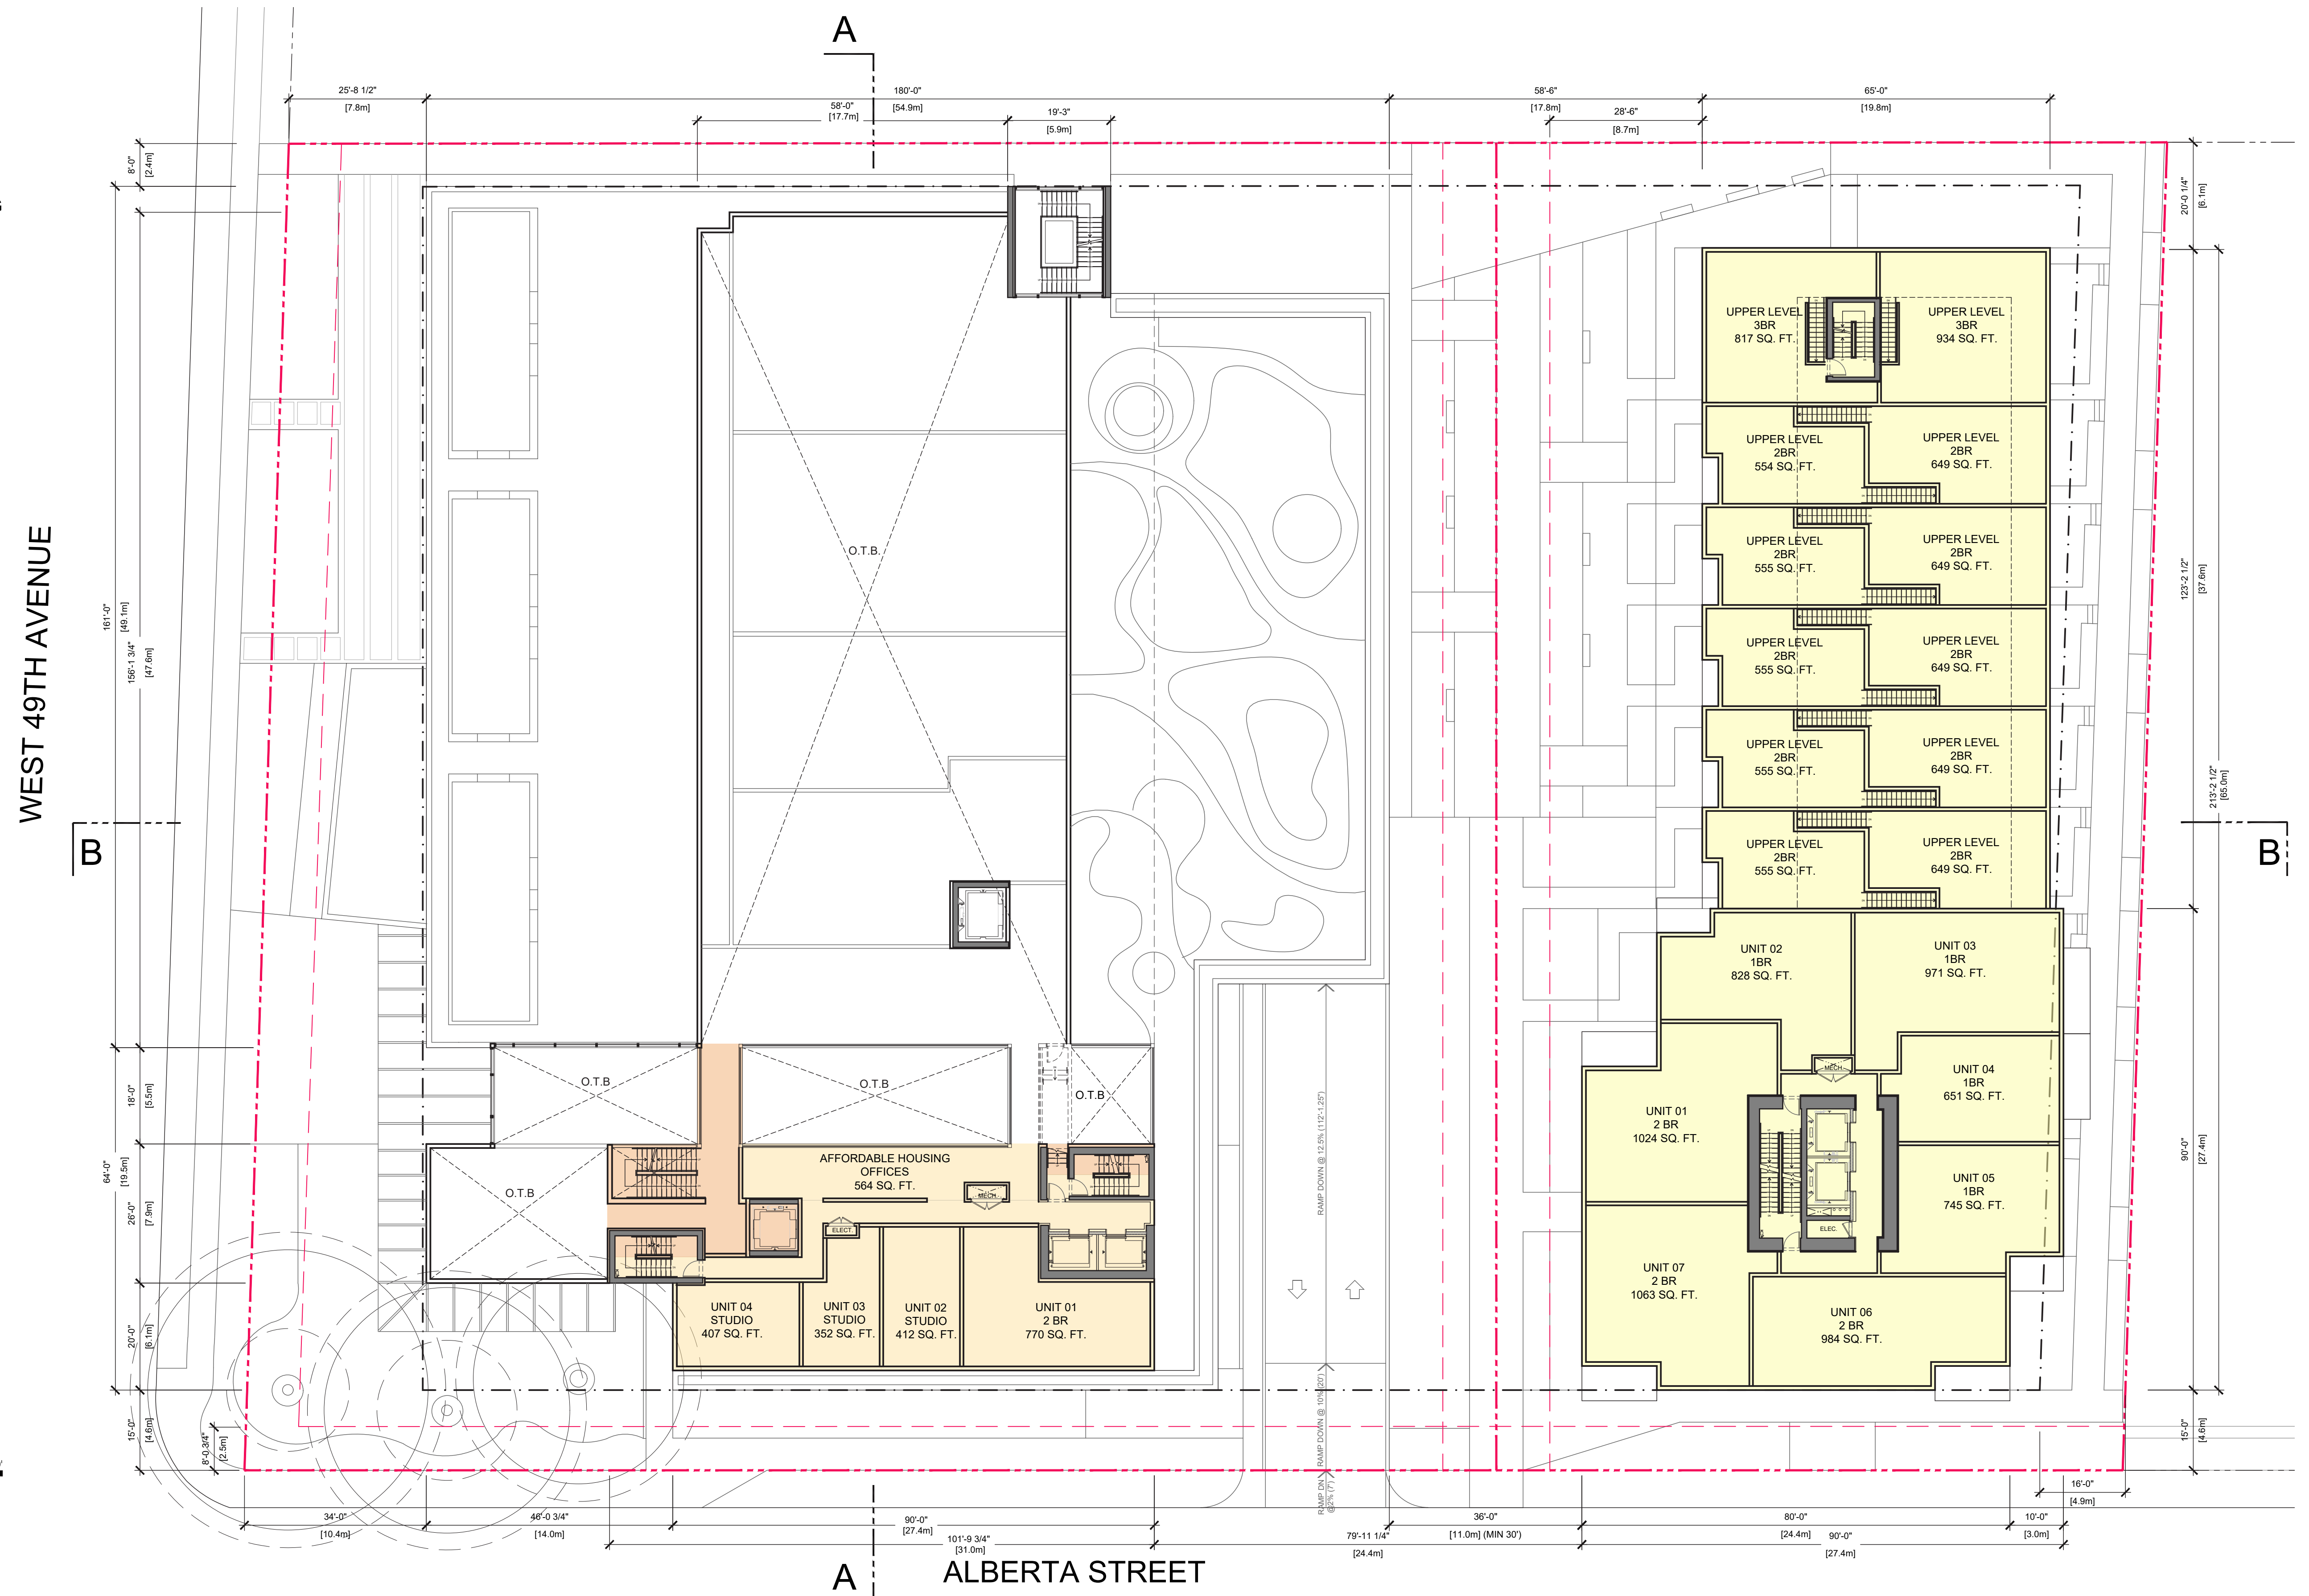

5.0 ARCHITECTURAL DRAWINGS

LEVEL 5

WEST 49TH AVENUE

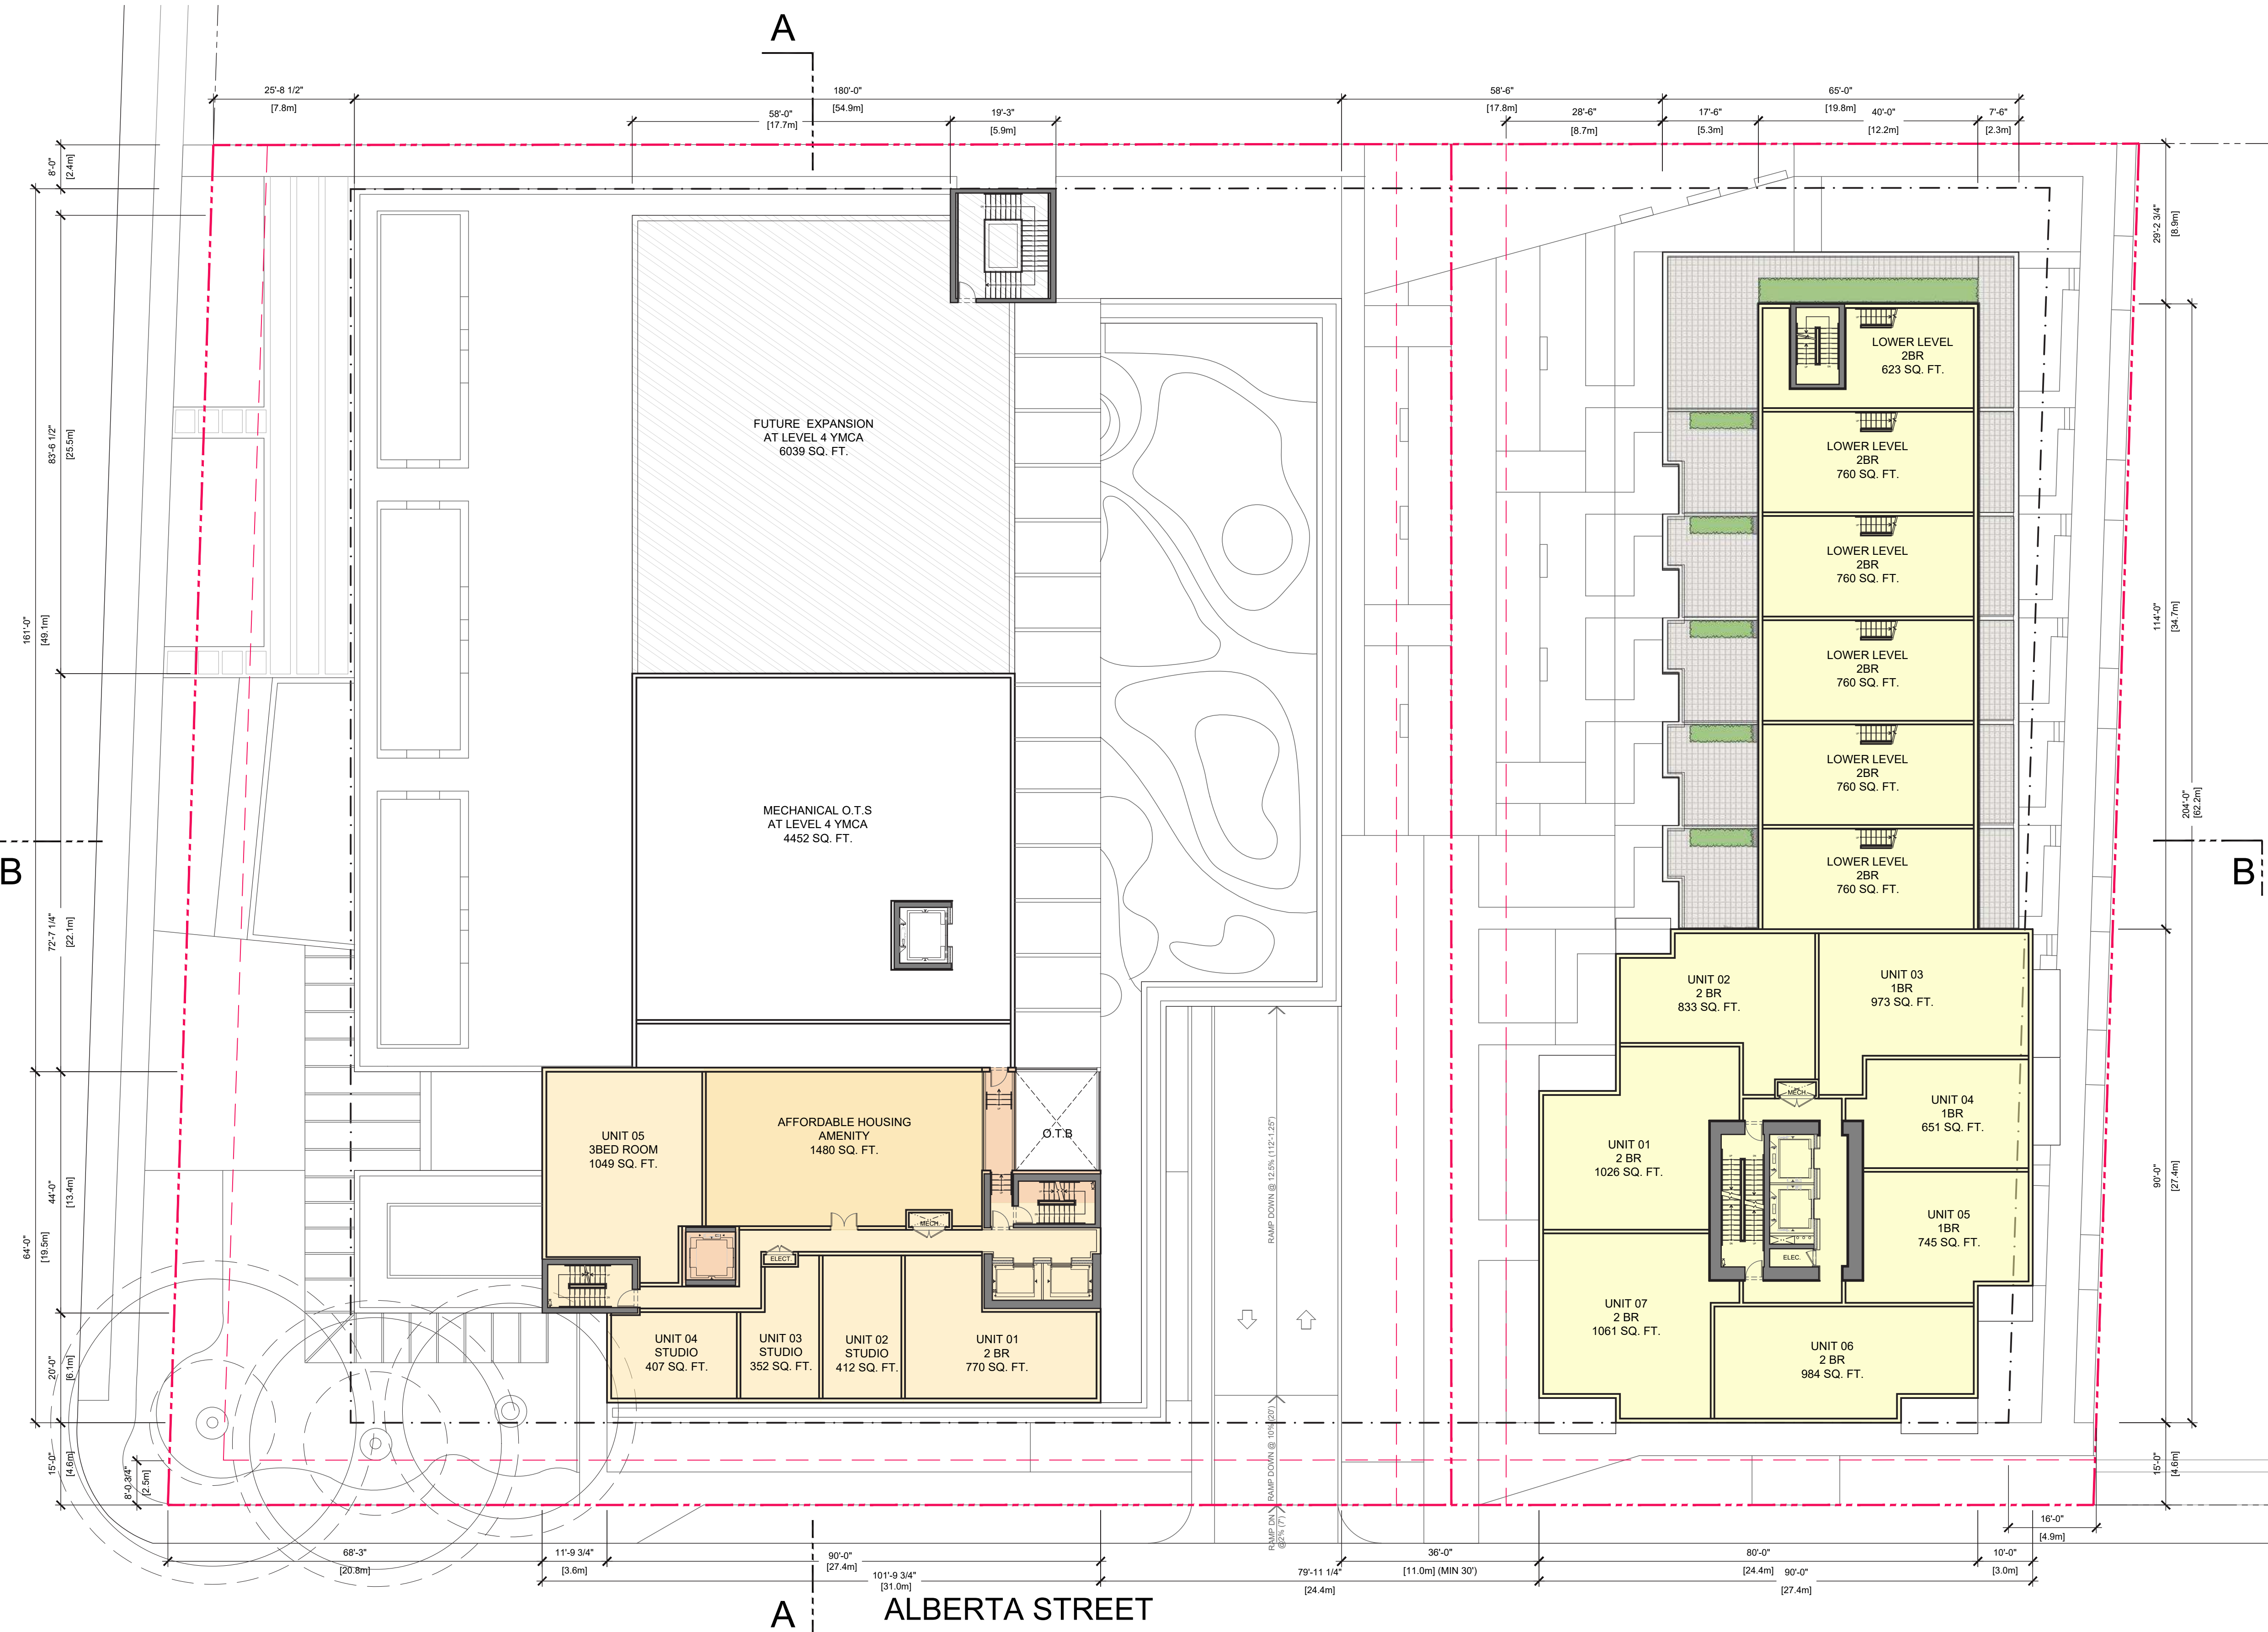

STRATA - LEVEL 5  
AFF. HOUS. - LEVEL 5  
YMCA - LEVEL 4

**LEGEND**

- STRATA RESIDENTIAL
- AFFORDABLE HOUSING
- YMCA MEMBERS
- YMCA PUBLIC


0 10' 25' 50'

**endall elliot**  
associates  
architecture urban design


## LEVEL 6

## LEGEND

- WEST 49TH AVENUE

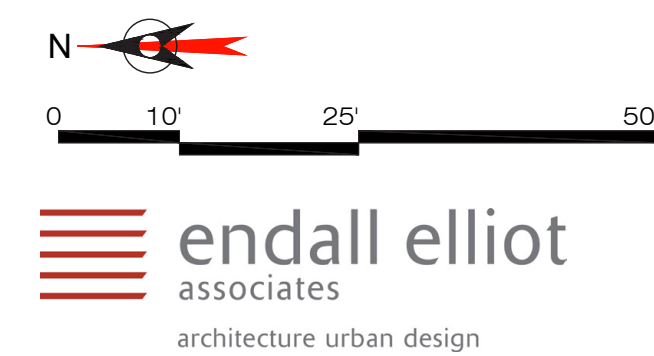


5.0 ARCHITECTURAL DRAWINGS  
TYPICAL LEVELS

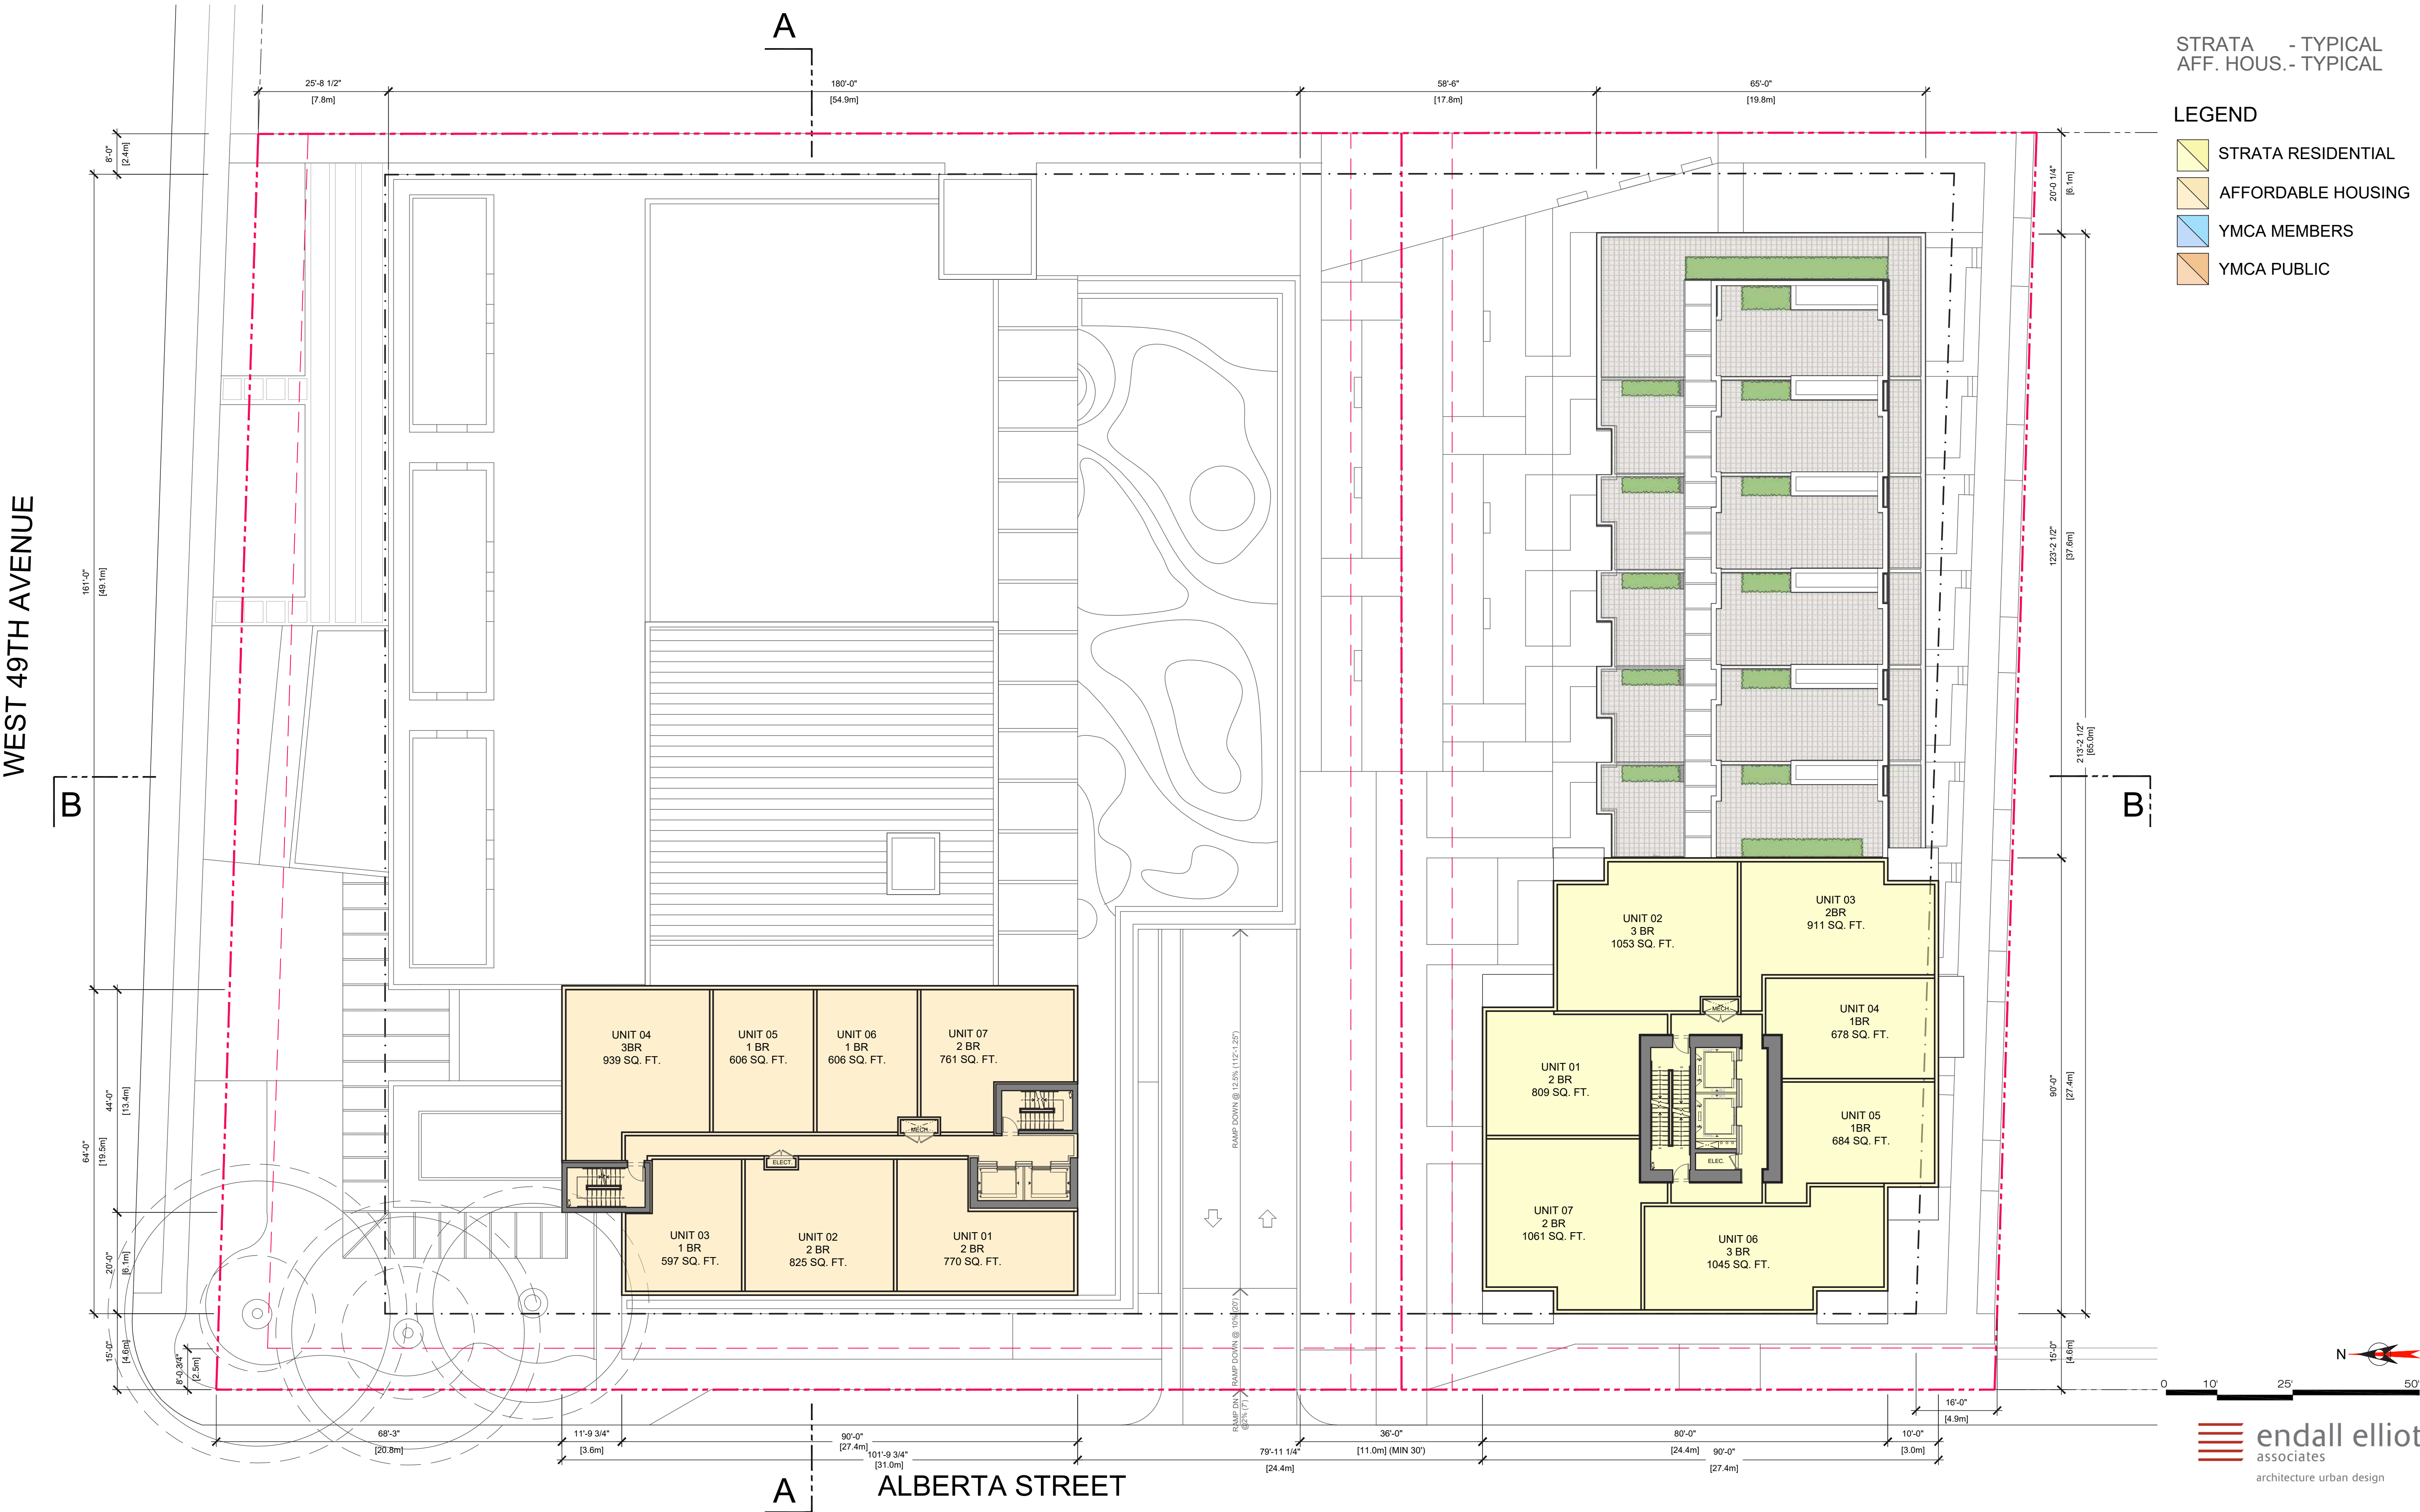

LEVEL 14 / ROOF MECHANICAL

## LEGEND

- WEST 49TH AVENUE

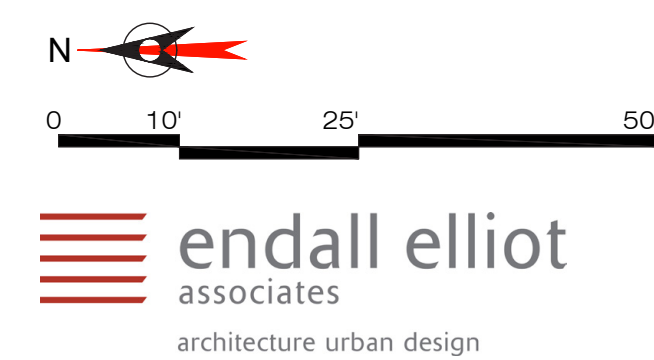

5.0 ARCHITECTURAL DRAWINGS  
LEVELS 19-20 / ROOF MECHANICAL

