
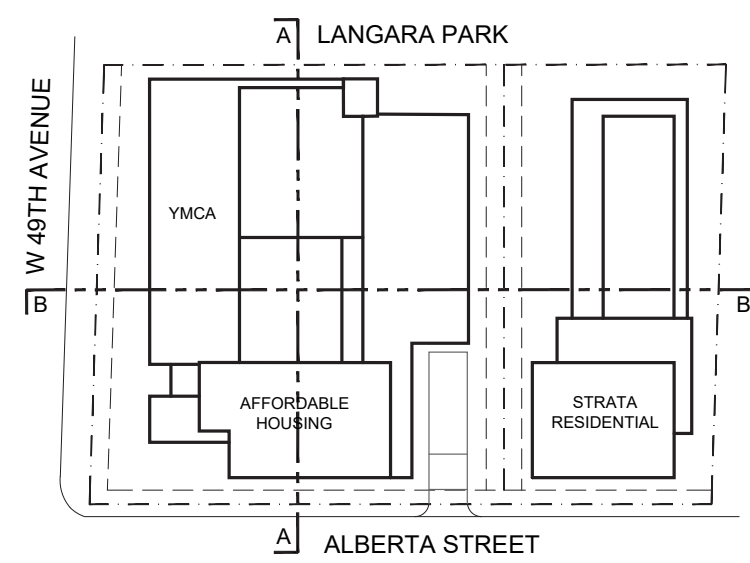


5.0 ARCHITECTURAL DRAWINGS


SECTIONS

Section A / East - West Section

LEGEND

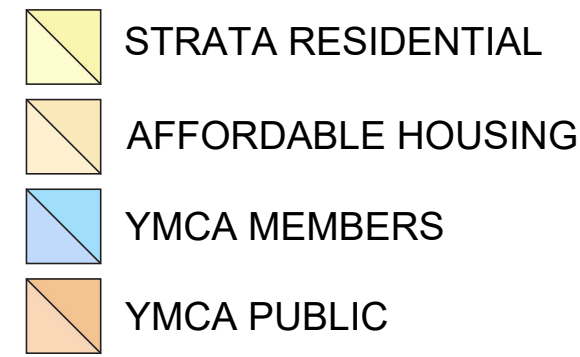


KEYPLAN

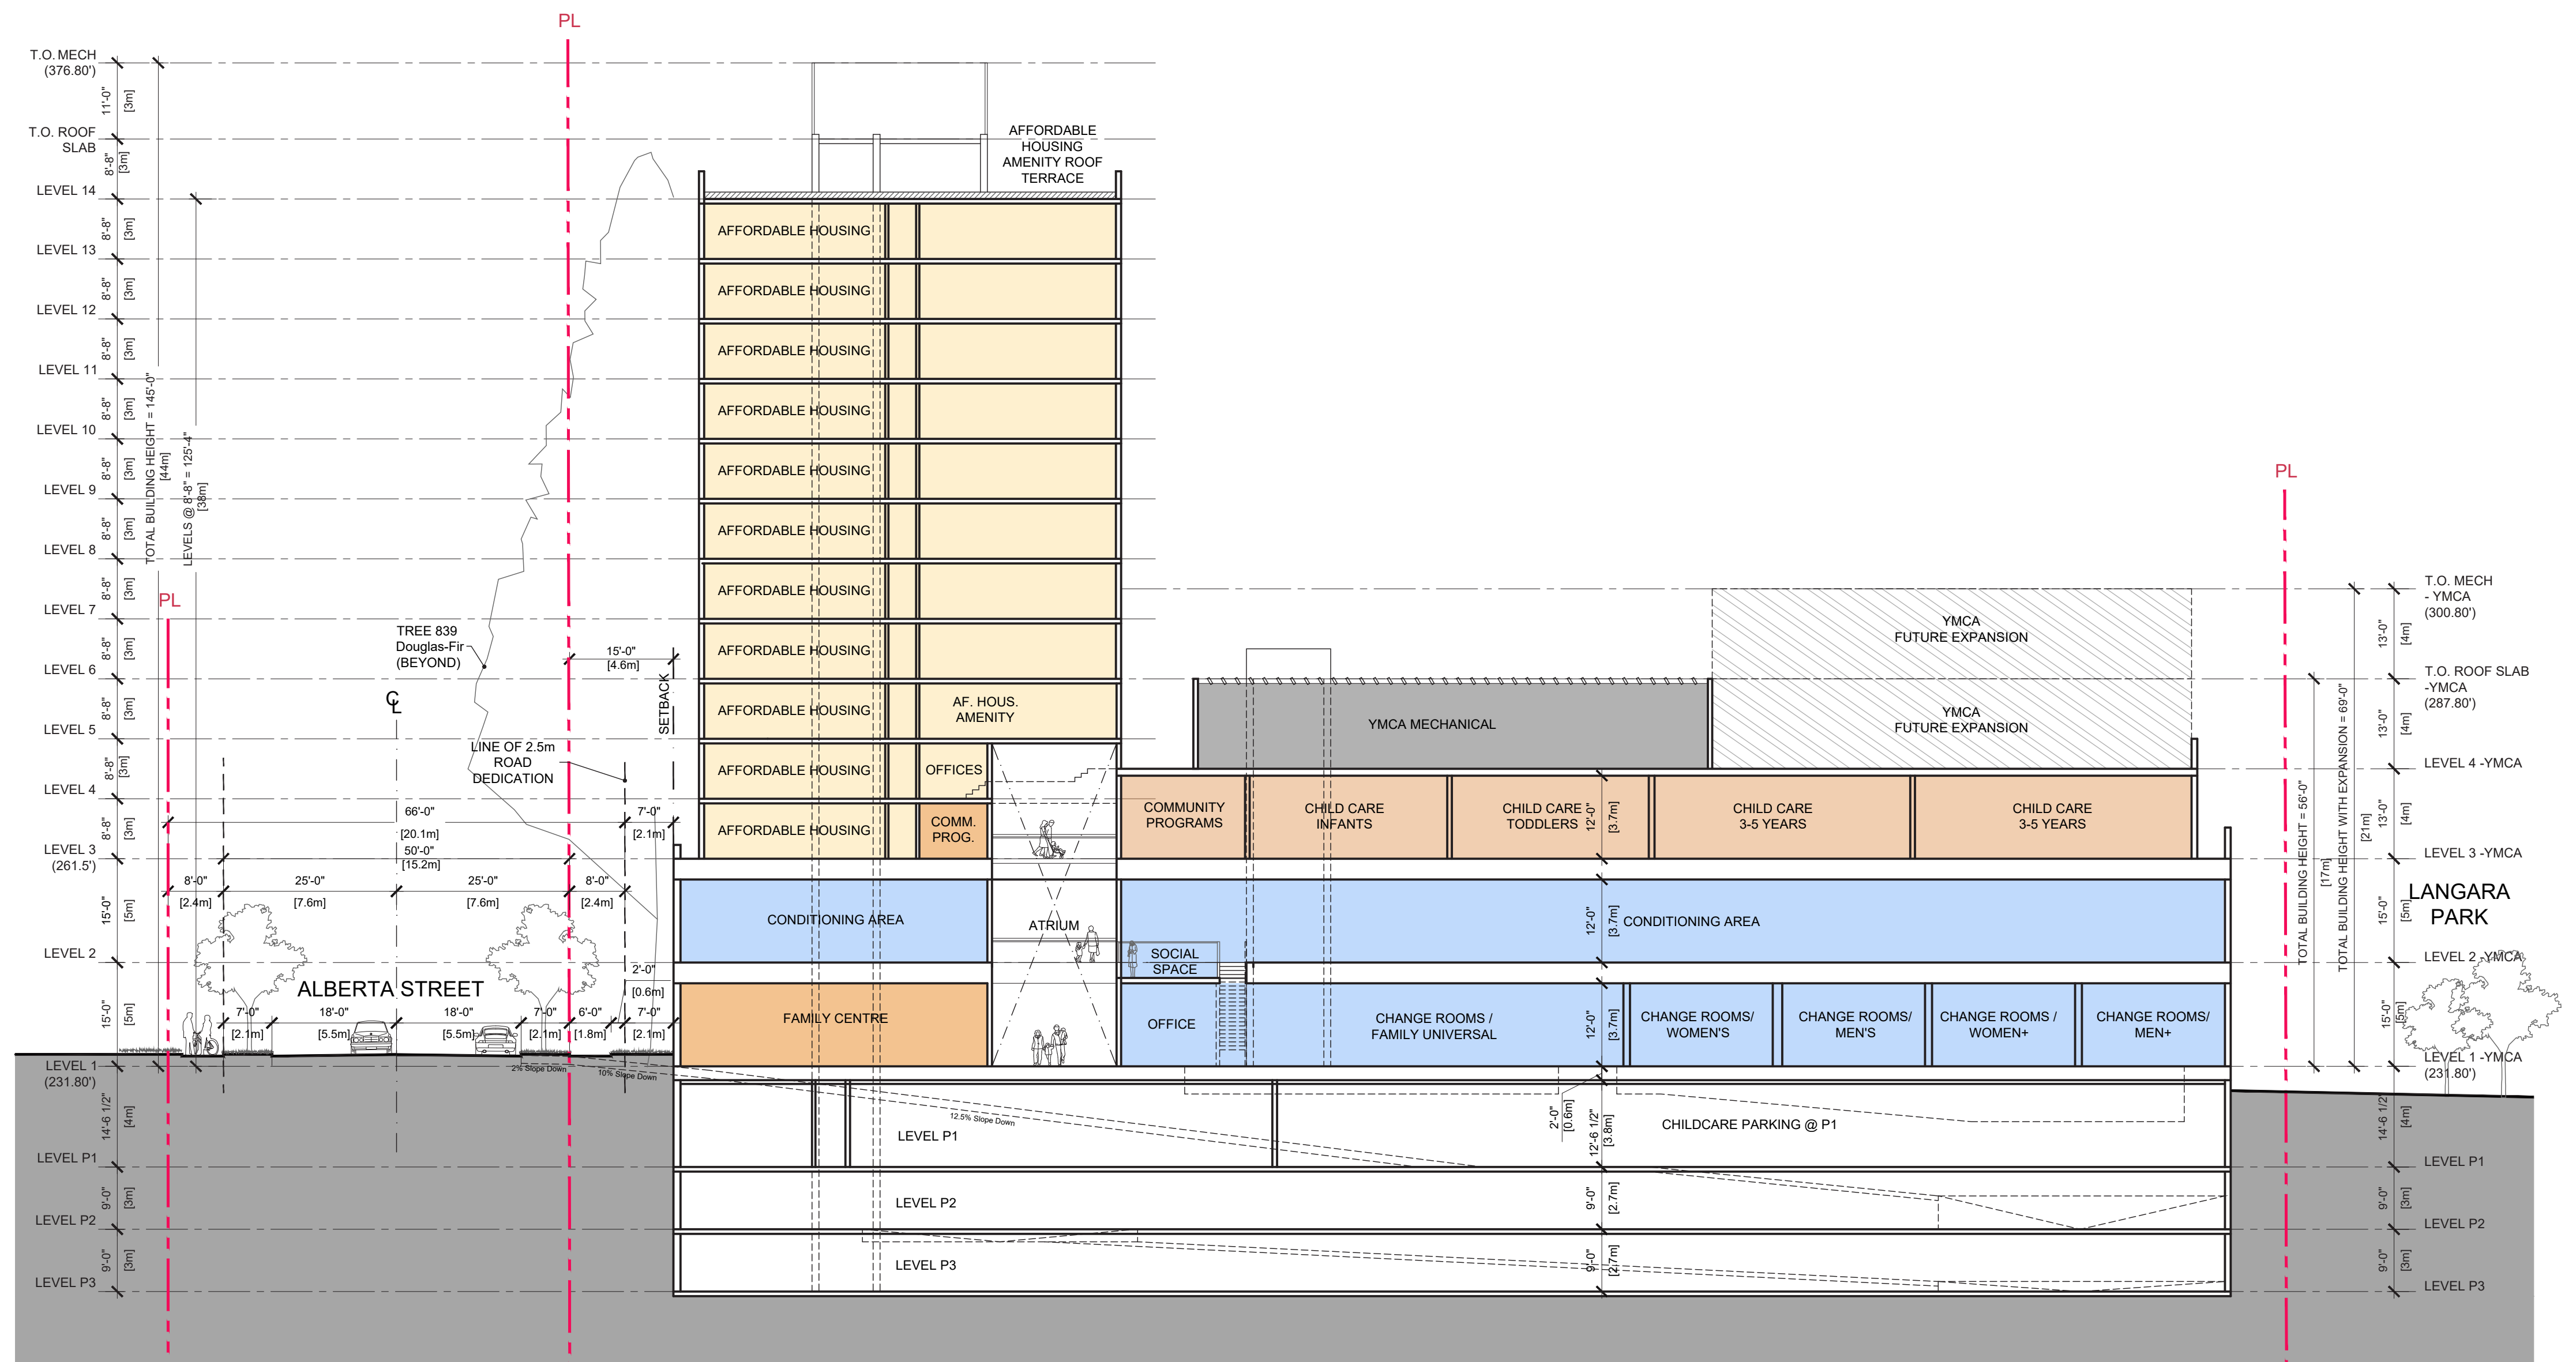

5.0 ARCHITECTURAL DRAWINGS


SECTIONS

Section B / North - South Section

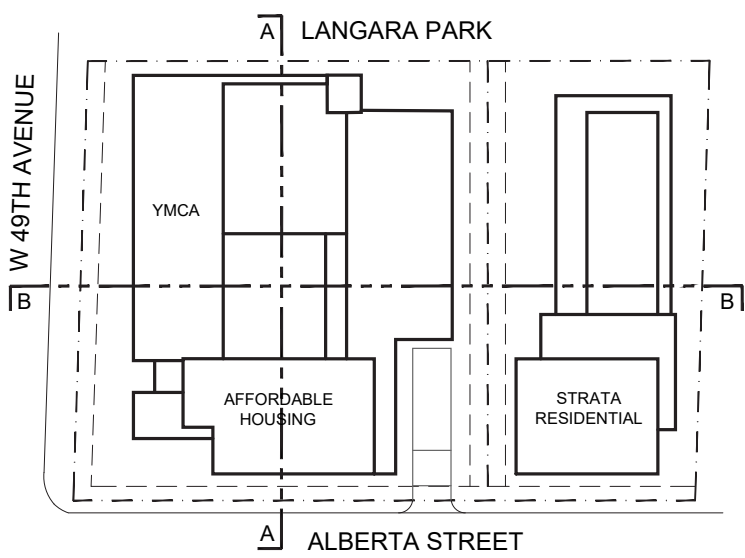

KEYPLAN

- LEGEND
- STRATA RESIDENTIAL
 - AFFORDABLE HOUSING
 - YMCA
 - YMCA MECHANICAL

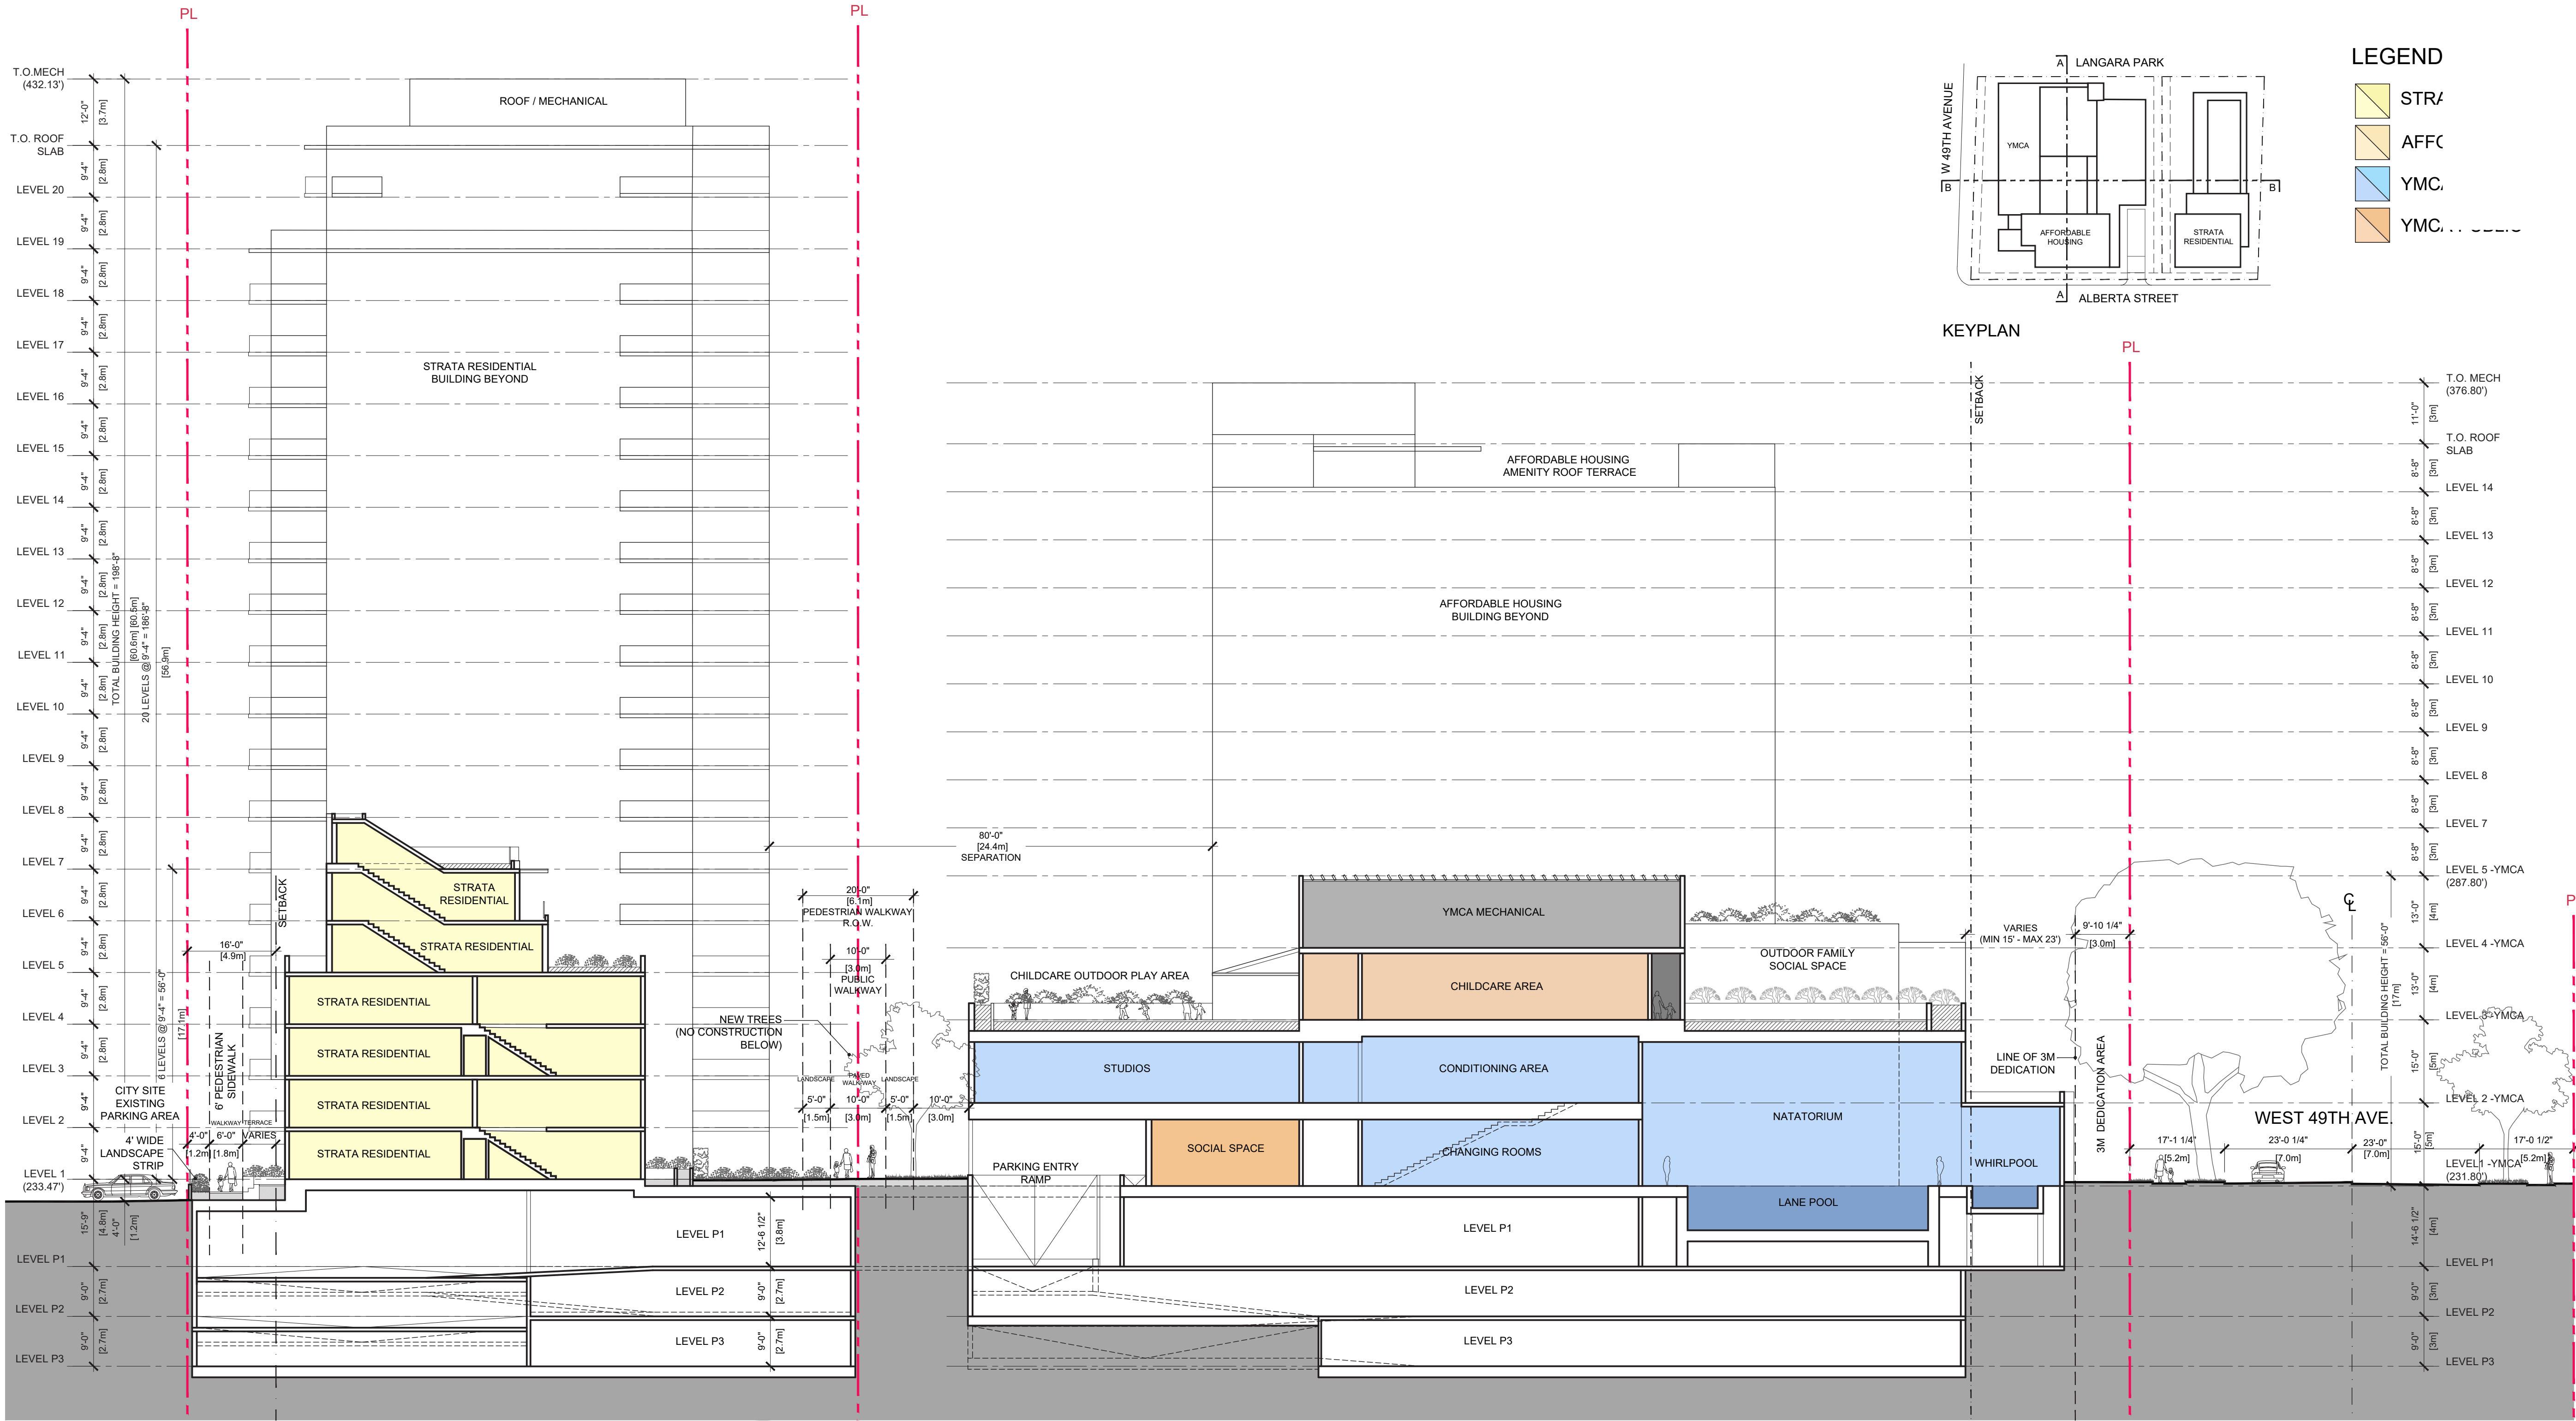


0 10' 25' 50'

5.0 ARCHITECTURAL DRAWINGS

SECTIONS


Detail Section at South Property Line & Mid-site Pedestrian Walkway

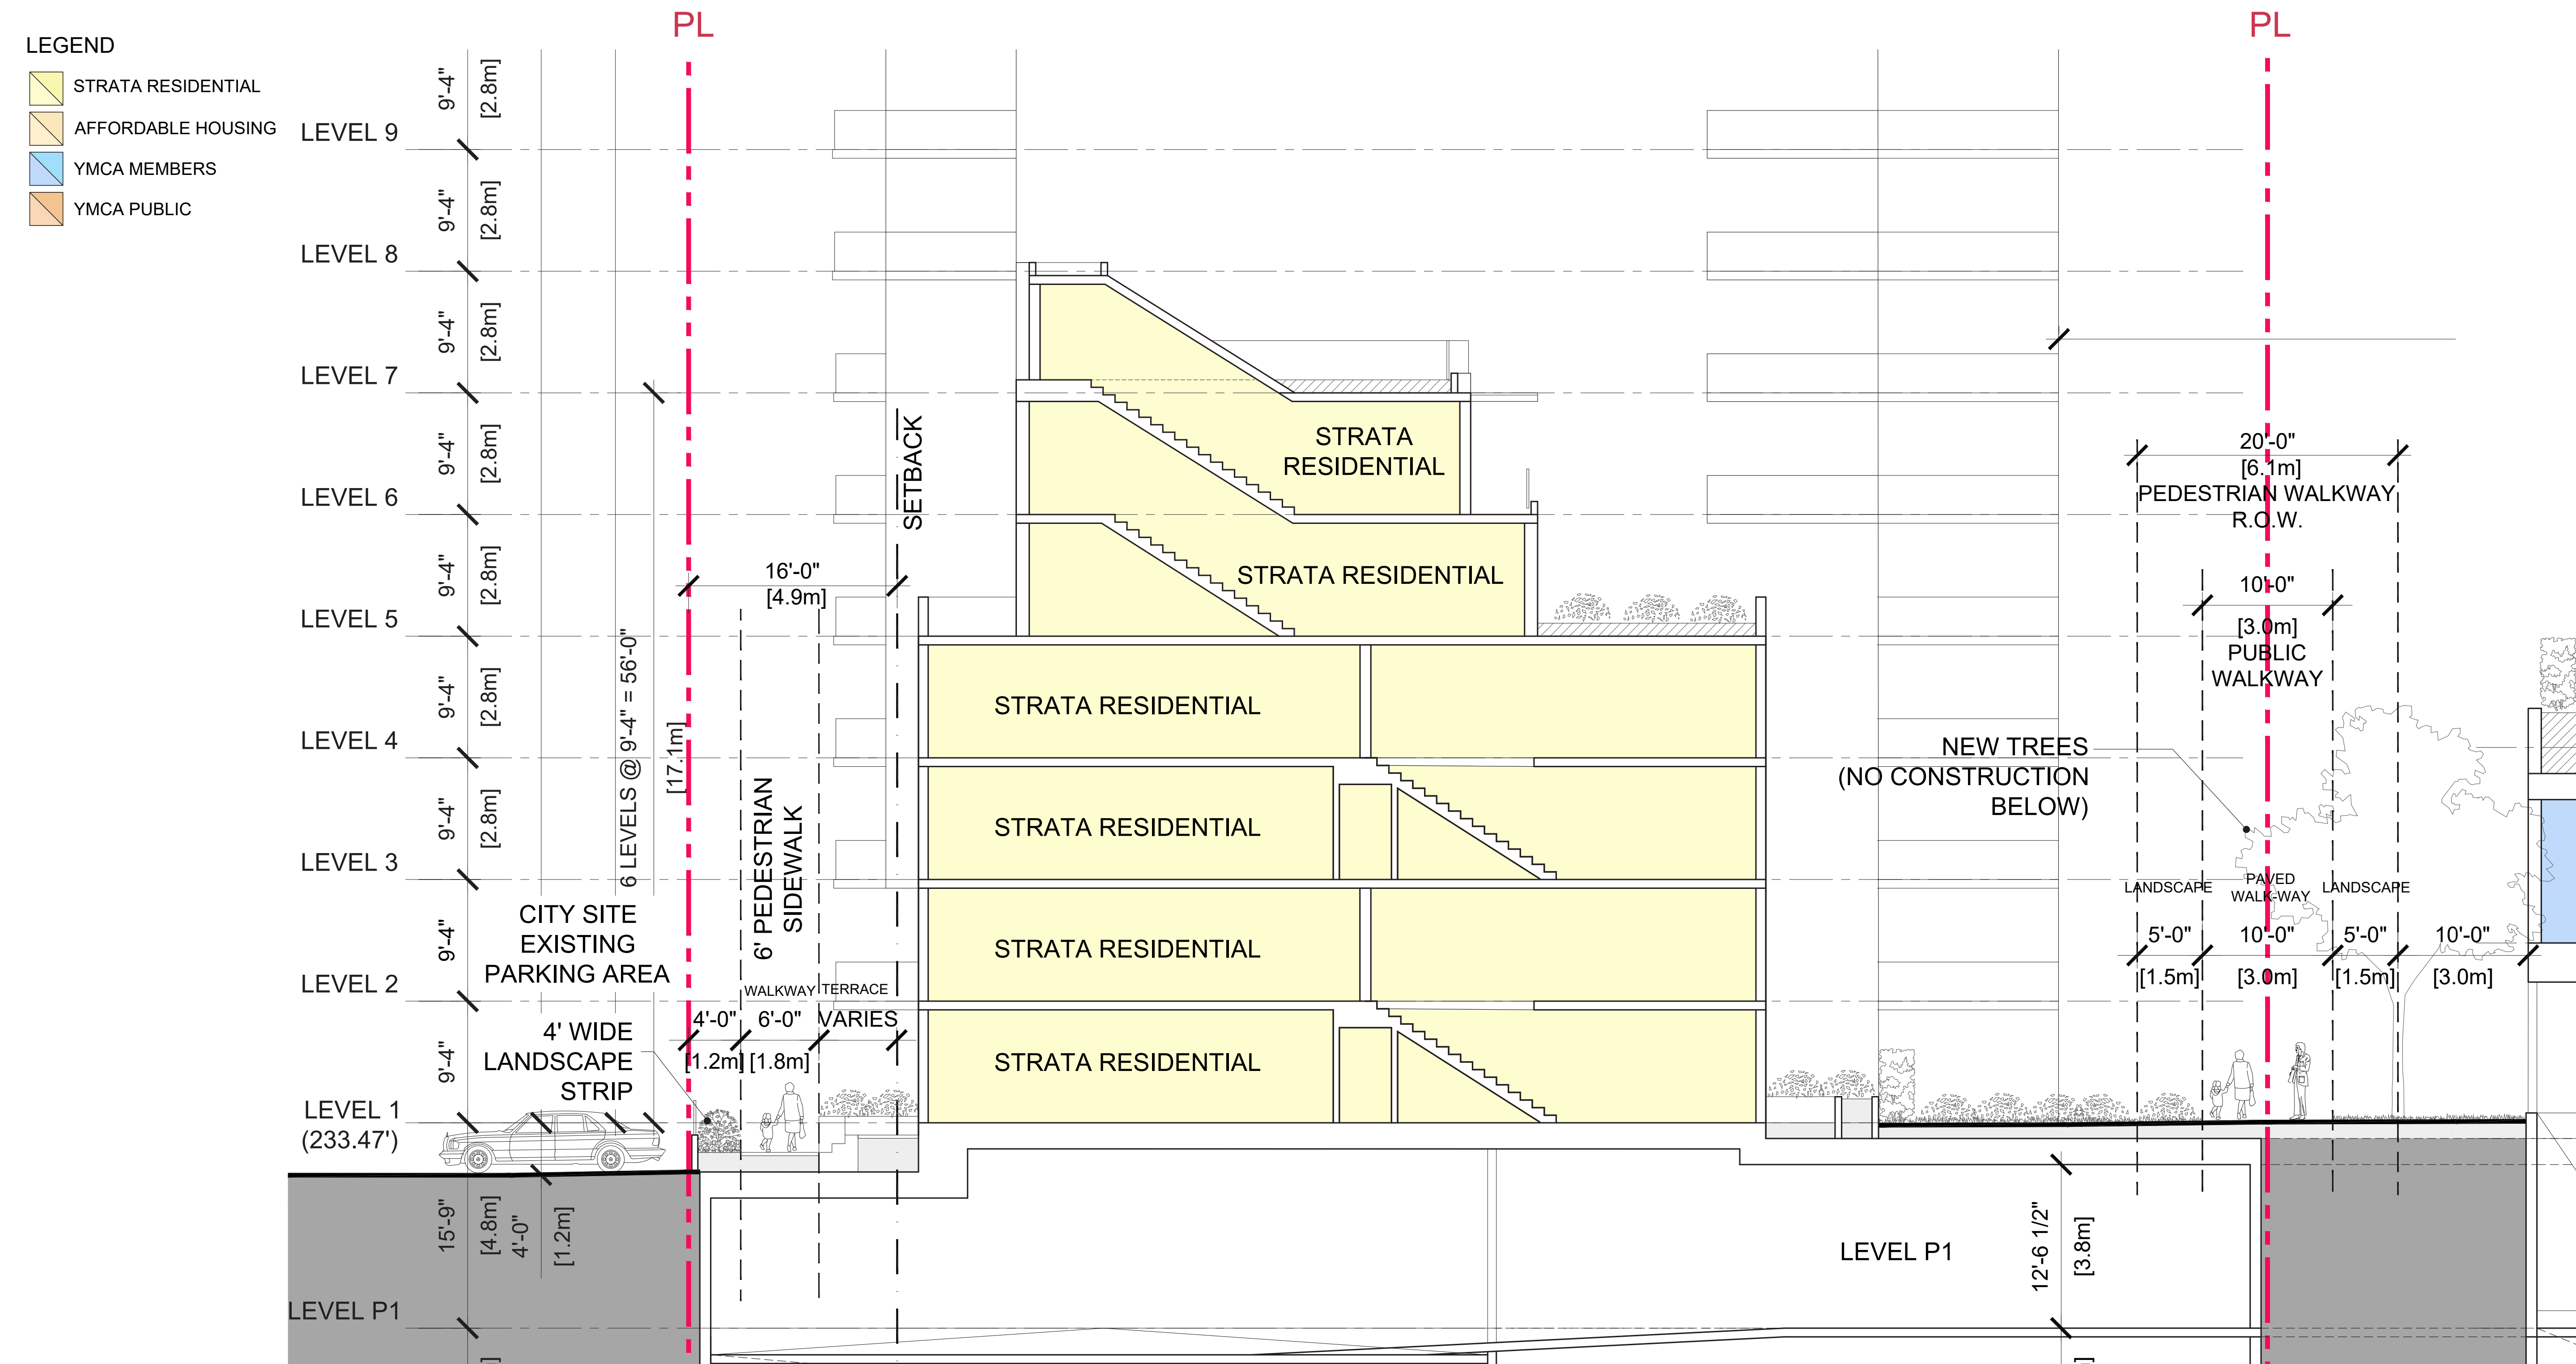

5.0 ARCHITECTURAL DRAWINGS

SECTIONS

Detail Section at West 49th Avenue

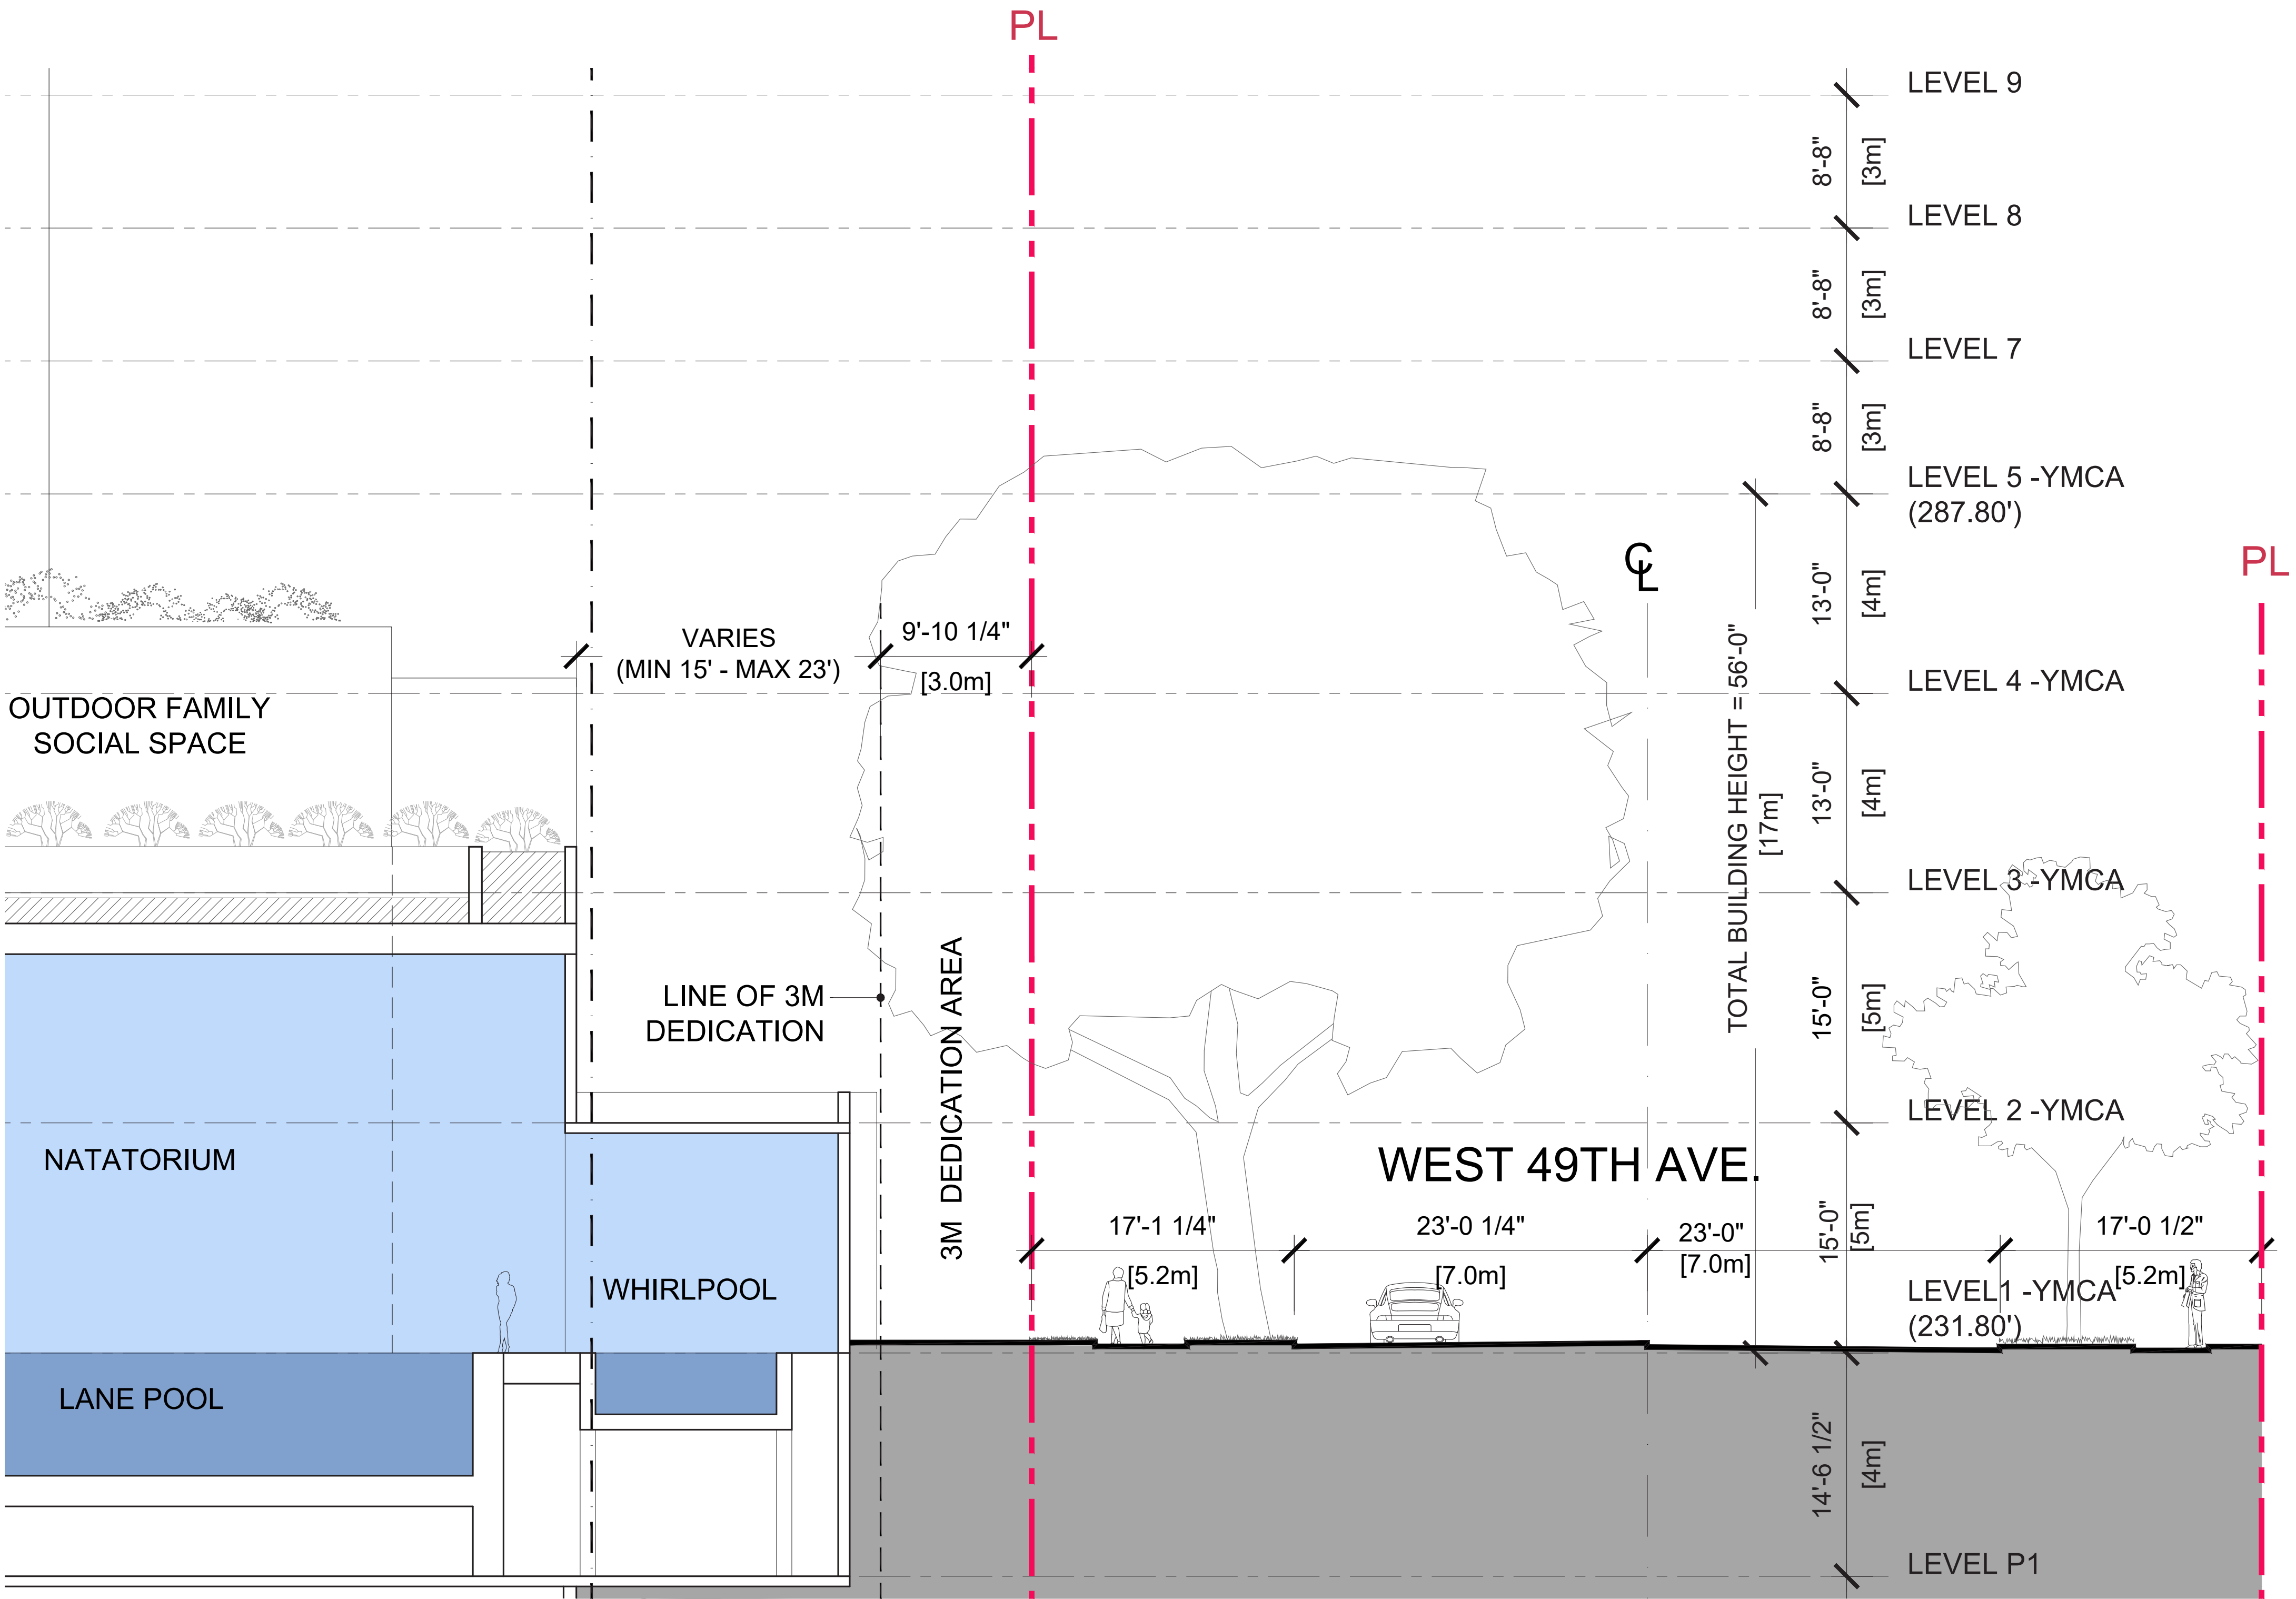


- LEGEND
- STRATA RESIDENTIAL
 - AFFORDABLE HOUSING
 - YMCA MEMBERS
 - YMCA PUBLIC

SECTIONS

Detail Section at Alberta Street

LEGEND

-  STRATA RESIDENTIAL
-  AFFORDABLE HOUSING
-  YMCA MEMBERS
-  YMCA PUBLIC

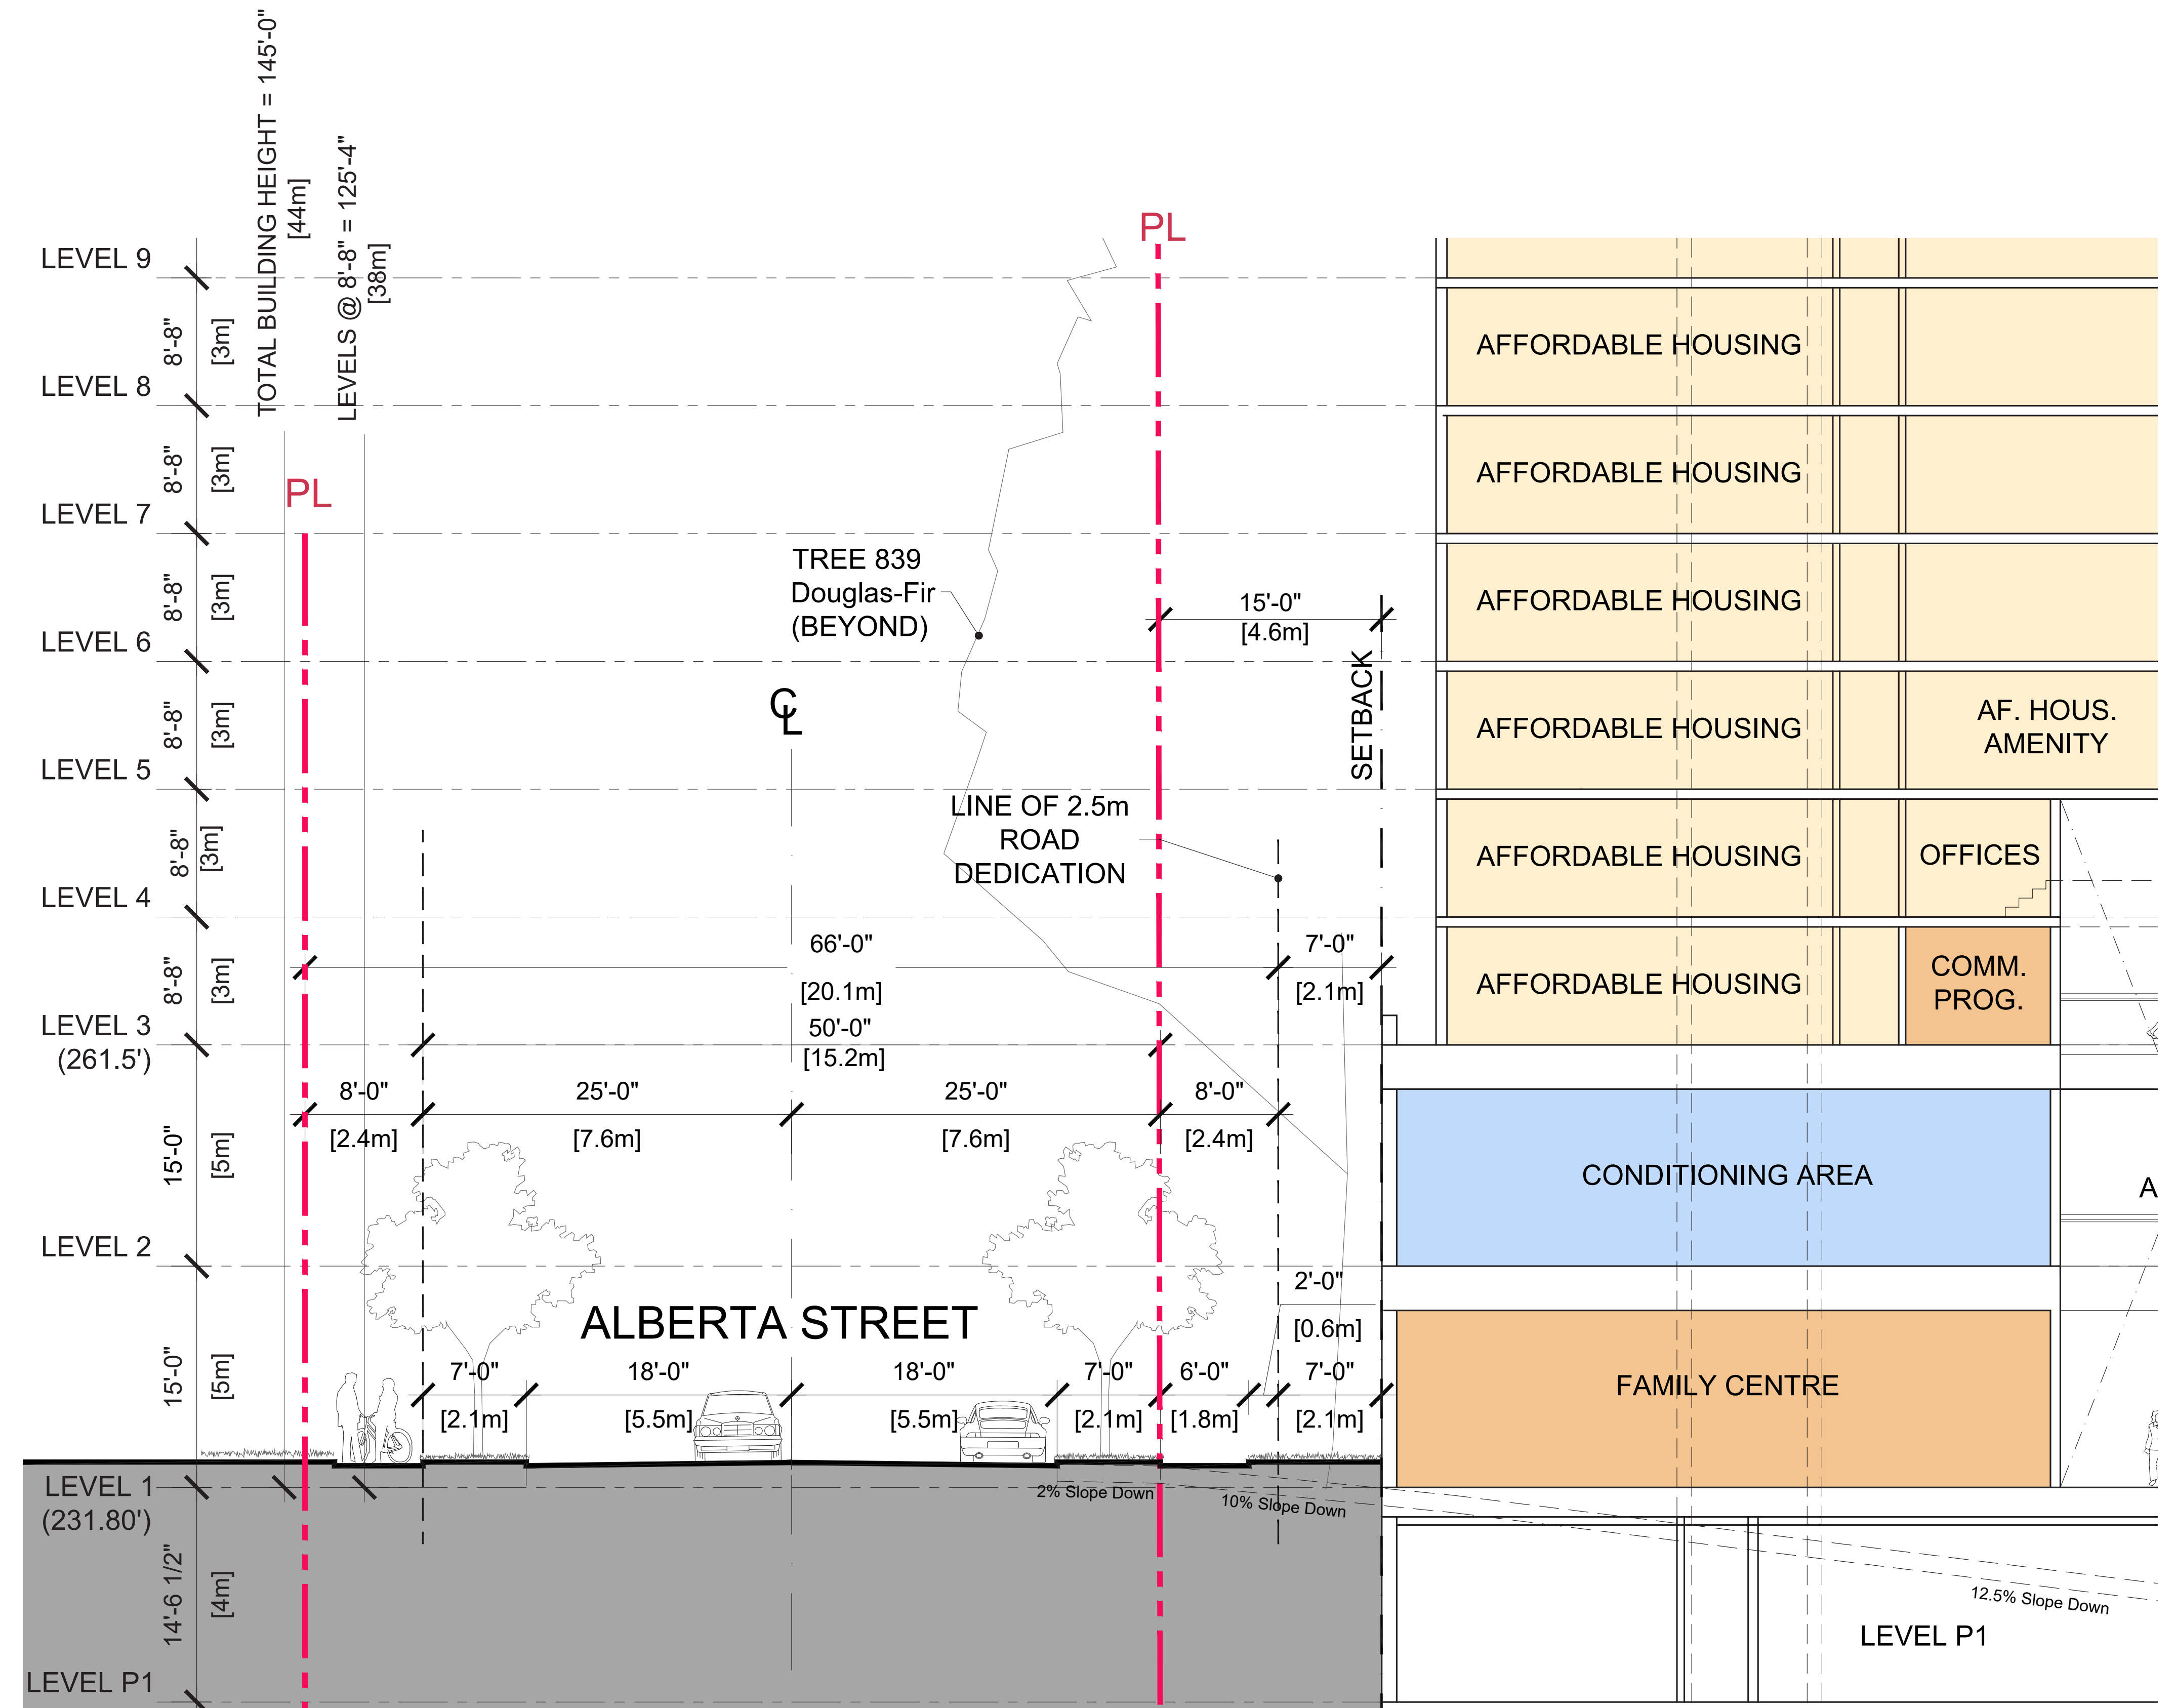

5.0 ARCHITECTURAL DRAWINGS

SECTIONS

Detail Section at East Property Line / Natatorium

LEGEND

-  STRATA RESIDENTIAL
-  AFFORDABLE HOUSING
-  YMCA MEMBERS
-  YMCA PUBLIC

