landscape architecture

1690 West 2nd Avenue
Vancouver . BC . Canada . V6J 1H4


t | 604.683.1456 f | 604.683.1459 w | www.etala.ca

Easthill Development

for EDLP

Civic Address: 2480 & 2470 Renfrew St, Vancouver, BC

Re-Issued for Rezoning **January 9, 2026**

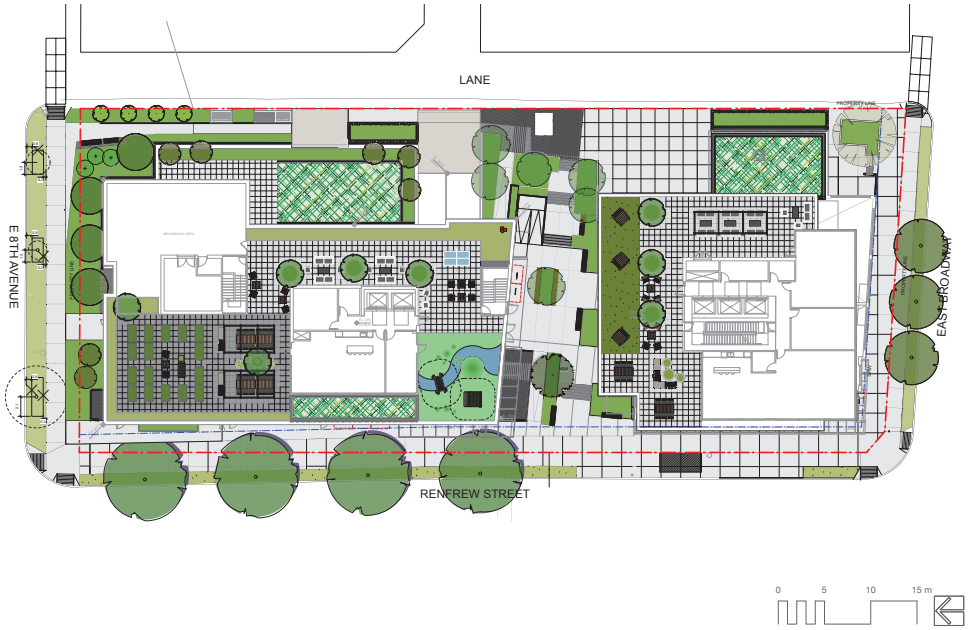

CONSULTANT TEAM

OWNER:	Easthill Development LP
ARCHITECT:	Studio One Architecture
LANDSCAPE:	eta landscape architecture
CIVIL:	Creus Engineering

DRAWING LIST

L0.0	Cover Page
L0.1	Notes and Schedules
L0.2	Precedent Images
L1.1	Tree Management Plan
L1.2	Offsite Plan
L2.1	Illustrative Plan
L2.2	Landscape Plan - L1/L2
L2.3	Landscape Plan - L7/Roof
L2.4	Landscape Lighting - L1/L2
L2.5	Landscape Lighting - L7/Roof
L3.1	Planting Plan - L1/L2
L3.2	Planting Plan - L7/Roof
L3.3	Tree Plan
L4.0	Grading Plan - L1/L2
L5.0	Soil Depth Plan
L6.0	Irrigated Areas & Services Plan
L7.0	Permeable Area Plan
L8.0	Landscape Sections
L9.1	Softscape Details
L9.2	Hardscape Details
L9.3	Metal Details
L9.4	Custom Details
L9.5	Site Furnishing Details
L9.6	Play Details

Revision

No.	Date	Revision Notes

Issue

No.	Date	Issue Notes
A	2021-03-01	ISSUED FOR REZONING
B	2021-07-12	Issued for UDP
C	2021-09-17	Issued for UDP Mtg
D	2022-06-16	Issued for DP
E	2022-10-21	Re-Issued for DP
F	2023-03-15	Issued for March 29 UDP
G	2023-07-17	Re-Issued for DP
H	2023-12-11	Re-Issued for DP
I	2024-03-11	Re-Issued for DP
J	2024-06-04	Re-Issued for DP
K	2025-07-09	Issued for DPMA
L	2025-08-05	Issued for Rezoning
M	2025-12-24	Issued for DPMA
N	2026-01-0-	Re-Issued for Rezoning

Professional Seal

landscape architecture

1690 West 2nd Avenue
Vancouver . BC . Canada . V6J 1H4

t | 604.683.1456
f | 604.683.1459
w | www.etala.ca

All Rights Reserved by eta landscape architecture inc.
Information contained on these documents is part of the Consultant's instruments of service, and the Consultant shall retain ownership thereof. Such information shall not be used for any purpose other than for the construction of the referenced project. Any other use, reuse or modification of the documents without the Consultant's prior written consent will be at the recipient's sole risk and without liability or legal exposure to the Consultant.

Project

Proposed Mixed-Use Development

2460-2568 Renfrew St
Vancouver, BC

Drawing Title

Legal

Project Manager: KD	Project ID: 22034
Drawn By: KD	Scale:
Reviewed By: DT	Drawing No.: L0
	— of — 24

ALL PLANTS TO BE NURSERY GROWN
ALL PLANT MATERIALS AND LABOUR TO CONFORM
TO THE CURRENT EDITION OF THE CSLA LANDSCAPE STANDARDS.

ALL PLANT MATERIAL TO BE INSPECTED PRIOR TO DELIVERY ON SITE. CONTRACTOR TO ARRANGE FOR INSPECTION AND MATERIAL TO ASSEMBLED IN ONE LOCATION FOR REVIEW.

IMPORTED GROWING MEDIA SHALL BE A SANDY LOAM OR LOAMY SAND TEXTURE (NO LESS THAN 50% SAND BY WEIGHT) CONTAINING 4 AND 15% ORGANINC MATTER (DRY WEIGHT BASIS).

GROWING MEDIA SHALL VIRTUALLY FREE FROM SUBSOIL ,
WOOD INCLUDING WOODY PLANT PARTS, INVASIVE AND NOXIOUS PLANT AND THEIR REPRODUCTIBLE PARTS, PLANT PATHOGENIC ORGANISMS, ORGANIC OR INORGANIC MATERIALS, TOXINS, STONES OVER 30mm (1.2"), ANY DEBRIS AND FOREIGN OBJECTS.

IMPORTED GROWING MEDIA SHALL CONFORM TO AND BE TREATED AS PER SECTION 6.2.3 TO 6.2.7 INCLUSIVE OF THE CURRENT EDITION CSLA LANDSCAPE STANDARDS.

GROWING MEDIUM SHALL CONFORM TO LEVEL 1 "WELL-GROOMED" AREAS: LOW TRAFFIC LAWN AREAS, TREES AND LARGE SHRUBS (1L IN TABLE T-6.3.5.1 OF THE CURRENT EDITION OF THE CSLA LANDSCAPE STANDARDS).
IT SHALL POSSESS THE FOLLOWING QUALITIES:

TEXTURE
*COARSE GRAVEL (LARGER THAN 19mm AND SMALLER THAN 40mm): 0-1%
*ALL GRAVEL (LARGER THAN 2mm AND SMALER THAN 40mm): 0-5%
*SAND (LARGER THAN 0.05mm AND SMALLER THAN 2mm): 50-70%
*SILT (LARGER THAN 0.002mm AND SMALLER THAN 0.05mm): 10-25%
*CLAY (SMALLER THAN 0.002mm): 0-20%
*CLAY AND SILT COMBINED: MAXIMUM 25%

ORGANIC CONTENT: 3-10%

Acidity (pH): 6.0-7.0 as per CSLA Standards

DRAINAGE: PERCOLATION SHALL BE SUCH THAT NO STANDING WATER IS VISIBLE 60 MINUTES AFTER AT LEAST 10 MINUTES OF MODERATE TO HEAVY RAIN OR IRRIGATION.

MINIMUM SOIL DEPTH TO BE AS PER TABLE T 6.3.5.5 OF THE CURRENT EDITION CSLA LANDSCAPE STANDARDS :

	Over prepared subgrade where the subsoil drains rapidly	Over structures or where the subsoil drains poorly
TREES (10m3 PER TREE)	900mm (35")	900mm(35")
LARGE SHRUBS	600mm(24")	500-900mm(20"-35")
SMALL SHRUBS	450mm(18")	300-500mm(12"-20")
LAWN-IRRIGATED	150mm(6")	150mm(6")
LAWN-NOT IRRIGATED	150mm(6")	225mm(9")

SOIL DEPTHS WILL BE CHECKED AT TIME OF SUBSTANTIAL COMPLETION REVIEW

SOIL FOR URBAN AGRICULTURE PLOTS IS TO BE URBAN GRO PROVIDED BY VERATEC, OR APPROVED ALTERNATIVE. SOIL FOR URBAN AGRICULTURE AREAS IS TO MEET OR EXCEED THE GUIDELINES FOR COMPOST QUALITY UNDER CANADIAN COUNCIL OF MINISTERS OF THE ENVIRONMENT (CCME).

COMPOST IS TO BE TESTED AND RESULTS SUBMITTED TO CONSULTANT PRIOR TO DELIVERY TO SITE.

BEDS TO HAVE 2" MULCH LAYER (after settling) CONSISTING OF ORGANIC COMPOSTED BARK APPLIED.

PLANTED AREAS TO HAVE PERMANENT HIGH EFFICIENCY IRRIGATION SYSTEM - SHOP DRAWINGS ARE TO BE PREPARED BY AN IABC CERTIFIED DESIGNER AND APPROVED BY LANDSCAPE ARCHITECT.

CONTRACTOR TO PROVIDE MAINTENANCE FOR 1 YEAR FOLLOWING SUBSTANTIAL COMPLETION.

CONTRACTOR TO PROVIDE WRITTEN 1 YEAR WARRANTY ON PLANT MATERIAL

CONTRACTOR TO PROVIDE COPY OF SOIL TEST TO LANDSCAPE CONSULTANT 3 WEEKS **PRIOR** TO DELIVERY ON-SITE. TEST TO BE PERFORMED BY AN INDEPENDENT LAB AND IS TO INCLUDE RECOMMENDATIONS FOR BOTH LAWN AND PLANTING BEDS.

CONSULTANT TO APPROVE SOIL BEFORE INSTALLATION. THIS DOES NOT PRECLUDE THE CONSULTANT FROM PERFORMING AN INDEPENDENT SOIL ANALYSIS AT TIME OF SUBSTANTIAL COMPLETION. CONTRACTOR WILL BE RESPONSIBLE FOR REMOVAL AND REPLACEMENT OF SOIL THAT DOES NOT MEET SPECIFICATIONS AT NO EXTRA COST TO CLIENT.

CONTRACTOR TO PROVIDE WRITTEN 1 YEAR WARRANTY ON SOIL SPECIFICATIONS.

AN INDEPENDENT SOIL TEST TO BE PROVIDED 1 WEEK PRIOR TO END OF 1 YEAR WARRANTY PERIOD CONTRACTOR TO PROVIDE SOIL AMMENDMENTS TO BRING SOIL UP TO QUALITY RECOMMENDED IN
SOILS REPORT.

SITE INSPECTION
EXAMINE EXISTING SUBGRADE CONDITIONS AND SIGNIFY ACCEPTANCE IN WRITING TO THE CONSULTANT.

ASCERTAIN THE SIZE AND LOCATION OF ALL EXISTING SERVICES AND SUBGRADES PRIOR TO THE WORK.

IMMEDIATELY REPAIR DAMAGE RESULTING FROM FAILURE TO EXERCISE SUCH PRECAUTIONS AT NO COST TO THE OWNER.

ALL PRUNING TO BE IN ACCORDANCE WITH THE CSLA LANDSCAPE STANDARDS CURRENT EDITION.

ALL SOFTSCAPE AREAS TO INCLUDE MIN. 75MM GRAVEL DRAINAGE LAYERS IN ADDITION TO INDICATED SOIL DEPTH.

PLANT COUNTS
IN THE CASE OF ANY DISCREPANCY BETWEEN PLANT COUNTS ON PLANT LIST AND PLANT SYMBOLS ON DRAWING, THE DRAWINGS TAKES PRECEDENT. THE CONTRACTOR IS TO VERIFY ALL PLANT COUNTS AND NOTIFY CONSULTANT OF ANY DISCREPANCY.

BIRD FRIENDLY PLANTING
PLANTS THAT ENABLE BIRD-FRIENDLY HABITAT CONSERVATION AND PROMOTION HAVE BEEN SELECTED AND CAN BE FOUND THROUGHOUT THE LANDSCAPE. PLANTING IS GROUPED IN NATURALIZED LAYERS OF TREES, TALL SHRUBS, LOW SHRUBS AND GROUNDCOVERS, MIMICKING THE IDEAL ENVIRONMENTAL CONDITIONS FOR BIRDS. THESE LAYERS WILL BE VARIED WITH A DIVERSITY OF TEXTURES AND DENSITIES THAT ATTRACTS AND PROTECTS MANY BIRD SPECIES. SPECIFIC LOCAL AND NON-INVASIVE PLANT SPECIES HAVE BEEN SELECTED BASED ON THEIR ABILITY TO PROVIDE YEAR- ROUND FOOD FOR BIRDS AND/OR YEAR-ROUND NESTING OPPORTUNITIES.

GENERAL NOTES
1.DO NOT SCALE DIRECTLY FROM DRAWINGS.
2.WHERE PLANS AND SPECIFICATIONS ARE FOUND TO BE IN CONFLICT, OR WHERE VARIOUS ITEMS OF WORK ARE SEEN TO BE IN CONFLICT, NOTIFY THE CONSULTANT IN WRITING IMMEDIATELY, PRIOR TO COMMENCING CONSTRUCTION.
3.THE CONTRACTOR IS REQUIRED TO INVESTIGATE AND VERIFY THE ALIGNMENT AND LOCATION OF ALL EXISTING SERVICES AND ALL EXISTING LANDSCAPE FEATURES ON SITE PRIOR TO COMMENCING CONSTRUCTION.
4.THE CONTRACTOR SHOULD PROVIDE SHOP DRAWINGS FOR REVIEW PRIOR TO COMMENCEMENT OF LANDSCAPE WORKS. MOCK UPS MAY BE REQUIRED AS NOTED/REQUESTED.
5.DIMENSIONS ON THIS DRAWING ARE IN MM, UNLESS OTHERWISE STATED AS REQUIRED BY THE CITY.
6.THESE DRAWINGS SHOULD BE READ IN CONJUNCTION WITH CORRESPONDING ARCHITECTURE AND CIVIL ENGINEER'S DRAWINGS.
7.VERIFY LOCATION OF ALL UNDERGROUND STRUCTURES INCLUDING, BUT NOT LIMITED TO, VAULTS, ELECTRICAL DUCT BANKS, MANHOLES, CONDUITS AND PIPING, DRAINAGE STRUCTURES AND OTHER UTILITIES WITH CORRESPONDING WET AND DRY ENGINEER'S AND CIVIL DRAWINGS.
8.ALL VEHICULAR ROADS SUB LAYERS TO BE READ FROM GEOTECHNICAL SPECIFICATIONS.
9.THE CONTRACTOR IS RESPONSIBLE FOR REPAIRING ALL WORK DISTURBED BY CONSTRUCTION OUTSIDE OF LIMIT LINES DEFINED ON DRAWINGS OR THROUGH HIS/HER MEANS AND METHODS TO A CONDITION BETTER THAN OR EQUAL TO THE EXISTING CONDITIONS PRIOR TO COMMENCEMENT OF CONSTRUCTION AT NO ADDITIONAL COST TO THE OWNER.
10. FOR PHASED PROJECT, A SOIL TEST SUBMITTAL WILL BE REQUIRED AT EACH PHASE AND THE TEST IS TO BE WITHIN 3 WEEKS OF THE DELIVERY TO SITE.

PLANTING NOTES- REFER TO CURRENT NOTES LIST.
1.THE CONTRACTOR SHALL INSTALL TREE PROTECTION FENCE AS INDICATED ON THE DRAWINGS OR ARBORIST REPORT IN COMPLIANCE WITH ALL MUNICIPAL AND PROFESSIONAL REQUIREMENTS.
2.TREE PROTECTION TO REMAIN IN PLACE UNTIL ALL CONSTRUCTION IS COMPLETE.
3.DO NOT STORE CONSTRUCTION MATERIALS, DEBRIS, EXCAVATED MATERIAL OR EQUIPMENT WITHIN TREE PROTECTION ZONE.
4.FINISH GRADING SHALL MEET EXISTING GRADE OF PROTECTED TREES 0.5M OR (20 INCHES) BEYOND THE DRIPLINE.
5.EXACT LOCATIONS OF PROPOSED PLANT MATERIALS SHALL BE FLAGGED / STAKED AND APPROVED BY LANDSCAPE ARCHITECT CONSULTANT ON SITE PRIOR TO INSTALLATION. THE LANDSCAPE ARCHITECT RESERVES THE RIGHT TO ADJUST PLANTS ON SITE.
6.LANDSCAPE ARCHITECT RESERVES THE RIGHT TO REJECT UNSUITABLE MATERIAL DELIVERED OR INSTALLED ON SITE WITHOUT PRIOR REVIEW AND APPROVAL.
7.THE CONTRACTOR SHALL OBTAIN AN AGRONOMIC SOIL ANALYSIS REPORT, WHICH TESTS THE SOIL QUALITY CRITERIA RELATIVE TO – AGRICULTURE BY AN CERTIFIED SOIL NUTRIENT TESTING LABORATORY FOR APPROVAL BY THE LANDSCAPE ARCHITECT. THE REPORT SHALL INCLUDE RECOMMENDATIONS FOR PREPARATION OF GROWING MEDIUM TO MEET THE CSLA AAPC & CNLA ACPP.
8.EXCESS SOIL FROM LANDSCAPE GRADING IS TO BE REMOVED AND DISPOSED OF OFFSITE BY THE CONTRACTOR IN A LOCATION APPROVED BY THE DEPARTMENTAL REPRESENTATIVE.
9.REFER TO PLANT SCHEDULE FOR THE LIST OF SPECIES, INCLUDING SIZE AND FORM AND OTHER SPECIFIED INFO.
10.CONTRACTOR TO OBTAIN APPROVAL OF LANDSCAPE ARCHITECT FOR ANY SUBSTITUTIONS OF PLANT SPECIES OR SIZES.
11.ALL TREES MUST BE GUYED OR STAKED AS PER DETAILS AND SPECIFICATIONS.
12.THE CONTRACTOR SHALL PROVIDE ROOT BARRIERS FOR ALL TREES LOCATED WITHIN TWO (2.0) METERS OF PAVING OR UNDERGROUND UTILITIES.
13.THE CONTRACTOR SHALL MANUALLY IRRIGATE OR ACTIVATE IRRIGATION SYSTEMS NECESSARY TO WATER AND MAINTAIN PROPOSED AND EXISTING VEGETATION.
14.FOR PLANTING SOIL DEPTH, FOLLOW THE CITY'S RECOMMENDATION AND REQUIREMENTS ONLY IF THE CITY'S REQUIREMENTS FOR SOIL DEPTH EXCEEDS CSLA OR BCSLA STANDARDS AND REQUIREMENTS.
15. A SHOP DRAWING INDICATING THE SOIL DEPTH TO BE PROVIDED FOR THE LANDSCAPE REVIEW PRIOR TO INSTALLATION.
16. LIGHT-WEIGHT-BLOWN-IN SOIL WILL NOT BE ACCEPTED UNLESS IT IS REQUIRED BY STRUCTURAL ENGINEER.
17. A LANDSCAPE ARCHITECT SHALL BE ON SITE AT SOIL DELIVERY DATE.

HARD LANDSCAPE & FURNITURE NOTES
1.PROVIDE EXPANSION JOINTS ALIGNED WITH PROPOSED PAVING PATTERN AND PAVING MODULES. THE SPACING OF EXPANSION JOINTS TO STRUCTURAL ENGINEERS RECOMMENDATION.
2.UNLESS SPECIFICALLY DIMENSIONED SITE FURNITURE LOCATIONS ON DRAWINGS ARE APPROXIMATE AND MUST BE APPROVED ON SITE BY THE LANDSCAPE ARCHITECT BEFORE UNDERTAKING INSTALLATION.
3.CONTRACTOR TO SUBMIT ENLARGED DETAILED PLANS AND SHOP DRAWINGS FOR ALL HARDSCAPE MATERIAL PAVING, CLADDING AND CAPPING SHOWING PATTERNS, EXACT DIMENSIONS AND ARRANGEMENT FOR LANDSCAPE ARCHITECT'S APPROVAL.
4.ALL PAVING MATERIALS COLORS AND FINISHES ARE AS INDICATED ON DRAWINGS AND SPECIFICATIONS OR AS APPROVED BY THE LANDSCAPE ARCHITECT.
5.CONTRACTOR TO BUILD A 2M LONG X MINIMUM WIDTH OR 2M WIDTH (WHICH EVER IS LESS) MOCK-UP FOR ALL HARDSCAPE MATERIALS AS SPECIFIED ON DRAWINGS AND SPECIFICATIONS SETS FOR LANDSCAPE ARCHITECT'S APPROVAL PRIOR TO INSTALLATION ON SITE. APPROVED MOCK-UPS COULD STAY AS PART OF THE OVERALL HARDSCAPE INSTALLATIONS.
6.ALL SITE FURNITURE COLORS AND FINISHES IS AS INDICATED ON DRAWINGS AND SPECIFICATIONS OR AS APPROVED BY THE LANDSCAPE ARCHITECT.
7.CONTRACTOR TO FOLLOW MANUFACTURER RECOMMENDATIONS FOR INSTALLATION AND FIXATION OF ALL SITE FURNITURE AND TO SUBMIT SHOP DRAWINGS FOR LANDSCAPE ARCHITECT'S APPROVAL.

SITE LAYOUT & GRADING NOTES
1.ALL PROPOSED DIMENSIONS SHALL BE VERIFIED ON SITE BEFORE PROCEEDING WITH CONSTRUCTION.
2.SITE LAYOUT DIMENSIONS ARE IN M, UNLESS OTHERWISE INDICATED.
3.ALL PROPOSED LEVELS SHALL BE VERIFIED ON SITE BEFORE PROCEEDING WITH CONSTRUCTION.
4.STAIRS NUMBERS AND RISERS HEIGHT SHOULD BE VERIFIED ON SITE AND ADJUSTED AS SEEN NECESSARY AND AS APPROVED BY ENGINEER.
5.CONTRACTOR TO CROSS CHECK ALL EXTERNAL WORKS LEVELS WITH EXISTING BUILDINGS. ANY DISCREPANCIES TO BE SUBMITTED FOR THE LANDSCAPE ARCHITECT'S FEEDBACK.
6.DIMENSIONS TAKE PRECEDENCE OVER SCALE SHOWN ON DRAWINGS.
7.FOR LAYING OF ROADS AND CAR PARKING AND ASSOCIATED DRAINAGE REFER TO ENGINEER'S DRAWINGS AND SPECIFICATIONS.
8.THE FINISH GRADING OF PLANTING AREAS SHALL BE 50MM BELOW ADJACENT CURB OR PAVEMENT.

IRRIGATION NOTES
1. IRRIGATION TO BE PROVIDED FOR ALL SOFT LANDSCAPE AREAS SHOWN ON THE DRAWING, BY LANDSCAPE CONTRACTOR.
2. IRRIGATED AREAS TO BE INSTALLED AS A DESIGN BUILD IRRIGATION SYSTEM FROM THE STUB OUTS PROVIDED (TYP. 2", CONFIRM WITH MECHANICAL). PROVIDE SUBMITTALS OF DESIGN FOR LANDSCAPE REVIEW AT LEAST ONE WEEK PRIOR TO INSTALLATION AND AS-BUILT DRAWING WITHIN ONE MONTH OF SUBSTANTIAL PERFORMANCE, TO INCLUDE SLEEVING, DRIP LINE, PIPE SIZE, VALVE BOXES, ETC. VALVE BOXES TO BE LOCATED IN LOW-VISIBLE PLANTED AREAS ONLY AND LOCATIONS TO BE APPROVED.
3. IRRIGATION SYSTEM DESIGN AND INSTALLATION SHALL BE IN ACCORDANCE WITH CANADIAN LANDSCAPE STANDARDS.
4. IRRIGATION CONTRACTOR PERFORMING THE WORK MUST HAVE MINIMUM (5) FIVE YEARS DOCUMENTED EXPERIENCE, AND BE A MEMBER IN GOOD STANDING OF THE IIABC (IRRIGATION INDUSTRY ASSOCIATION OF BC).
5. IRRIGATION TO CONFORM TO ALL LOCAL PLUMBING AND ELECTRICAL CODE REQUIREMENTS. CONTRACTOR IS RESPONSIBLE FOR COORDINATION WITH MECHANICAL AND ELECTRICAL CONSULTANTS AND TRADES.
6. IRRIGATION STUB-OUTS AND HOSE BIBS PER MECHANICAL PLANS.
7. SEPARATE ZONE AND REQUIRED SLEEVES TO BE PROVIDED FOR SPRAY IRRIGATION OF OFFSITE AREAS, PER CITY STANDARDS.
8. ALL IRRIGATION VALVE BOXES TO BE QUIPPED WITH QUICK COUPLERS.
9. TEST SYSTEM PRIOR TO COMPLETION OF LANDSCAPE WORKS TO ENSURE NO LEAKAGE AND SPECIFIED PSI IS MET. PROVIDE WRITTEN NOTICE THAT PRESSURE TESTING HAS MET STANDARDS.
10. MAINTAIN AND OPERATE IRRIGATION PER MANUFACTURER'S RECOMMENDATIONS THROUGHOUT WARRANTY PERIOD - WINTERIZE AS REQUIRED.
11. PROVIDE COPIES OF INSTRUCTION MANUALS FOR OPERATION AND MAINTENANCE OF SYSTEM AND CONTROLS, SEASONAL ACTIVITY, AND SHUTDOWN AND MANUFACTURER'S PARTS CATALOGUE.

LANDSCAPE LIGHTING NOTES
1.ALL LIGHTING POINTS SHOWN ON LANDSCAPE PLANS ARE FOR REFERENCE ONLY. FOR ALL LIGHTING FIXTURES AND TYPES, REFER TO ELECTRICAL DRAWINGS AND SPECIFICATIONS.
2.CONTRACTOR TO SUBMIT SAMPLES OF ALL LIGHT FIXTURES WITH REFERENCE SPECS AND PHOTOMETRIC' S TO THE LANDSCAPE ARCHITECT FOR REVIEW AND APPROVAL PRIOR TO INSTALLATION ON SITE.
3.FOR STREET LIGHTING LOCATIONS AND TYPES REFER TO CIVIL DRAWINGS AND SPECIFICATIONS.
4.LIGHTING SPECS TO BE COORDINATED AND REVIEWED WITH ELECTRICAL PRIOR TO CONSTRUCTION.
5.STREET TREES AND FURNISHINGS TO BE LOCATED AT ACCEPTABLE OFFSITE- REFER TO LAYOUT DRAWINGS AND MUNICIPAL STANDARDS.

MATERIAL SCHEDULE

SITE FURNISHINGS

ID	DETAIL	DESCRIPTION	SIZE	COLOUR	MATERIAL	MODEL	MANUFACTURER	QTY
F1	2/L9.3	URBAN AGRICULTURE PLANTERS	1800x900x500mm H	Bronze	Aluminium	custom	GreenTheory	16
F2	2/L9.3	ROOF PERIMETER PLANTERS	1070mm H, width per plan	Bronze	Aluminium	Custom	GreenTheory	er plan
F3	3/L9.3	2'0" HT METAL PLANTER	915mm dia.	Bronze	Aluminium	Round	GreenTheory	5
F4	3/L9.3	3'0" HT METAL PLANTER	1220 / 1830mm dia.	Bronze	Aluminium	Round	GreenTheory	2/6
F5	1/L9.4	WOOD BENCH - SIDE MOUNTED	varied lengths per plan	Natural	Cedar	Custom	-	7
F6	2/L9.4	WOOD BENCH - TOP MOUNTED	varied lengths per plan	Natural	Cedar	Custom	-	2
F7	3/L9.4	METAL TRELLIS	per plan/detail		Aluminium			3
F8	1/L9.5	BIKE RACKS	673x520x51mm	White	-	Iconic	Maglin	11
F9	2/L9.5	MOVEABLE CAFE TABLE	600x1421x383mm H	Traffic White	Aluminium, Pine	Kinn	Vestre	7
F10	3/L9.5	MOVEABLE CAFE CHAIR	667x672x733mm H	Traffic White	Aluminium, Pine	Kinn	Vestre	18
F11		GAME TABLE TOP ATTACHMENT					Vestre	2
F14	4/L9.5	DINING TABLE	780x1572x740mm H	Traffic White	Aluminium, Pine	Kinn	Vestre	6
F13	5/L9.5	DINING CHAIRS	486x578x788mm H	Traffic White	Aluminium, Pine	April Go	Vestre	36
F14	6/L9.5	SUN LOUNGER	1453x1349x866mm H	Traffic White	Aluminium, Pine	Bloc	Vestre *	3
F15	7/L9.5	BIRDHOUSE	669X639X3000MM	Strawberry red	Steel	Wings	Vestre *	1
F16	8/L9.5	BBQ STATION	-				OuterSpace	4
F17	9/L9.5	COMPOST BIN	-	-	-	-	Hungry Bin	1
F18	10/L9.5	POTTING TABLE	58"x14 3/4"x17.5"	Black	-	Alfresco 68	LollDesigns	1
F19	11/L9.5	LOUNGE SOFA	-	White	-	Marbella Classic	Restoration Hardware *	11
F20	12/L9.5	LOUNGE CHAIR	-	White	-	Marbella Classic	Restoration Hardware *	8
F21	13/L9.5	LOUNGE COFFEE TABLE	52"L x 32.5"W x 8"H	White	-	Marbella Classic	Restoration Hardware *	6
F22	4/L9.6	PING PONG TABLES	160cm x 16cm x 4mm	Black	-	Plaza Outdoor	Tiger Ping Pong	1

PLAY ELEMENTS

ID	DETAIL	DESCRIPTION	SIZE	COLOUR	MATERIAL	MODEL	MANUFACTURER	QTY
P1	1/L9.6	PLAY: BRIDGE	215x126x140 cm	Brown	-	NRO870-1001	Kompan	1
P2	2/L9.6	PLAY: HOUSE	6'7"x6'0"x8'5"	Brown	-	NRO404-0621	Kompan	1
P3	3/L9.6	PIP RUBBER SURFACE	-	Green, blue	-	-	Marathon Surfaces	-
P4	3a/L9.6	PIP RUBBER MOUND	-	-	-	-	Marathon Surfaces	-

MATERIALS

ID	DETAIL	DESCRIPTION	SIZE	COLOUR	PATTERN	MODEL	MANUFACTURER	QTY
M1	1-3/L9.2	PEDESTRIAN UNIT PAVER	6"x9"x2-3/8"	Charcoal	Grid	Dorado	Newstone	-
M2	1-3/L9.2	CONCRETE SLAB UNIT PAVER	24"x24"x2"	Natural, Charcoa	Grid	Manhattan	Newstone	-
M3	4,5/L9.2	CIP CONCRETE	-	-	-	-	-	-
M4	6/L9.2	ARTIFICIAL TURF	-	-	-	-	Marathon Surfaces	-
M5	7,8/L9.2	DRIP STRIP	-	-	-	-	NW Landscape	-
M6	per Civil	VEHICULAR CONCRETE						-
M7	6/L9.1	EXTENSIVE GREEN ROOF	6-8" soil depth	-	-	Basic Extensive	Architek	-
M8	1/L9.3	METAL RETAINING WALL	per plan	Bronze	Aluminium	-	GreenTheory	-

LIGHTING FEATURES

ID	DETAIL	DESCRIPTION	SIZE	COLOUR	MATERIAL	MODEL	MANUFACTURER	QTY
L1	per Elec	SOFFIT LIGHT	5"D x 6-3/4"H	Black	Cast Aluminum	L323044BK	Galaxy *	-
L2	per Elec	STEP/WALL LIGHT	Ø3-5/8" (Ø92mm)	Silver	Stainless Steel 316	L368	MP Lighting *	-
L3	per Elec	LED STRIP LIGHT						-

*or approved equivalent

NOTE: IN THE EVENT OF A DISCREPANCY BETWEEN THE SITE FURNISHINGS, MATERIALS, AND LIGHTING SCHEDULE QUANTITIES AND THE LANDSCAPE PLANS, THE LANDSCAPE PLANS TAKE PRECEDENCE.

PLANT LIST OFFSITE

ID	QTY	LATIN NAME	COMMON NAME	SPACING	SIZE	NOTES	ATTRIBUTES
TREES - OFF-SITE							
Cbea	3	Carpinus betulus 'Emerald Avenue'	European hornbeam	as shown	6cm cal/ B&B	full/ bushy canopy	
Ceo	4	Celtis occidentalis	hackberry	as shown	3m ht/B&B	full/ bushy canopy	B,P
	0			as shown			
LAWN - OFFSITE							
		Non-Netted, grown on sand					

NOTES:
1 ALL LANDSCAPE TO CONFORM TO THE CURRENT EDITION OF THE CSLA STANDARDS FOR LEVEL 1 'GROOMED' LANDSCAPE TREATMENT IN THE EVENT OF A DISCREPANCY BETWEEN THE PLANT LIST AND THE PLANTING PLAN, THE PLANTING PLAN TAKES PRECEDENCE.
2 SEARCH AREA TO INCLUDE BRITISH COLUMBIA, WASHINGTON, AND OREGON
3 N - NATIVE E - EVERGREEN B - BIRD FRIENDLY P - POLLINATOR Ed - EDIBLE W - WINTER INTEREST

PLANT LIST LEVEL 1

ID	QTY	LATIN NAME	COMMON NAME	SPACING	SIZE	NOTES	ATTRIBUT
TREES L1							
Bn-1	6	Betulus nigra 'Heritage'	river birch	as shown	6cm cal/B&B	low branching/vary heights	
Stps	1	Stewartia pseudocamellia	Japanese stewartia	as shown	6cm cal/B&B	Full, bushy plants	
Tp	1	Thuja plicata	Western Red Cedar	as shown	3.5m ht/B&B		
	0			as shown			
SHRUBS / GROUNDCOVERS / PERENNIALS L1							
Asd	21	Astilbe 'Deutschland'	Deutschland astilbe	0.45	#1 cont.	full/ bushy plants	P
Auc	2	Arbutus unedo 'Compacta'	dwarf strawberry madrone	1.37	#10 cont.	full/ bushy plants	E, B, P, Ed,
Auu	95	Arctostaphylos uva-ursi	kinnikinick	0.3	#1 cont.	full/ bushy plants	N, E, B, P
Cth	7	Ceanothus thyrsiflorus 'Victoria'	California lilac	1.07	#5 cont.	full/ bushy plants	E, P
Df	14	Dicentra formosa	western bleeding heart	0.51	#2 cont.	full/ bushy plants	B, P, W
Eac	3	Euonymus alatus 'Compactus'	dwarf burning bush	1.68	#5 cont.	full/ bushy plants	B, P
Hap	17	Hosta 'Aphrodite'	Aphrodite plantain lily	0.51	#1 cont.	full/ bushy plants	P
La	46	Lavandula angustifolia	English lavender	0.46	#2 cont.	---	E, B, P, Ed
Lp	27	Lonicera pileata	box leaf honeysuckle	0.76	#2 cont.	full/ bushy plants	E, B, P
Pah	98	Pennisetum alopecuroides 'Hameln'	dwarf fountain grass	0.46	#1 cont.	full/ bushy plants	B, W
Pm	35	Polystichum munitum	sword fern	0.6	#3 cont.	full/ bushy plants	N, E, R
Po	6	Pennisetum orientale 'Karly Rose'	fountain grass	0.6	#2 cont.	full/ bushy plants	B, W
Pt	245	Pachysandra terminalis	Japanese spurge	0.25	#1 cont.	full/ bushy plants	E, P
Ro	17	Rosmarinus officinalis	rosemary	0.51	#2 cont.	full/ bushy plants	E, P, Ed
Rob	3	Rosmarinus officinalis 'Barbeque'	Barbeque rosemary	0.76	#2 cont.	full/ bushy plants	E, P, Ed
Rwm	4	Rosa 'White Meidiland'	shrub rose	1.07	#2 cont.	full/ bushy plants	
Sa	24	Symphoricarpos albus	snowberry	0.76	#5 cont.	full/ bushy plants	N, B, P, W
Sbe	10	Spiraea betulifolia	birchleaf spirea	0.76	#2 cont.	full/ bushy plants	P
Sh	39	Sarcococca hookeriana var. humilis	dwarf sweet box	0.46	#2 cont.	full/ bushy plants	E, B, P
	0			0			

NOTES:
1 ALL LANDSCAPE TO CONFORM TO THE CURRENT EDITION OF THE CSLA STANDARDS FOR LEVEL 2 'GROOMED' LANDSCAPE TREATMENT IN THE EVENT OF A DISCREPANCY BETWEEN THE PLANT LIST AND THE PLANTING PLAN, THE PLANTING PLAN TAKES PRECEDENCE.
2 SEARCH AREA TO INCLUDE BRITISH COLUMBIA, WASHINGTON, AND OREGON
3 N - NATIVE E - EVERGREEN B - BIRD FRIENDLY P - POLLINATOR Ed - EDIBLE W - WINTER INTEREST

PLANT LIST LEVEL 2

ID	QTY	LATIN NAME	COMMON NAME	SPACING	SIZE	NOTES	ATTRIBUTES
TREES L2							
Acpf	3	Acer circinatum 'Pacific Fire'	Pacific Fire vine maple	as shown	6cm cal/B&B	full/ bushy canopy	N, W
Md	4	Magnolia denudata	Yulan magnolia	as shown	6cm cal/B&B	Full, bushy plants	
Mgd	7	Magnolia 'Daybreak'	Daybreak magnolia	as shown	6cm cal/B&B	Full, bushy plants	
Qrs	4	Quercus robur 'Skinny Genes'	Skinny Genes oak	as shown	6cm cal/B&B	full/ bushy canopy	
SHRUBS / GROUNDCOVERS / PERENNIALS L2							
Asd	26	Astilbe 'Deutschland'	Deutschland astilbe	0.3	#1 cont.	full/ bushy plants	P
Dtr	9	Daphne x transatlantica 'Eterna	hybrid daphne	0.76	#2 cont.	full/ bushy plants	E, P, B
Gs	61	Gaultheria shallon	salal	0.61	#2 cont.	full/ bushy plants	N, E, B, P, Ed
La	5	Lavandula angustifolia	English lavender	0.51	#1 cont.	full/ bushy plants	E, B, P, Ed
Lp	49	Lonicera pileata	box leaf honeysuckle	0.76	#2 cont.	full/ bushy plants	E, B, P
Maa	58	Mahonia aquifolium	tall Oregon grape	0.6	#2 cont.	full/ bushy plants	N, E, B, P, Ed
Mr	42	Mahonia repens	creeping Oregon grape	0.45	#2 cont.	full/ bushy plants	N, E, B, P, Ed
Pm	46	Polystichum munitum	sword fern	0.45	#3 cont.	full/ bushy plants	N, E, R
Pt	162	Pachysandra terminalis	Japanese spurge	0.25	#1 cont.	full/ bushy plants	E, P
Rtb	19	Rhododendron 'Teddy Bear'	Teddy Bear rhododendro	1.1	#5 cont.	full/ bushy plants	
Sa	7	Symphoricarpos albus	snowberry	0.76	#5 cont.	full/ bushy plants	N, B, P, W
	0			0			

NOTES:
1 ALL LANDSCAPE TO CONFORM TO THE CURRENT EDITION OF THE CSLA STANDARDS FOR LEVEL 2 'GROOMED' LANDSCAPE TREATMENT IN THE EVENT OF A DISCREPANCY BETWEEN THE PLANT LIST AND THE PLANTING PLAN, THE PLANTING PLAN TAKES PRECEDENCE.
2 SEARCH AREA TO INCLUDE BRITISH COLUMBIA, WASHINGTON, AND OREGON
3 N - NATIVE E - EVERGREEN B - BIRD FRIENDLY P - POLLINATOR Ed - EDIBLE W - WINTER INTEREST

PLANT LIST LEVEL 7

ID	QTY	LATIN NAME	COMMON NAME	SPACING	SIZE	NOTES	ATTRIBUTES
TREES L7							
Apo	5	Acer palmatum 'Osakazuki'	Osakazuki Japanese maple	as shown	3m ht/B&B	full/ bushy canopy; multistem	P
SHRUBS / GROUNDCOVERS / PERENNIALS L7							
Cod	24	Cotoneaster dammeri	bearberry cotoneaster	0.6	#2 cont.	full/ bushy plants	E, B, P
Lah	69	Lavandula angustifolia 'Hidcote Blue'	Hidcote Blue lavender	0.51	#2 cont.	full/ bushy plants	E, P, Ed
Lp	41	Lonicera pileata	box leaf honeysuckle	0.75	#2 cont.	full/ bushy plants	E, B, P
Orv	12	Origanum vulgare	oregano	0.3	#1 cont.	full/ bushy plants	E, P, Ed
Pa	37	Pennisetum alopecuroides	fountain grass	0.6	#2 cont.	full/ bushy plants	B, W
Po	5	Pennisetum orientale 'Karly Rose'	fountain grass	0.6	#2 cont.	full/ bushy plants	B, W
Ro	74	Rosmarinus officinalis	rosemary	0.45	#2 cont.	full/ bushy plants	E, P, Ed
Tse	100	Thymus serphyllum	creepy thyme	0.3	#1 cont.	---	E, P
	0			0			

NOTES:
1 ALL LANDSCAPE TO CONFORM TO THE CURRENT EDITION OF THE CSLA STANDARDS FOR LEVEL 2 'GROOMED' LANDSCAPE TREATMENT IN THE EVENT OF A DISCREPANCY BETWEEN THE PLANT LIST AND THE PLANTING PLAN, THE PLANTING PLAN TAKES PRECEDENCE.
2 SEARCH AREA TO INCLUDE BRITISH COLUMBIA, WASHINGTON, AND OREGON
3 N - NATIVE E - EVERGREEN B - BIRD FRIENDLY P - POLLINATOR Ed - EDIBLE W - WINTER INTEREST

PLANT LIST TOWER ROOF

ID	QTY	LATIN NAME	COMMON NAME	SPACING	SCHEDULED SIZE	NOTES	ATTRIBUTE
TREES ROOF							
Apo	3	Acer palmatum 'Osakazuki'	Osakazuki Japanese maple	as shown	3m ht/B&B	full/ bushy canopy; multi	P
SHRUBS / GROUNDCOVERS / PERENNIALS ROOF							
Lah	1	Lavandula angustifolia 'Hidc	Hidcote Blue lavender		0.51 #2 cont.	full/ bushy plants	E, P, Ed
Orv	14	Origanum vulgare	oregano		0.3 #1 cont.	full/ bushy plants	E, P, Ed
Tse	64	Thymus serphyllum	creepy thyme		0.3 SP 4		E, P

NOTES:
1 ALL LANDSCAPE TO CONFORM TO THE CURRENT EDITION OF THE CSLA STANDARDS FOR LEVEL 2 'GROOMED' LANDSCAPE TREATMENT IN THE EVENT OF A DISCREPANCY BETWEEN THE PLANT LIST AND THE PLANTING PLAN, THE PLANTING PLAN TAKES PRECEDENCE.
2 SEARCH AREA TO INCLUDE BRITISH COLUMBIA, WASHINGTON, AND OREGON
3 N - NATIVE E - EVERGREEN B - BIRD FRIENDLY P - POLLINATOR Ed - EDIBLE W - WINTER INTEREST

Revision

No.	Date	Revision Notes

Issue

No.	Date	Issue Notes
A	2021-03-01	ISSUED FOR REZONING
B	2021-07-12	Issued for UDP
C	2021-09-17	Issued for UDP Mtg
D	2022-08-16	Issued for DP
E	2022-10-21	Re-Issued for DP
F	2023-03-15	Issued for March 29 UDP
G	2023-07-17	Re-Issued for DP
H	2023-12-11	Re-Issued for DP
I	2024-03-11	Re-Issued for DP
J	2024-06-04	Re-Issued for DP
K	2025-07-09	Issued for DPMA
L	2025-08-05	Issued for Rezoning
M	2025-12-24	Issued for DPMA
N	2026-01-0-	Re-Issued for Rezoning

Professional Seal

eta landscape architecture
1690 West 2nd Avenue
Vancouver . BC . Canada . V6J 1H4
t | 604.683.1456
f | 604.683.1459
w | www.etala.ca

All Rights Reserved by eta landscape architecture inc.
Information contained on these documents is part of the Consultant's instruments of service, and the Consultant shall retain ownership thereof. Such information shall not be used for any purpose other than for the construction of the referenced project. Any other use, reuse or modification of the documents without the Consultant's prior written consent will be at the recipient's sole risk and without liability or legal exposure to the Consultant.

Project
Proposed Mixed-Use Development
2460-2568 Renfrew St
Vancouver, BC

Drawing Title
Notes and Schedules

Legal

Project Manager: KD	Project ID: 22034
Drawn By: KD	Scale
Reviewed By: DT	Drawing No. L0.1 of 24



GROUND LEVEL HARDSCAPE



GROUND LEVEL FURNISHINGS



ROOF AMENITIES



CHILDREN' & ADULT PLAY

Revision

No.	Date	Revision Notes

Issue

No.	Date	Issue Notes
A	2021-03-01	ISSUED FOR REZONING
B	2021-07-12	Issued for UDP
C	2021-09-17	Issued for UDP Mtg
D	2022-06-16	Issued for DP
E	2022-10-21	Re-Issued for DP
F	2023-03-15	Issued for March 29 UDP
G	2023-07-17	Re-Issued for DP
H	2023-12-11	Re-Issued for DP
I	2024-03-11	Re-Issued for DP
J	2024-06-04	Re-Issued for DP
K	2025-07-09	Issued for DPMA
L	2025-08-05	Issued for Rezoning
M	2025-12-24	Issued for DPMA
N	2026-01-0-	Re-Issued for Rezoning

Professional Seal

eta landscape architecture

1690 West 2nd Avenue
Vancouver - BC - Canada - V6J 1H4

t | 604.683.1456
f | 604.683.1459
w | www.etala.ca

All Rights Reserved by eta landscape architecture inc.
Information contained on these documents is part of the Consultant's instruments of service, and the Consultant shall retain ownership thereof. Such information shall not be used for any purpose other than for the construction of the referenced project. Any other use, reuse or modification of the documents without the Consultant's prior written consent will be at the recipient's sole risk and without liability or legal exposure to the Consultant.

Project

Proposed Mixed-Use Development

2460-2568 Renfrew St
Vancouver, BC

Drawing Title

Precedent Images

Legal

Project Manager	Project ID
KD	22034
Drawn By	Scale
KD	as noted
Reviewed By	Drawing No.
DT	L0.2


This plan is "NOT FOR CONSTRUCTION" and is to be submitted for review to Engineering Services a minimum of 8 weeks prior to the start of any construction proposed for public property. No work on public property may begin until such plans receive "For Construction" approval and related permits are issued. Please contact Engineering, Development Services and/or your Engineering, Building Site Inspector for details.

Final spacing, quantity and tree species to the satisfaction of the General Manager of Engineering Services. New trees must be of good standard, installed with approved root barriers and appropriate soil. Root barriers shall be of rigid construction, 8 feet long and 18 inches in depth. Planting depth of root ball must be below sidewalk grade. Call Park Board for inspection after tree planting completion

Trenching for utility connections to be coordinated with Engineering Department to ensure safe root zones of retained trees. Methods fo tree portection for street trees to be approved by Park Board.

NOTE: For reference only. Refer to full Arborist report for additional information.

APPENDIX 3
TREE PROTECTION PLAN

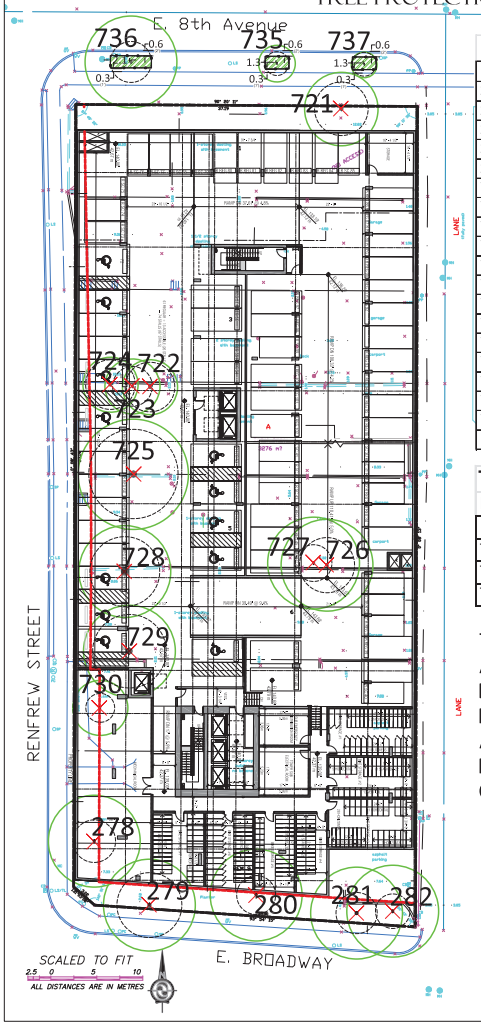

TREE INVENTORY

#	Type	Action	DBH	MPZ
278	Cherry	Remove	35cm	2.1m
279	Douglas Fir	Remove	58cm	3.5m
280	Portugeuse Laurel	Remove	25/20cm	2.0m
281	Sitka Spruce	Remove	37cm	2.2m
282	Sitka Spruce	Remove	30cm	1.8m
721	Shore Pine	Remove	48cm	2.9m
722	Cypress	Remove	34/19cm	2.5m
723	Cypress	Remove	25/15cm	2.0m
724	Cypress	Remove	45cm	2.7m
725	Western Redcedar	Remove	55/36cm	5.0m
726	Cottonwood	Remove	35/25/30cm	3.4m
727	Cottonwood	Remove	37cm	2.2m
728	Western Redcedar	Remove	68cm	4.1m
729	Western Redcedar	Remove	68cm	4.1m
730	Cherry	Remove	22cm	1.3m
735	Kobus Magnolia	Retain	12cm	1.3m
736	Kobus Magnolia	Retain	35cm	2.1m
737	Kobus Magnolia	Retain	7cm	0.4m

DBH- trunk diameter, MPZ- protection zone

TREE PROTECTION FENCING


Minimum Radial Distance from trunk

#	Type	DBH	Metres	Feet
735	Kobus Magnolia	12cm	1.3m	4.3ft
736	Kobus Magnolia	35cm	2.1m	6.9ft
737	Kobus Magnolia	7cm	1.3m	4.3ft


TRIGGER POINTS:
ARBORIST ONSITE FOR ALL EXCAVATION WITHIN 3' OF A PROTECTION ZONE
ARBORIST CONSULTED IF FENCING IS TO BE REMOVED OR MOVED FOR ANY REASON.

LEGEND

TREE PROPOSED FOR RETENTION

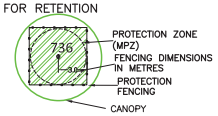

TREE PROPOSED FOR REMOVAL

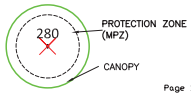

NOTES:
1. SITE LAYOUT INFORMATION AND TREE SURVEY DATA PER SUPPLIED DRAWING
2. REFER TO ATTACHED TREE PROTECTION REPORT FOR INFORMATION CONCERNING TREE SPECIES, STEM DIAMETER, HEIGHT, CANOPY SPREAD AND CONDITION.
3. ALL MEASUREMENTS ARE METRIC

Froggers Creek Tree Consultants Ltd
7763 McGregor Avenue Burnaby BC V5J 4H4
Telephone: 604-721-8002 Fax: 604-437-0970
2484 Renfrew Street Vancouver

TREE PROTECTION DRAWING
THE DRAWING PLOTS ALL TREES, PROPOSED FOR RETENTION, REMOVAL, THEIR CANOPIES, PROTECTION ZONES AND PROTECTION FENCING IN RELATION TO PROPOSED LAYOUT
July 2025

Revision

No.	Date	Revision Notes

Issue

No.	Date	Issue Notes
A	2021-03-01	ISSUED FOR REZONING
B	2021-07-12	Issued for UDP
C	2021-09-17	Issued for UDP Mtg
D	2022-08-16	Issued for DP
E	2022-10-21	Re-Issued for DP
F	2023-03-15	Issued for March 29 UDP
G	2023-07-17	Re-Issued for DP
H	2023-12-11	Re-Issued for DP
I	2024-03-11	Re-Issued for DP
J	2024-06-04	Re-Issued for DP
K	2025-07-09	Issued for DPMA
L	2025-08-05	Issued for Rezoning
M	2025-12-24	Issued for DPMA
N	2026-01-0-	Re-Issued for Rezoning

Professional Seal

eta landscape architecture
1690 West 2nd Avenue
Vancouver . BC . Canada . V6J 1H4
t | 604.683.1456
f | 604.683.1459
w | www.etala.ca

All Rights Reserved by eta landscape architecture inc. Information contained on these documents is part of the Consultant's instruments of service, and the Consultant shall retain ownership thereof. Such information shall not be used for any purpose other than for the construction of the referenced project. Any other use, reuse or modification of the documents without the Consultant's prior written consent will be at the recipient's sole risk and without liability or legal exposure to the Consultant.

Project

Proposed Mixed-Use Development

2460-2568 Renfrew St
Vancouver, BC

Drawing Title

Tree Management Plan

Legal

Project Manager	Project ID
KD	22034
Drawn By	Scale
KD	as noted
Reviewed By	Drawing No.
DT	L1.1


This plan is "NOT FOR CONSTRUCTION" and is to be submitted for review to Engineering Services a minimum of 8 weeks prior to the start of any construction proposed for public property. No work on public property may begin until such plans receive "For Construction" approval and related permits are issued. Please contact Engineering, Development Services and/or your Engineering, Building Site Inspector for details.

Final spacing, quantity and tree species to the satisfaction of the General Manager of Engineering Services. New trees must be of good standard, installed with approved root barriers and appropriate soil. Root barriers shall be of rigid construction, 8 feet long and 18 inches in depth. Planting depth of root ball must be below sidewalk grade. Call Park Board for inspection after tree planting completion

Trenching for utility connections to be coordinated with Engineering Department to ensure safe root zones of retained trees. Methods fo tree portection for street trees to be approved by Park Board.

All existing street furniture in street right of way shall be protected during construction. Final location of proposed street furniture shall be confirmed with Street Furniture Coordinator. All removal, relocation or installation of street furniture shall be by the City's street furniture contractor, and coordinated with City of Vancouver Street Furniture Coordinator. Notification is required a minimum of 8 weeks prior to construction.

PROPOSED PLANT LIST							
ID	QTY	LATIN NAME	COMMON NAME	SPACING	SIZE	NOTES	ATTRIBUTES
TREES - OFF-SITE							
Cbea	3	Carpinus betulus 'Emerald Ave	European hornbeam	as shown	6cm cal/ B&B	full/ bushy canopy	
Ceo	4	Celtis occidentalis	hackberry	as shown	3m ht/B&B	full/ bushy canopy	B,P

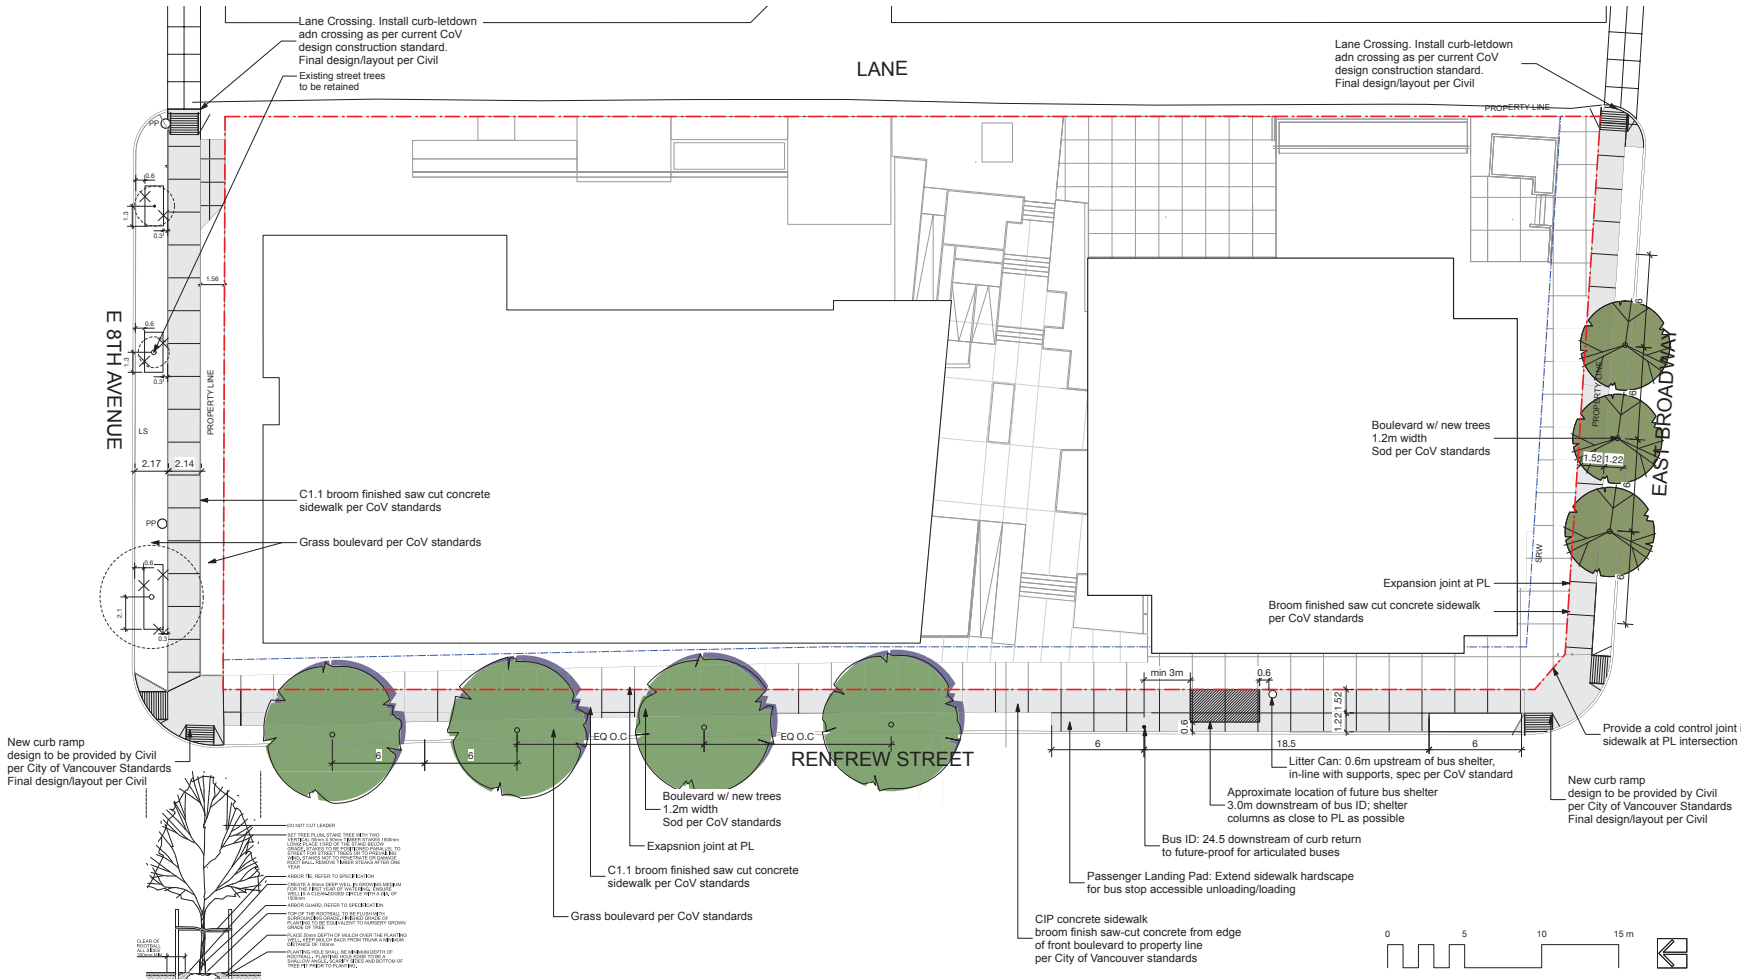

VANCOUVER BOARD OF PARKS AND RECREATION

DRAWING	DATE	SCALE
TREE PLANTING	JUNE-2022	1:25
NOTES		SHEET
-		8-01

Revision

No.	Date	Revision Notes

Issue

No.	Date	Issue Notes
A	2021-03-01	ISSUED FOR REZONING
B	2021-07-12	Issued for UDP
C	2021-09-17	Issued for UDP Mtg
D	2022-08-16	Issued for DP
E	2022-10-21	Re-Issued for DP
F	2023-03-15	Issued for March 29 UDP
G	2023-07-17	Re-Issued for DP
H	2023-12-11	Re-Issued for DP
I	2024-03-11	Re-Issued for DP
J	2024-06-04	Re-Issued for DP
K	2025-07-09	Issued for DPMA
L	2025-08-05	Issued for Rezoning
M	2025-12-24	Issued for DPMA
N	2026-01-0-	Re-Issued for Rezoning

Professional Seal

eta landscape architecture

1690 West 2nd Avenue
Vancouver . BC . Canada . V6J 1H4

t | 604.683.1456
f | 604.683.1459
w | www.etala.ca

All Rights Reserved by eta landscape architecture inc. Information contained on these documents is part of the Consultant's instruments of service, and the Consultant shall retain ownership thereof. Such information shall not be used for any purpose other than for the construction of the referenced project. Any other use, reuse or modification of the documents without the Consultant's prior written consent will be at the recipient's sole risk and without liability or legal exposure to the Consultant.

Project

Proposed Mixed-Use Development

2460-2568 Renfrew St
Vancouver, BC

Drawing Title

Offsite Plan


Legal

Project Manager	Project ID
KD	22034
Drawn By	Scale
KD	1:150
Reviewed By	Drawing No.
DT	L1.2
	of 24

This plan is "NOT FOR CONSTRUCTION" and is to be submitted for review to Engineering Services a minimum of 8 weeks prior to the start of any construction proposed for public property. No work on public property may begin until such plans receive "For Construction" approval and related permits are issued. Please contact Engineering, Development Services and/or your Engineering, Building Site Inspector for details.

Final spacing, quantity and tree species to the satisfaction of the General Manager of Engineering Services. New trees must be of good standard, installed with approved root barriers and appropriate soil. Root barriers shall be of rigid construction, 8 feet long and 18 inches in depth. Planting depth of root ball must be below sidewalk grade. Call Park Board for inspection after tree planting completion.

Trenching for utility connections to be coordinated with Engineering Department to ensure safe root zones of retained trees. Methods fo tree portection for street trees to be approved by Park Board.

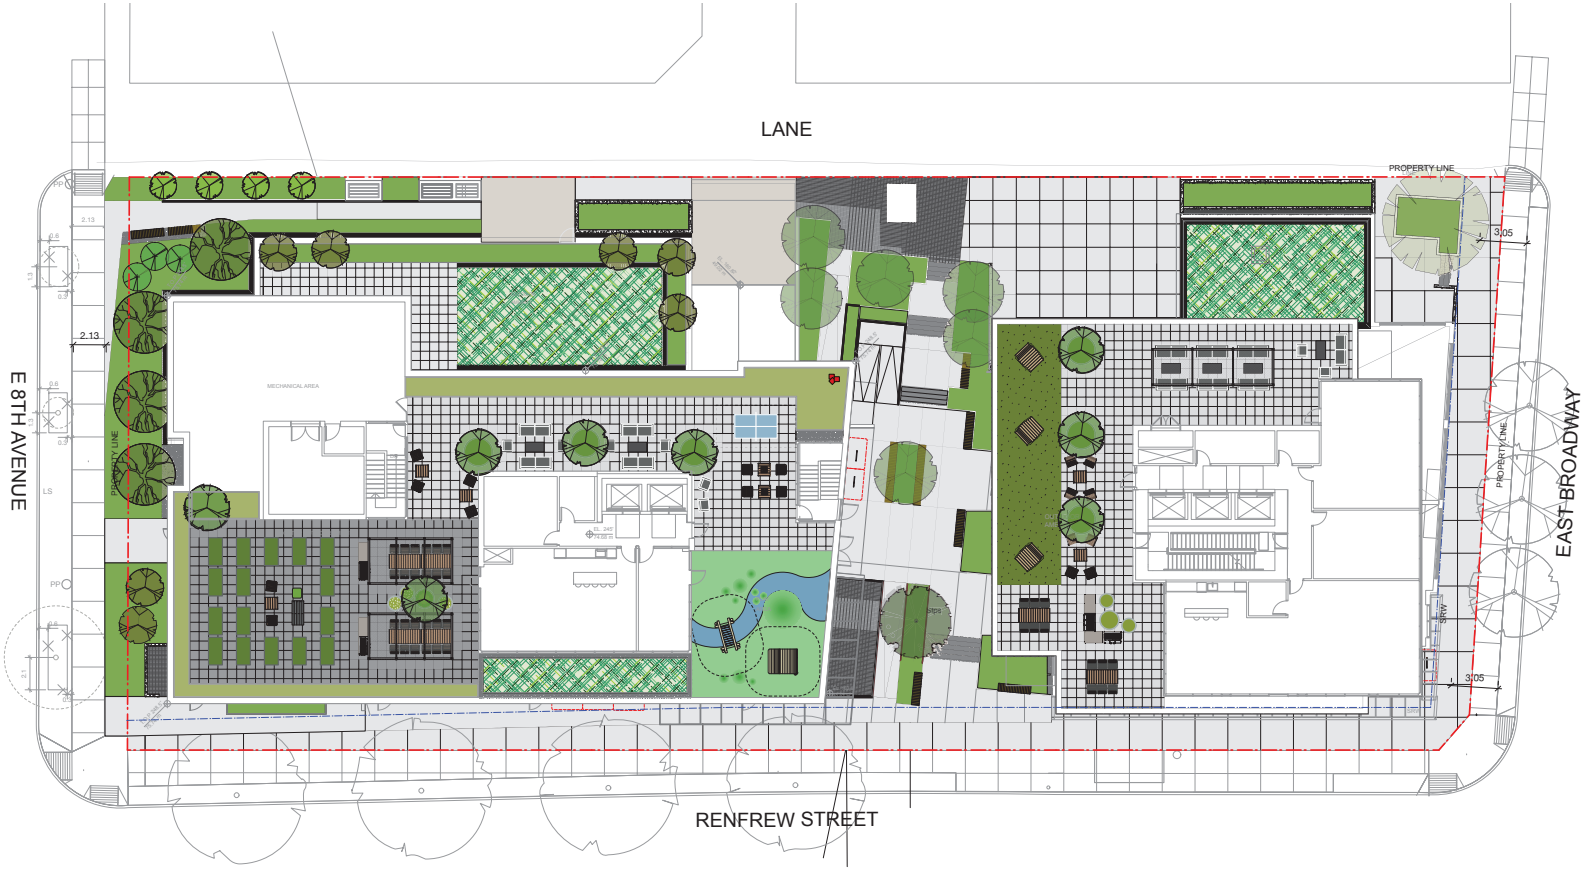

Revision

No.	Date	Revision Notes

Issue

No.	Date	Issue Notes
A	2021-03-01	ISSUED FOR REZONING
B	2021-07-12	Issued for UDP
C	2021-09-17	Issued for UDP Mtg
D	2022-06-16	Issued for DP
E	2022-10-21	Re-Issued for DP
F	2023-03-15	Issued for March 29 UDP
G	2023-07-17	Re-Issued for DP
H	2023-12-11	Re-Issued for DP
I	2024-03-11	Re-Issued for DP
J	2024-06-04	Re-Issued for DP
K	2025-07-09	Issued for DPMA
L	2025-08-05	Issued for Rezoning
M	2025-12-24	Issued for DPMA
N	2026-01-0-	Re-Issued for Rezoning

Professional Seal

eta landscape architecture

1690 West 2nd Avenue
Vancouver . BC . Canada . V6J 1H4

t | 604.683.1456
f | 604.683.1459
w | www.etala.ca

All Rights Reserved by eta landscape architecture inc. Information contained on these documents is part of the Consultant's instruments of service, and the Consultant shall retain ownership thereof. Such information shall not be used for any purpose other than for the construction of the referenced project. Any other use, reuse or modification of the documents without the Consultant's prior written consent will be at the recipient's sole risk and without liability or legal exposure to the Consultant.

Project

Proposed Mixed-Use Development

2460-2568 Renfrew St
Vancouver, BC

Drawing Title

Illustrative Plan


Legal

Project Manager	Project ID
KD	22034
Drawn By	Scale
KD	1:150
Reviewed By	Drawing No.
DT	L2.1
	— of —
	24

This plan is "NOT FOR CONSTRUCTION" and is to be submitted for review to Engineering Services a minimum of 8 weeks prior to the start of any construction proposed for public property. No work on public property may begin until such plans receive "For Construction" approval and related permits are issued. Please contact Engineering, Development Services and/or your Engineering, Building Site Inspector for details.

Final spacing, quantity and tree species to the satisfaction of the General Manager of Engineering Services. New trees must be of good standard, installed with approved root barriers and appropriate soil. Root barriers shall be of rigid construction, 8 feet long and 18 inches in depth. Planting depth of root ball must be below sidewalk grade. Call Park Board for inspection after tree planting completion

Trenching for utility connections to be coordinated with Engineering Department to ensure safe root zones of retained trees. Methods fo tree portection for street trees to be approved by Park Board.

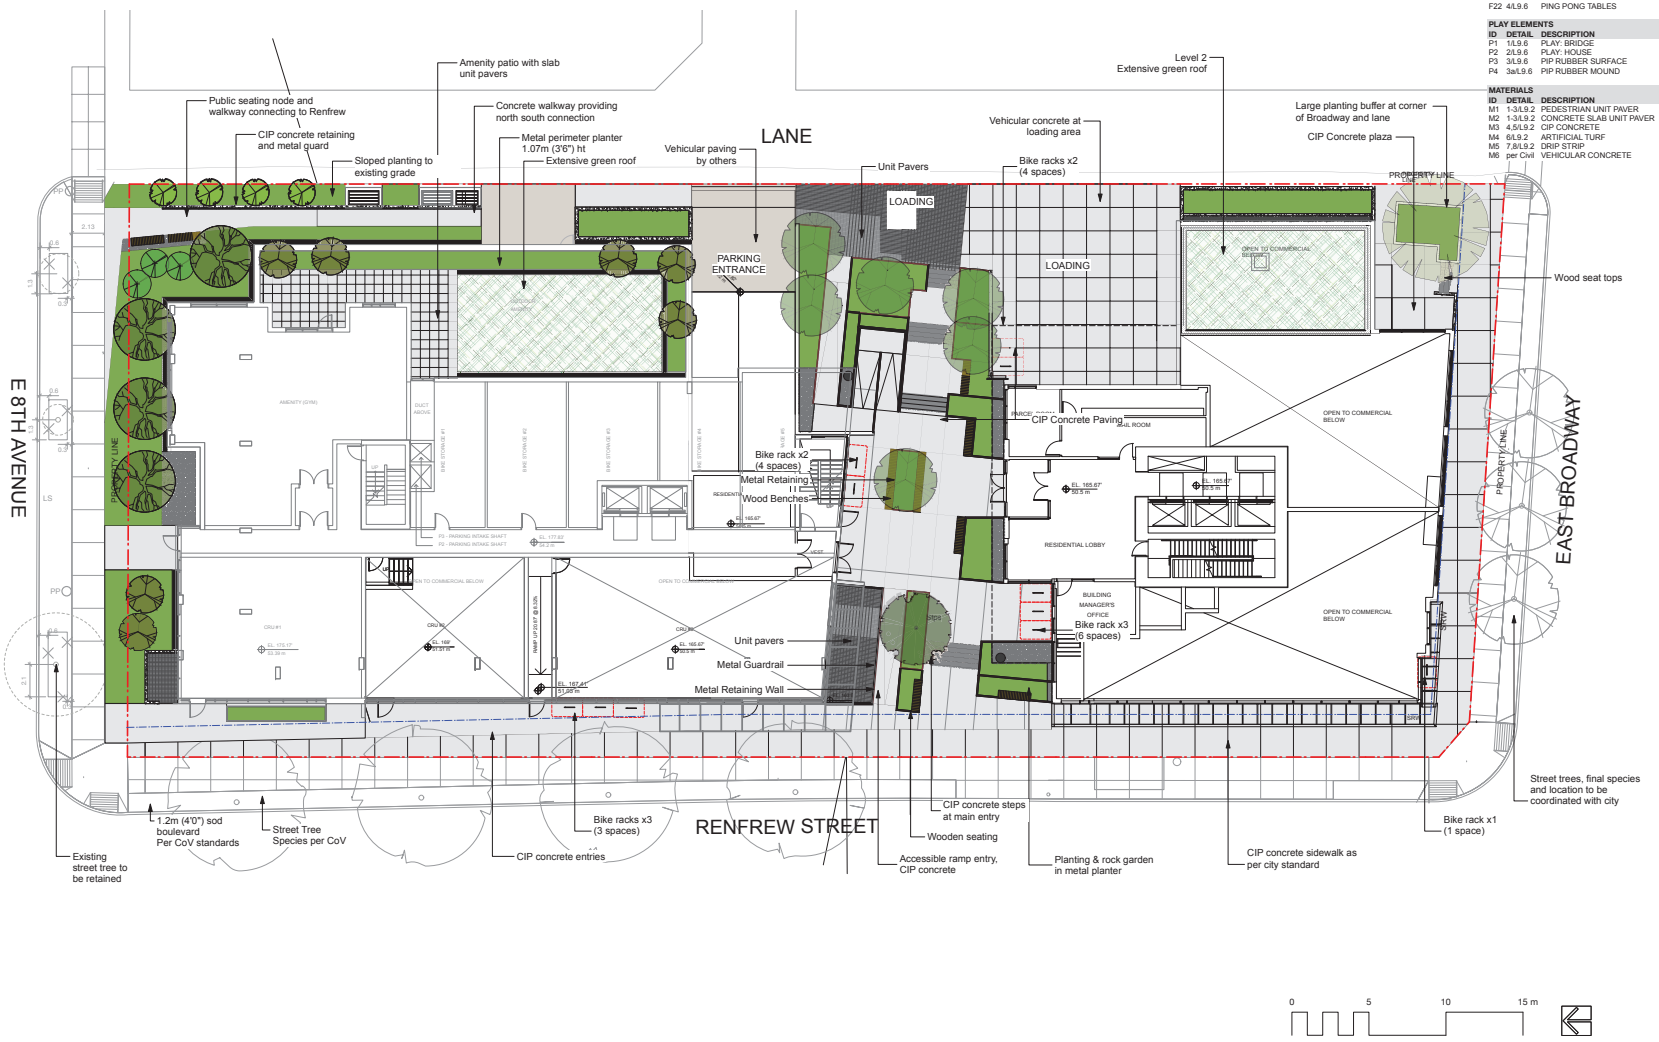

MATERIAL SCHEDULE

SITE FURNISHINGS

ID	DETAIL	DESCRIPTION
F1	2/L9.3	URBAN AGRICULTURE PLANTERS
F2	2/L9.3	ROOF PERIMETER PLANTERS
F3	3/L9.3	2'0" HT METAL PLANTER
F4	3/L9.3	3'0" HT METAL PLANTER
F5	1/L9.4	WOOD BENCH - SIDE MOUNTED
F6	2/L9.4	WOOD BENCH - TOP MOUNTED
F7	3/L9.4	METAL TRELLIS
F8	1/L9.5	BIKE RACKS
F9	2/L9.5	MOVEABLE CAFE TABLE
F10	3/L9.5	MOVEABLE CAFE CHAIR
F11		GAME TABLE TOP ATTACHMENT
F14	4/L9.5	DINING TABLE
F13	5/L9.5	DINING CHAIRS
F14	6/L9.5	SUN LOUNGER
F15	7/L9.5	BIRDHOUSE
F16	8/L9.5	BBQ STATION
F17	9/L9.5	COMPOST BIN
F18	10/L9.5	POTTING TABLE
F19	11/L9.5	LOUNGE SOFA
F20	12/L9.5	LOUNGE CHAIR
F21	13/L9.5	LOUNGE COFFEE TABLE
F22	4/L9.6	PING PONG TABLES

PLAY ELEMENTS

ID	DETAIL	DESCRIPTION
P1	1/L9.6	PLAY: BRIDGE
P2	2/L9.6	PLAY: HOUSE
P3	3/L9.6	PIP RUBBER SURFACE
P4	3a/L9.6	PIP RUBBER MOUND

MATERIALS

ID	DETAIL	DESCRIPTION
M1	1-3/L9.2	PEDESTRIAN UNIT PAVER
M2	1-3/L9.2	CONCRETE SLAB UNIT PAVER
M3	4,5/L9.2	CIP CONCRETE
M4	6/L9.2	ARTIFICIAL TURF
M5	7,8/L9.2	DRIP STRIP
M6	per Civil	VEHICULAR CONCRETE

Revision

No.	Date	Revision Notes

Issue

No.	Date	Issue Notes
A	2021-03-01	ISSUED FOR REZONING
B	2021-07-12	Issued for UDP
C	2021-09-17	Issued for UDP Mtg
D	2022-08-16	Issued for DP
E	2022-10-21	Re-Issued for DP
F	2023-03-15	Issued for March 29 UDP
G	2023-07-17	Re-Issued for DP
H	2023-12-11	Re-Issued for DP
I	2024-03-11	Re-Issued for DP
J	2024-06-04	Re-Issued for DP
K	2025-07-09	Issued for DPMA
L	2025-08-05	Issued for Rezoning
M	2025-12-24	Issued for DPMA
N	2026-01-0-	Re-Issued for Rezoning

Professional Seal

eta landscape architecture

1690 West 2nd Avenue
Vancouver . BC . Canada . V6J 1H4

t | 604.683.1456
f | 604.683.1459
w | www.etala.ca

All Rights Reserved by eta landscape architecture inc. Information contained on these documents is part of the Consultant's instruments of service, and the Consultant shall retain ownership thereof. Such information shall not be used for any purpose other than for the construction of the referenced project. Any other use, reuse or modification of the documents without the Consultant's prior written consent will be at the recipient's sole risk and without liability or legal exposure to the Consultant.

Project

Proposed Mixed-Use Development

2460-2568 Renfrew St
Vancouver, BC

Drawing Title


Landscape Plan
Level 1/Level 2

Legal

Project Manager	Project ID
KD	22034
Drawn By	Scale
KD	1:150
Reviewed By	Drawing No.
DT	L2.2
	of 24

This plan is "NOT FOR CONSTRUCTION" and is to be submitted for review to Engineering Services a minimum of 8 weeks prior to the start of any construction proposed for public property. No work on public property may begin until such plans receive "For Construction" approval and related permits are issued. Please contact Engineering, Development Services and/or your Engineering, Building Site Inspector for details.

Final spacing, quantity and tree species to the satisfaction of the General Manager of Engineering Services. New trees must be of good standard, installed with approved root barriers and appropriate soil. Root barriers shall be of rigid construction, 8 feet long and 18 inches in depth. Planting depth of root ball must be below sidewalk grade. Call Park Board for inspection after tree planting completion.

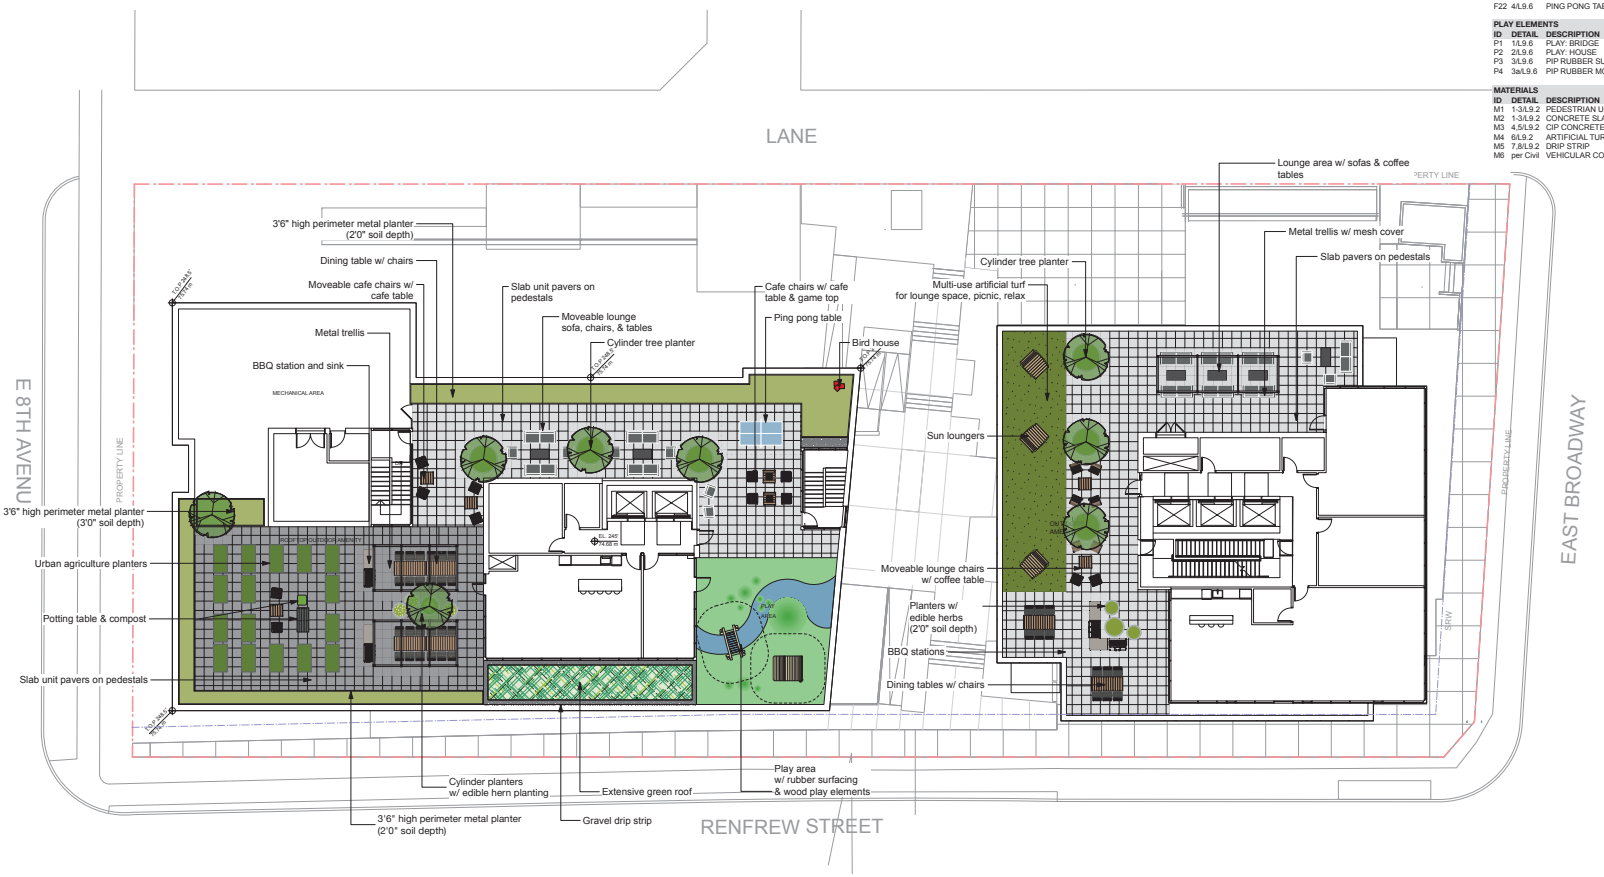

0 5 10 15 m

MATERIAL SCHEDULE

SITE FURNISHINGS

ID	DETAIL	DESCRIPTION
F1	2/L9.3	URBAN AGRICULTURE PLANTERS
F2	2/L9.3	ROOF PERIMETER PLANTERS
F3	3/L9.3	2'0" HT METAL PLANTER
F4	3/L9.3	3'0" HT METAL PLANTER
F5	1/L9.4	WOOD BENCH - SIDE MOUNTED
F6	2/L9.4	WOOD BENCH - TOP MOUNTED
F7	3/L9.4	METAL TRELLIS
F8	1/L9.5	BIKE RACKS
F9	2/L9.5	MOVEABLE CAFE TABLE
F10	3/L9.5	MOVEABLE CAFE CHAIR
F11		GAME TABLE TOP ATTACHMENT
F14	4/L9.5	DINING TABLE
F13	5/L9.5	DINING CHAIRS
F14	6/L9.5	SUN LOUNGER
F15	7/L9.5	BIRDHOUSE
F16	8/L9.5	BBQ STATION
F17	9/L9.5	COMPOST BIN
F18	10/L9.5	POTTING TABLE
F19	11/L9.5	LOUNGE SOFA
F20	12/L9.5	LOUNGE CHAIR
F21	13/L9.5	LOUNGE COFFEE TABLE
F22	4/L9.6	PING PONG TABLES

PLAY ELEMENTS

ID	DETAIL	DESCRIPTION
P1	1/L9.6	PLAY: BRIDGE
P2	2/L9.6	PLAY: HOUSE
P3	3/L9.6	PIP RUBBER SURFACE
P4	3a/L9.6	PIP RUBBER MOUND

MATERIALS

ID	DETAIL	DESCRIPTION
M1	1-3/L9.2	PEDESTRIAN UNIT PAVER
M2	1-3/L9.2	CONCRETE SLAB UNIT PAVER
M3	4,5/L9.2	CIP CONCRETE
M4	6/L9.2	ARTIFICIAL TURF
M5	7,8/L9.2	DRIP STRIP
M6	per Civil	VEHICULAR CONCRETE

Revision

No.	Date	Revision Notes

Issue

No.	Date	Issue Notes
A	2021-03-01	ISSUED FOR REZONING
B	2021-07-12	Issued for UDP
C	2021-09-17	Issued for UDP Mtg
D	2022-08-16	Issued for DP
E	2022-10-21	Re-Issued for DP
F	2023-03-15	Issued for March 29 UDP
G	2023-07-17	Re-Issued for DP
H	2023-12-11	Re-Issued for DP
I	2024-03-11	Re-Issued for DP
J	2024-06-04	Re-Issued for DP
K	2025-07-09	Issued for DPMA
L	2025-08-05	Issued for Rezoning
M	2025-12-24	Issued for DPMA
N	2026-01-0-	Re-Issued for Rezoning

Professional Seal

eta landscape architecture

1690 West 2nd Avenue
Vancouver . BC . Canada . V6J 1H4

t | 604.683.1456
f | 604.683.1459
w | www.etala.ca

All Rights Reserved by eta landscape architecture inc. Information contained on these documents is part of the Consultant's instruments of service, and the Consultant shall retain ownership thereof. Such information shall not be used for any purpose other than for the construction of the referenced project. Any other use, reuse or modification of the documents without the Consultant's prior written consent will be at the recipient's sole risk and without liability or legal exposure to the Consultant.

Project

Proposed Mixed-Use Development

2460-2568 Renfrew St
Vancouver, BC

Drawing Title

Landscape Plan
Level 7/Roof


Legal

Project Manager	Project ID
KD	22034
Drawn By	Scale
KD	1:150
Reviewed By	Drawing No.
DT	L2.3
	of 24

LIGHTING LEGEND

- SOFFIT LIGHT
- S/W — STEP/WALL LIGHT
- SL — LED STRIP LIGHT

Note:
1. Refer to Electrical plans & specs for final locations, fixture details and cut sheets.
2. Elecrical outlets to be provided for each BBQ, Trellis, and Fire Table, if applicable. Refer to Electrical.

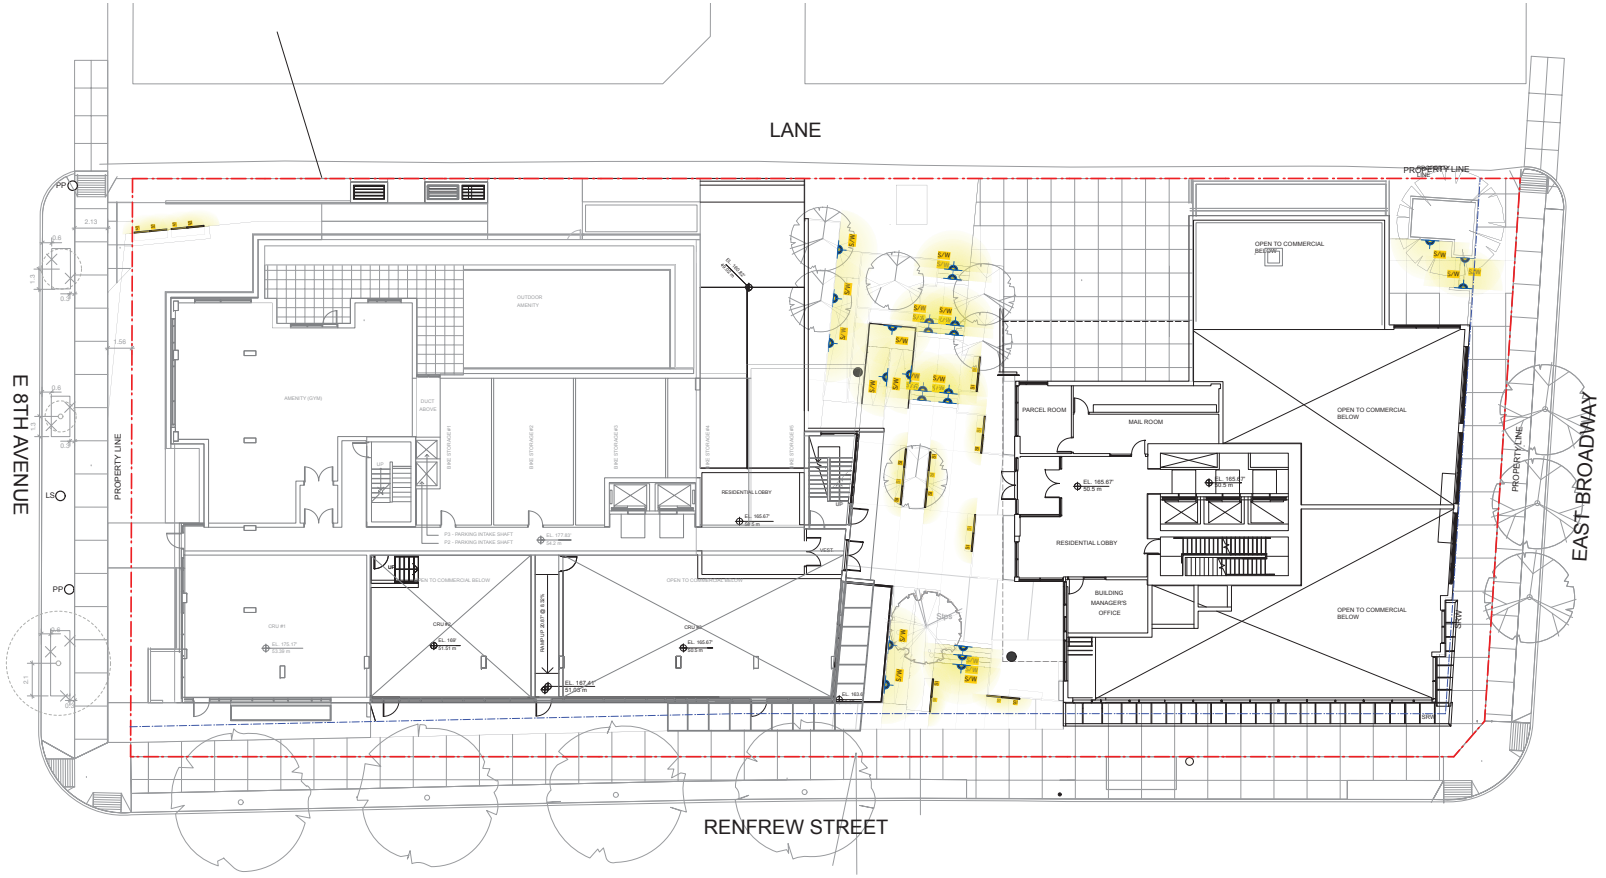

Revision

No.	Date	Revision Notes

Issue

No.	Date	Issue Notes
A	2021-03-01	ISSUED FOR REZONING
B	2021-07-12	Issued for UDP
C	2021-09-17	Issued for UDP Mtg
D	2022-08-16	Issued for DP
E	2022-10-21	Re-Issued for DP
F	2023-03-15	Issued for March 29 UDP
G	2023-07-17	Re-Issued for DP
H	2023-12-11	Re-Issued for DP
I	2024-03-11	Re-Issued for DP
J	2024-06-04	Re-Issued for DP
K	2025-07-09	Issued for DPMA
L	2025-08-05	Issued for Rezoning
M	2025-12-24	Issued for DPMA
N	2026-01-0-	Re-Issued for Rezoning

Professional Seal

eta landscape architecture

1690 West 2nd Avenue
Vancouver , BC , Canada , V6J 1H4

t | 604.683.1456
f | 604.683.1459
w | www.etala.ca

All Rights Reserved by eta landscape architecture inc. Information contained on these documents is part of the Consultant's instruments of service, and the Consultant shall retain ownership thereof. Such information shall not be used for any purpose other than for the construction of the referenced project. Any other use, reuse or alteration without written consent of the Consultant, and/or without consent will be at the recipient's sole risk and without liability or legal exposure to the Consultant.

Project

Proposed Mixed-Use Development

2460-2568 Renfrew St
Vancouver, BC

Drawing Title

Lighting Plan
Level 1/Level 2


Legal

Project Manager	Project ID
KD	22034
Drawn By	Scale
KD	1:150
Reviewed By	Drawing No.
DT	L2.4
	of 24

LIGHTING LEGEND

- SOFFIT LIGHT
- S/W — STEP/WALL LIGHT
- SL — LED STRIP LIGHT

Note:
1. Refer to Electrical plans & specs for final locations, fixture details and cut sheets.
2. Elecrical outlets to be provided for each BBQ, Trellis, and Fire Table, if applicable. Refer to Electrical.

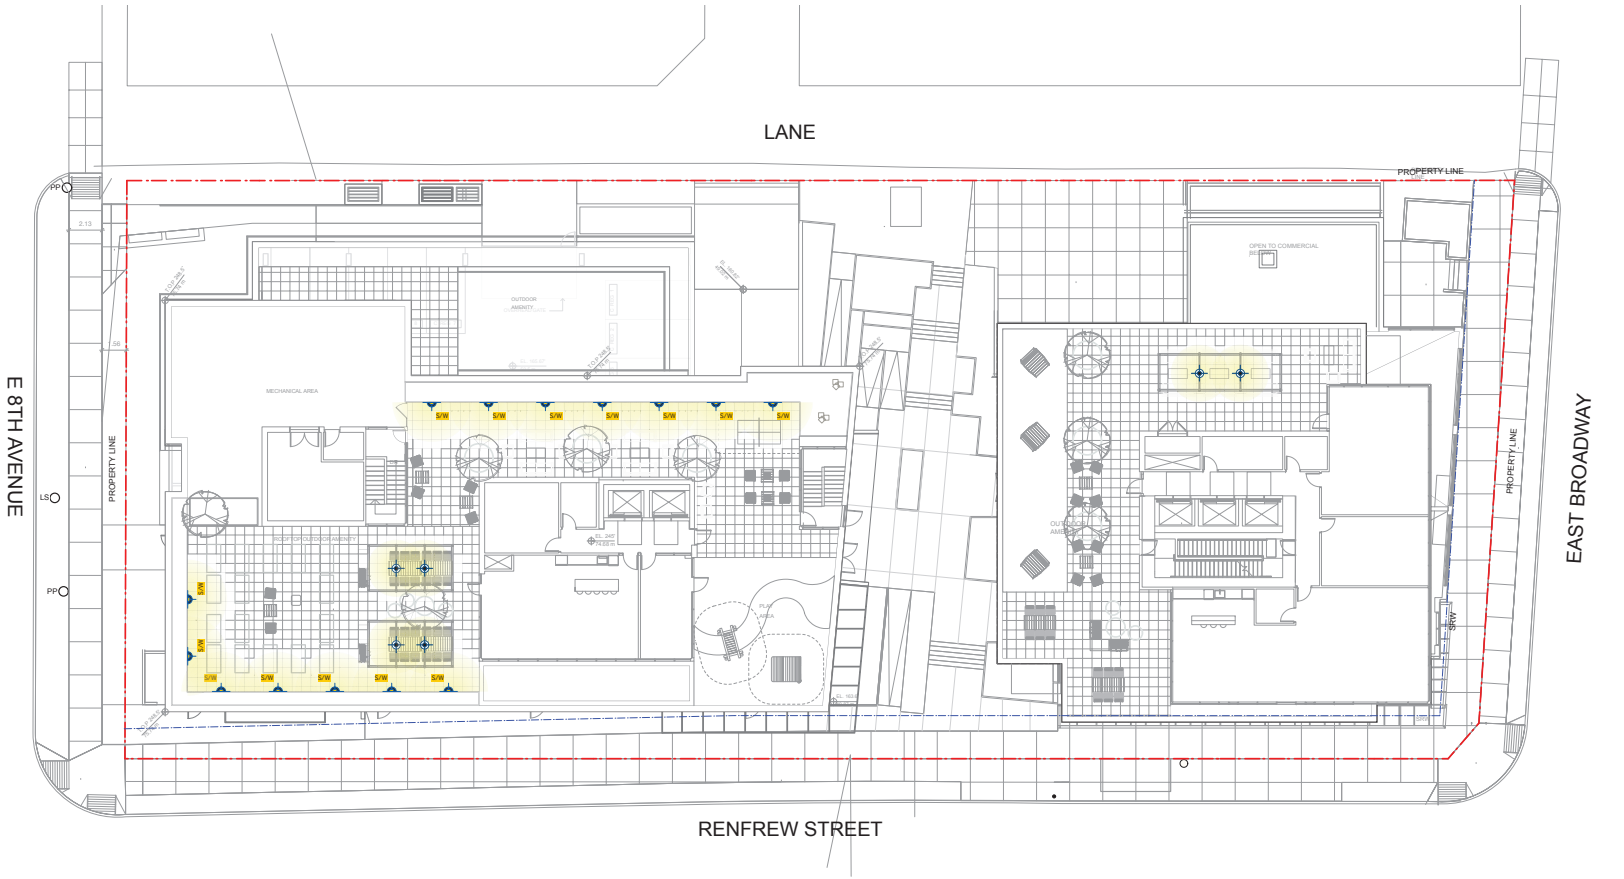

Revision

No.	Date	Revision Notes

Issue

No.	Date	Issue Notes
A	2021-03-01	ISSUED FOR REZONING
B	2021-07-12	Issued for UDP
C	2021-09-17	Issued for UDP Mtg
D	2022-08-16	Issued for DP
E	2022-10-21	Re-Issued for DP
F	2023-03-15	Issued for March 29 UDP
G	2023-07-17	Re-Issued for DP
H	2023-12-11	Re-Issued for DP
I	2024-03-11	Re-Issued for DP
J	2024-06-04	Re-Issued for DP
K	2025-07-09	Issued for DPMA
L	2025-08-05	Issued for Rezoning
M	2025-12-24	Issued for DPMA
N	2026-01-0-	Re-Issued for Rezoning

Professional Seal

eta landscape architecture

1690 West 2nd Avenue
Vancouver , BC , Canada , V6J 1H4

t | 604.683.1456
f | 604.683.1459
w | www.etala.ca

All Rights Reserved by eta landscape architecture inc. Information contained on these documents is part of the Consultant's instruments of service, and the Consultant shall retain ownership thereof. Such information shall not be used for any purpose other than for the construction of the referenced project. Any other use, reuse or modification without written consent from the Consultant will be without consent will be at the recipient's sole risk and without liability or legal exposure to the Consultant.

Project

Proposed Mixed-Use Development

2460-2568 Renfrew St
Vancouver, BC

Drawing Title

Lighting Plan
Level 7/Roof

Legal

Project Manager: KD	Project ID: 22034
Drawn By: KD	Scale: 1:150
Reviewed By: DT	Drawing No.: L2.5
	of 24

SHRUBS / GROUNDCOVERS / PERENNIALS L1

Asd	21	Astilbe 'Deutschland'	Deutschland astilbe	0.45 #1 cont.	full/ bushy plants	P
Auc	2	Arbutus unedo 'Compacta'	dwarf strawberry madrone	1.37 #10 cont.	full/ bushy plants	E, B, P, Ed, W
Auu	95	Arctostaphylos uva-ursi	kinnikinick	0.3 #1 cont.	full/ bushy plants	N, E, B, P
Cth	7	Ceanothus thyrsiflorus 'Victoria'	California lilac	1.07 #5 cont.	full/ bushy plants	E, P
Df	14	Dicentra formosa	western bleeding heart	0.51 #2 cont.	full/ bushy plants	B, P, W
Eac	3	Euonymus alatus 'Compactus'	dwarf burning bush	1.68 #5 cont.	full/ bushy plants	B, P
Hap	17	Hosta 'Aphrodite'	Aphrodite plantain lily	0.51 #1 cont.	full/ bushy plants	P
La	46	Lavandula angustifolia	English lavender	0.46 #2 cont.	---	E, B, P, Ed
Lp	27	Lonicera pileata	box leaf honeysuckle	0.76 #2 cont.	full/ bushy plants	E, B, P
Pah	98	Pennisetum alopecuroides 'Hameln'	dwarf fountain grass	0.46 #1 cont.	full/ bushy plants	B, W
Pm	35	Polystichum munitum	sword fern	0.6 #3 cont.	full/ bushy plants	N, E, R
Po	6	Pennisetum orientale 'Karly Rose'	fountain grass	0.6 #2 cont.	full/ bushy plants	B, W
Pt	245	Pachysandra terminalis	Japanese spurge	0.25 #1 cont.	full/ bushy plants	E, P
Ro	17	Rosmarinus officinalis	rosemary	0.51 #2 cont.	full/ bushy plants	E, P, Ed
Rob	3	Rosmarinus officinalis 'Barbeque'	Barbeque rosemary	0.76 #2 cont.	full/ bushy plants	E, P, Ed
Rwm	4	Rosa 'White Meidiland'	shrub rose	1.07 #2 cont.	full/ bushy plants	
Sa	24	Symphoricarpos albus	snowberry	0.76 #5 cont.	full/ bushy plants	N, B, P, W
Sbe	10	Spiraea betulifolia	birchleaf spirea	0.76 #2 cont.	full/ bushy plants	P
Sh	39	Sarcococca hookeriana var. humilis	dwarf sweet box	0.46 #2 cont.	full/ bushy plants	E, B, P
	0			0		

NOTES:


1 ALL LANDSCAPE TO CONFORM TO THE CURRENT EDITION OF THE CSLA STANDARDS FOR LEVEL 2 'GROOMED' LANDSCAPE TREATMENT IN THE EVENT OF A DISCREPANCY BETWEEN THE PLANT LIST AND THE PLANTING PLAN, THE PLANTING PLAN TAKES PRECEDENCE.

2 SEARCH AREA TO INCLUDE BRITISH COLUMBIA, WASHINGTON, AND OREGON

3 N - NATIVE E - EVERGREEN B - BIRD FRIENDLY P - POLLINATOR Ed - EDIBLE W - WINTER INTEREST

SHRUBS / GROUNDCOVERS / PERENNIALS L2

Asd	26	Astilbe 'Deutschland'	Deutschland astilbe	0.3 #1 cont.	full/ bushy plants	P
Dtr	9	Daphne x transatlantica 'Eterna	hybrid daphne	0.76 #2 cont.	full/ bushy plants	E, P, B
Gs	61	Gaultheria shallon	salal	0.61 #2 cont.	full/ bushy plants	N, E, B, P, Ed
La	5	Lavandula angustifolia	English lavender	0.51 #1 cont.	full/ bushy plants	E, B, P, Ed
Lp	49	Lonicera pileata	box leaf honeysuckle	0.76 #2 cont.	full/ bushy plants	E, B, P
Maa	58	Mahonia aquifolium	tall Oregon grape	0.6 #2 cont.	full/ bushy plants	N, E, B, P, Ed
Mr	42	Mahonia repens	creeping Oregon grape	0.45 #2 cont.	full/ bushy plants	N, E, B, P, Ed
Pm	46	Polystichum munitum	sword fern	0.45 #3 cont.	full/ bushy plants	N, E, R
Pt	162	Pachysandra terminalis	Japanese spurge	0.25 #1 cont.	full/ bushy plants	E, P
Rtb	19	Rhododendron 'Teddy Bear'	Teddy Bear rhododendro	1.1 #5 cont.	full/ bushy plants	
Sa	7	Symphoricarpos albus	snowberry	0.76 #5 cont.	full/ bushy plants	N, B, P, W
	0			0		

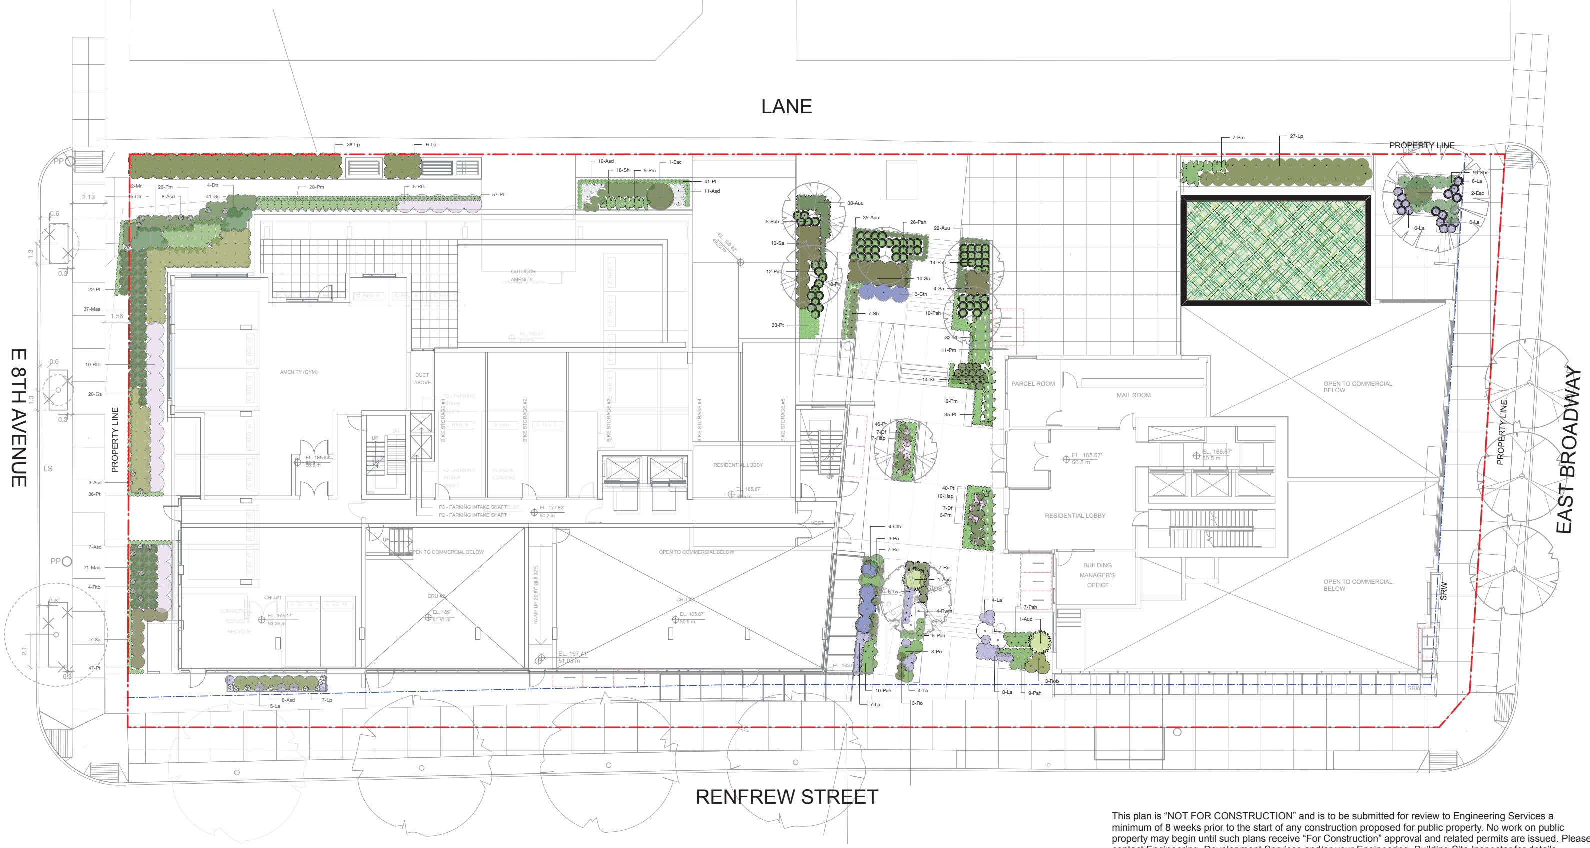

0 5 10 15 m

This plan is "NOT FOR CONSTRUCTION" and is to be submitted for review to Engineering Services a minimum of 8 weeks prior to the start of any construction proposed for public property. No work on public property may begin until such plans receive "For Construction" approval and related permits are issued. Please contact Engineering, Development Services and/or your Engineering, Building Site Inspector for details.

Final spacing, quantity and tree species to the satisfaction of the General Manager of Engineering Services. New trees must be of good standard, installed with approved root barriers and appropriate soil. Root barriers shall be of rigid construction, 8 feet long and 18 inches in depth. Planting depth of root ball must be below sidewalk grade. Call Park Board for inspection after tree planting completion

Trenching for utility connections to be coordinated with Engineering Department to ensure safe root zones of retained trees. Methods fo tree portection for street trees to be approved by Park Board.

Revision

No.	Date	Revision Notes

Issue

No.	Date	Issue Notes
A	2021-03-01	ISSUED FOR REZONING
B	2021-07-12	Issued for UDP
C	2021-09-17	Issued for UDP Mtg
D	2022-08-16	Issued for DP
E	2022-10-21	Re-Issued for DP
F	2023-03-15	Issued for March 29 UDP
G	2023-07-17	Re-Issued for DP
H	2023-12-11	Re-Issued for DP
I	2024-03-11	Re-Issued for DP
J	2024-06-04	Re-Issued for DP
K	2025-07-09	Issued for DPMA
L	2025-08-05	Issued for Rezoning
M	2025-12-24	Issued for DPMA
N	2026-01-0-	Re-Issued for Rezoning

Professional Seal

eta landscape architecture

1690 West 2nd Avenue
Vancouver . BC . Canada . V6J 1H4

t | 604.683.1456
f | 604.683.1459
w | www.etala.ca

All Rights Reserved by eta landscape architecture inc. Information contained on these documents is part of the Consultant's instruments of service, and the Consultant shall retain ownership thereof. Such information shall not be used for any purpose other than for the construction of the referenced project. Any other use, reuse or modification of the documents without the Consultant's prior written consent will be at the recipient's sole risk and without liability or legal exposure to the Consultant.

Project

Proposed Mixed-Use Development

2460-2568 Renfrew St
Vancouver, BC

Drawing Title


Planting Plan
Level 1/Level 2

Legal

Project Manager	Project ID
KD	22034
Drawn By	Scale
KD	1:150
Reviewed By	Drawing No.
DT	L3.1

SHRUBS / GROUNDCOVERS / PERENNIALS L7						
Cod	24	Cotoneaster dammeri	bearberry cotoneaster	0.6 #2 cont.	full/ bushy plants	E, B, P
Lah	69	Lavandula angustifolia 'Hidcote Blue'	Hidcote Blue lavender	0.51 #2 cont.	full/ bushy plants	E, P, Ed
Lp	41	Lonicera pileata	box leaf honeysuckle	0.75 #2 cont.	full/ bushy plants	E, B, P
Orv	12	Origanum vulgare	oregano	0.3 #1 cont.	full/ bushy plants	E, P, Ed
Pa	37	Pennisetum alopecuroides	fountain grass	0.6 #2 cont.	full/ bushy plants	B, W
Po	5	Pennisetum orientale 'Karly Rose'	fountain grass	0.6 #2 cont.	full/ bushy plants	B, W
Ro	74	Rosmarinus officinalis	rosemary	0.45 #2 cont.	full/ bushy plants	E, P, Ed
Tse	100	Thymus serphyllum	creepy thyme	0.3 #1 cont.	---	E, P

SHRUBS / GROUNDCOVERS / PERENNIALS ROOF						
Lah	1	Lavandula angustifolia 'Hido	Hidcote Blue lavender	0.51 #2 cont.	full/ bushy plants	E, P, Ed
Orv	14	Origanum vulgare	oregano	0.3 #1 cont.	full/ bushy plants	E, P, Ed
Tse	64	Thymus serphyllum	creepy thyme	0.3 SP 4		E, P

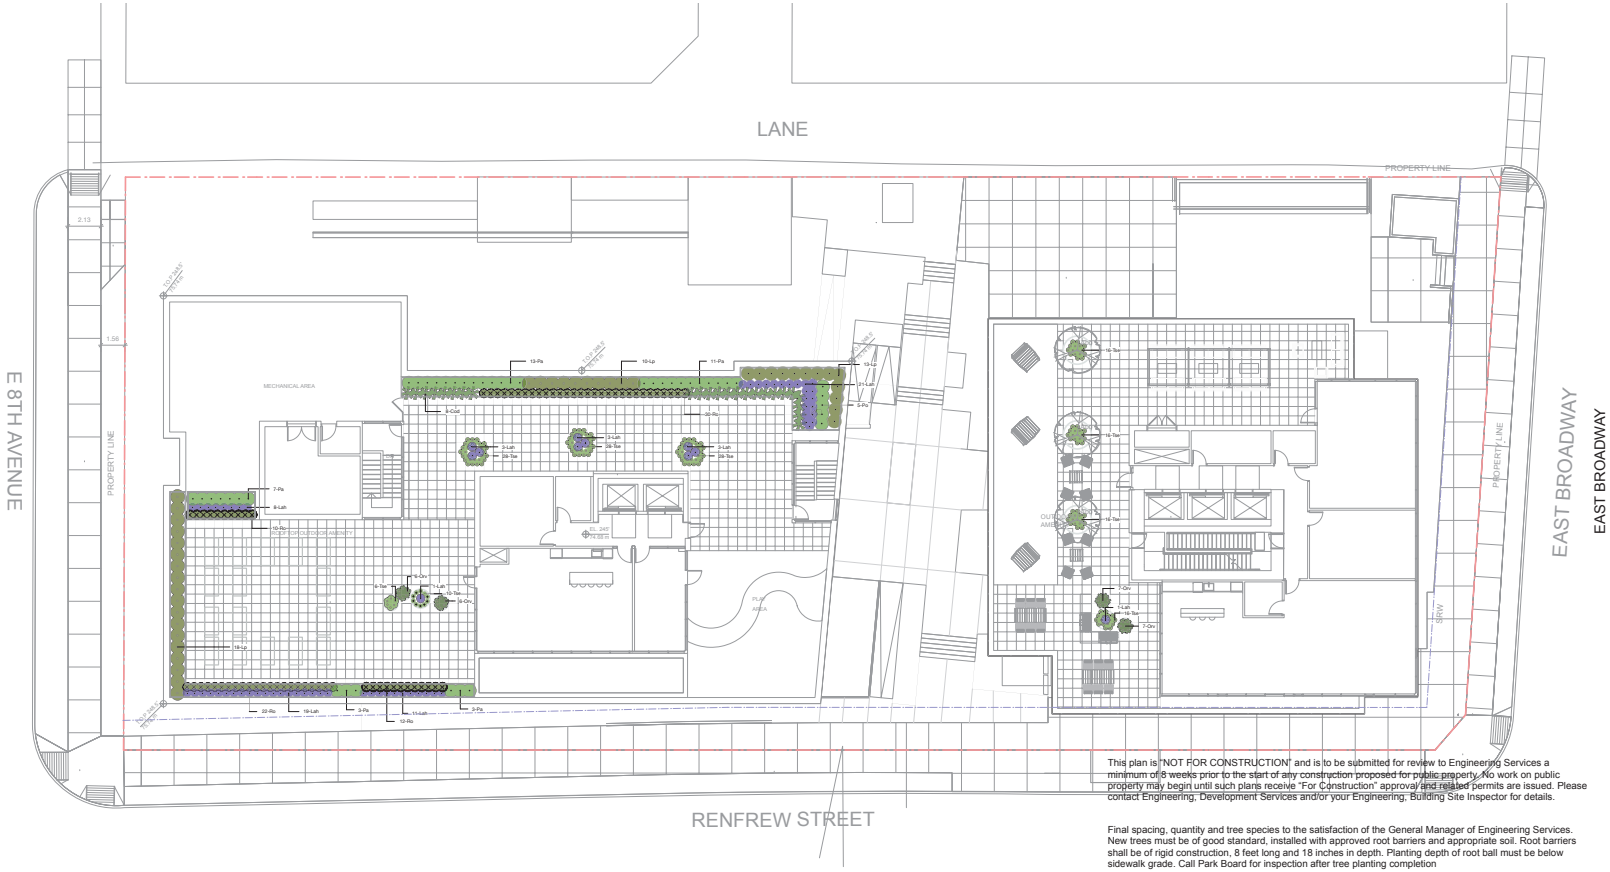

This plan is "NOT FOR CONSTRUCTION" and is to be submitted for review to Engineering Services a minimum of 8 weeks prior to the start of any construction proposed for public property. No work on public property may begin until such plans receive "For Construction" approval and related permits are issued. Please contact Engineering, Development Services and/or your Engineering, Building Site Inspector for details.

Final spacing, quantity and tree species to the satisfaction of the General Manager of Engineering Services. New trees must be of good standard, installed with approved root barriers and appropriate soil. Root barriers shall be of rigid construction, 8 feet long and 18 inches in depth. Planting depth of root ball must be below sidewalk grade. Call Park Board for inspection after tree planting completion

Trenching for utility connections to be coordinated with Engineering Department to ensure safe root zones of retained trees. Methods fo tree portection for street trees to be approved by Park Board.

0 5 10 15 m

Revision

No.	Date	Revision Notes

Issue

No.	Date	Issue Notes
A	2021-03-01	ISSUED FOR REZONING
B	2021-07-12	Issued for UDP
C	2021-09-17	Issued for UDP Mtg
D	2022-08-16	Issued for DP
E	2022-10-21	Re-Issued for DP
F	2023-03-15	Issued for March 29 UDP
G	2023-07-17	Re-Issued for DP
H	2023-12-11	Re-Issued for DP
I	2024-03-11	Re-Issued for DP
J	2024-06-04	Re-Issued for DP
K	2025-07-09	Issued for DPMA
L	2025-08-05	Issued for Rezoning
M	2025-12-24	Issued for DPMA
N	2026-01-0-	Re-Issued for Rezoning

Professional Seal

eta landscape architecture

1690 West 2nd Avenue
Vancouver , BC , Canada , V6J 1H4

t | 604.683.1456
f | 604.683.1459
w | www.etala.ca

All Rights Reserved by eta landscape architecture inc.
Information contained on these documents is part of the Consultant's instruments of service, and the Consultant shall retain ownership thereof. Such information shall not be used for any purpose other than for the construction of the referenced project. Any other use, reuse or modification of the documents without the Consultant's prior written consent will be at the recipient's sole risk and without liability or legal exposure to the Consultant.

Project

Proposed Mixed-Use Development

2460-2568 Renfrew St
Vancouver, BC


Drawing Title

Planting Plan
Level 7/Roof

Legal

Project Manager	Project ID
KD	22034
Drawn By	Scale
KD	1:150
Reviewed By	Drawing No.
DT	L3.2
	of 24

PLANT LIST LEVEL 1							
ID	QTY	LATIN NAME	COMMON NAME	SPACING	SIZE	NOTES	ATTRIBUTES
TREES L1							
Bn-1	6	Betulus nigra 'Heritage'	river birch	as shown	6cm cal/B&B	low branching/vary heights	
Stps	1	Stewartia pseudocamellia	Japanese stewartia	as shown	6cm cal/B&B	Full, bushy plants	
Tp	1	Thuja plicata	Western Red Cedar	as shown	3.5m ht/B&B		
TREES L2							
Acpf	3	Acer circinatum 'Pacific Fire'	Pacific Fire vine maple	as shown	6cm cal/B&B	full/ bushy canopy	N, W
TREES L7							
Apo	5	Acer palmatum 'Osakazuki'	Osakazuki Japanese maple	as shown	3m ht/B&B	full/ bushy canopy; multistem	P
TREES ROOF							
Apo	3	Acer palmatum 'Osakazuki'	Osakazuki Japanese maple	as shown	3m ht/B&B	full/ bushy canopy; multiP	

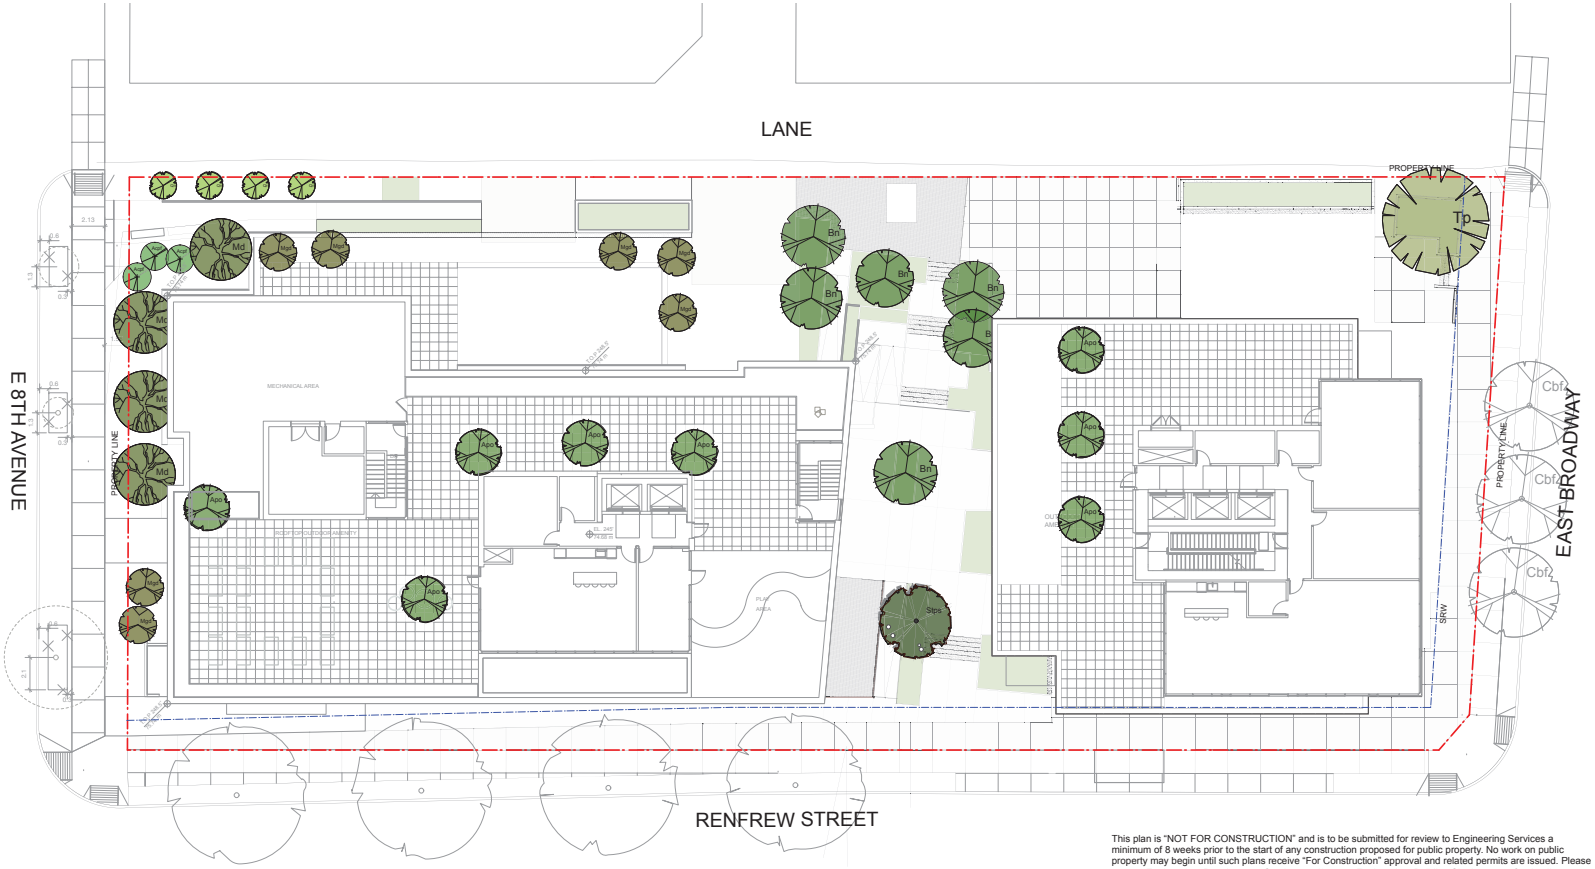

This plan is "NOT FOR CONSTRUCTION" and is to be submitted for review to Engineering Services a minimum of 8 weeks prior to the start of any construction proposed for public property. No work on public property may begin until such plans receive "For Construction" approval and related permits are issued. Please contact Engineering, Development Services and/or your Engineering, Building Site Inspector for details.

Final spacing, quantity and tree species to the satisfaction of the General Manager of Engineering Services. New trees must be of good standard, installed with approved root barriers and appropriate soil. Root barriers shall be of rigid construction, 8 feet long and 18 inches in depth. Planting depth of root ball must be below sidewalk grade. Call Park Board for inspection after tree planting completion

Trenching for utility connections to be coordinated with Engineering Department to ensure safe root zones of retained trees. Methods fo tree portection for street trees to be approved by Park Board.

0 5 10 15 m

Revision

No.	Date	Revision Notes

Issue

No.	Date	Issue Notes
A	2021-03-01	ISSUED FOR REZONING
B	2021-07-12	Issued for UDP
C	2021-09-17	Issued for UDP Mtg
D	2022-08-16	Issued for DP
E	2022-10-21	Re-Issued for DP
F	2023-03-15	Issued for March 29 UDP
G	2023-07-17	Re-Issued for DP
H	2023-12-11	Re-Issued for DP
I	2024-03-11	Re-Issued for DP
J	2024-06-04	Re-Issued for DP
K	2025-07-09	Issued for DPMA
L	2025-08-05	Issued for Rezoning
M	2025-12-24	Issued for DPMA
N	2026-01-0-	Re-Issued for Rezoning

Professional Seal

eta landscape architecture

1690 West 2nd Avenue
Vancouver . BC . Canada . V6J 1H4

t | 604.683.1456
f | 604.683.1459
w | www.etala.ca

All Rights Reserved by eta landscape architecture inc. Information contained on these documents is part of the Consultant's instruments of service, and the Consultant shall retain ownership thereof. Such information shall not be used for any purpose other than for the construction of the referenced project. Any other use, reuse or modification of the documents without the Consultant's prior written consent will be at the recipient's sole risk and without liability or legal exposure to the Consultant.

Project

Proposed Mixed-Use Development

2460-2568 Renfrew St
Vancouver, BC

Drawing Title

Tree Plan

Legal

Project Manager	Project ID
KD	22034
Drawn By	Scale
KD	1:150
Reviewed By	Drawing No.
DT	L3.3
	of 24


This plan is "NOT FOR CONSTRUCTION" and is to be submitted for review to Engineering Services a minimum of 8 weeks prior to the start of any construction proposed for public property. No work on public property may begin until such plans receive "For Construction" approval and related permits are issued. Please contact Engineering, Development Services and/or your Engineering, Building Site Inspector for details.

Final spacing, quantity and tree species to the satisfaction of the General Manager of Engineering Services. New trees must be of good standard, installed with approved root barriers and appropriate soil. Root barriers shall be of rigid construction, 8 feet long and 18 inches in depth. Planting depth of root ball must be below sidewalk grade. Call Park Board for inspection after tree planting completion

Trenching for utility connections to be coordinated with Engineering Department to ensure safe root zones of retained trees. Methods fo tree portection for street trees to be approved by Park Board.

LANDSCAPE GRADING & DRAINAGE PLAN LEGEND

TW 0.00m / BW 0.00m	TW - Top of Wall BW - Bottom of Wall
TS 0.00m / BS 0.00m	TS - Top of Step BS - Bottom of Step
ToS 0.00m	ToS - Top of Slab
FFE 0.00m	FFE - Finish Floor
PG 0.00m	PG - Proposed Grade
EG 0.00m	EG - Existing Grade
IG 0.00m	IG - Interpolated Grade
1% - 5% MIN-MAX	Slope
▪AD	Area Drain

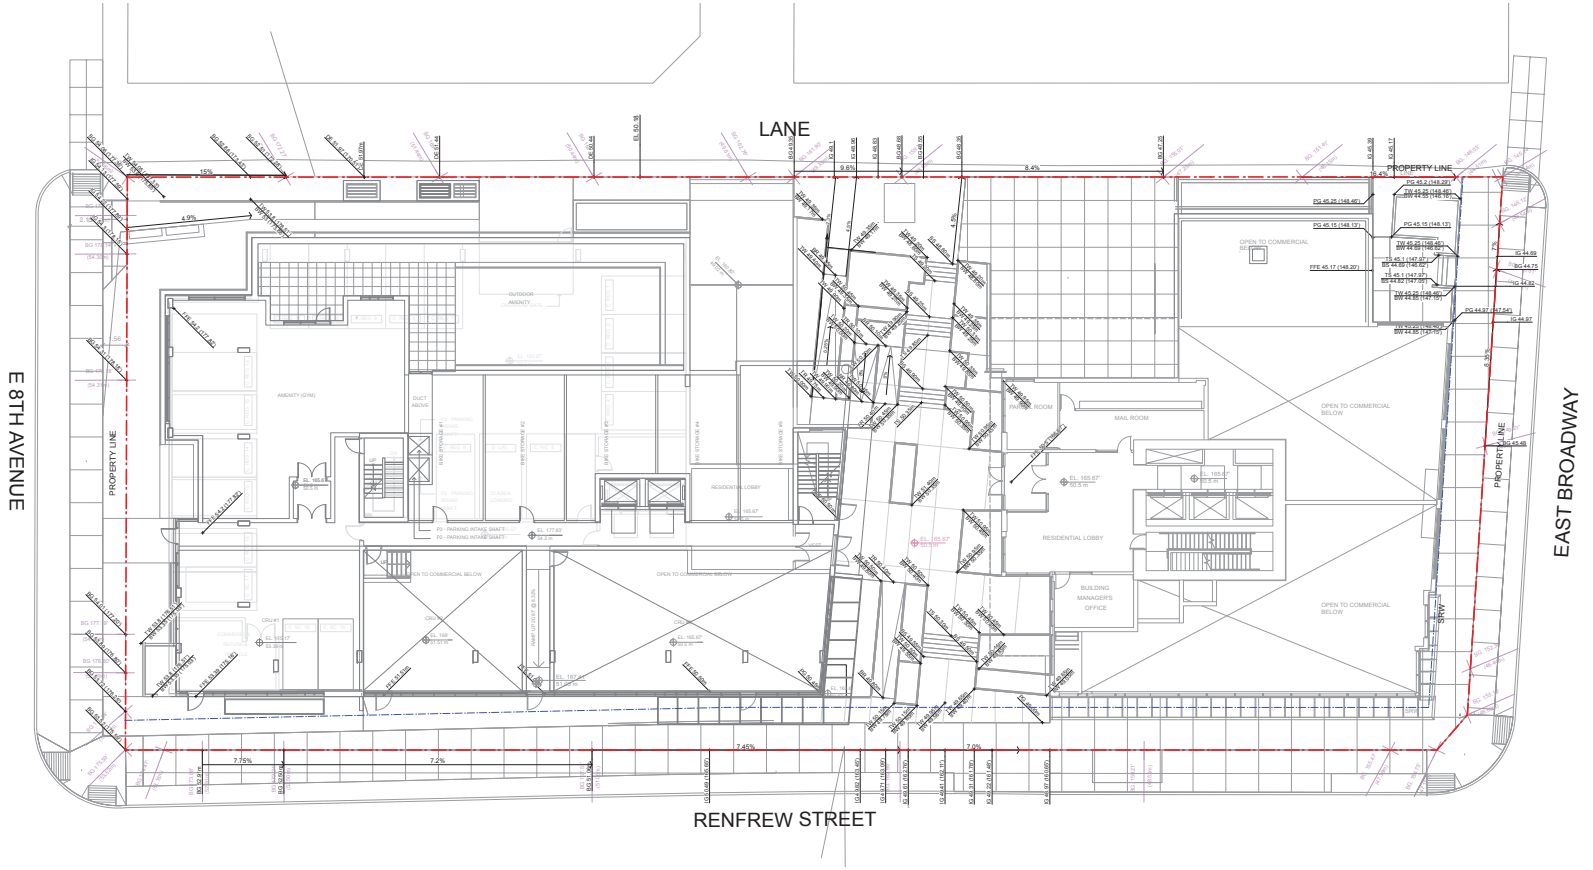

0 5 10 15 m

Revision

No.	Date	Revision Notes

Issue

No.	Date	Issue Notes
A	2021-03-01	ISSUED FOR REZONING
B	2021-07-12	Issued for UDP
C	2021-09-17	Issued for UDP Mtg
D	2022-08-16	Issued for DP
E	2022-10-21	Re-Issued for DP
F	2023-03-15	Issued for March 29 UDP
G	2023-07-17	Re-Issued for DP
H	2023-12-11	Re-Issued for DP
I	2024-03-11	Re-Issued for DP
J	2024-06-04	Re-Issued for DP
K	2025-07-09	Issued for DPMA
L	2025-08-05	Issued for Rezoning
M	2025-12-24	Issued for DPMA
N	2026-01-0-	Re-Issued for Rezoning

Professional Seal

eta landscape architecture

1690 West 2nd Avenue
Vancouver . BC . Canada . V6J 1H4

t | 604.683.1456
f | 604.683.1459
w | www.etala.ca

All Rights Reserved by eta landscape architecture inc. Information contained on these documents is part of the Consultant's instruments of service, and the Consultant shall retain ownership thereof. Such information shall not be used for any purpose other than for the construction of the referenced project. Any other use, reuse or modification of the documents without the Consultant's prior written consent will be at the recipient's sole risk and without liability or legal exposure to the Consultant.

Project

Proposed Mixed-Use Development

2460-2568 Renfrew St
Vancouver, BC


Drawing Title

Grading Plan
Level 1/Level 2


Legal

Project Manager: KD	Project ID: 22034
Drawn By: KD	Scale: 1:150
Reviewed By: DT	Drawing No.: L4.0
	— of — 24

GROUND (LEVEL 1 & LEVEL 2)

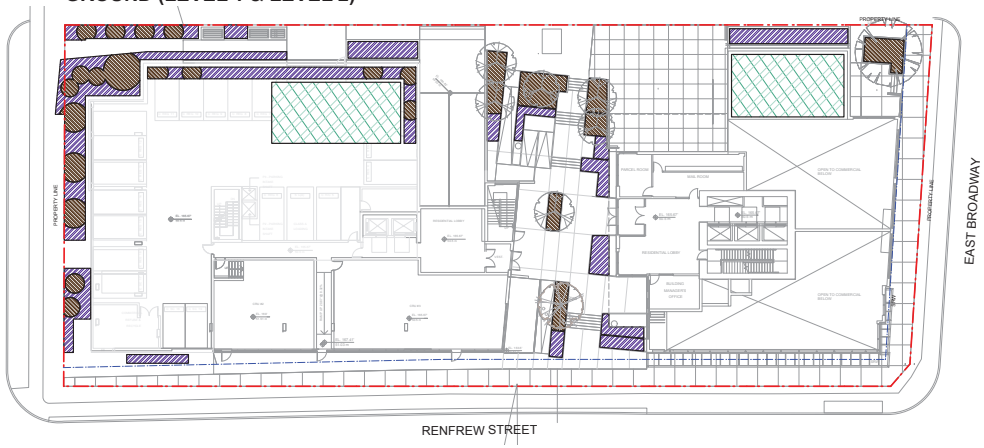

LEVEL 7 & TOWER ROOF

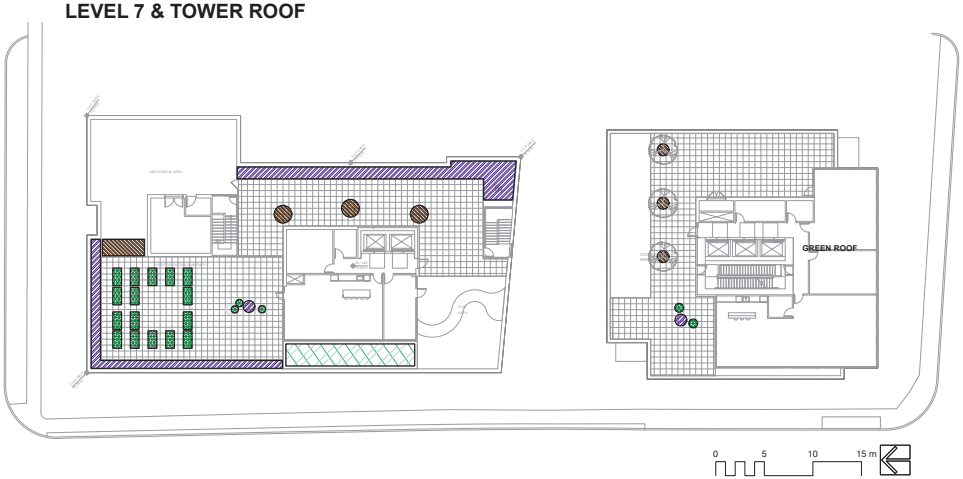

PLANTING SOIL DEPTH LEGEND

- 150 mm (6") Soil Depth
- 300 mm (12") Soil Depth
- 610 mm (24") Soil Depth
- 900 mm (35.5") Soil Depth

Note:
All softscape areas to include min. 75mm gravel drainage layers in addition to indicated soil depth for on slab conditions.

Non-strucutral void fill to be used in planters under soil as needed

Revision

No.	Date	Revision Notes

Issue

No.	Date	Issue Notes
A	2021-03-01	ISSUED FOR REZONING
B	2021-07-12	Issued for UDP
C	2021-09-17	Issued for UDP Mtg
D	2022-08-16	Issued for DP
E	2022-10-21	Re-Issued for DP
F	2023-03-15	Issued for March 29 UDP
G	2023-07-17	Re-Issued for DP
H	2023-12-11	Re-Issued for DP
I	2024-03-11	Re-Issued for DP
J	2024-06-04	Re-Issued for DP
K	2025-07-09	Issued for DPMA
L	2025-08-05	Issued for Rezoning
M	2025-12-24	Issued for DPMA
N	2026-01-0-	Re-Issued for Rezoning

Professional Seal

eta landscape architecture

1690 West 2nd Avenue
Vancouver , BC , Canada , V6J 1H4

t | 604.683.1456
f | 604.683.1459
w | www.etala.ca

All Rights Reserved by eta landscape architecture inc. Information contained on these documents is part of the Consultant's instruments of service, and the Consultant shall retain ownership thereof. Such information shall not be used for any purpose other than for the construction of the referenced project. Any other use, reuse or modification without written consent from the Consultant, prior written consent will be at the recipient's sole risk and without liability or legal exposure to the Consultant.

Project

Proposed Mixed-Use Development

2460-2568 Renfrew St
Vancouver, BC


Drawing Title

Soil Depth Plan


Legal

Project Manager: KD	Project ID: 22034
Drawn By: KD	Scale: 1:150
Reviewed By: DT	Drawing No.: L5.0
	of 24

GROUND (LEVEL 1 & LEVEL 2)

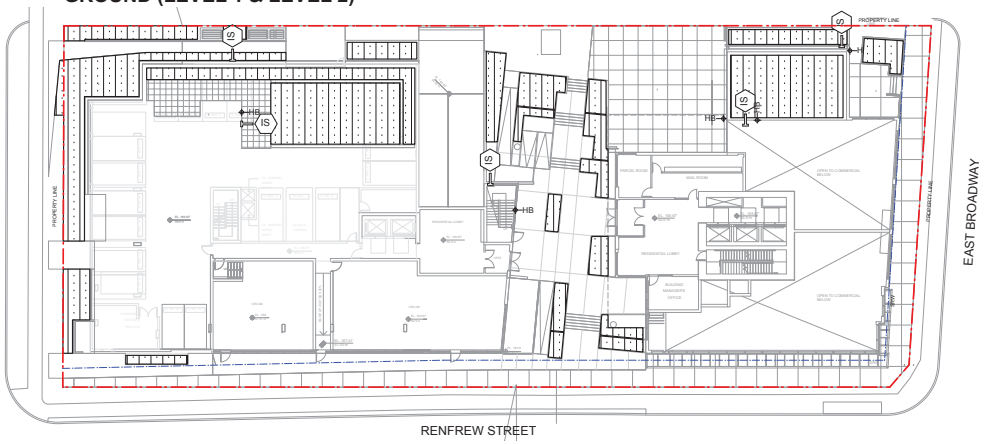

LEVEL 7 & TOWER ROOF

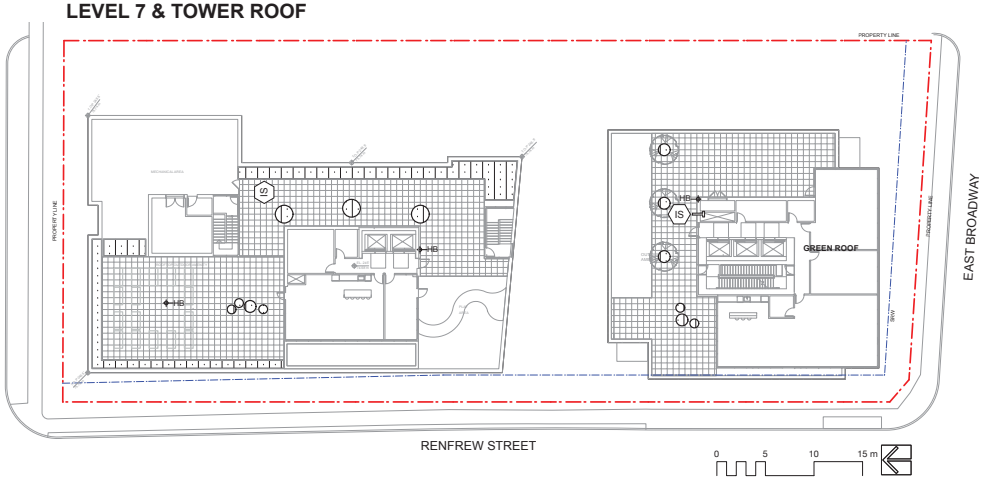

IRRIGATED AREAS & SERVICING LEGEND

	Area to be Irrigated
IS	Irrigation Stub-out
HB	Hosebib

"All onsite planted areas to be irrigated with high efficiency irrigation system."

Note:
1. Refer to canadian landscape standard, typ.
2. This sheet is for reference only, Contractor to refer to Irrigation drawings for the Irrigation design.
3. Final locations per Mechanical.
4. Shop drawings to be provided prior to installation for Landscape review.
5. Electrical outlets to be provided for each BBQ. Refer to Electrical.

Revision

No.	Date	Revision Notes

Issue

No.	Date	Issue Notes
A	2021-03-01	ISSUED FOR REZONING
B	2021-07-12	Issued for UDP
C	2021-09-17	Issued for UDP Mtg
D	2022-08-16	Issued for DP
E	2022-10-21	Re-Issued for DP
F	2023-03-15	Issued for March 29 UDP
G	2023-07-17	Re-Issued for DP
H	2023-12-11	Re-Issued for DP
I	2024-03-11	Re-Issued for DP
J	2024-08-04	Re-Issued for DP
K	2025-07-09	Issued for DPMA
L	2025-08-05	Issued for Rezoning
M	2025-12-24	Issued for DPMA
N	2026-01-0-	Re-Issued for Rezoning

Professional Seal

eta landscape architecture

1690 West 2nd Avenue
Vancouver , BC , Canada , V6J 1H4

t | 604.683.1456
f | 604.683.1459
w | www.etala.ca

All Rights Reserved by eta landscape architecture inc. Information contained on these documents is part of the Consultant's instruments of service, and the Consultant shall retain ownership thereof. Such information shall not be used for any purpose other than for the construction of the referenced project. Any other use, reuse or modification without the Consultant's prior written permission or consent will be at the recipient's sole risk and without liability or legal exposure to the Consultant.

Project

Proposed Mixed-Use Development

2460-2568 Renfrew St
Vancouver, BC

Drawing Title

Irrigated Areas & Services Plan

Legal

Project Manager: KD	Project ID: 22034
Drawn By: KD	Scale: 1:150
Reviewed By: DT	Drawing No.: L6.0
	of 24

Permeable Area Plan

Permeable Softscape	= 603.36sq.m
Impermeable Hardscape	= 2673.0sq.m



0 5 10 15 m

Revision

No.	Date	Revision Notes

Issue

No.	Date	Issue Notes
A	2021-03-01	ISSUED FOR REZONING
B	2021-07-12	Issued for UDP
C	2021-09-17	Issued for UDP Mtg
D	2022-08-16	Issued for DP
E	2022-10-21	Re-Issued for DP
F	2023-03-15	Issued for March 29 UDP
G	2023-07-17	Re-Issued for DP
H	2023-12-11	Re-Issued for DP
I	2024-03-11	Re-Issued for DP
J	2024-06-04	Re-Issued for DP
K	2025-07-09	Issued for DPMA
L	2025-08-05	Issued for Rezoning
M	2025-12-24	Issued for DPMA
N	2026-01-0-	Re-Issued for Rezoning

Professional Seal

eta landscape architecture

1690 West 2nd Avenue
Vancouver , BC , Canada , V6J 1H4

t | 604.683.1456
f | 604.683.1459
w | www.etala.ca

All Rights Reserved by eta landscape architecture inc. Information contained on these documents is part of the Consultant's instruments of service, and the Consultant shall retain ownership thereof. Such information shall not be used for any purpose other than for the construction of the referenced project. Any other use, reuse or modification without prior written consent by the Consultant for other consent will be at the recipient's sole risk and without liability or legal exposure to the Consultant.

Project

Proposed Mixed-Use Development


2460-2568 Renfrew St
Vancouver, BC

Drawing Title


Permeability Area


Legal

Project Manager: KD	Project ID: 22034
Drawn By: KD	Scale: NTS
Reviewed By: DT	Drawing No.: L7.0
	of 24

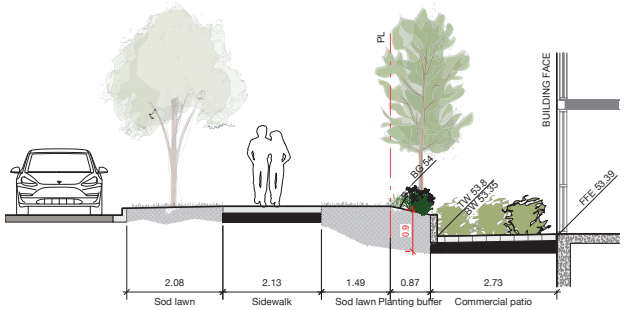


1 SECTION: North Sidewalk Connection w/ Site
Scale: 1:50

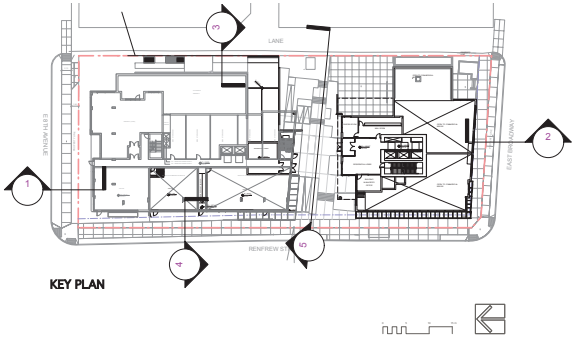


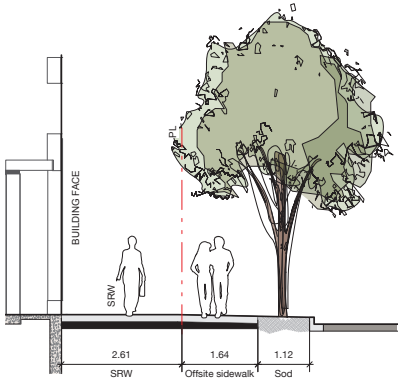


2 SECTION: South Sidewalk Connection w/ Site
Scale: 1:50

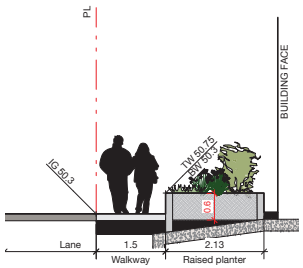

3 SECTION: East Laneway Frontage
Scale: 1:50

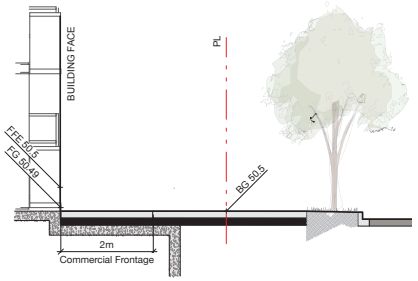

4 SECTION: West-East Sidewalk Connection w/ Site
Scale: 1:50

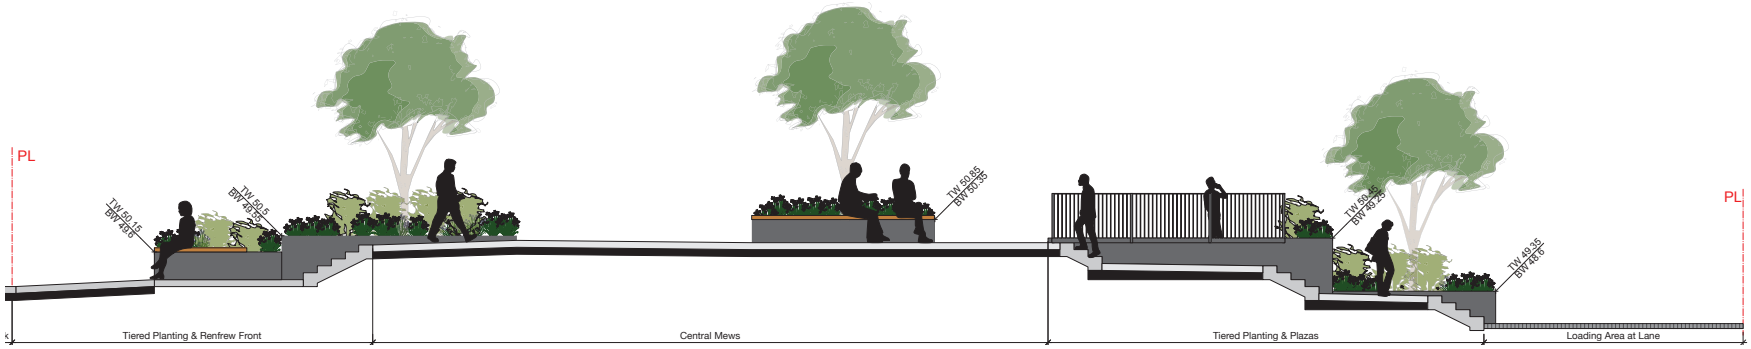

5 SECTION: West-East Through Mews
Scale: 1:50

Revision

No.	Date	Revision Notes

Issue

No.	Date	Issue Notes
A	2021-03-01	ISSUED FOR REZONING
B	2021-07-12	Issued for UDP
C	2021-09-17	Issued for UDP Mtg
D	2022-08-16	Issued for DP
E	2022-10-21	Re-Issued for DP
F	2023-03-15	Issued for March 29 UDP
G	2023-07-17	Re-Issued for DP
H	2023-12-11	Re-Issued for DP
I	2024-03-11	Re-Issued for DP
J	2024-06-04	Re-Issued for DP
K	2025-07-09	Issued for DPMA
L	2025-08-05	Issued for Rezoning
M	2025-12-24	Issued for DPMA
N	2026-01-0-	Re-Issued for Rezoning

Professional Seal

eta landscape architecture
1690 West 2nd Avenue
Vancouver . BC . Canada . V6J 1H4
t | 604.683.1456
f | 604.683.1459
w | www.etala.ca

All Rights Reserved by eta landscape architecture inc.
Information contained on these documents is part of the Consultant's instruments of service, and the Consultant shall retain ownership thereof. Such information shall not be used for any purpose other than for the construction of the referenced project. Any other use, reuse or modification of the documents without the Consultant's prior written consent will be at the recipient's sole risk and without liability or legal exposure to the Consultant.

Project

Proposed Mixed-Use Development


2460-2568 Renfrew St
Vancouver, BC

Drawing Title


Landscape Sections

Legal


Project Manager	Project ID
KD	22034
Drawn By	Scale
KD	as noted
Reviewed By	Drawing No.
DT	L8.0
	of 24

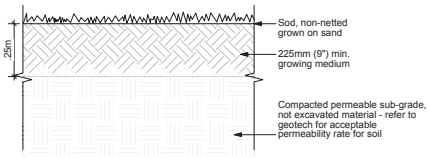


1 DETAIL: Sod Planting on Grade
Scale: 1:10

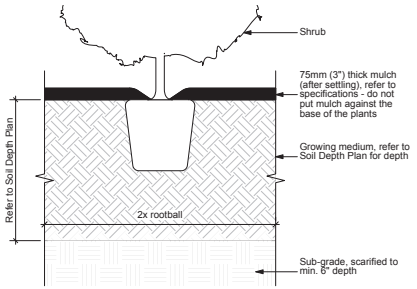

2 DETAIL: Shrub Planting on Grade
Scale: 1:10

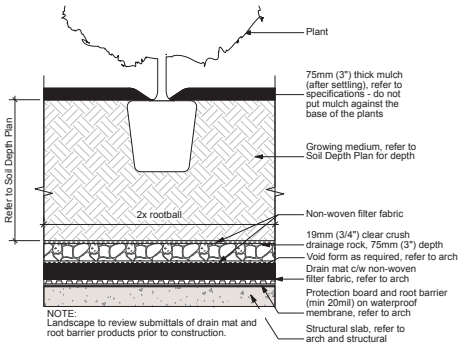


3 DETAIL: Shrub Planting on Slab
Scale: 1:10

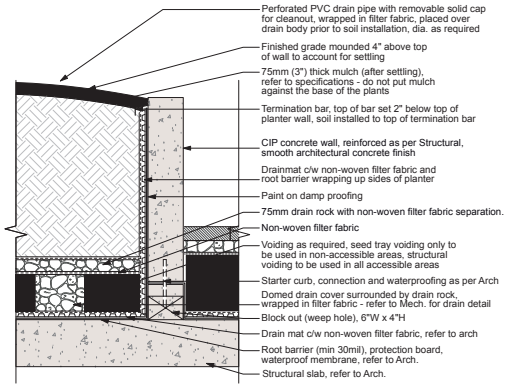


NOTE:
Landscape to review submittals of drain mat, root barrier, filter fabric, and soil prior to installation.

4 DETAIL: Planting in Planter on Slab
Scale: 1:10

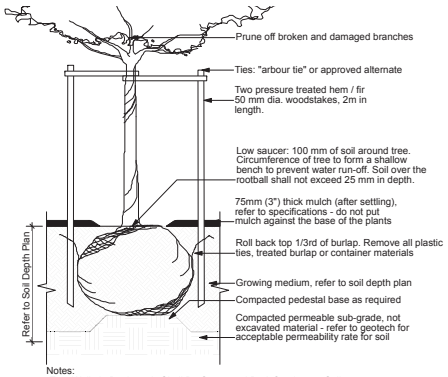

Notes:
-Tree Wells In Boulevards Shall Be Connected By A Continuous Soil Trench Of At Least 910mm (36") Depth

5 DETAIL: Tree Planting on Grade
Scale: 1:20

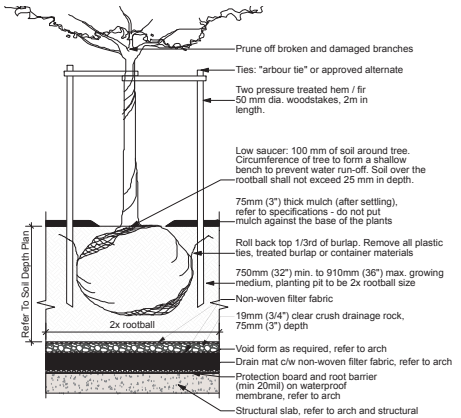

6 DETAIL: Tree Planting on Slab
Scale: 1:20

ARCHITEK ASSURED GREEN ROOFS
basic extensive

A cost effective approach for extensive green roof system, it is a light weight build up composed of a drainage board thinner than usual which can reduce the height of flashings and borders; Easiness on installation since drainage board and filter sheet are merged in one single layer. This system is designed for those green roofs that does not requires a significant amount of water retention but still performs in other sustainable aspects for the building. The basic extensive green roof can be installed in both types of roofs, conventional and inverted assemblies.

KEY FEATURES:

Cost savings: requires less time to install and very low maintenance involved;

Improved Performance: Increased thermal insulation.

Reduced Heat Island: Moderates temperature so rooftop equipment (including solar PV) operates more efficiently.


Increased Value: Enhances views, creates enjoyable outdoor space and provides habitat for nature.

Locally Sourced Materials: Architek uses mostly locally sourced materials.

LEED Features: beyond Sustainable Sites (SS) and Water Efficency (WE) some layers of this build-up has recycled material content and can contribute to Materials & Resources categorie.


Drainage board for conventional roofs


Drainage board for inverted roofs

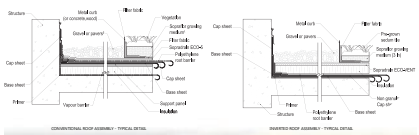

7 DETAIL: Extensive Green Roof Planting
Scale: NTS

Revision

No.	Date	Revision Notes

Issue

No.	Date	Issue Notes
B	2021-07-12	Issued for UDP
C	2021-09-17	Issued for UDP Mtg
D	2022-08-16	Issued for DP
E	2022-10-21	Re-Issued for DP
F	2023-03-15	Issued for March 29 UDP
G	2023-07-17	Re-Issued for DP
H	2023-12-11	Re-Issued for DP
I	2024-03-11	Re-Issued for DP
J	2024-06-04	Re-Issued for DP
K	2025-07-09	Issued for DPMA
L	2025-08-05	Issued for Rezoning
M	2025-12-24	Issued for DPMA
N	2026-01-0-	Re-Issued for Rezoning

Professional Seal

eta landscape architecture
1690 West 2nd Avenue
Vancouver - BC - Canada - V6J 1H4
t | 604.683.1456
f | 604.683.1459
w | www.etala.ca

All Rights Reserved by eta landscape architecture inc.
Information contained on these documents is part of the Consultant's instruments of service, and the Consultant shall retain ownership thereof. Such information shall not be used for any purpose other than for the construction of the referenced project. Any other use, reuse or modification of the documents without the Consultant's prior written consent will be at the recipient's sole risk and without liability or legal exposure to the Consultant.

Project

Proposed Mixed-Use Development


2460-2568 Renfrew St
Vancouver, BC

Drawing Title


Softscape Details

Legal


Project Manager	Project ID
KD	22034
Drawn By	Scale
KD	as noted
Reviewed By	Drawing No.
DT	L9.1

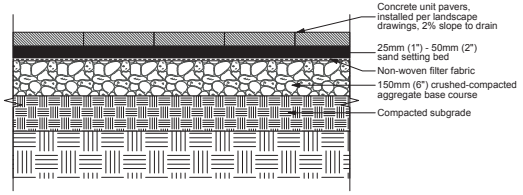


1 DETAIL: Unit Pavers on Grade
Scale: 1:10

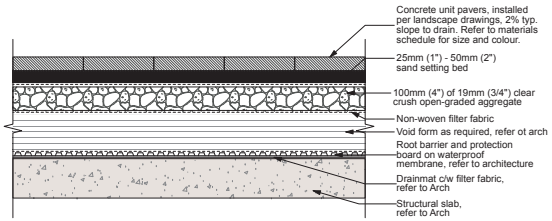

2 DETAIL: Unit Pavers on Slab
Scale: 1:10

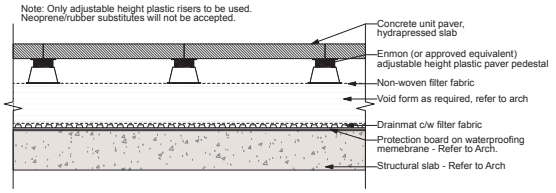


3 DETAIL: Unit Pavers on Pedestals
Scale: 1:10

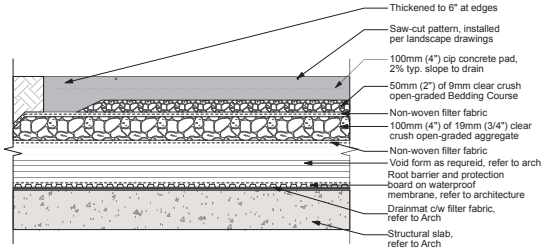

NOTE:
-Saw-cuts to be installed per layout plan, completed within 24hrs of pouring the slab
-Control joints to be 1/4 slab depth
-Control joints max 3m OC, as per MMCD
-Expansion joints to be max 9m OC as per MMCD

4 DETAIL: CIP Concrete on Slab
Scale: 1:10

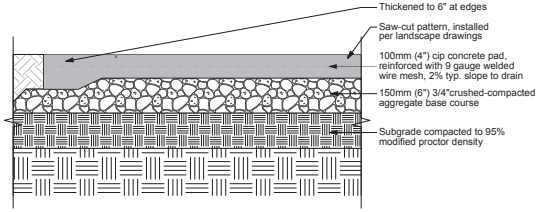


NOTE:
-Saw-cuts to be installed per layout plan, completed within 24hrs of pouring the slab
-Control joints to be 1/4 slab depth
-Control joints max 3m OC, as per MMCD
-Expansion joints to be max 9m OC as per MMCD


5 DETAIL: CIP Concrete on Grade
Scale: 1:10




MS 45	
Pile Height:	1 ¾" / 44 mm
Face Weight:	45 oz. / 1.28 kg
Fibre:	Polypropylene, mono filament
Colour:	Field olive with green/jute thatch
Roll Widths:	4.572m / 15'
Applications:	Landscaping and multi-purpose areas

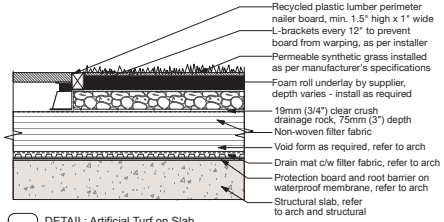

6 DETAIL: Artificial Turf on Slab
Scale: 1:10

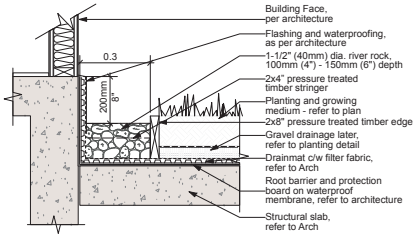

7 DETAIL: Drip Strip on Slab
Scale: 1:10

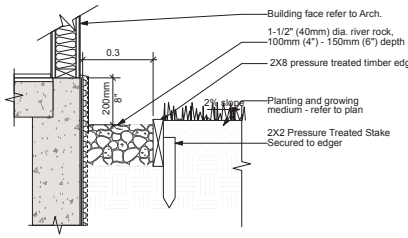

8 DETAIL: Drip Strip on Grade
Scale: 1:10

Revision

No.	Date	Revision Notes

Issue

No.	Date	Issue Notes
B	2021-07-12	Issued for UDP
C	2021-09-17	Issued for UDP Mtg
D	2022-08-16	Issued for DP
E	2022-10-21	Re-Issued for DP
F	2023-03-15	Issued for March 29 UDP
G	2023-07-17	Re-Issued for DP
H	2023-12-11	Re-Issued for DP
I	2024-03-11	Re-Issued for DP
J	2024-08-04	Re-Issued for DP
K	2025-07-09	Issued for DPMA
L	2025-08-05	Issued for Rezoning
M	2025-12-24	Issued for DPMA
N	2026-01-0-	Re-Issued for Rezoning

Professional Seal

eta landscape architecture
1690 West 2nd Avenue
Vancouver - BC - Canada - V6J 1H4
t | 604.683.1456
f | 604.683.1459
w | www.etala.ca

All Rights Reserved by eta landscape architecture inc.
Information contained on these documents is part of the Consultant's instruments of service, and the Consultant shall retain ownership thereof. Such information shall not be used for any purpose other than for the construction of the referenced project. Any other use, reuse or modification of the documents without the Consultant's prior written consent will be at the recipient's sole risk and without liability or legal exposure to the Consultant.

Project

Proposed Mixed-Use Development

2460-2568 Renfrew St
Vancouver, BC


Drawing Title

Hardscape Details


Legal

Project Manager	Project ID
KD	22034
Drawn By	Scale
KD	as noted
Reviewed By	Drawing No.
DT	L9.2


NOTES:
Contractor to submit engineered shop drawings for approval by consultants prior to fabrication showing all framing, connections, anchor bolts, and dimensions
Preferred manufacturer GreenTheory (or approved equivalent) to provide recommendations for construction.
Recommend bracing every 1.2m (4ft) O.C MAX spacing.
All metal joints to be welded and to be ground smooth. Welds/repairs to be painted or galvanized to match.
All metal components to be hot-dip galvanized steel painted or powdercoated per specification OR painted or powdercoated aluminum.

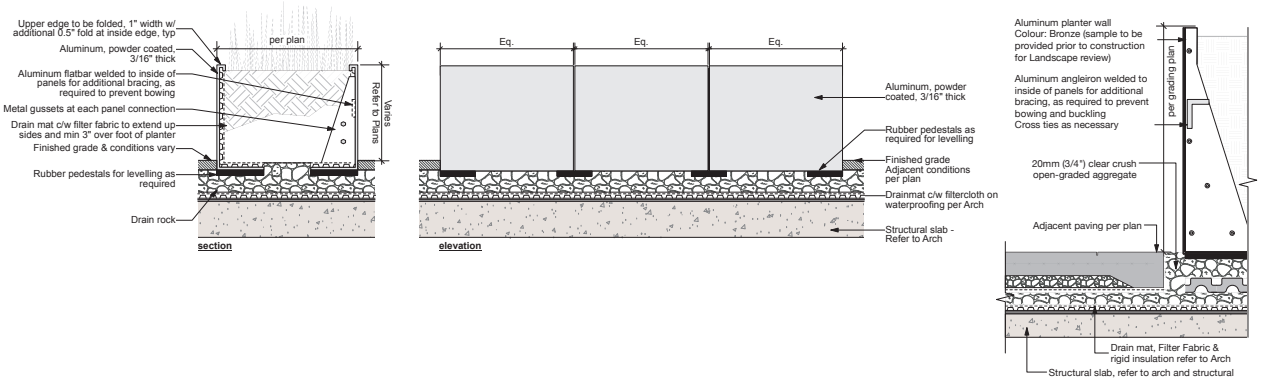

1 DETAIL: Metal Retaining Wall
Scale: 1:10

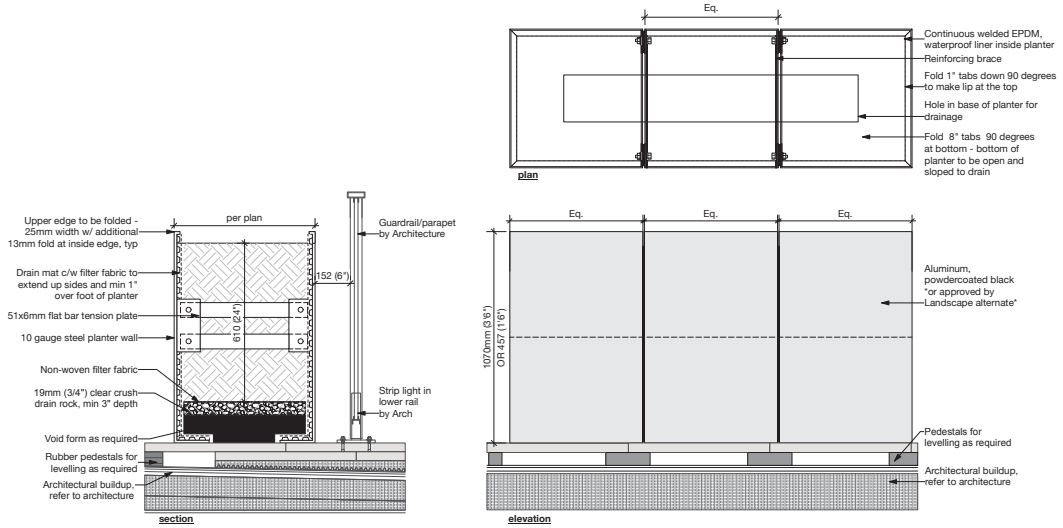

2 DETAIL: Metal Planters on Roof
Scale: 1:10

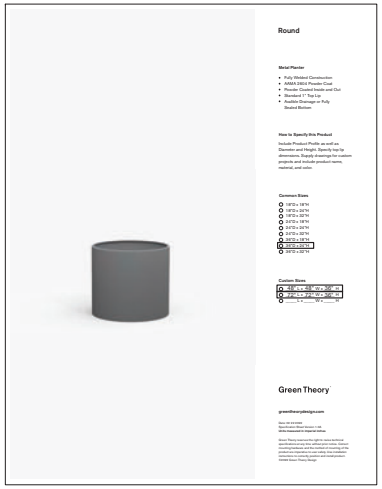

3 CUTSHEET: 2'0 & 3'0 Metal Planters
Scale: NTS

Revision

No.	Date	Revision Notes

Issue

No.	Date	Issue Notes
B	2021-07-12	Issued for UDP
C	2021-09-17	Issued for UDP Mtg
D	2022-08-16	Issued for DP
E	2022-10-21	Re-Issued for DP
F	2023-03-15	Issued for March 29 UDP
G	2023-07-17	Re-Issued for DP
H	2023-12-11	Re-Issued for DP
I	2024-03-11	Re-Issued for DP
J	2024-06-04	Re-Issued for DP
K	2025-07-09	Issued for DPMA
L	2025-08-05	Issued for Rezoning
M	2025-12-24	Issued for DPMA
N	2026-01-0-	Re-Issued for Rezoning

Professional Seal

eta landscape architecture
1690 West 2nd Avenue
Vancouver - BC - Canada - V6J 1H4
t | 604.683.1456
f | 604.683.1459
w | www.etala.ca

All Rights Reserved by eta landscape architecture inc. Information contained on these documents is part of the Consultant's instruments of service, and the Consultant shall retain ownership thereof. Such information shall not be used for any purpose other than for the construction of the referenced project. Any other use, reuse or modification of the documents without the Consultant's prior written consent will be at the recipient's sole risk and without liability or legal exposure to the Consultant.

Project

Proposed Mixed-Use Development


2460-2568 Renfrew St
Vancouver, BC

Drawing Title

Metal Details


Legal

Project Manager	Project ID
KD	22034
Drawn By	Scale
KD	as noted
Reviewed By	Drawing No.
DT	L9.3
	of 24

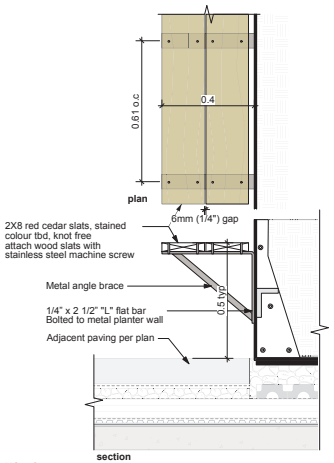


NOTES:
Shop drawings to be provided for Landscape review prior to construction.

1 DETAIL: Timber Bench Wall Mounted
Scale: 1:10

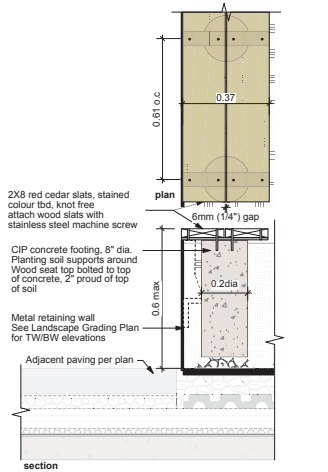

NOTES:
Shop drawings to be provided for Landscape review prior to construction.

2 DETAIL: Timber Bench Top Mounted
Scale: 1:10

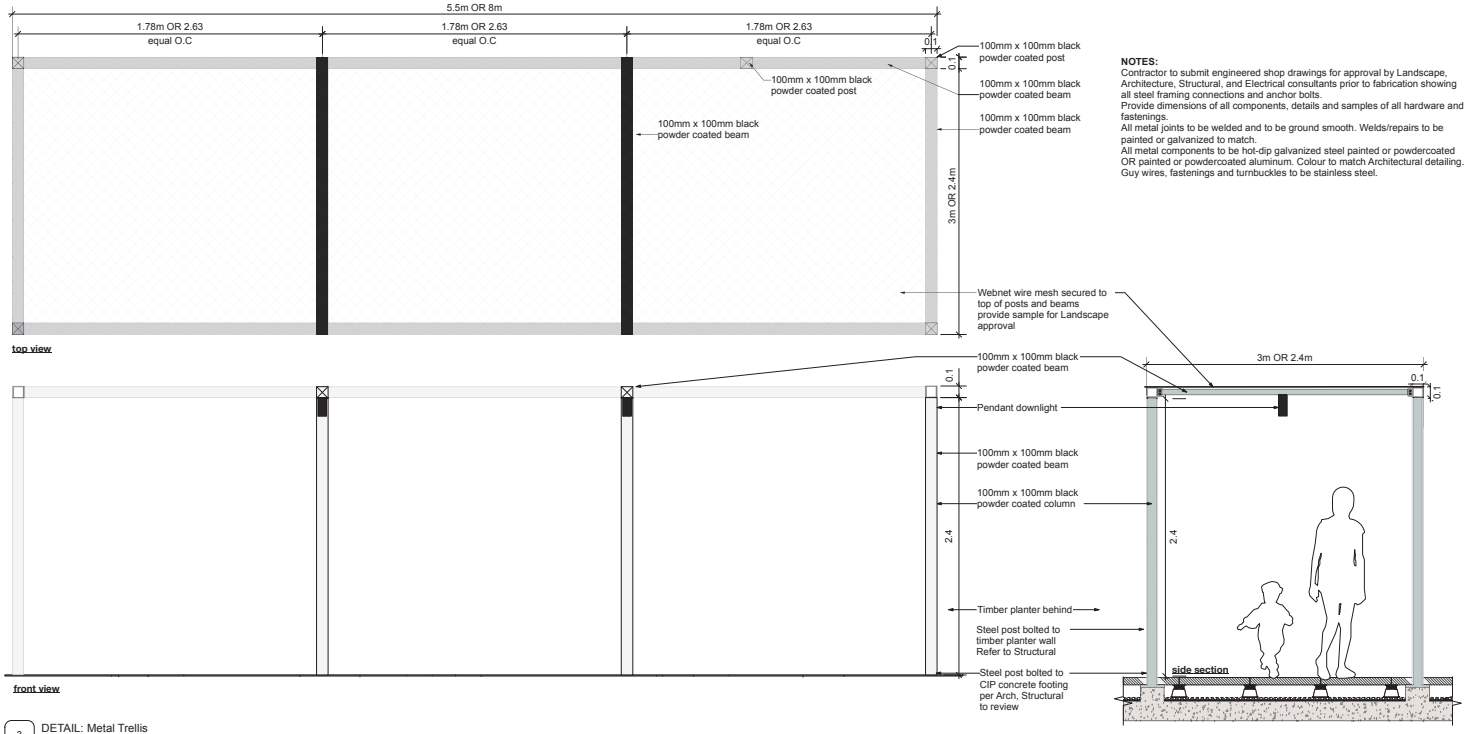

NOTES:
Contractor to submit engineered shop drawings for approval by Landscape, Architecture, Structural, and Electrical consultants prior to fabrication showing all steel framing connections and anchor bolts.
Provide dimensions of all components, details and samples of all hardware and fastenings.
All metal joints to be welded and to be ground smooth. Welds/repairs to be painted or galvanized to match.
All metal components to be hot-dip galvanized steel painted or powdercoated OR painted or powdercoated aluminum. Colour to match Architectural detailing.
Guy wires, fastenings and turnbuckles to be stainless steel.

3 DETAIL: Metal Trellis
Scale: 1:20

Revision

No.	Date	Revision Notes

Issue

No.	Date	Issue Notes
B	2021-07-12	Issued for UDP
C	2021-09-17	Issued for UDP Mtg
D	2022-08-16	Issued for DP
E	2022-10-21	Re-Issued for DP
F	2023-03-15	Issued for March 29 UDP
G	2023-07-17	Re-Issued for DP
H	2023-12-11	Re-Issued for DP
I	2024-03-11	Re-Issued for DP
J	2024-06-04	Re-Issued for DP
K	2025-07-09	Issued for DPMA
L	2025-08-05	Issued for Rezoning
M	2025-12-24	Issued for DPMA
N	2026-01-0-	Re-Issued for Rezoning

Professional Seal

eta landscape architecture
1690 West 2nd Avenue
Vancouver - BC - Canada - V6J 1H4
t | 604.683.1456
f | 604.683.1459
w | www.etala.ca

All Rights Reserved by eta landscape architecture inc.
Information contained on these documents is part of the Consultant's instruments of service, and the Consultant shall retain ownership thereof. Such information shall not be used for any purpose other than for the construction of the referenced project. Any other use, reuse or modification of the documents without the Consultant's prior written consent will be at the recipient's sole risk and without liability or legal exposure to the Consultant.

Project

Proposed Mixed-Use Development

2460-2568 Renfrew St
Vancouver, BC

Drawing Title

Custom Furniture

Legal

Project Manager: KD	Project ID: 22034
Drawn By: KD	Scale: as noted
Reviewed By: DT	Drawing No.: L9.4
	of 24

ICONIC

MBR-2300-00001




MATERIALS: The bike rack frame is made from solid cast aluminum. All brackets are made of steel. Tamper resistant fasteners are stainless steel.

FINISH: The Maglin Powdercoat System provides a durable finish on all aluminum castings.

INSTALLATION: The bike rack is delivered in parts. Reference INSTALL_MBR-2300-00001 PDF for more information.


TO SPECIFY: Select MBR-2300-0000
Choose:
– Powdercoat Color

HEIGHT: 26 1/2" (67.3cm) LENGTH: 20 1/2" (52cm) WIDTH: 2" (5.1cm) WEIGHT: 18 lbs (9kg)

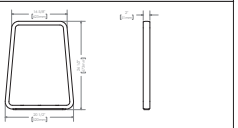


MAGLIN


1 CUTSHEET: Bike Rack
Scale: NTS

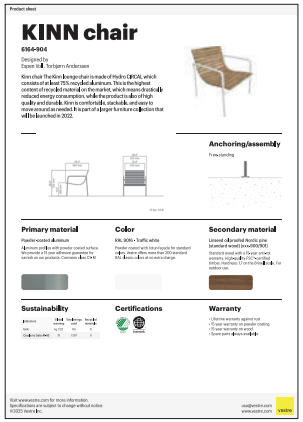


2 CUTSHEET: Moveable Cafe Chair
Scale: NTS

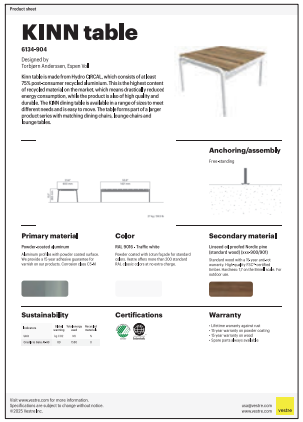

3 CUTSHEET: Moveable Cafe Table
Scale: NTS

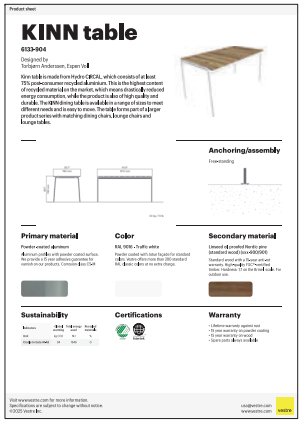

4 CUTSHEET: Dining Table
Scale: NTS

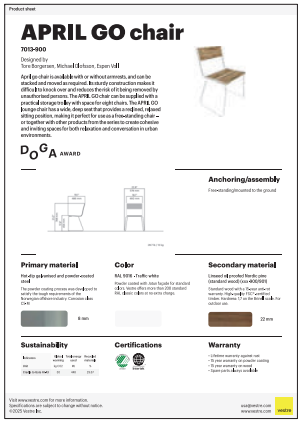


5 CUTSHEET: Dining Chair
Scale: NTS

Revision


No.	Date	Revision Notes

Issue


No.	Date	Issue Notes
B	2021-07-12	Issued for UDP
C	2021-09-17	Issued for UDP Mtg
D	2022-08-16	Issued for DP
E	2022-10-21	Re-Issued for DP
F	2023-03-15	Issued for March 29 UDP
G	2023-07-17	Re-Issued for DP
H	2023-12-11	Re-Issued for DP
I	2024-03-11	Re-Issued for DP
J	2024-06-04	Re-Issued for DP
K	2025-07-09	Issued for DPMA
L	2025-08-05	Issued for Rezoning
M	2025-12-24	Issued for DPMA
N	2026-01-0-	Re-Issued for Rezoning

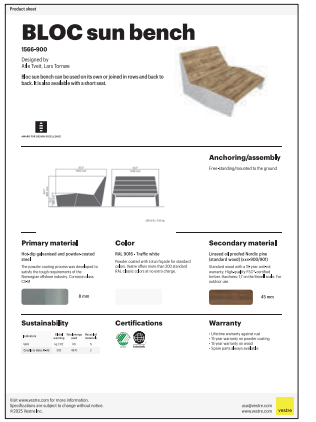

6 CUTSHEET: Sun Lounger
Scale: NTS

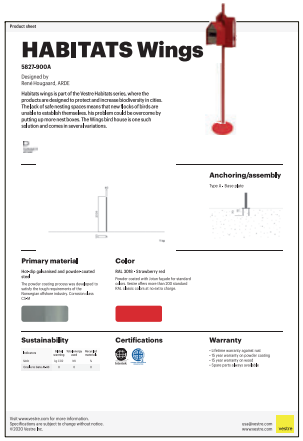

7 CUTSHEET: Birdhouse
Scale: NTS

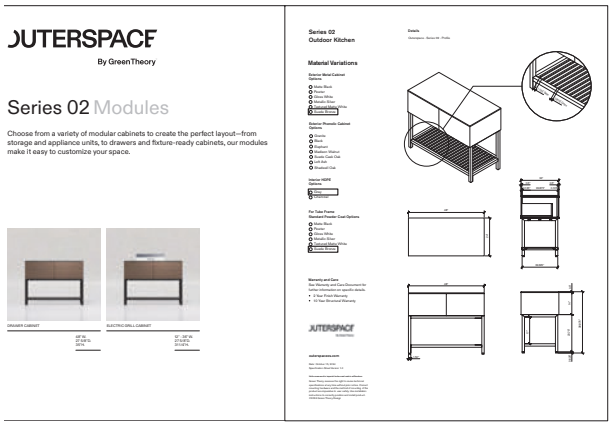

8 CUTSHEET: BBQ Station
Scale: NTS



City of Vancouver backyard composter
Call 604-736-2250 to pickup
Compost Demonstration Garden
2150 Maple St, Vancouver

9 CUTSHEET: Compost
Scale: NTS

loll designs

bench 58

SKU: AL-B58-(color code)

dimensions:
width: 58" (147.3cm)
depth: 16.75" (42.8cm)
height: 17.5" (44.7cm)

weight:
46 lbs (20.9kg)

use with:
tabs 72 to seat three

shipping dimensions: 58" x 16" x 4"
shipping weight: 46 lbs (20.9kg)



10 CUTSHEET: Potting Table
Scale: NTS

Professional Seal

eta landscape architecture

1690 West 2nd Avenue
Vancouver - BC - Canada - V6J 1H4

t | 604.683.1456
f | 604.683.1459
w | www.etala.ca

All Rights Reserved by eta landscape architecture inc.
Information contained on these documents is part of the Consultant's instruments of services, and the Consultant shall retain ownership thereof. Such information shall not be used for any purpose other than for the construction of the referenced project. Any other use, reuse or modification of the documents without the Consultant's prior written consent will be at the recipient's sole risk and without liability or legal exposure to the Consultant.

Project

Proposed Mixed-Use Development

2460-2568 Renfrew St
Vancouver, BC

Drawing Title

Site Furnishings Details

Legal



11 CUTSHEET: Lounge Sofa
Scale: NTS



12 CUTSHEET: Lounge Chair
Scale: NTS



13 CUTSHEET: Lounge Coffee Table
Scale: NTS

Project Manager	Project ID
KD	22034
Drawn By	Scale
KD	as noted
Reviewed By	Drawing No.
DT	L9.5
	of 24

Suspension Bridge

NRO870

KOMPAN Let's play



Item no. NRO870-1001

General Product Information

Dimensions LxWxH	215x126x140 cm
Age group	2+
Play capacity (users)	2
Colour options	







The Suspension Bridge attracts children to practise their balancing skills, running back and forth repeatedly. A main part of the attraction is the responsiveness of the bridge planks, for every step the child takes, important physical skills are trained to maintain balance, strengthen bone density and muscles in legs, feet, core and arms. For less trained bridge-walkers, the side beams add support. Running or walking the Suspension Bridge is a social experience. Children feel the movements of the other children on the bridge. This feature adds to the physical challenge of keeping the balance when passing the Suspension Bridge. It additionally spurs cooperation, negotiation, turn-taking and consider-ration. These are important social-emotional life skills when making friends through play.

1 / 6/22/2022

Data is subject to change without prior notice.

1 CUTSHEET: Play House
Scale: NTS

Village Shop

NRO404

KOMPAN Let's play



Item no. NRO404-0621

General Product Information

Color options	
Dimensions LxWxH	6'7"x6'0"x8'5"
Age group	2 - 5
Play capacity (users)	6








The village house evokes the play urge in all children with its curved roof, open desks and nice bench inside. The dramatic play scenarios of the house know no limits: there is room for many children and the variety of play options will return to again and again. The counter will function as shop window as well as a bench in the children's dramatic play. The bench inside will stimulate breaks and function as table, too. The romantic village windows function as extra decoration to inspire play. When children engage in dramatic play they not only train their communication skills but also their ability to talk and communicate with their peers, thus greatly stimulating language and thinking skills. They might have a hard time understanding, thus negotiating their life observations. While doing so, they constantly

1 / 4/22/2022


Data is subject to change without prior notice.

2 CUTESHEET: Play House
Scale: NTS

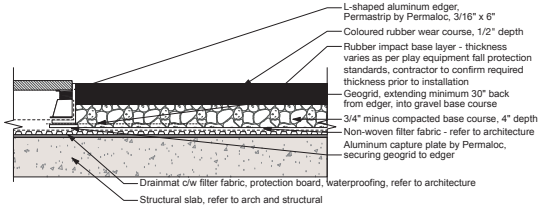


Notes:
-Install as per manufacturer's specifications.
-Depth of material dependant on fall heights of play equipment.
-Shop drawings with colours and pattern/layout to be provided.

3 DETAIL: PIP Rubber on Roof
Scale: 1:10

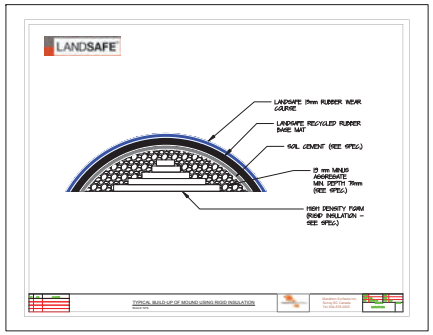

3a CUTESHEET: PIP Rubber Mound
Scale: NTS

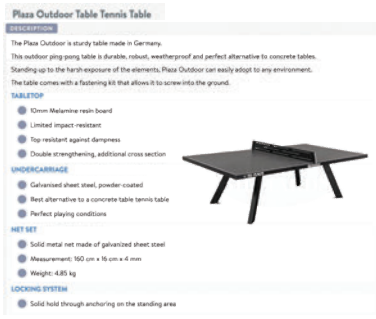

4 CUTESHEET: Ping Pong Table
Scale: NTS

Revision

No.	Date	Revision Notes

Issue

No.	Date	Issue Notes
B	2021-07-12	Issued for UDP
C	2021-09-17	Issued for UDP Mtg
D	2022-08-16	Issued for DP
E	2022-10-21	Re-Issued for DP
F	2023-03-15	Issued for March 29 UDP
G	2023-07-17	Re-Issued for DP
H	2023-12-11	Re-Issued for DP
I	2024-03-11	Re-Issued for DP
J	2024-06-04	Re-Issued for DP
K	2025-07-09	Issued for DPMA
L	2025-08-05	Issued for Rezoning
M	2025-12-24	Issued for DPMA
N	2026-01-0-	Re-Issued for Rezoning

Professional Seal

eta landscape architecture

1690 West 2nd Avenue
Vancouver - BC - Canada - V6J 1H4

t | 604.683.1456
f | 604.683.1459
w | www.etala.ca

All Rights Reserved by eta landscape architecture inc. Information contained on these documents is part of the Consultant's instruments of service, and the Consultant shall retain ownership thereof. Such information shall not be used for any purpose other than for the construction of the referenced project. Any other use, reuse or modification of the documents without the Consultant's prior written consent will be at the recipient's sole risk and without liability or legal exposure to the Consultant.

Project

Proposed Mixed-Use Development

2460-2568 Renfrew St
Vancouver, BC

Drawing Title

Play Details

Legal

Project Manager: KD	Project ID: 22034
Drawn By: KD	Scale: as noted
Reviewed By: DT	Drawing No.: L9.6
	of 24